


# 17 Hatherley Road: PP-10403215

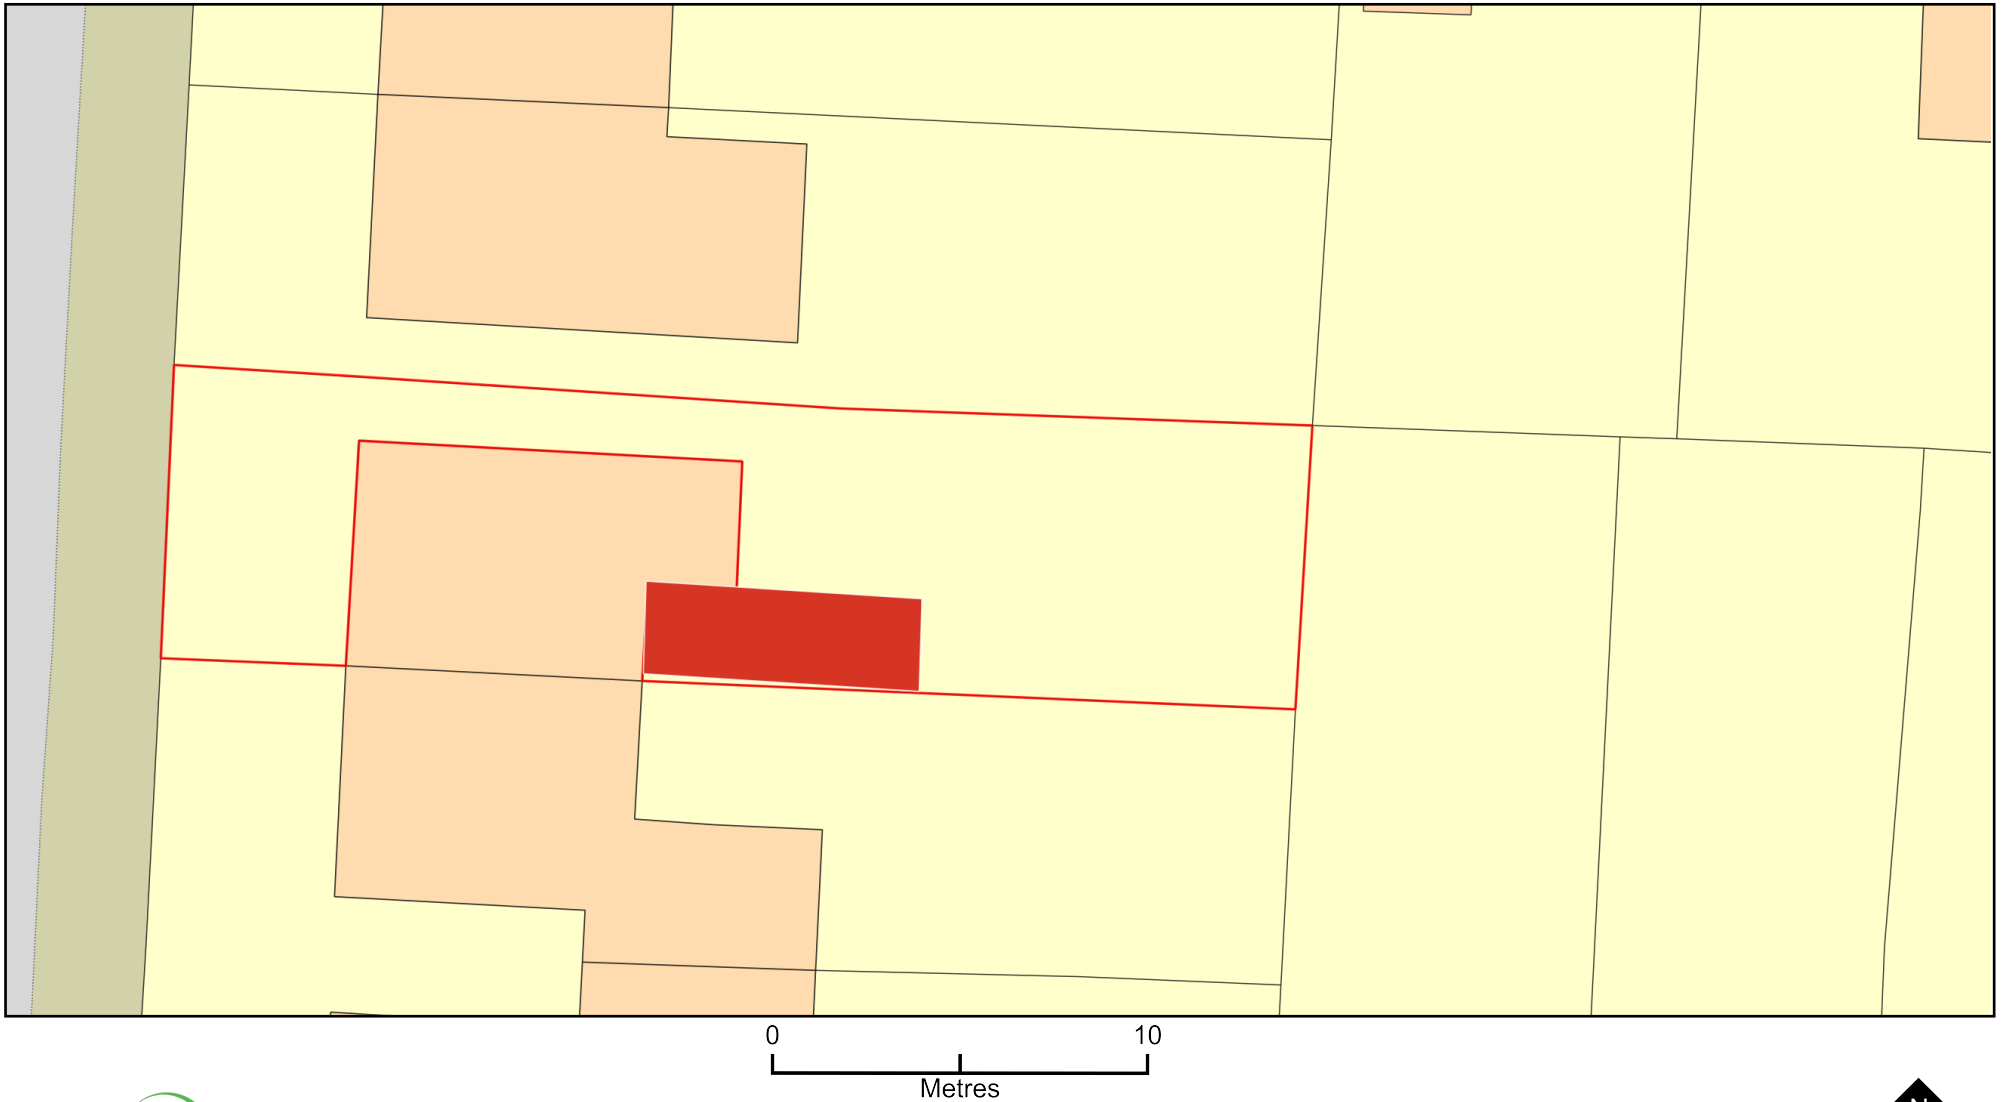

Plan Produced for: Mrs Noreen Bukhtiari

Date Produced: 17 Nov 2021

Plan Reference Number: TQRQM21321145905601

Scale: 1:200 @ A4

© Crown copyright and database rights 2021 OS 100042766