



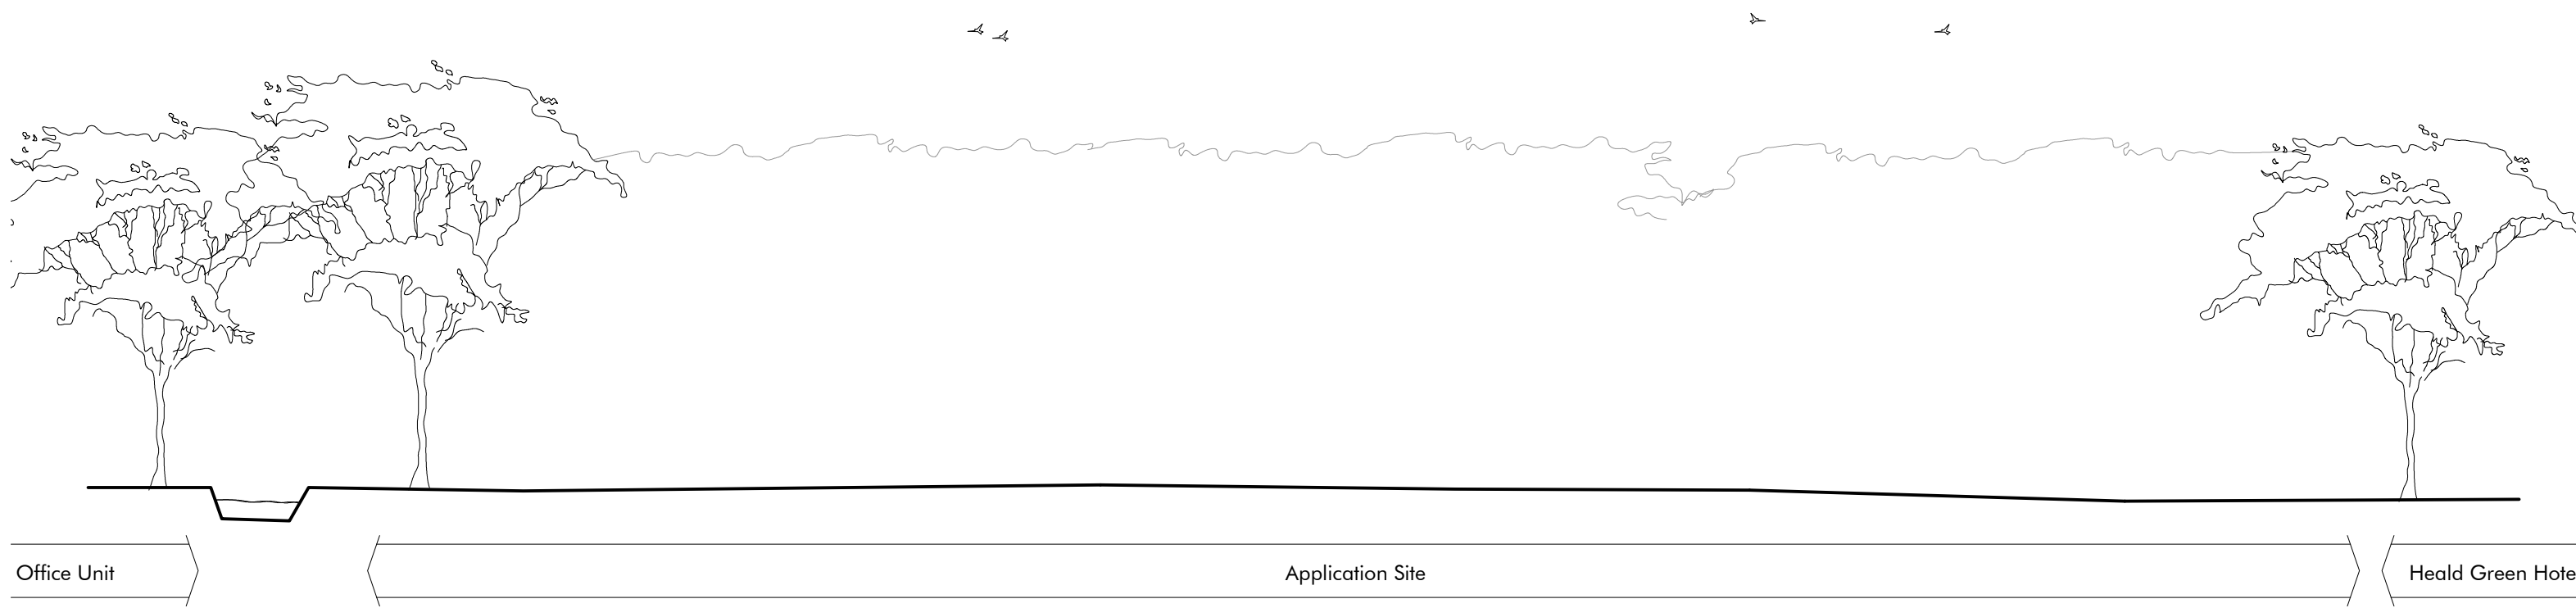

EXISTING SITE SECTION A-A

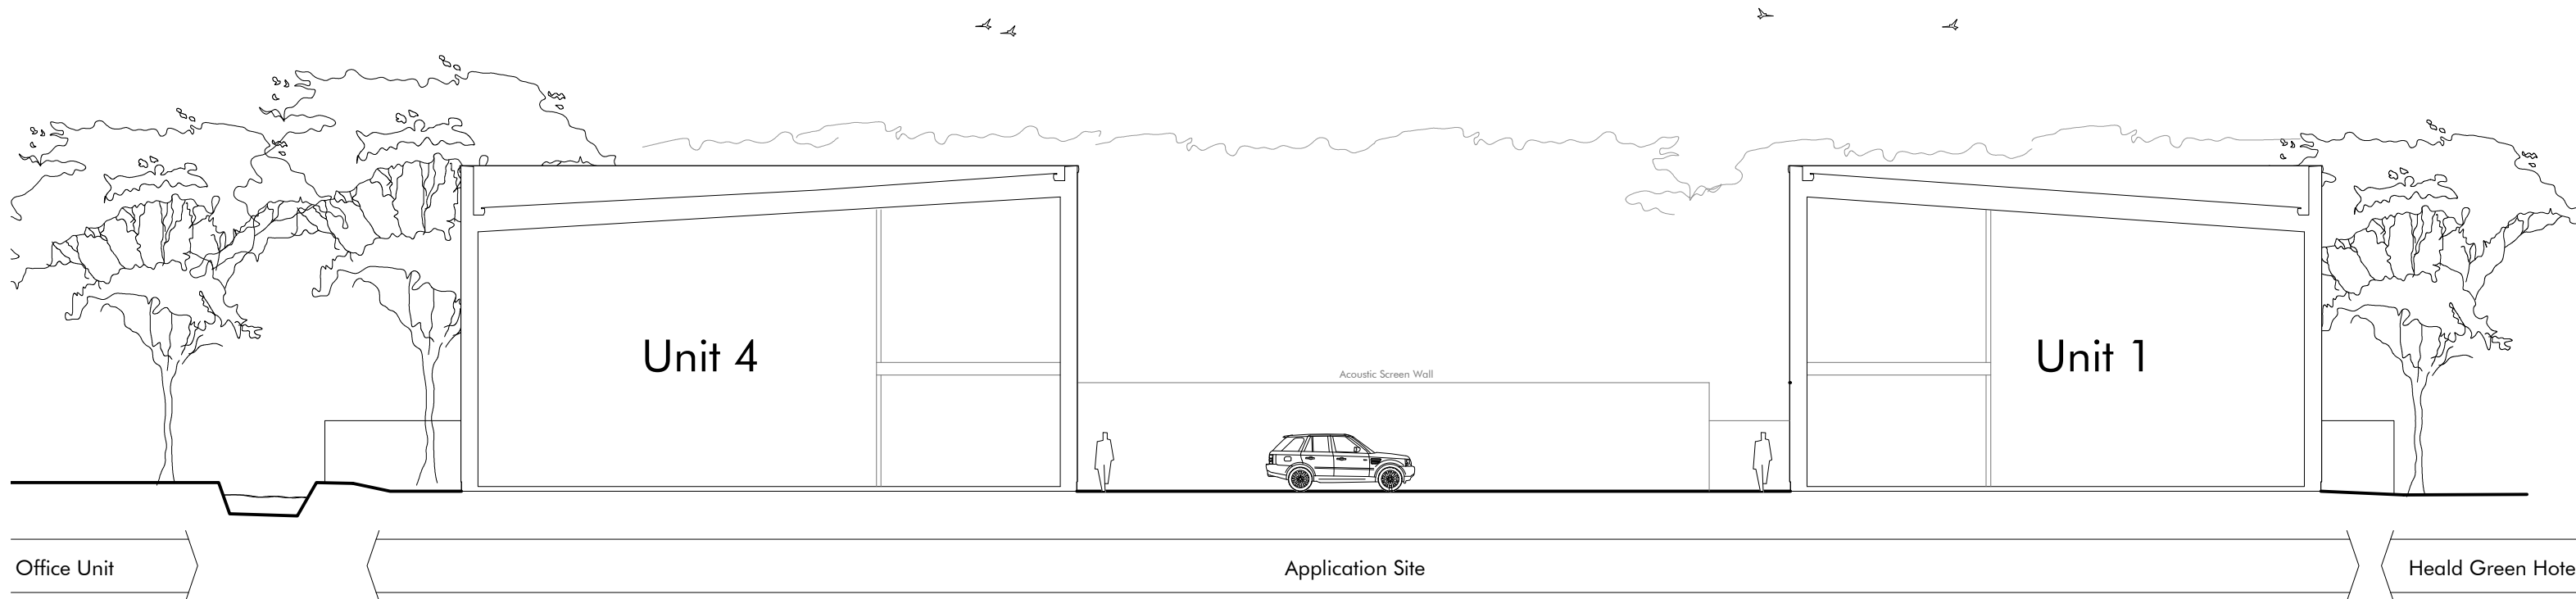

PROPOSED SITE SECTION A-A