


DO NOT SCALE FROM THIS DRAWING
DIMENSIONS TO BE CHECKED ON SITE

All dimensions to be checked
on site prior to any
commencing work.

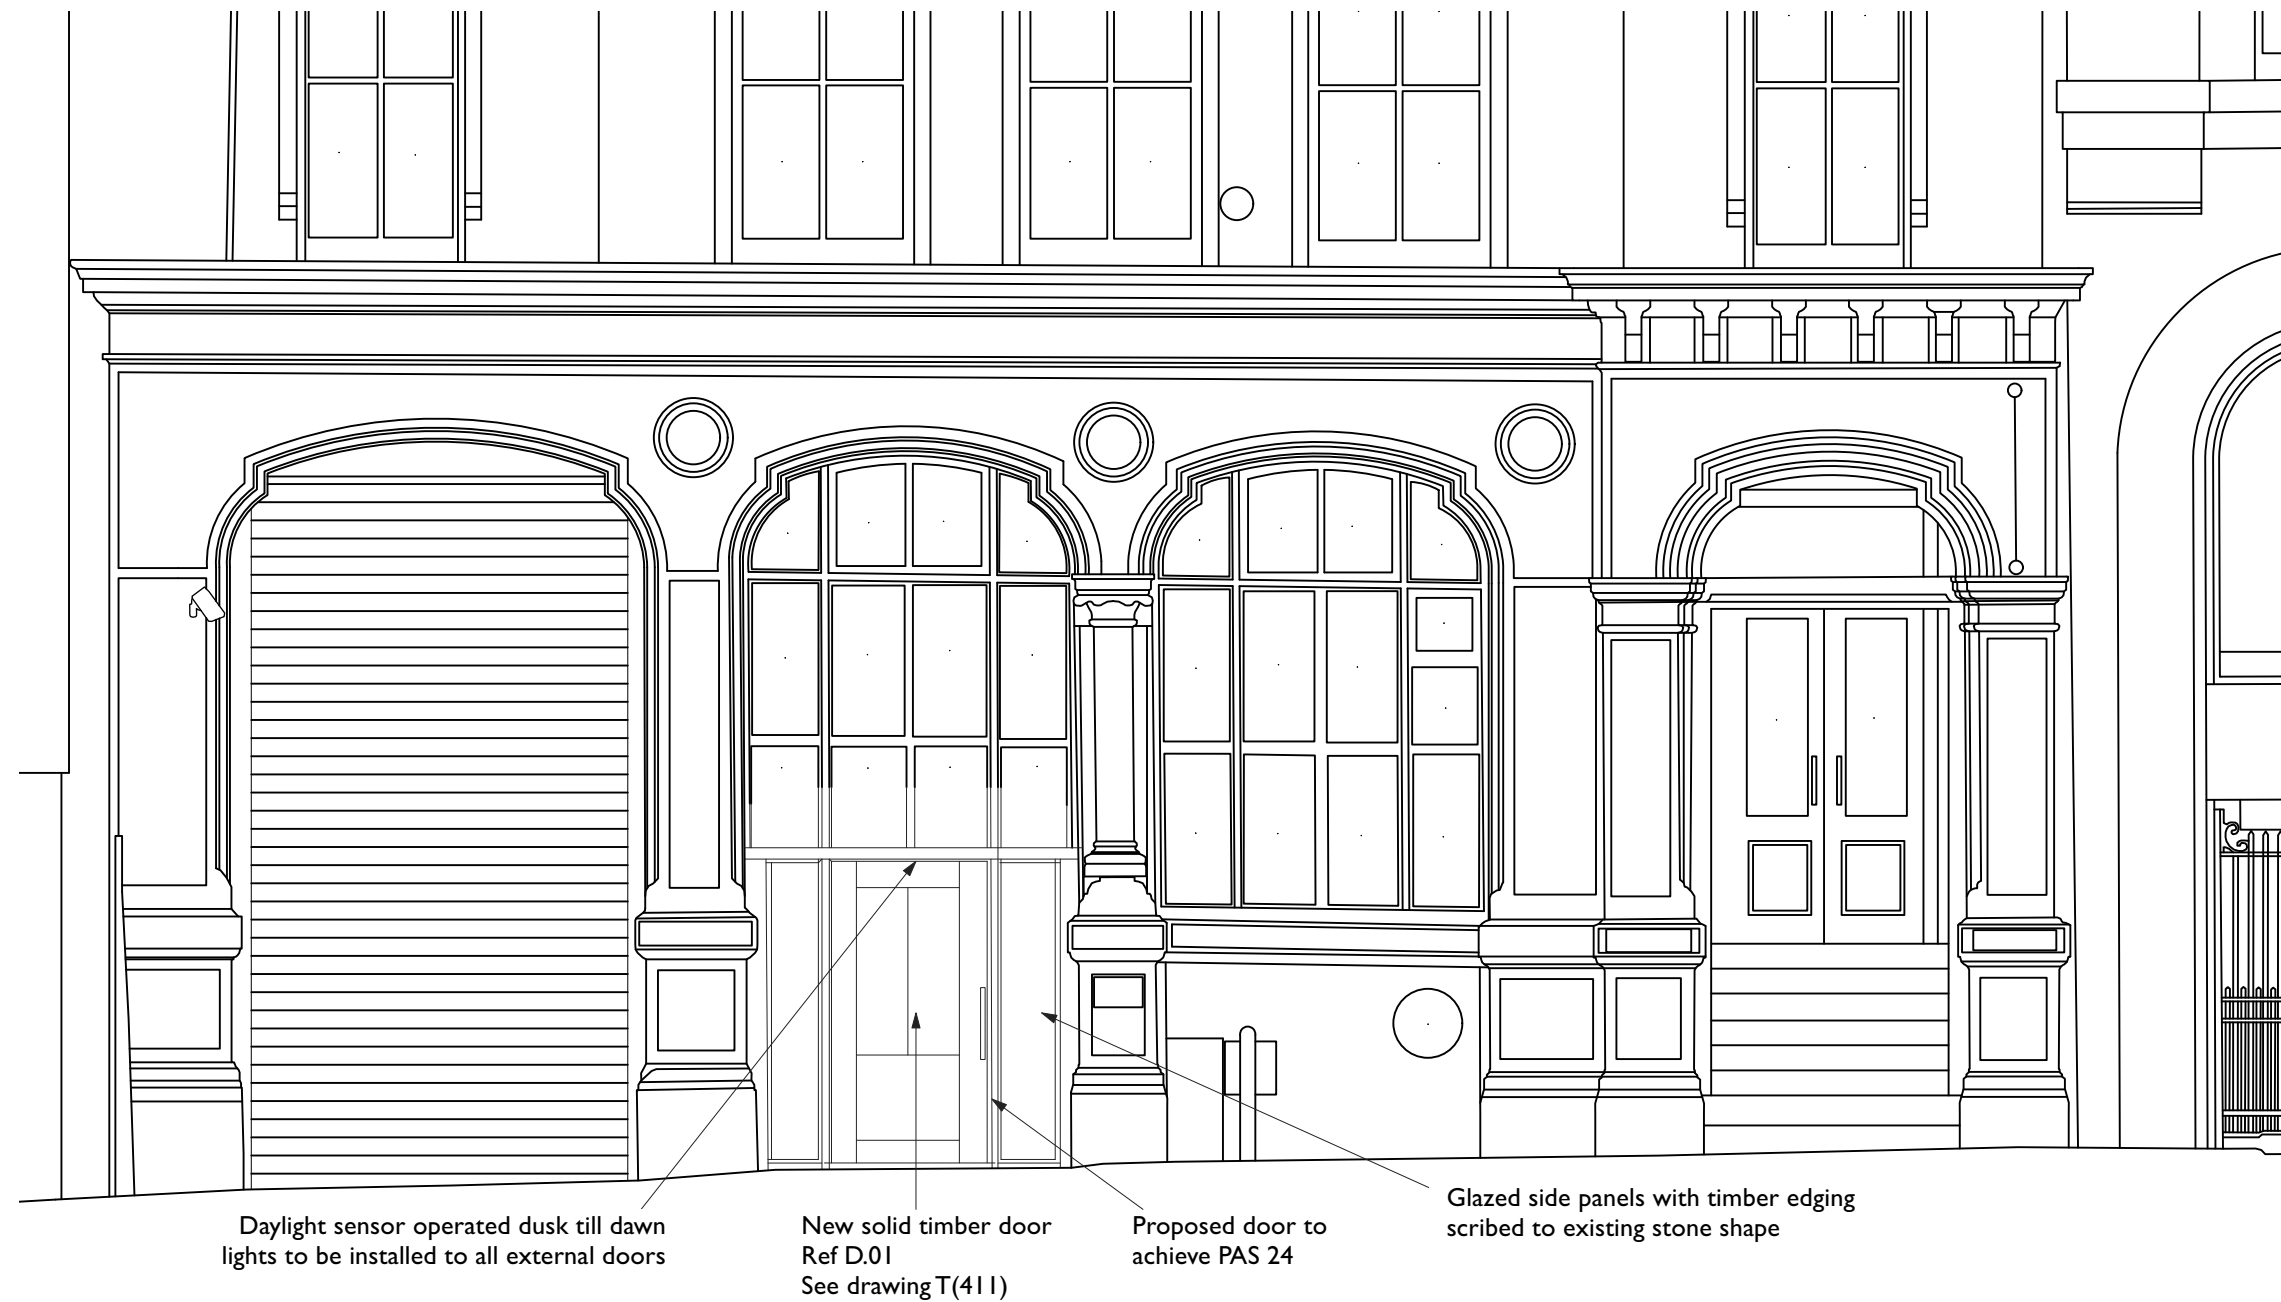

C	Roller Shutter removed	RG
B	Notes amended	RG
A	Notes amended, scale updated	RG

Rev	Note	DRN	CHK
-----	------	-----	-----

Amazon House
Manchester

Proposed Brazil Street
Elevation

scheme	1937
dwg no.	T(200)
revision	C

scale	1:200 @ A3
date first drawn	June 21
drawn	RG

SK sketch E existing P proposed T tender C construction F1 final issue

www.ateliermb.co.uk
t 0161 236 0051
e architect@ateliermb.co.uk

BRAZIL STREET ELEVATION

