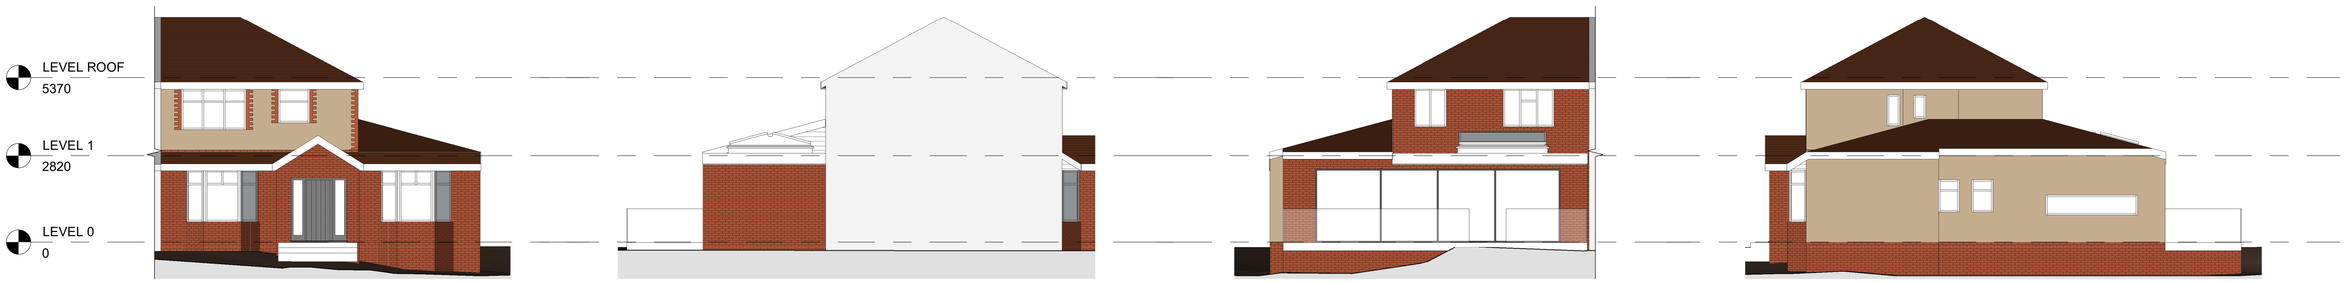

3 Front - Proposed
1 : 100

4 Left Side - Proposed
1 : 100

5 Rear - Proposed
1 : 100

6 Right Side - Proposed
1 : 100

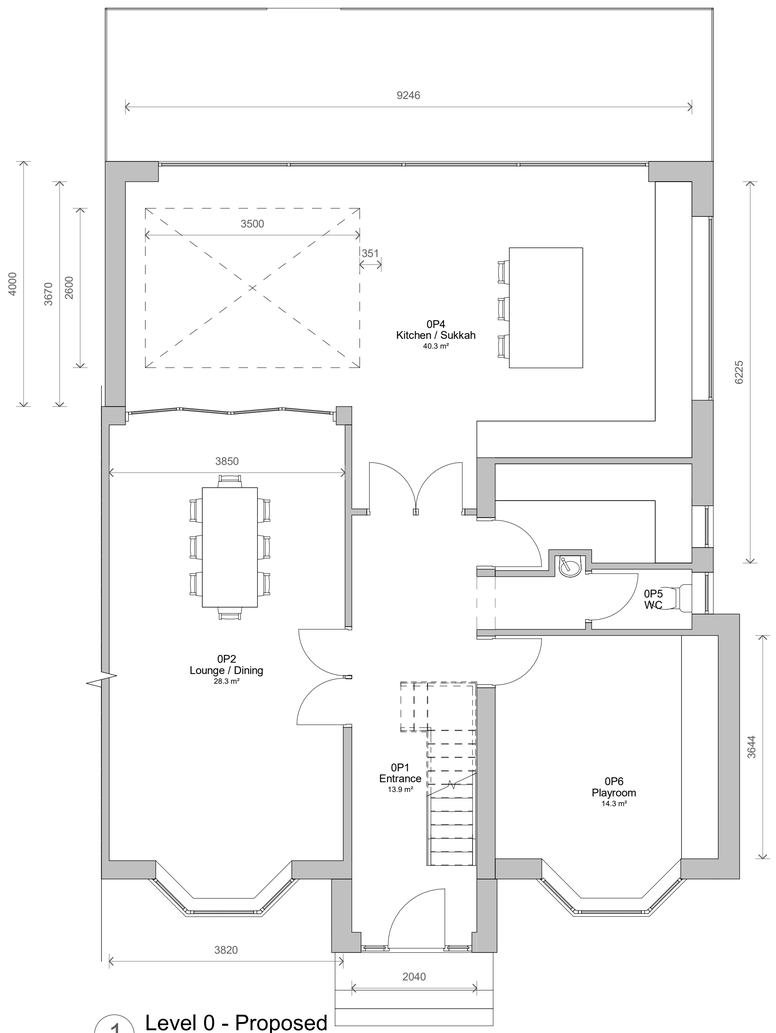

1 Level 0 - Proposed
1 : 50

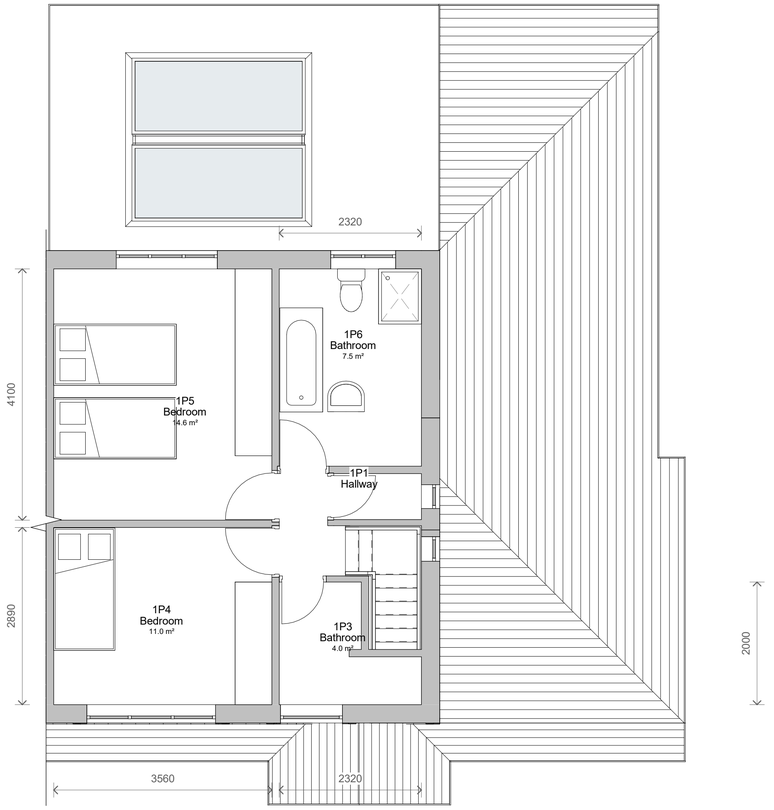

2 Level 1 - Proposed
1 : 50

No.	Description	Date
4	Roof Revised	16/02/2022
3	Ground Floor Only	15/02/2022
2	Revised Design	17/02/2021
1	Revised Design	13/12/2021

PROJECT
35 Haversham Road

TITLE
Proposed Plans and Elevations

CLIENT
Joseph Schwinger

STATUS
DESIGN

DRAWN BY	DATE	SCALE (@ A1)
SG	02/12/2021	As indicated

PROJECT NUMBER	DRAWING NUMBER	REV
GSS21102	003	4

GOLD SKETCH
STUDIOS
www.goldsketch.co.uk info@goldsketch.co.uk 0161 792 9595

SCALE 1: 50
0.5 0 0.5 1 1.5 2 2.5 m

SCALE 1: 100
1 0 1 2 3 4 5 m

NOTES
© COPYRIGHT - ALL RIGHTS RESERVED.
THIS DRAWING MUST NOT BE REPRODUCED WITHOUT PRIOR WRITTEN CONSENT.
DRAWING TO BE USED FOR THE STATUS INDICATED ONLY.
ALL DIMENSIONS AND SETTING OUT SHALL BE CHECKED AND CONFIRMED ON SITE. ANY DISCREPANCIES TO BE REPORTED TO THE ARCHITECT BEFORE WORK COMMENCES. ALL WORKS TO BE CARRIED OUT IN ACCORDANCE WITH THE RELEVANT STATUTORY LEGISLATION, RELEVANT CODES OF PRACTICE AND BRITISH STANDARDS. ALL DIMENSIONS ON THIS DRAWING ARE IN MILLIMETRES (UNLESS OTHERWISE STATED).