


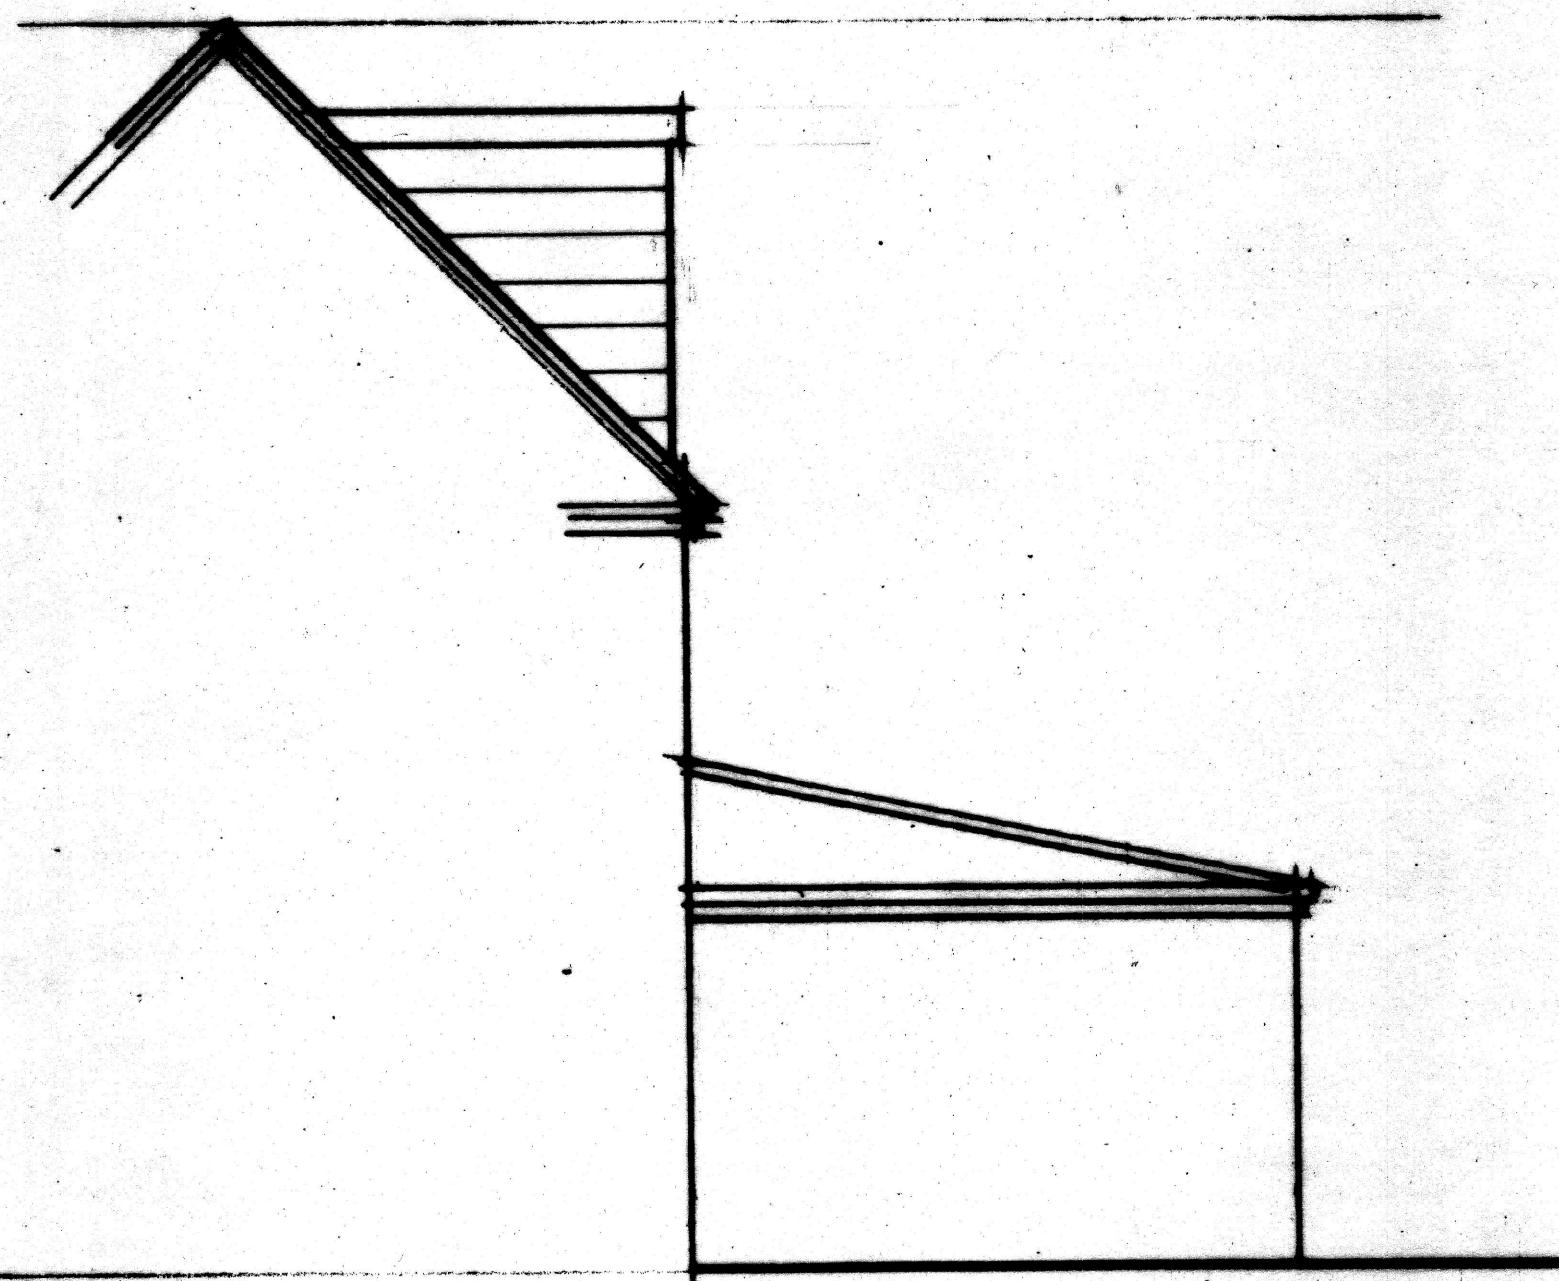

SIDE ELEVATION



SIDE ELEVATION

Windows OLE Object			
Rev:			Date:
PROJECT:	240 PLATT LANE MANCHESTER		
TITLE:	PROPOSED	ELEVATION 02	
Scale:	1:50		
Date:	July 21		
Dwg. No:	04		
REV	DATE	DESCRIPTION	
A	20 05 16	DRAWINGS ASSIGNED	