


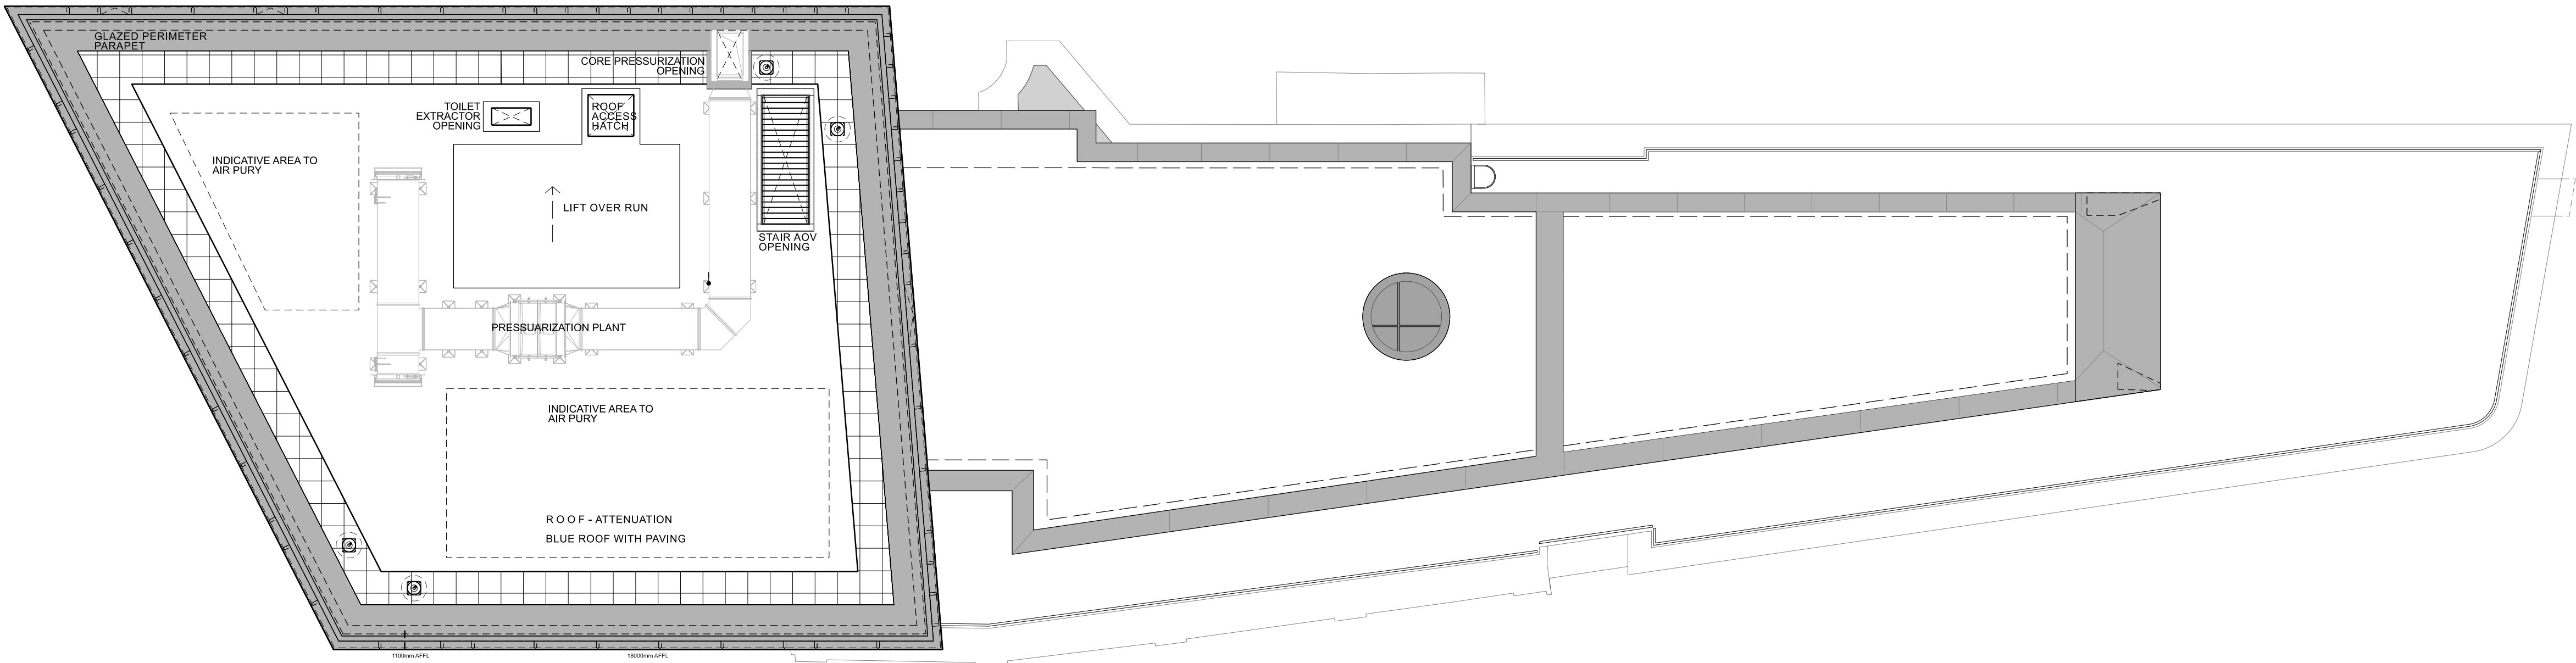

Q 22/10/21 Issued as part of NMA Application.
P 09/12/20 Issued as part of NMA Application.

Rev	Status	Details

Jon Matthews Architects
22 City Tower, Piccadilly Plaza, New York St, Manchester, M1 4BT

Project:
Back Turner Street
Manchester

Title:
Roof Level
General Arrangement Plan

Scale:	Origin Date:	Drawn:	Checked:
1:100 @ A1	09/03/20	RM	RS

Status:
Planning

Project:	Drawing No:	Rev:
05593	_MP_02_2217	Q