




- do not scale dimensions from this drawing
- all dimensions to be checked on-site and
discrepancies to be reported to the architects

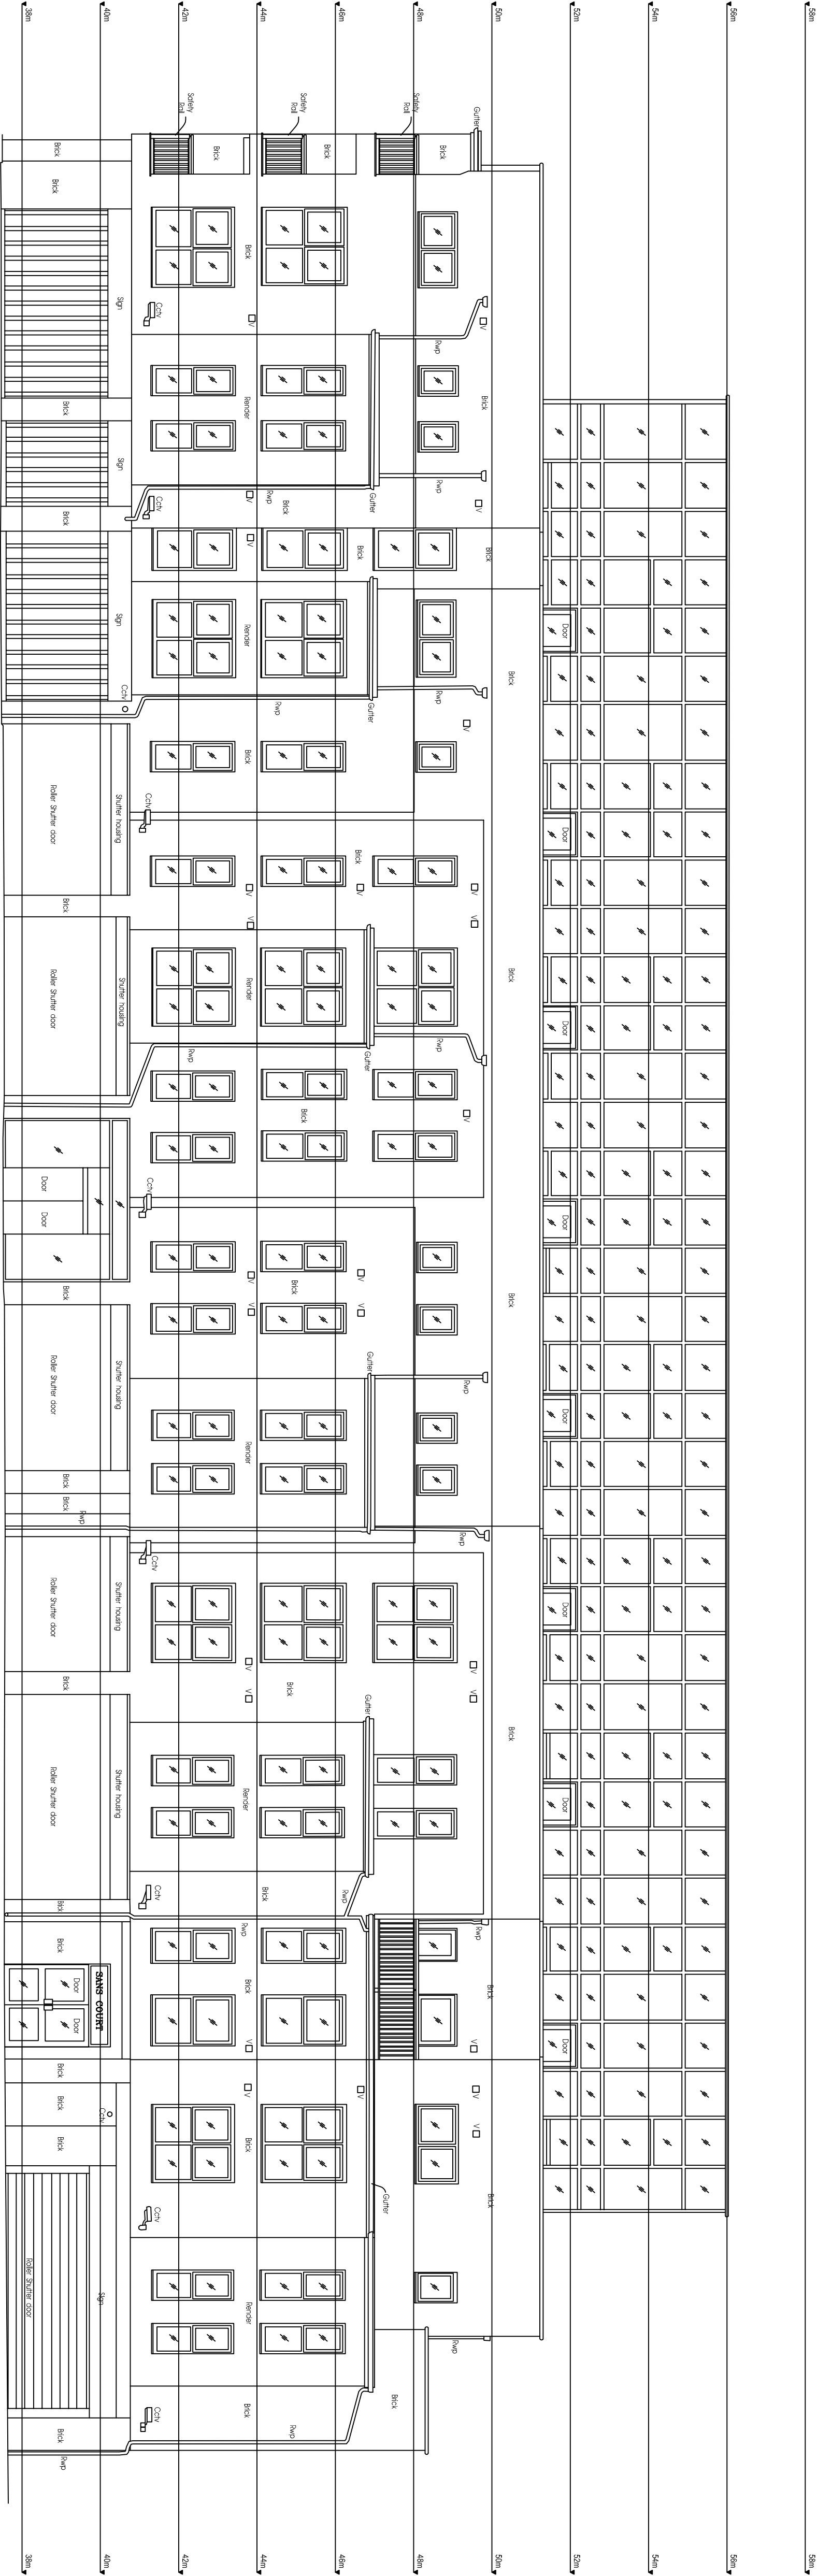


ELEVATION A

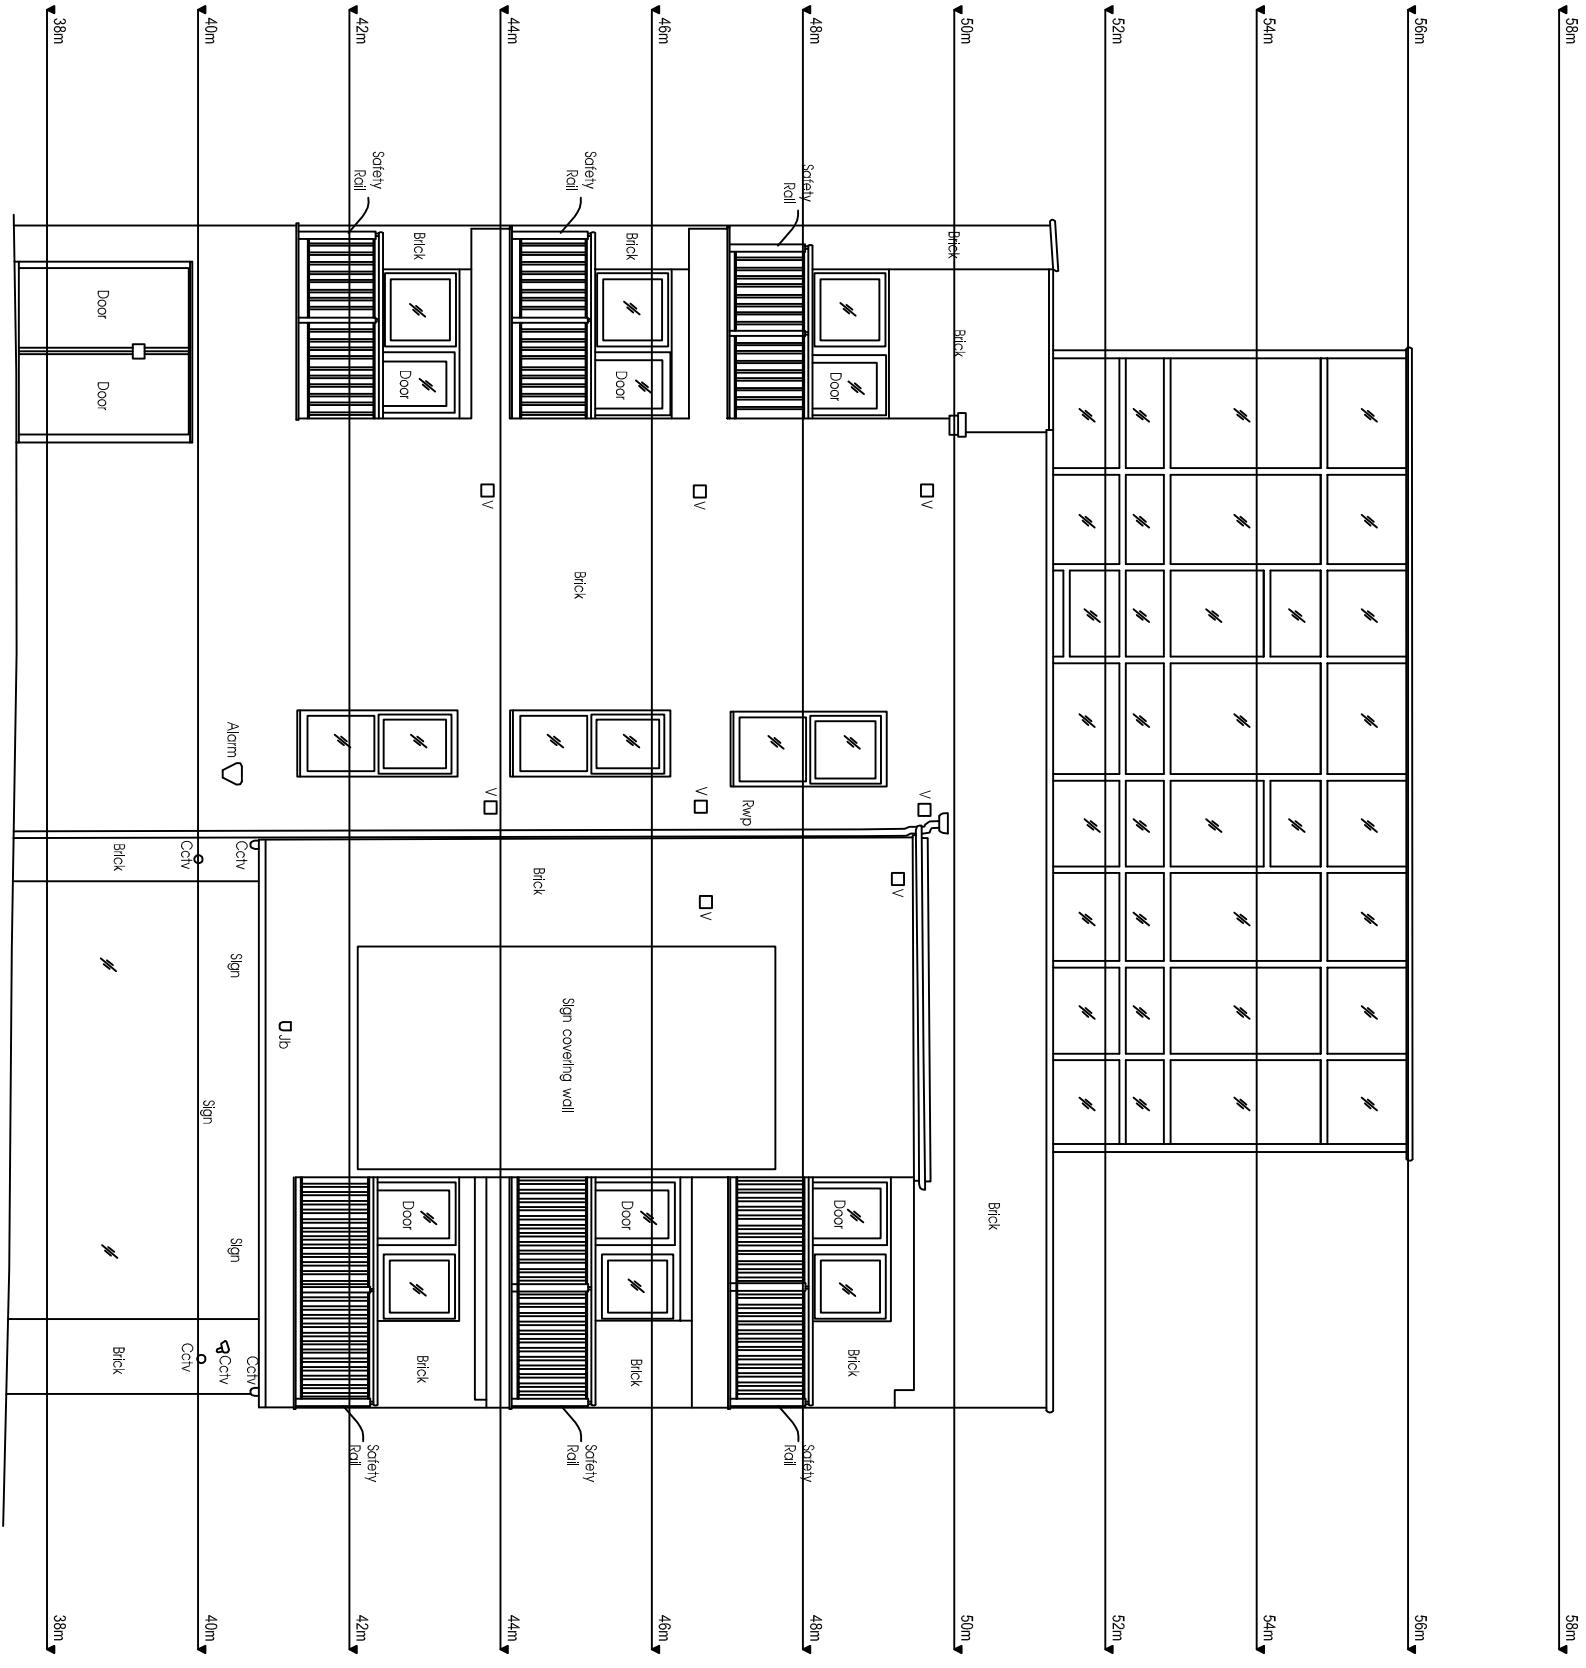

ELEVATION B

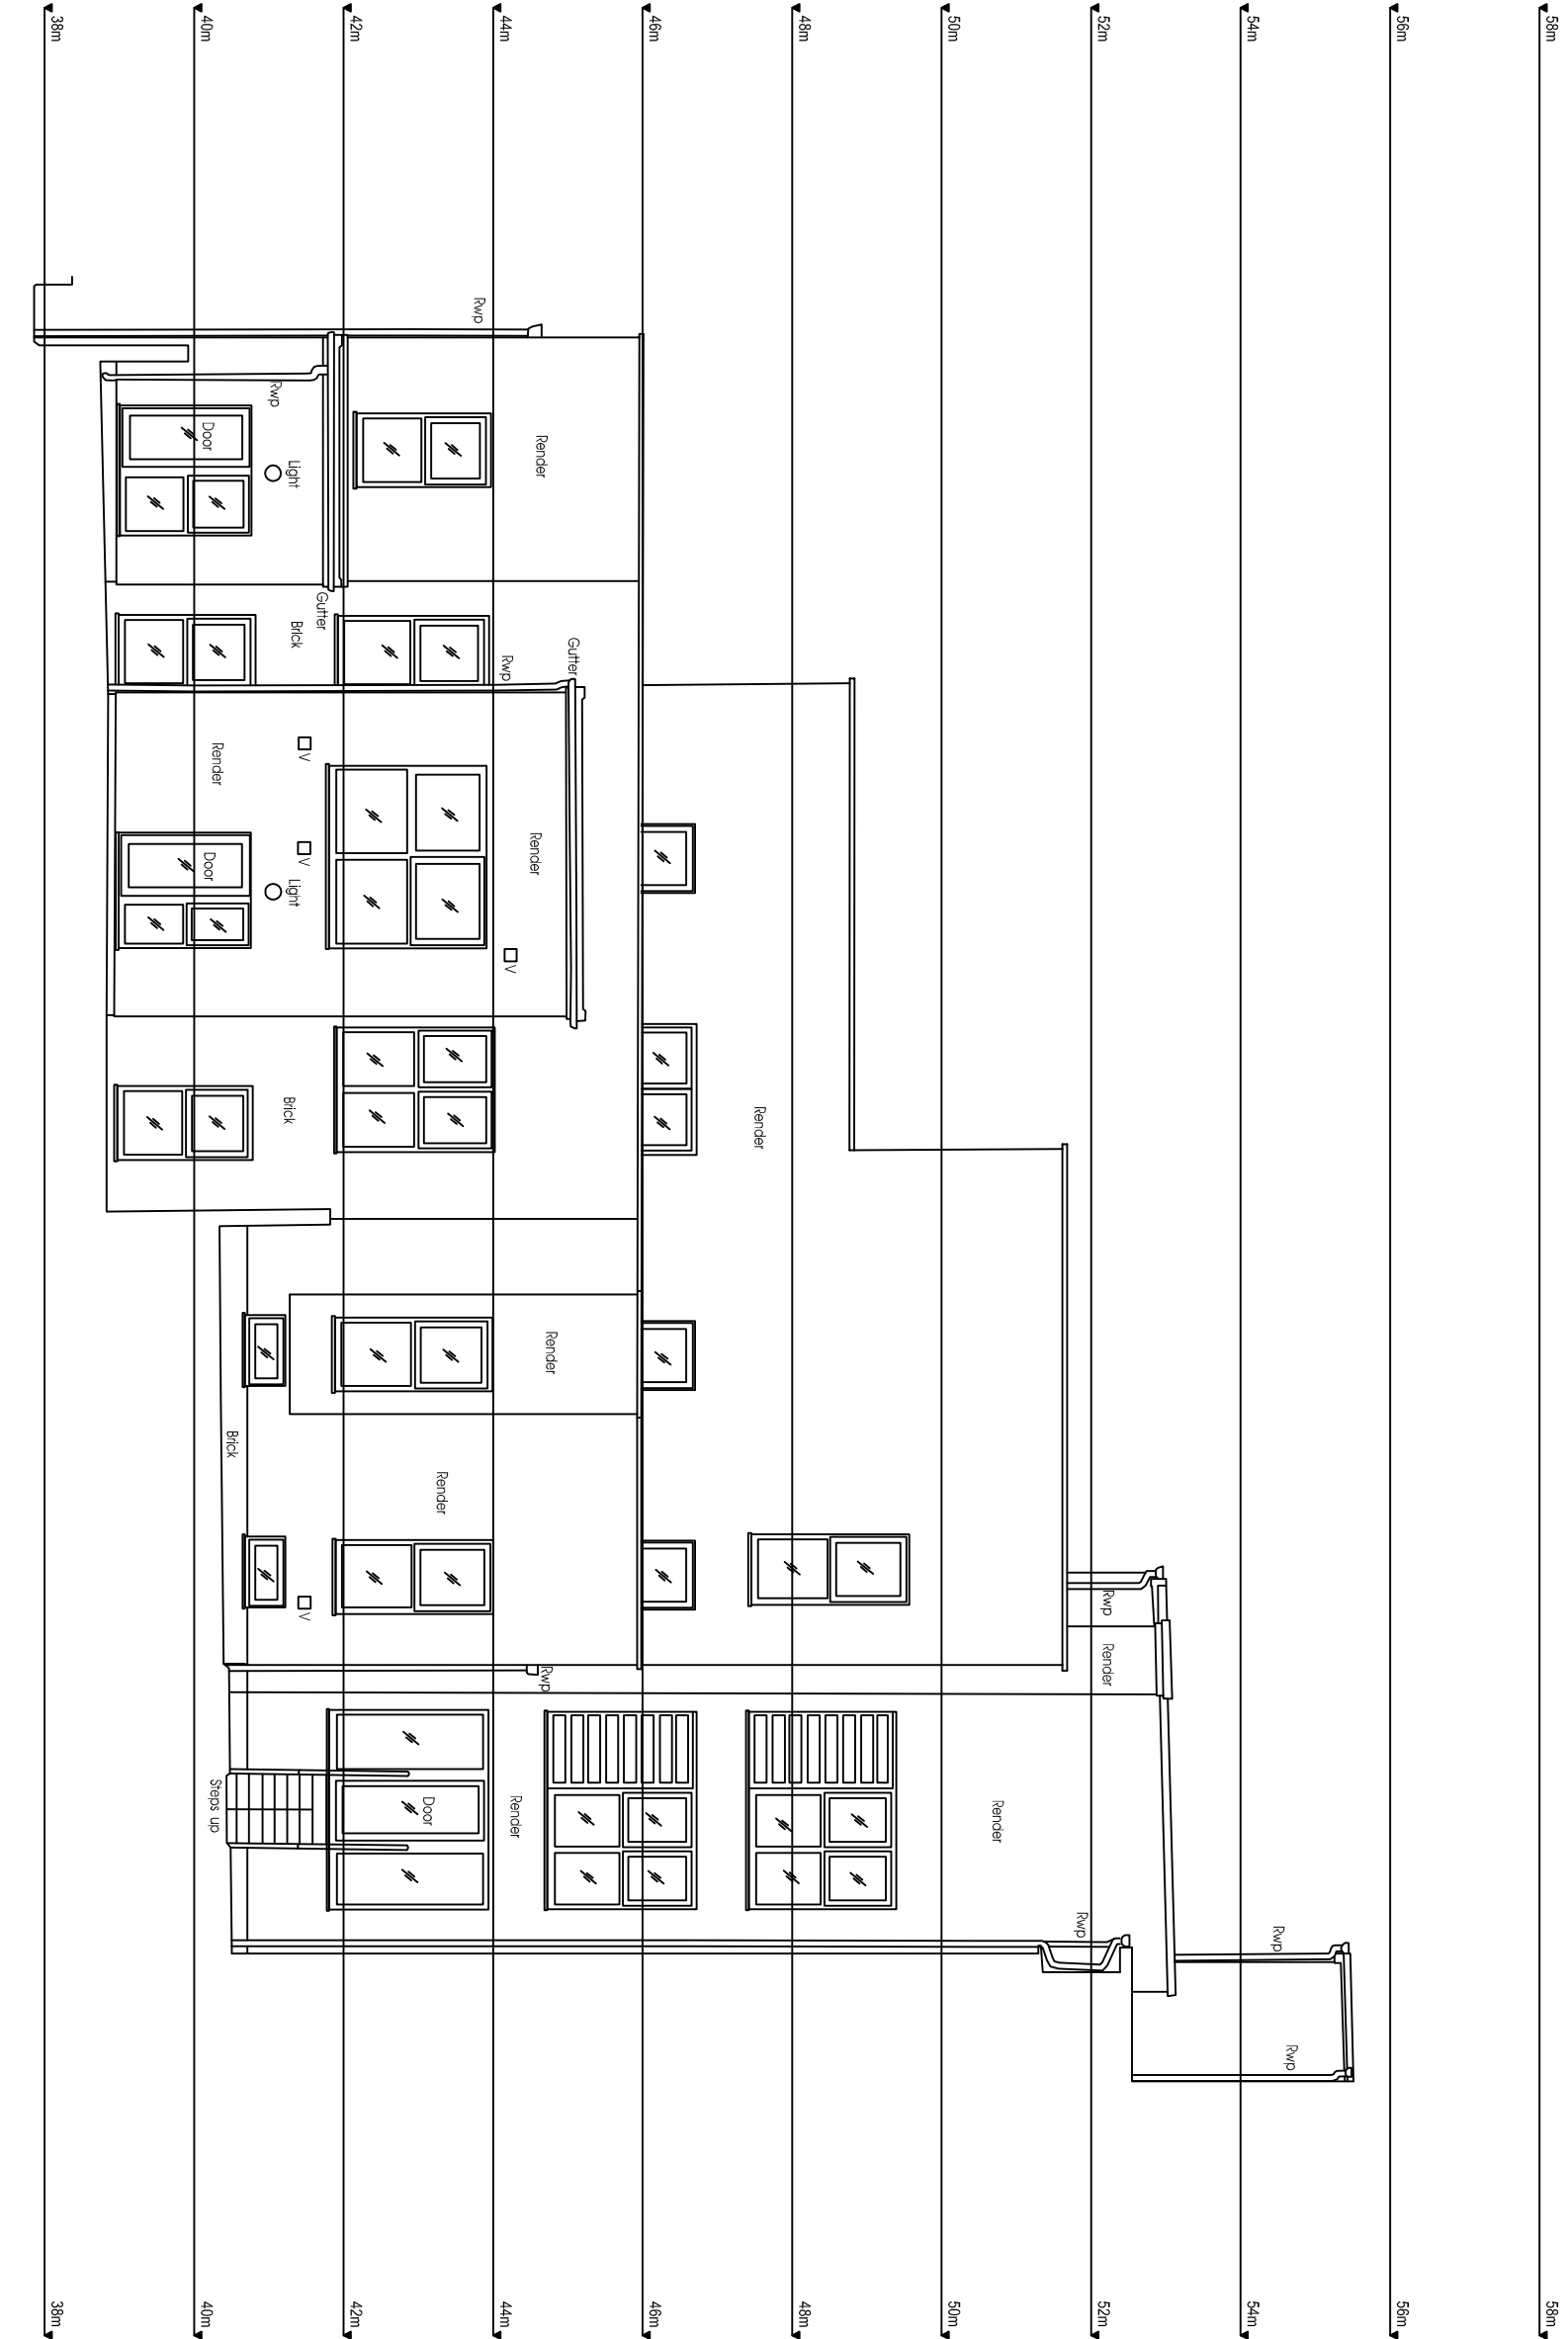

ELEVATION G

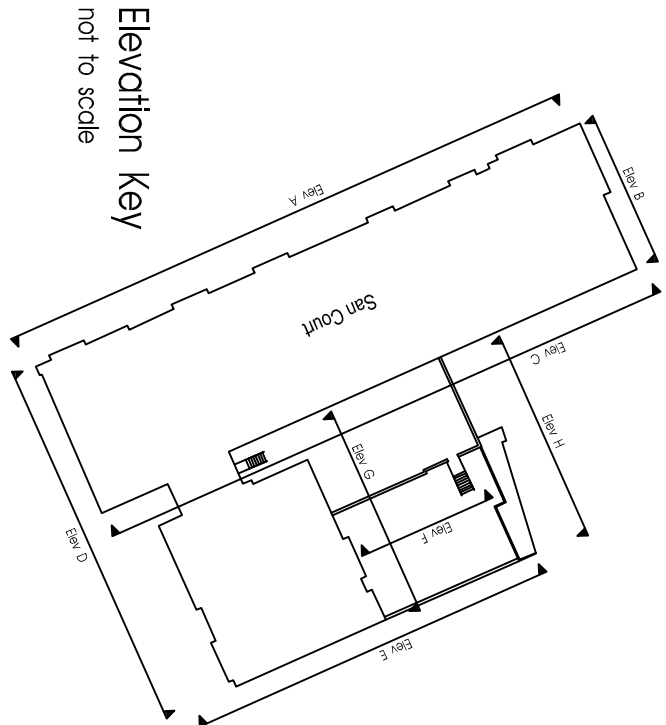

Elevation Key
not to scale

client	Eamar Developm'ts UK Ltd.		
project	Son Court, 25 to 33 Wilmslow Road, Rusholme, Manchester, M14 5EB		
title	Elevations Existing 1 of 3		
drawing number	3453:02	revision	
scale	1:100 A1	date	
drawn by	RH/MHLS	status	

fisk
& associates
architects

20 chorley road, swinton, manchester, m27 5qj
t - 0161 793 5300 e - info@risk.co.uk

