


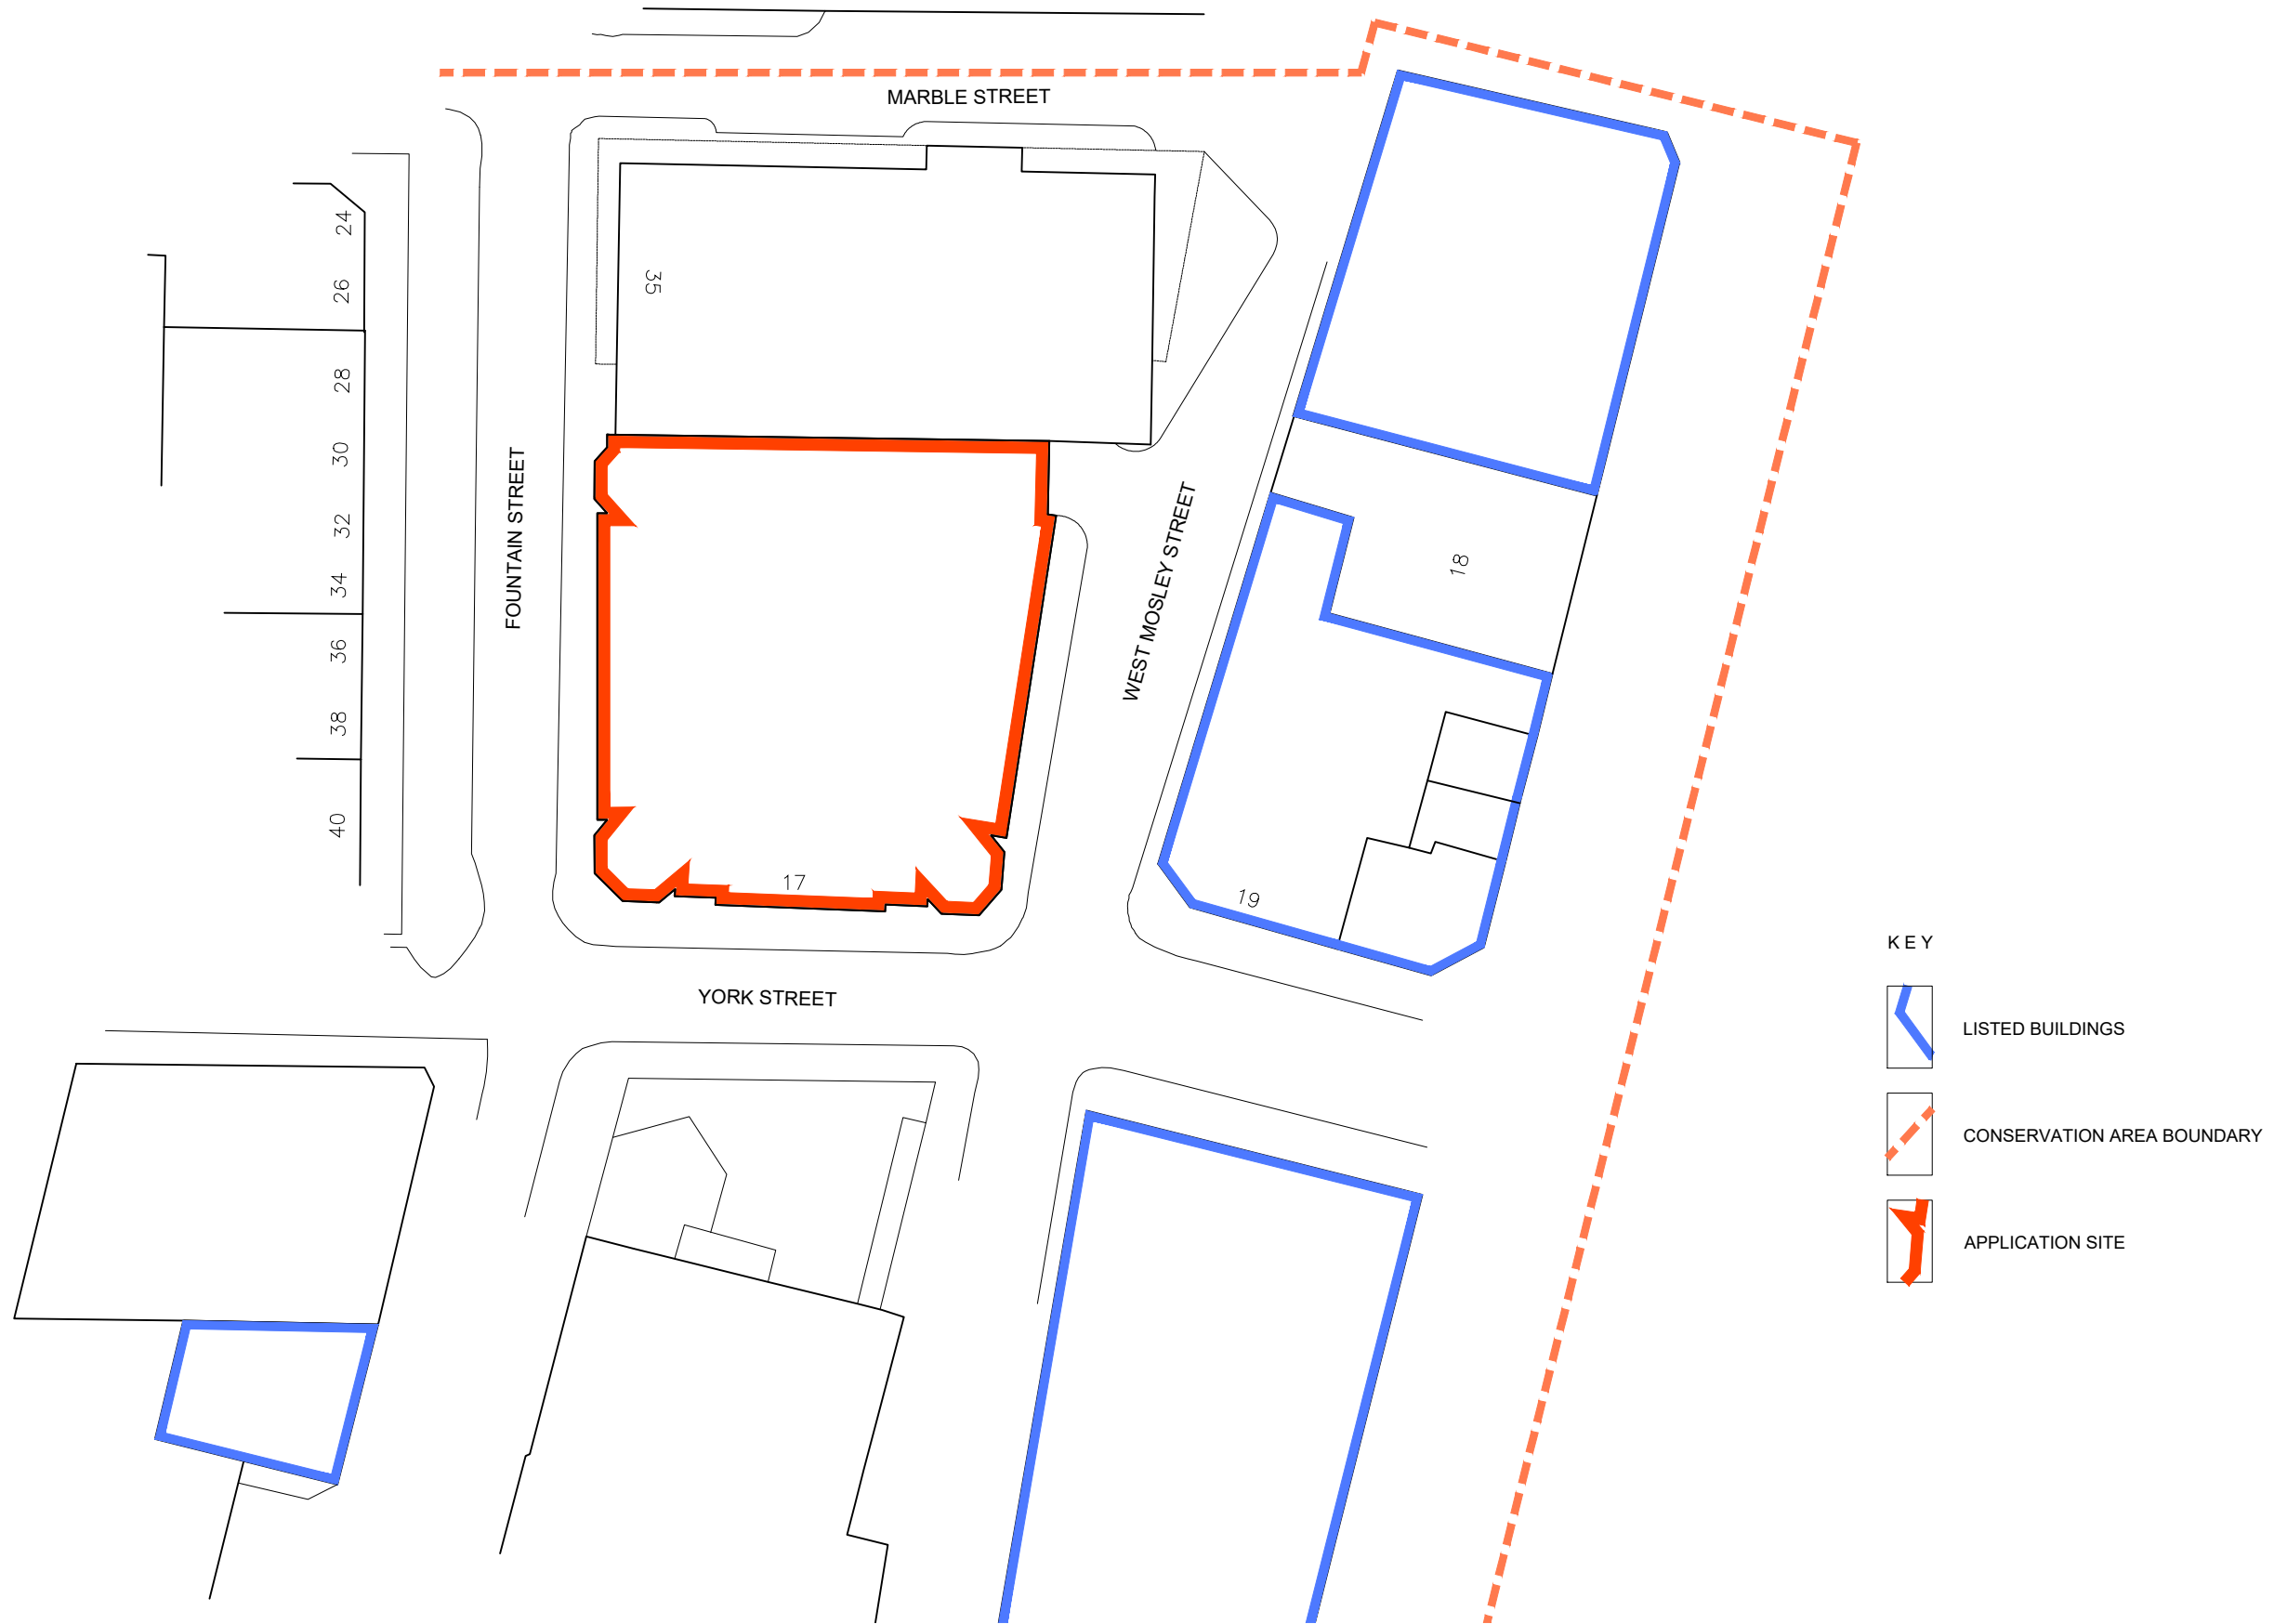


KEY

 LISTED BUILDINGS

 CONSERVATION AREA BOUNDARY

 APPLICATION SITE

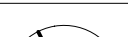client	ROYAL AND SUN ALLIANCE	project	17 YORK STREET	dwg. title	LOCATION PLAN	dwg. no.	A.L.002
 N 		notes	rev.description		dwg status	TENDER	
		1. DO NOT SCALE FROM THIS DRAWING – USE FIGURED DIMENSIONS ONLY.			scale	1:500 @ A3	
		2. READ IN CONJUNCTION WITH ALL OTHER CONSULTANTS/SPECIALISTS DRAWINGS. REPORT ANY DISCREPANCIES BEFORE AFFECTED WORK COMMENCES.			date	SEP 2021	
		3. ALL SETTING OUT DIMENSIONS TO BE CHECKED ON SITE BY CONTRACTOR BEFORE WORK COMMENCES.			revision	-	
		4. THIS DRAWING REMAINS COPYRIGHT OF REID ARCHITECTS. COPY/DISTRIBUTE ONLY WITH CONSENT OF AUTHOR.			checked	-	

Reid Architects

Carvers Warehouse
 77 Dale Street
 Manchester M1 2HG
 T: ++44 (0)161 234 0991
 E: studio@reid-architects.com
 W: reid-architects.com