




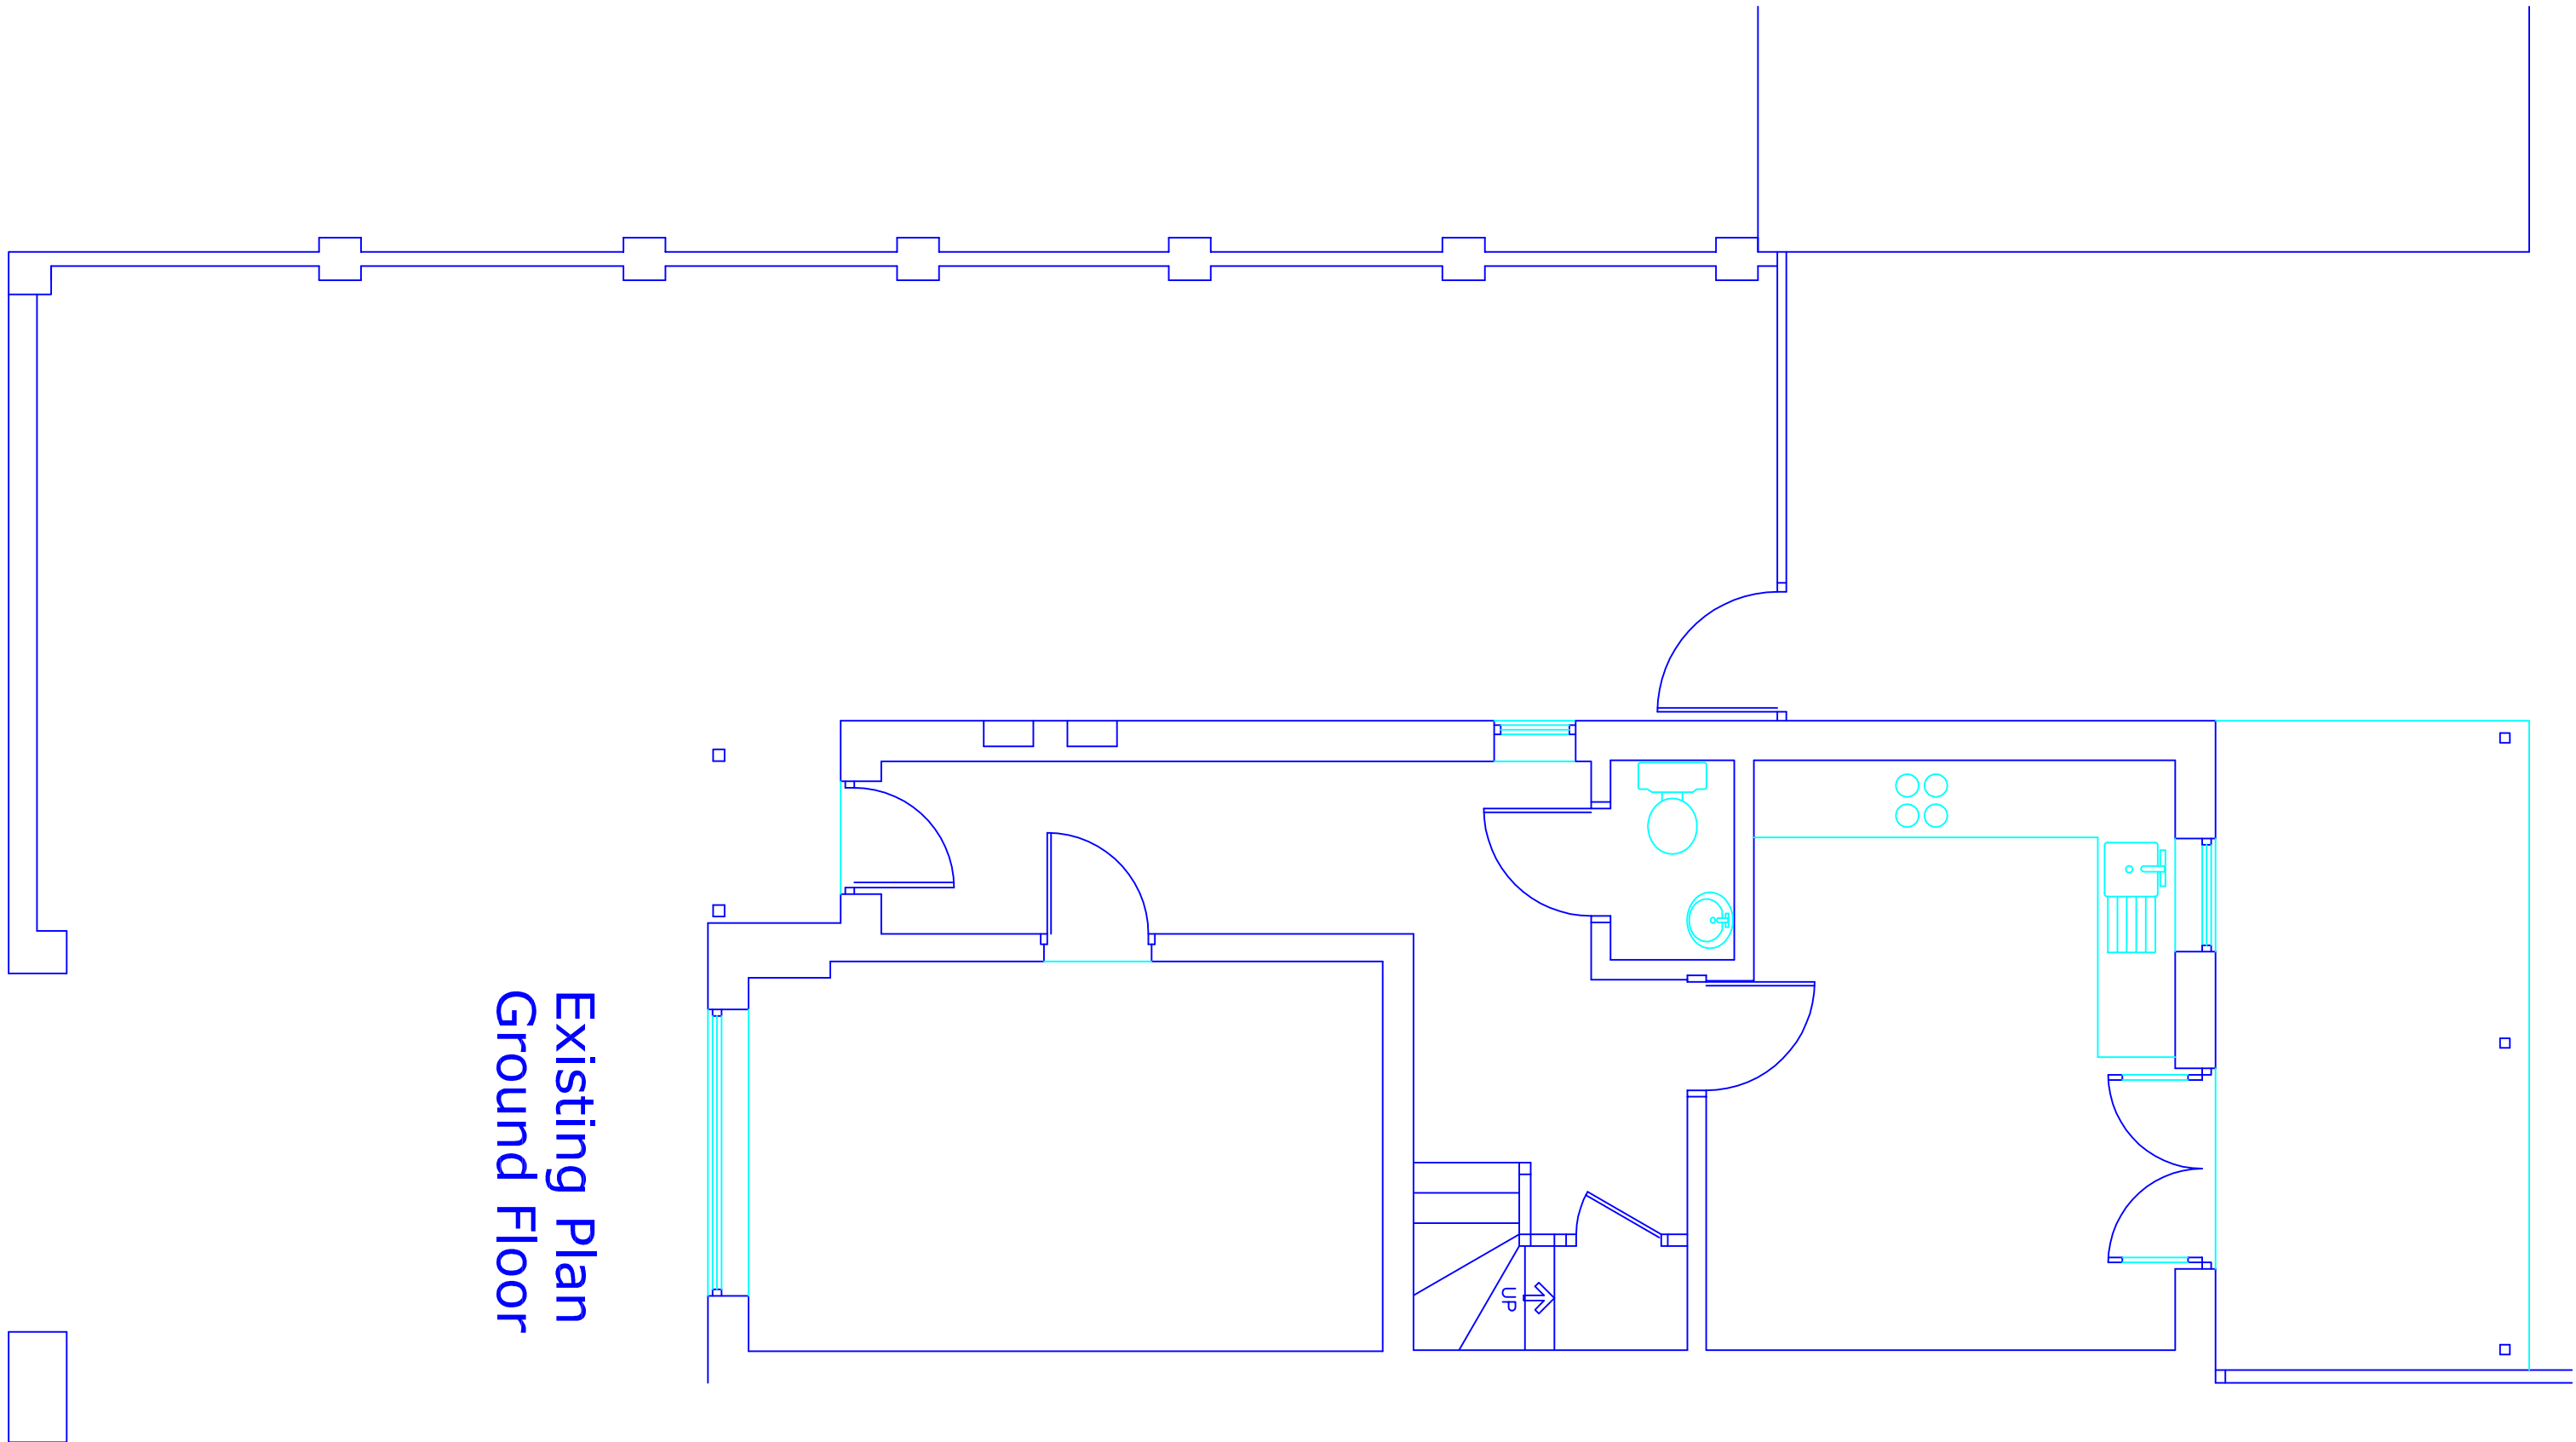

Existing Plan
Ground Floor

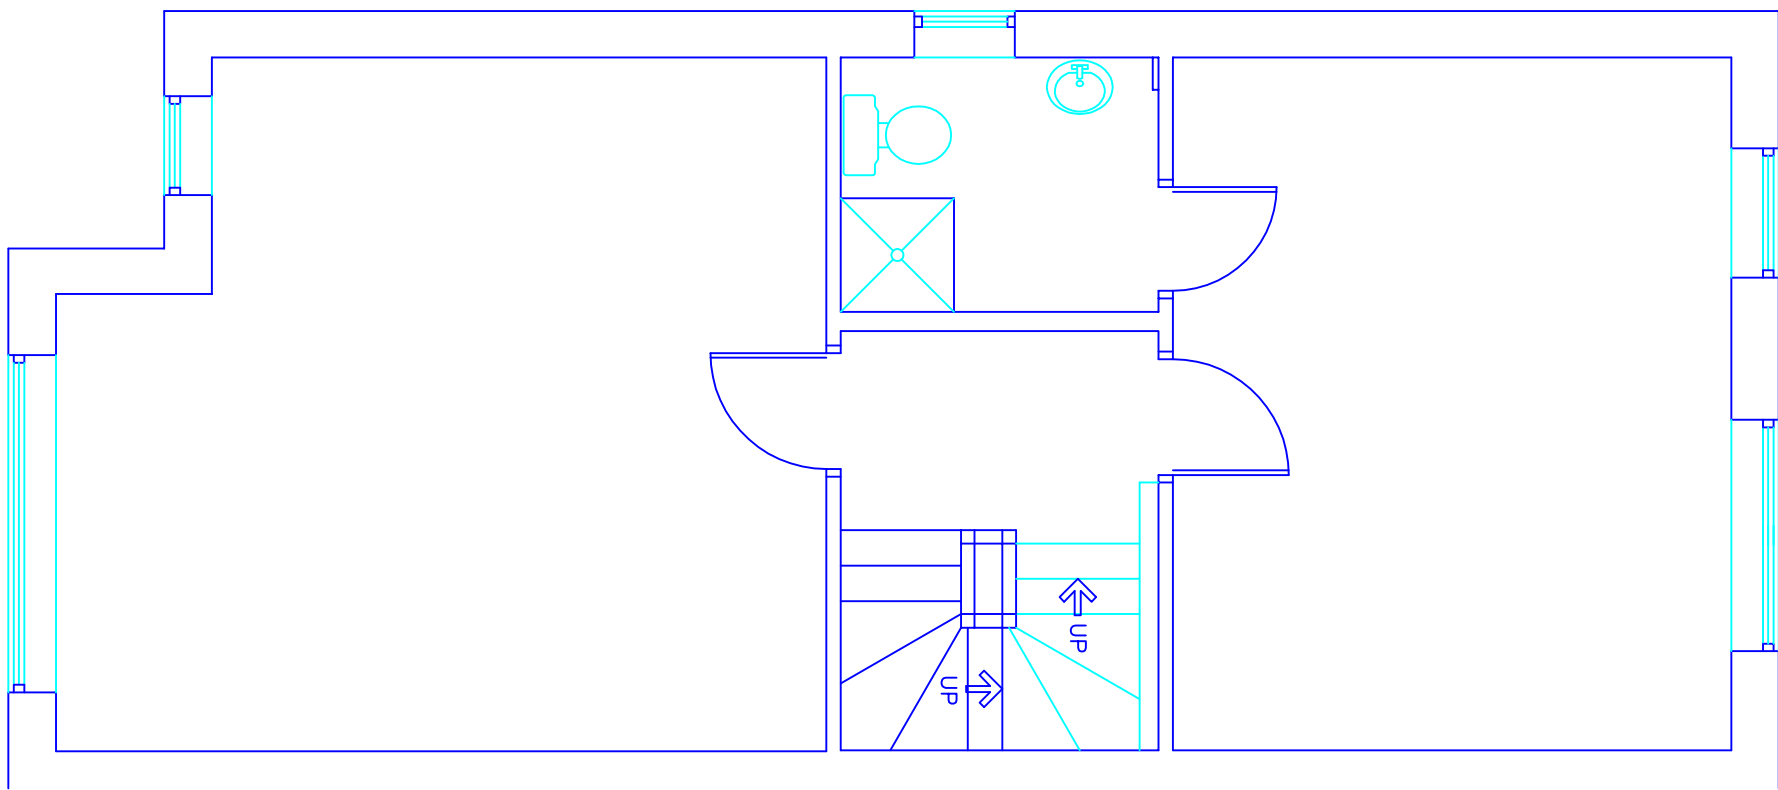

Existing Plan
First Floor

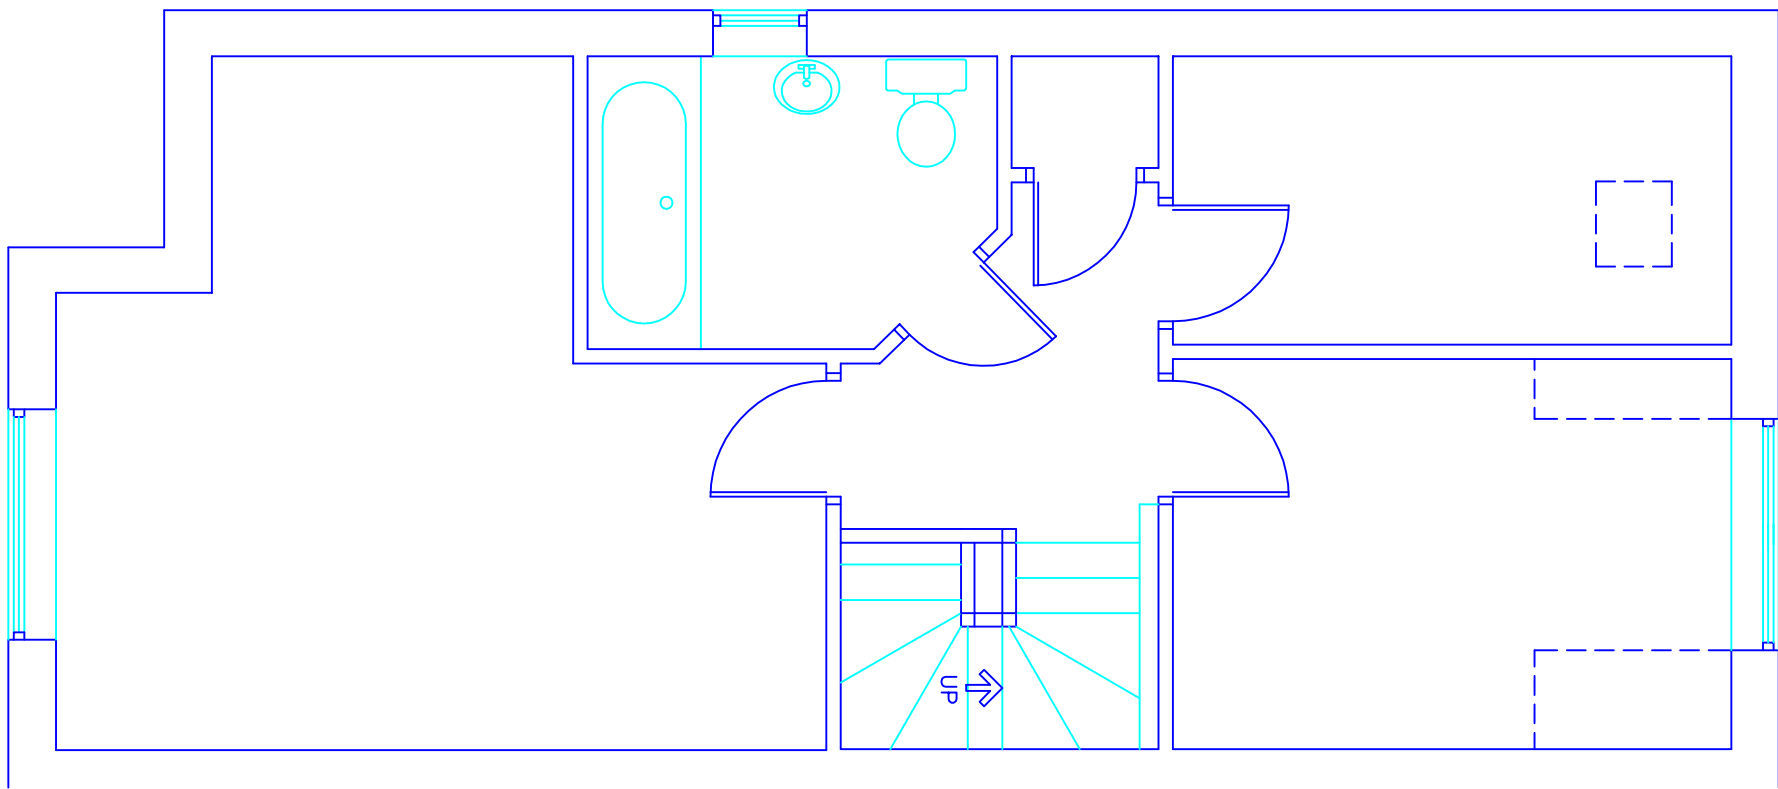

Existing Plan
Second Floor

This drawing and design concept is the property of PPY design. It should not be reproduced without written permission

0 1 2 3 m

28 St Austell Road
Manchester
M15 8WQ

scale 1:50 at A1
February 2020

QC1-01

Existing Plans

PPY design Ltd

2 Helmshore Road, Holcombe Village
Ramsbottom, Lancashire BL8 4PA
Gary Dearden BArchons DipArch RIBA
gary@ppy-design.co.uk www.ppy-design.co.uk
T: 0706 822751 M: 0712 669462