

PROJECT
EXTENSION AND REMODELLING

PROPERTY/LOCATION
3 MEACHIN AVENUE

ADDRESS
Chorlton, Manchester, M21 7HY

CLIENT
Katie Griffin and Ken Mulkearn

- NOTES
- This drawing is copyright. Do not scale from drawing. All dimensions are to be checked on site. Any discrepancies, either of dimensions or other information on this drawing, are to be reported to the architect before work proceeds.
 - This drawing is to be read in conjunction with the specification documents and all other drawings and notes thereon.

REVISIONS


-	1	2	3	4	5
---	---	---	---	---	---



NORTH EAST (FRONT) ELEVATION




NORTH WEST (SIDE) ELEVATION

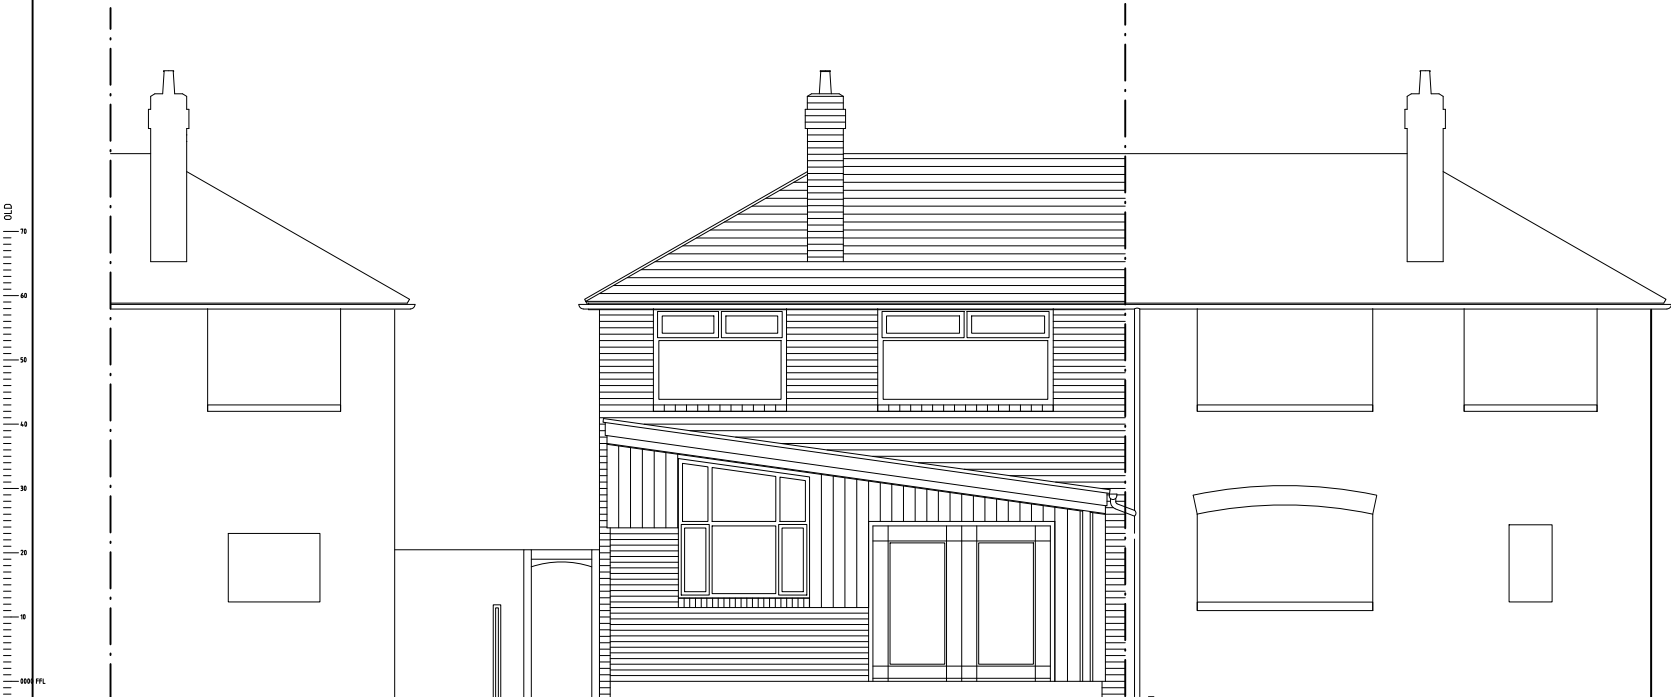

SOUTH WEST (REAR) ELEVATION



SOUTH EAST (SECTION) ELEVATION

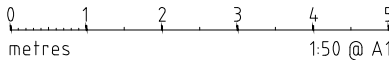

DRAWING TITLE
AS PROPOSED ELEVATIONS
AND CROSS SECTION

JOB No.	DRAWING No.	REVISION No.
21-01	21-01/04	-

SCALE	DATE DRAWN	DATE REVISED
1:50 @ A1	AUG 2021	-

STATUS
(C) DESIGN DEVELOPMENT