




Note:
Do Not Scale from this drawing.
Dimensions are to be checked on site.
If in doubt please ask.
FOR TENDER INFORMATION ONLY.
To be read in conjunction with M+E,
Structural, Fire and Acoustic reports.

Key

01. Brickwork to NBS F10.110
02. Mortar to NBS F10.110
03. Concealed cavity weep hole duct to NBS F30.132
04. Angle Support to NBS F30.261
05. Cavity Barrier. Refer to (08) series drawings for locations. NBS P12.361 and NBS P12.362
06. Cavity Trays to NBS F30 / 370,385 & 390
07. 12.5mm weather defense board to NBS G10.151
08. 150mm Rigid insulation to NBS F30.155
09. 150mm Semi-rigid insulation to NBS K10.165
10. Frame Cramp tie to NBS F30.266
11. 15mm Fireboard (specified within each partition to NBS K10)
12. SFS to NBS G10.112 & 150
13. Waterproofing Line
14. Terracotta Rail System - Vertical Tile to NBS H92.110
15. Terracotta Rail System - Horizontal Tile to NBS H92.115
16. PIR insulation to NBS E20.200
17. Gas Membrane -provision is subject to further analysis by contractors relative to specific on site ground investigations.
18. Telling Architectural, Argeton Terracotta Tile Profile : M22-2015 Vertical Tile to NBS H92.110
19. Telling Architectural, Argeton Terracotta Tile Profile : flat 30mm cut tile to NBS H92.116
20. Telling Architectural, Argeton Terracotta Tile Profile : Custom Horizontal Tile to NBS H92.115
21. Soffit and Sill Reveals from PPC aluminium integrated into back of tiles with no visible fixings to NBS Z11
22. Curtain Walling to NBS H11.115
23. Louvre to NBS L10.651
24. Aluminium Rainscreen cladding to NBS H92.120
25. Angled metal PPC aluminium coping (Dark Grey) NBS Z11
26. Block work underground from pile cap to L00 to subcontractor design
27. Concrete Blinding underground under PIR insulation to subcontractor design
28. Aluminium Windows NBS L10.400A & 400B
29. Argap un-penetrated with 30mm insulation to NBS P10.190
30. External Doors refer to drawing series (32)
31. Painted MDF Skirting / Window Sill to NBS M60.112
31. Void former to NBS E20.380
32. Perforated Aluminium Screen to NBS Z11
33. Soffit Insulation to NBS M21.211
34. Balcony Balustrade to NBS L30.560
35. Modular, non-penetrating rooftop guardrail system to NBS L35.171
36. Inverted liquid applied hot melt roof system to NBS J31.115
37. Bitumen warm roof system to NBS J41.115
38. Terrace and Balcony flooring to NBS J21.467 and Q25.316
39. Nexus Suspended Brickwork System to NBS F30.267

Detail Locations :

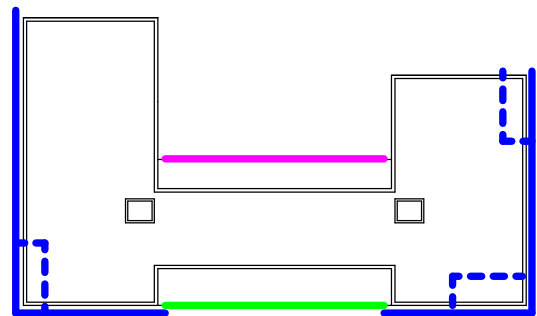

P4	12/07/21	Soffit Locations Updated
P3	09/07/21	Graphic Update
P2	05/07/21	Revised details
P1	02/07/21	Tender Issue
P0	15/06/21	Issued to Tellings for discussion

Rev	Date	Ints	Details
-----	------	------	---------

© The moral rights of the author are hereby asserted.
This drawing and design is the sole property of Buttress Ltd and must not be reproduced without permission.
Buttress Ltd is Registered in England and Wales. 5363573

Buttress

41 Bengal Street
Manchester
M4 6AF

T 0161 236 3303
E contact@buttress.net
W www.buttress.net

Project Title	Eliza Yard
Client	Manchester Life Development Company 2
Location	Manchester


Drawing ref	Typical External Wall Details - Curtain Walling - Sheet 001
-------------	---

Date	12/07/2021 13:59:41	Scale	As indicated
Checker	MB	Orig Paper Size	A1

Job No:	9033	Status	TENDER
---------	------	--------	--------

Project: Origin: Zone: Level: Type: Disc: Number: Rev:


9033-BA-XX-XX-DR-A-(21)131- P4

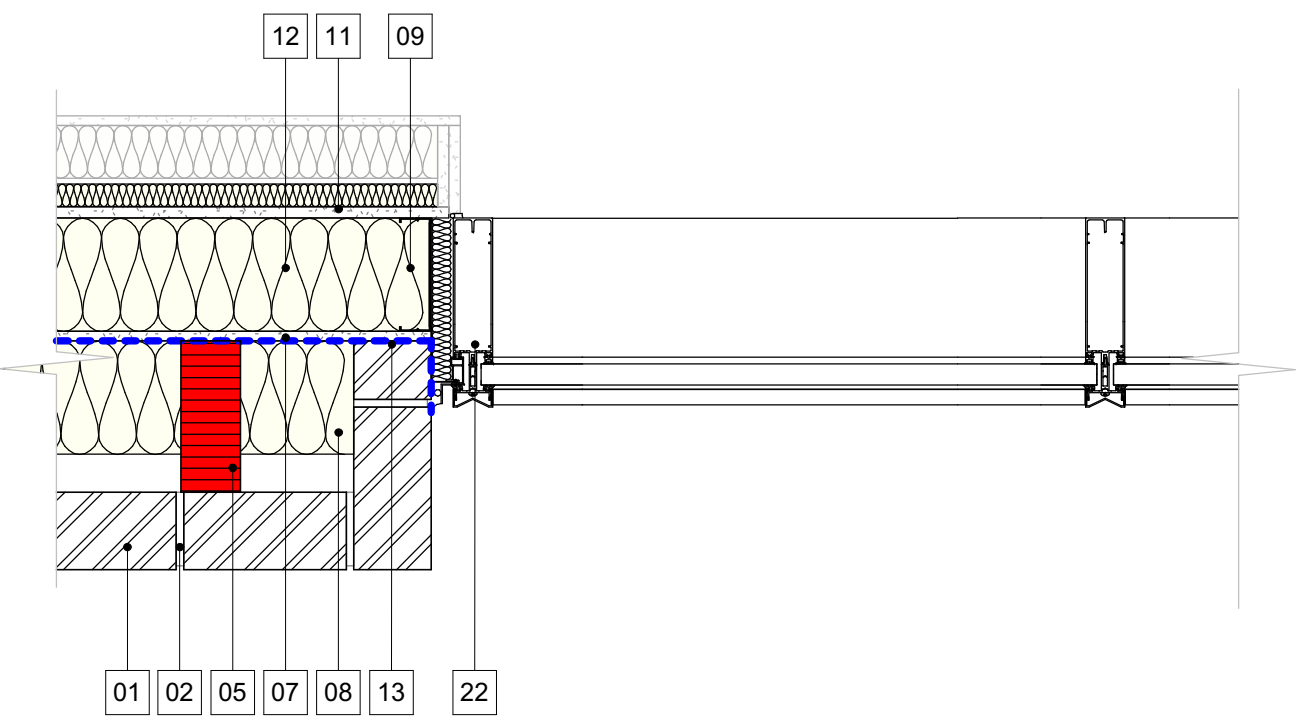

1 Plan, Typical L00 Curtain Wall Glazing to Brick Detail

1 : 10


In location : ---- and ----

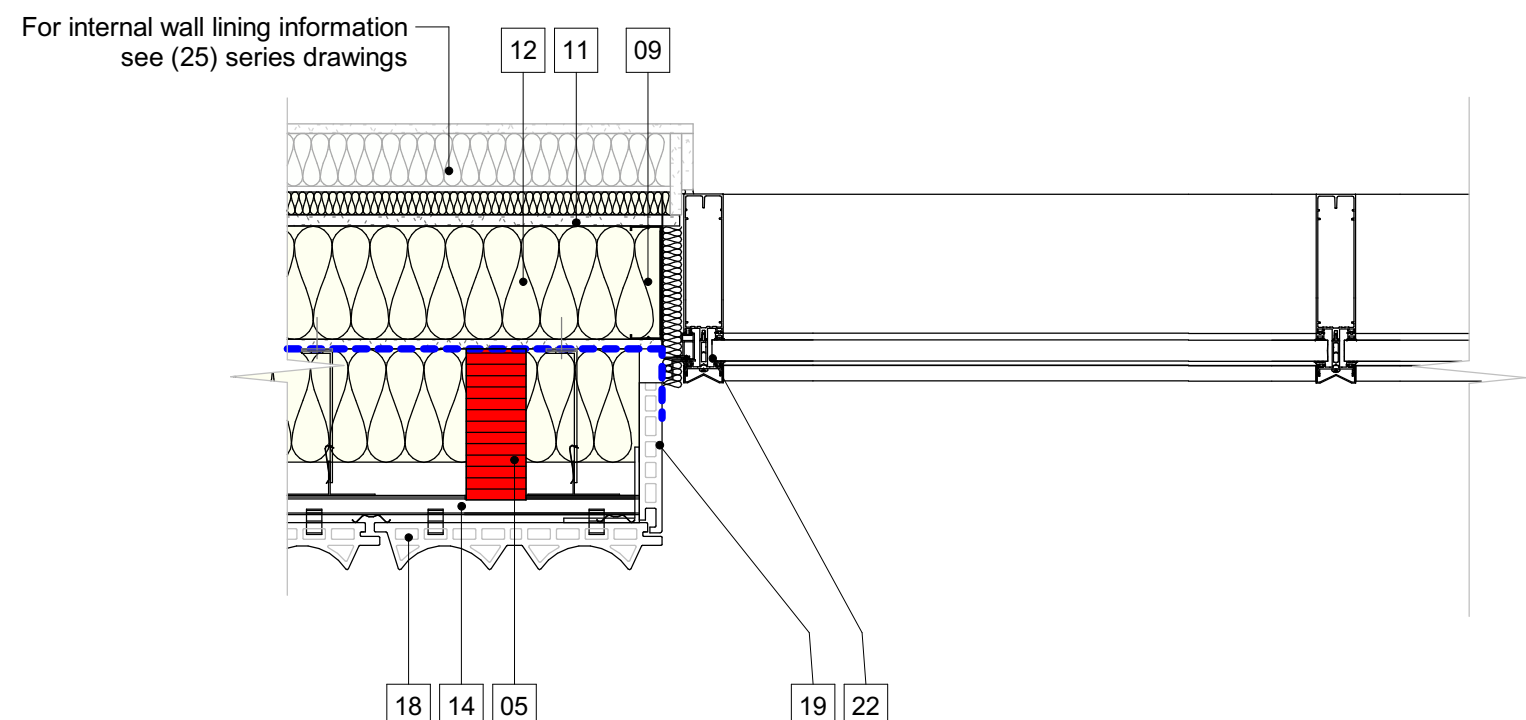

4 Plan, Typical L00 Curtain Wall Glazing to Terracotta Detail - Terracotta Reveal


1 : 10

In location : ----

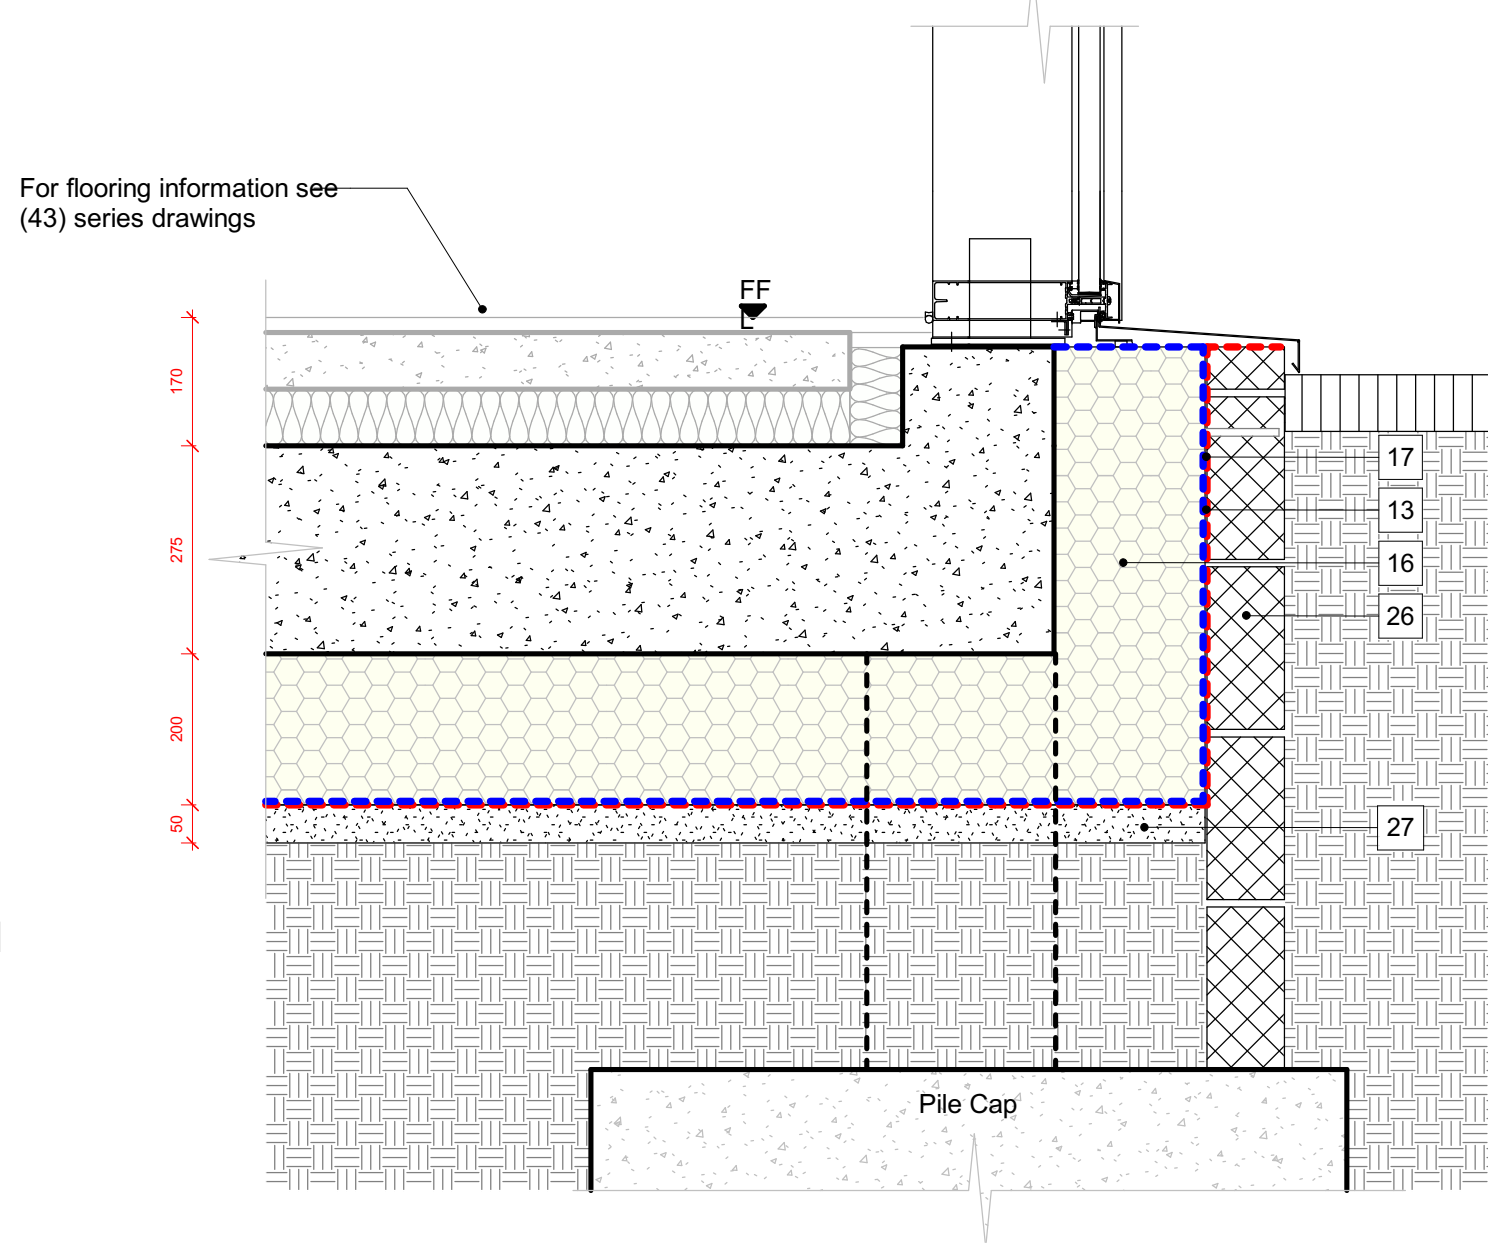

7 Section, Typical L00 Curtain Wall Glazing Base Detail


1 : 10

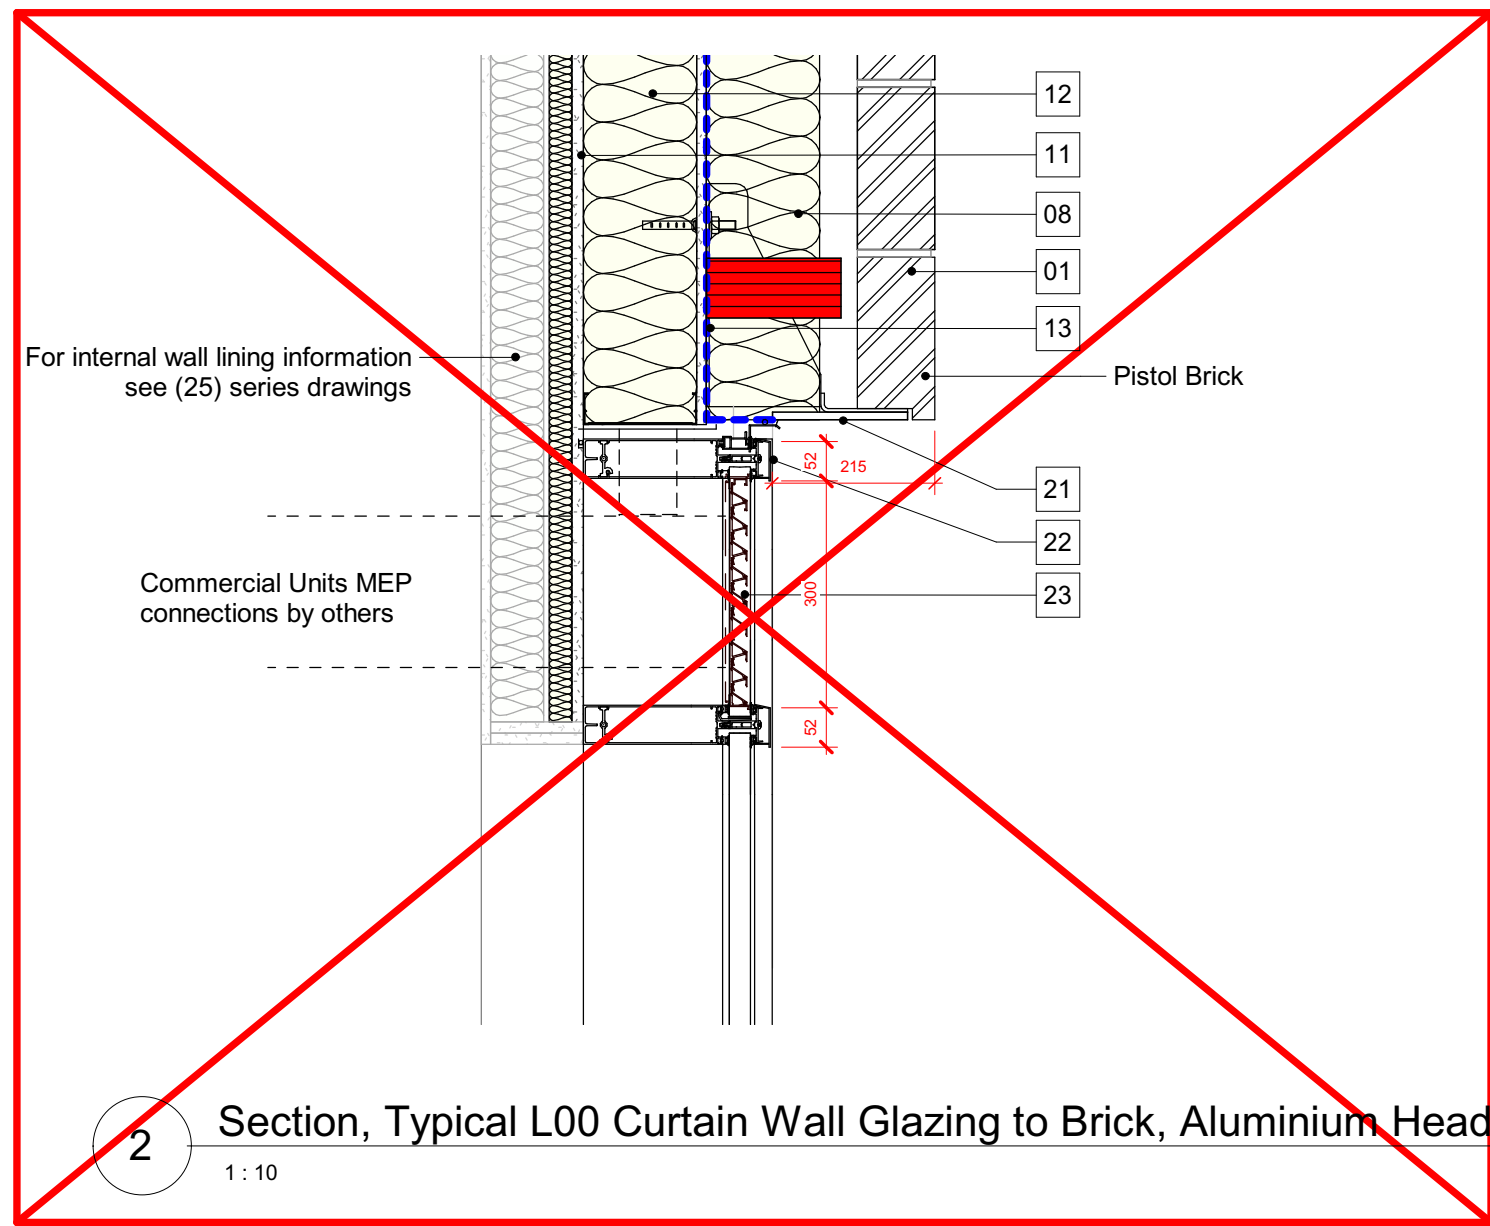

2 Section, Typical L00 Curtain Wall Glazing to Brick, Aluminium Head Detail

1 : 10


No longer required

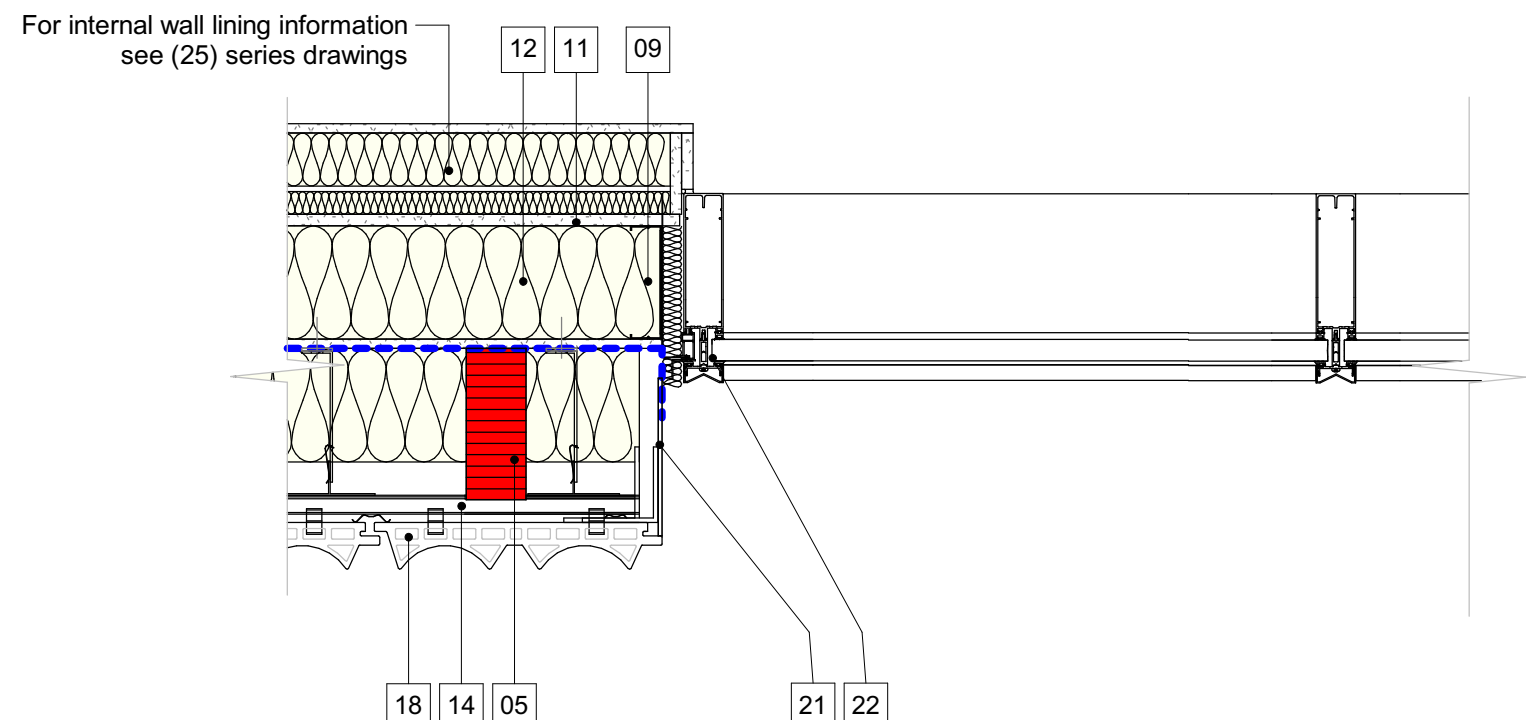

5 Plan, Typical L00 Curtain Wall Glazing to Terracotta Detail - Aluminium Reveal


1 : 10

In location : ----

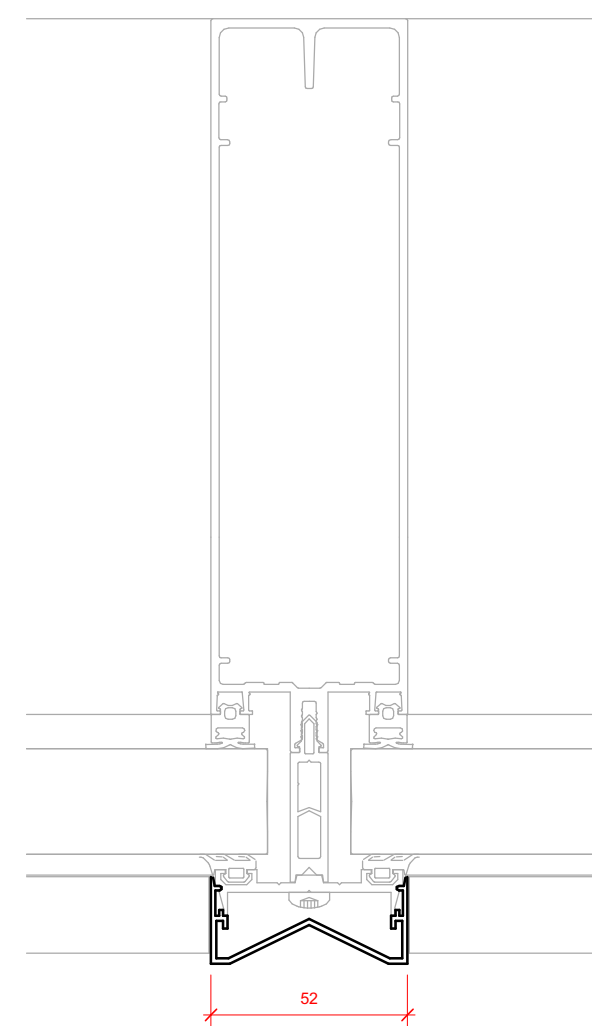

8 Plan - Vertical Cap Profile


1 : 2

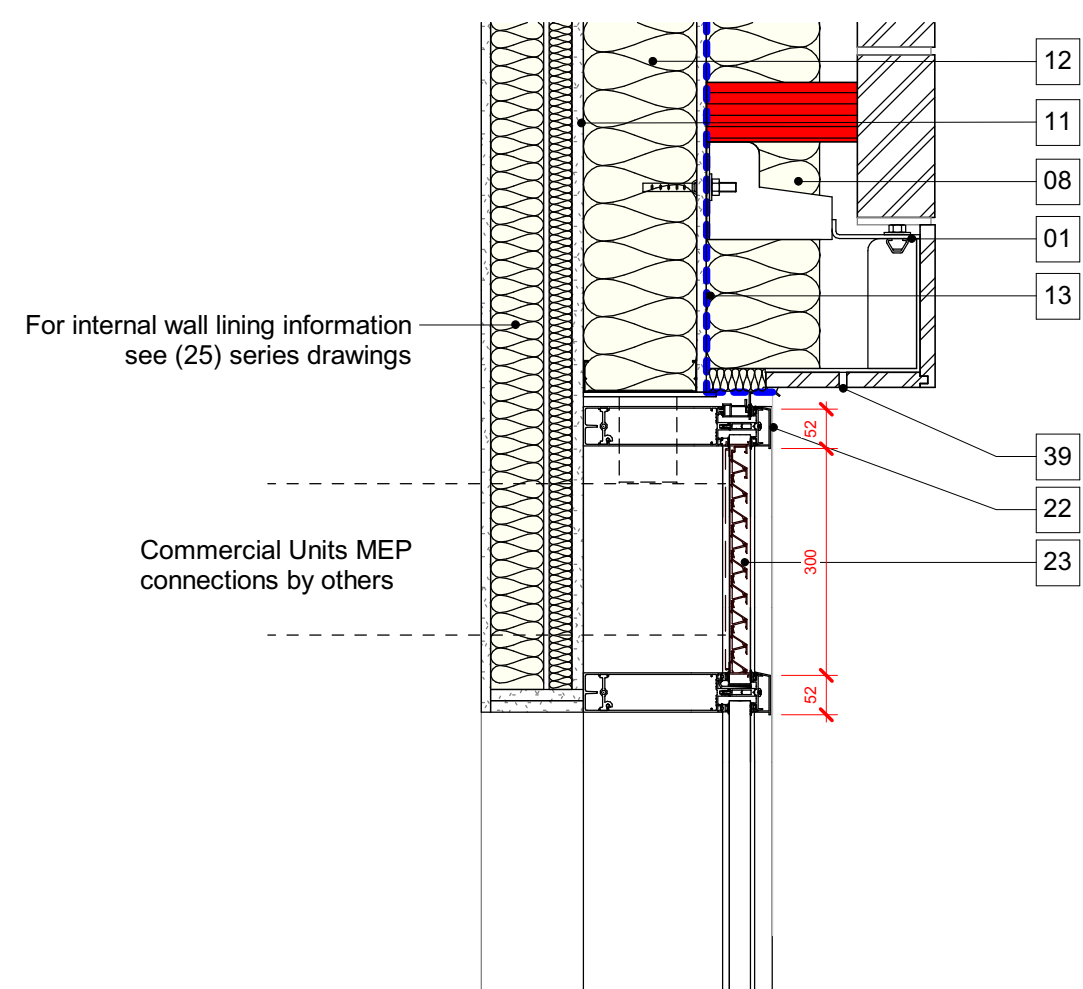

3 Section, Typical L00 Curtain Wall Glazing to Brick, Brick Head Detail

1 : 10

In location : ----

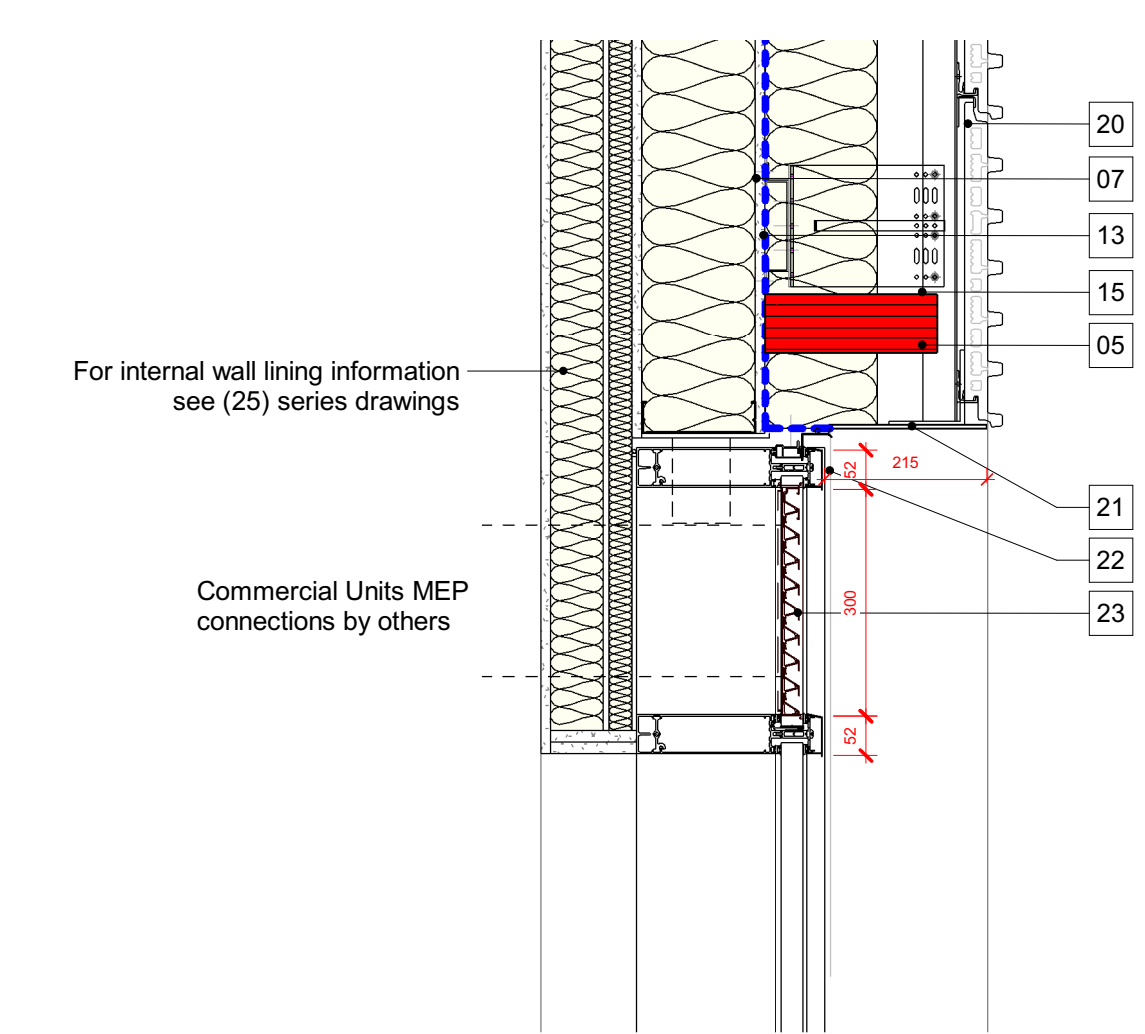

6 Section, Typical L00 Curtain Wall Glazing to Terracotta, Head Detail

1 : 10

In location : ---- and ----