



Proposed GRP Switchroom & Generator Locations (Option 02) - External Works General Arrangement

Scale 1:100


notes :

- IF THIS DRAWING HAS BEEN RECEIVED ELECTRONICALLY IT IS THE RECIPIENTS RESPONSIBILITY TO PRINT THE DOCUMENT TO THE CORRECT SCALE
- ALL DIMENSIONS ARE IN MILLIMETRES UNLESS STATED OTHERWISE.
- THIS DRAWING SHOULD BE READ IN CONJUNCTION WITH ALL OTHER RELEVANT DRAWINGS AND SPECIFICATIONS
- ANY DISCREPANCIES NOTED ON SITE ARE TO BE REPORTED TO THE ENGINEER IMMEDIATELY.

Legend

- Denotes Proposed Car Park Zone - Refer to 'Typical Car Park Build Up Detail' for Construction Build Up.
- Denotes Proposed Footway Construction (Pedestrian Zone) - Refer to 'Typical Footway Detail' for Construction Build Up.
- Denotes Proposed Landscaped/ Grassed Area as Per Architects Layout
- Denotes Proposed Half Battered Kerb Location
- Denotes Proposed Bull Nosed Dropped Kerb/ Transition Kerb Location
- Denotes Proposed Pin Kerb Edging Location
- Denotes Proposed External Fencing Details & Access Gate Requirements to Contractors Design
- Denotes Existing Foliage/ Tree's to be Removed

KEYPLAN

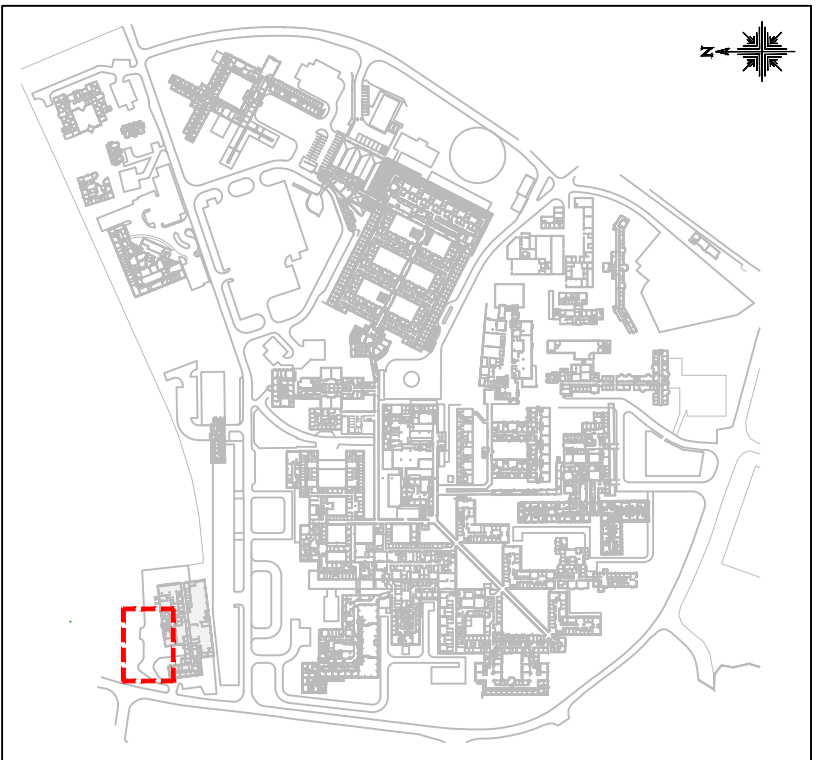

T1	Tender Issue	10.02.22	JF	WFF
P2	Additional Notes Added.	21.01.22	JF	WFF
P1	Preliminary Issue	19.01.22	JF	WFF
REV.	DESCRIPTION	DATE	DRW.	CHK.

Tender Issue - For Costing Purposes Only



APPOINTED PARTY LOGO/INFORMATION



PROJECT
Wythenshawe Hospital -
CSB Switchboard Replacement

TITLE
Clinical Science Building -
Proposed Switch Rooms & Generators
External Works Plan - (Option 02)

STATUS D2	PURPOSE OF ISSUE For Tender
--------------	--------------------------------

DRAWN BY JF	CHECKED BY WFF	DATE Jan. '22
----------------	-------------------	------------------

SCALE (@A1) As Shown	PROJECT NUMBER 21-2127
-------------------------	---------------------------

FILE DRAWING NUMBER 212127 - CCS - D2 - XX- DR - S - 0111	REV. T1
--	------------