


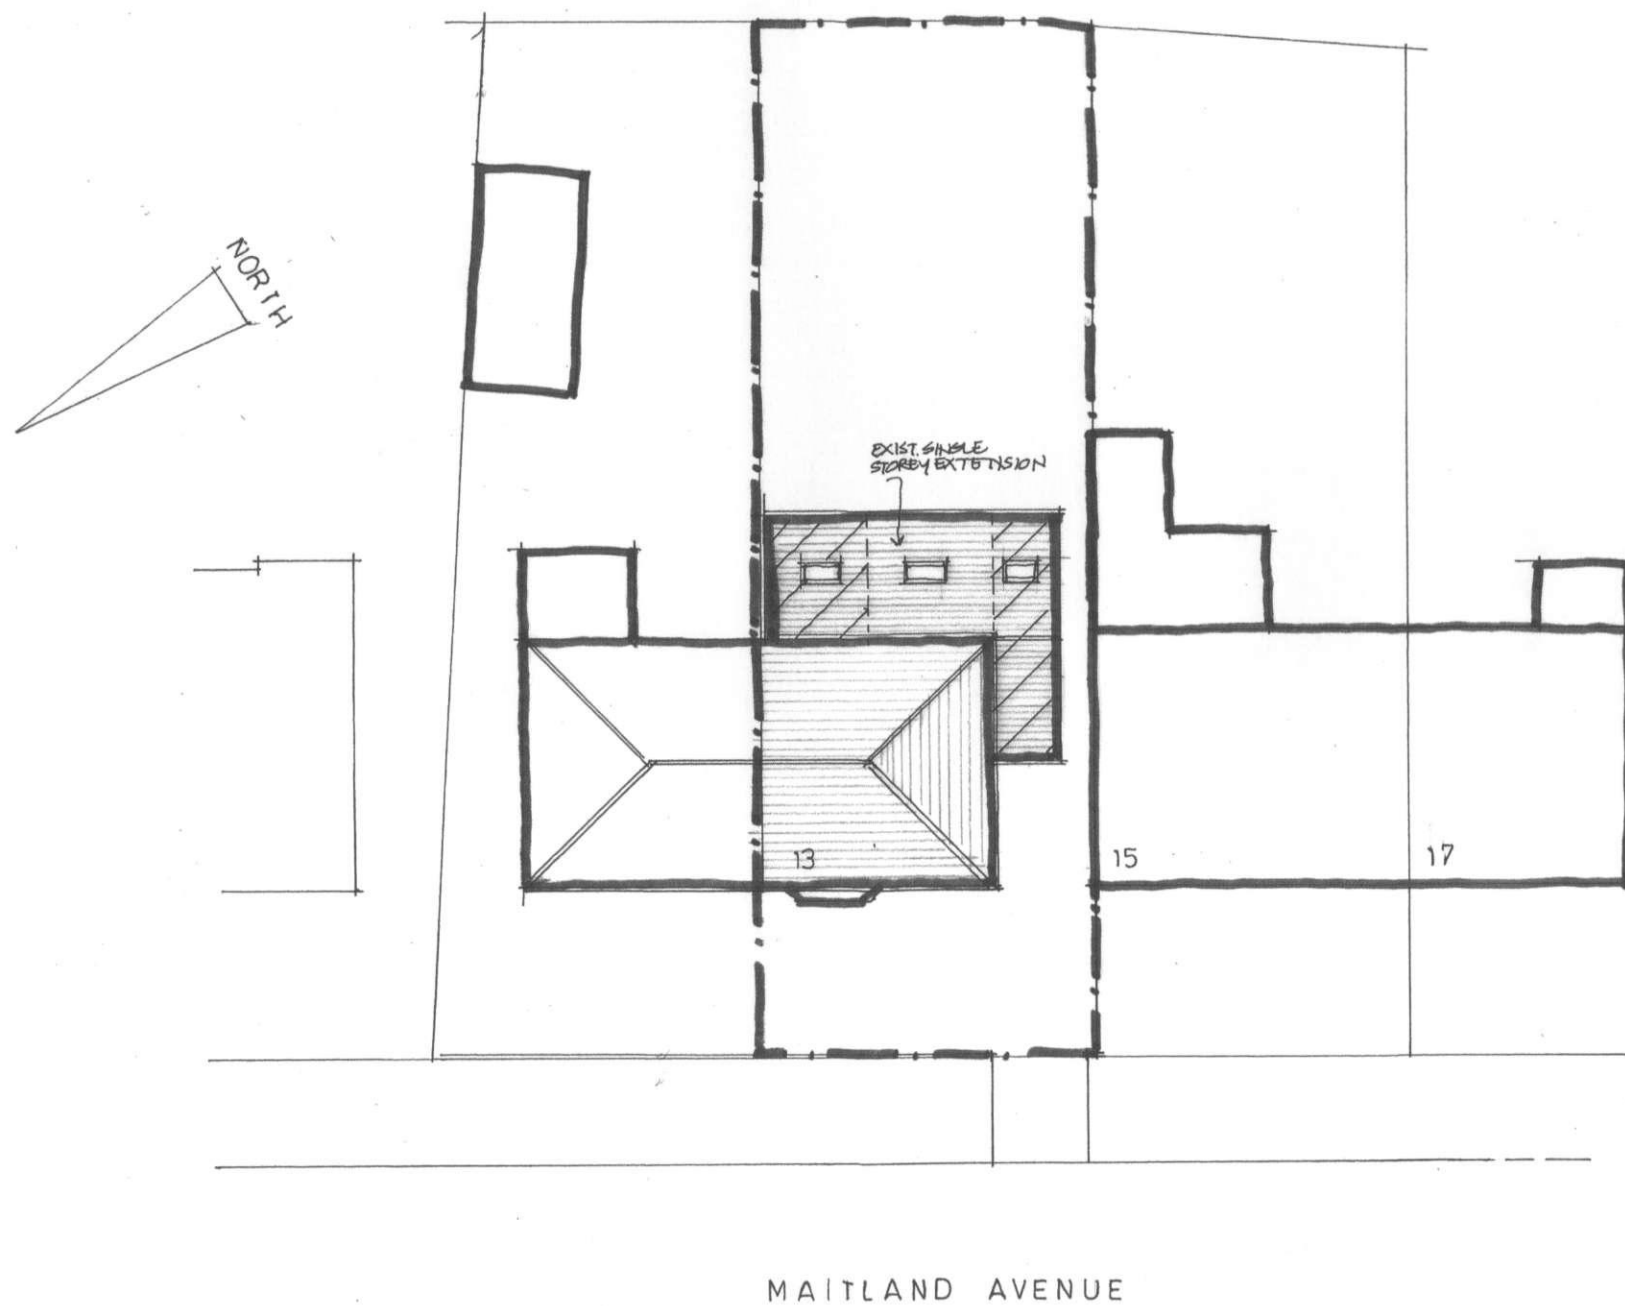

PROPOSED EXTENSION & ALTERATIONS
13 MAITLAND AVENUE CHORLTON
FOR Ms I Anderson

PROPOSED SITE PLAN

1:200 at A3 November 2021

2125-01