


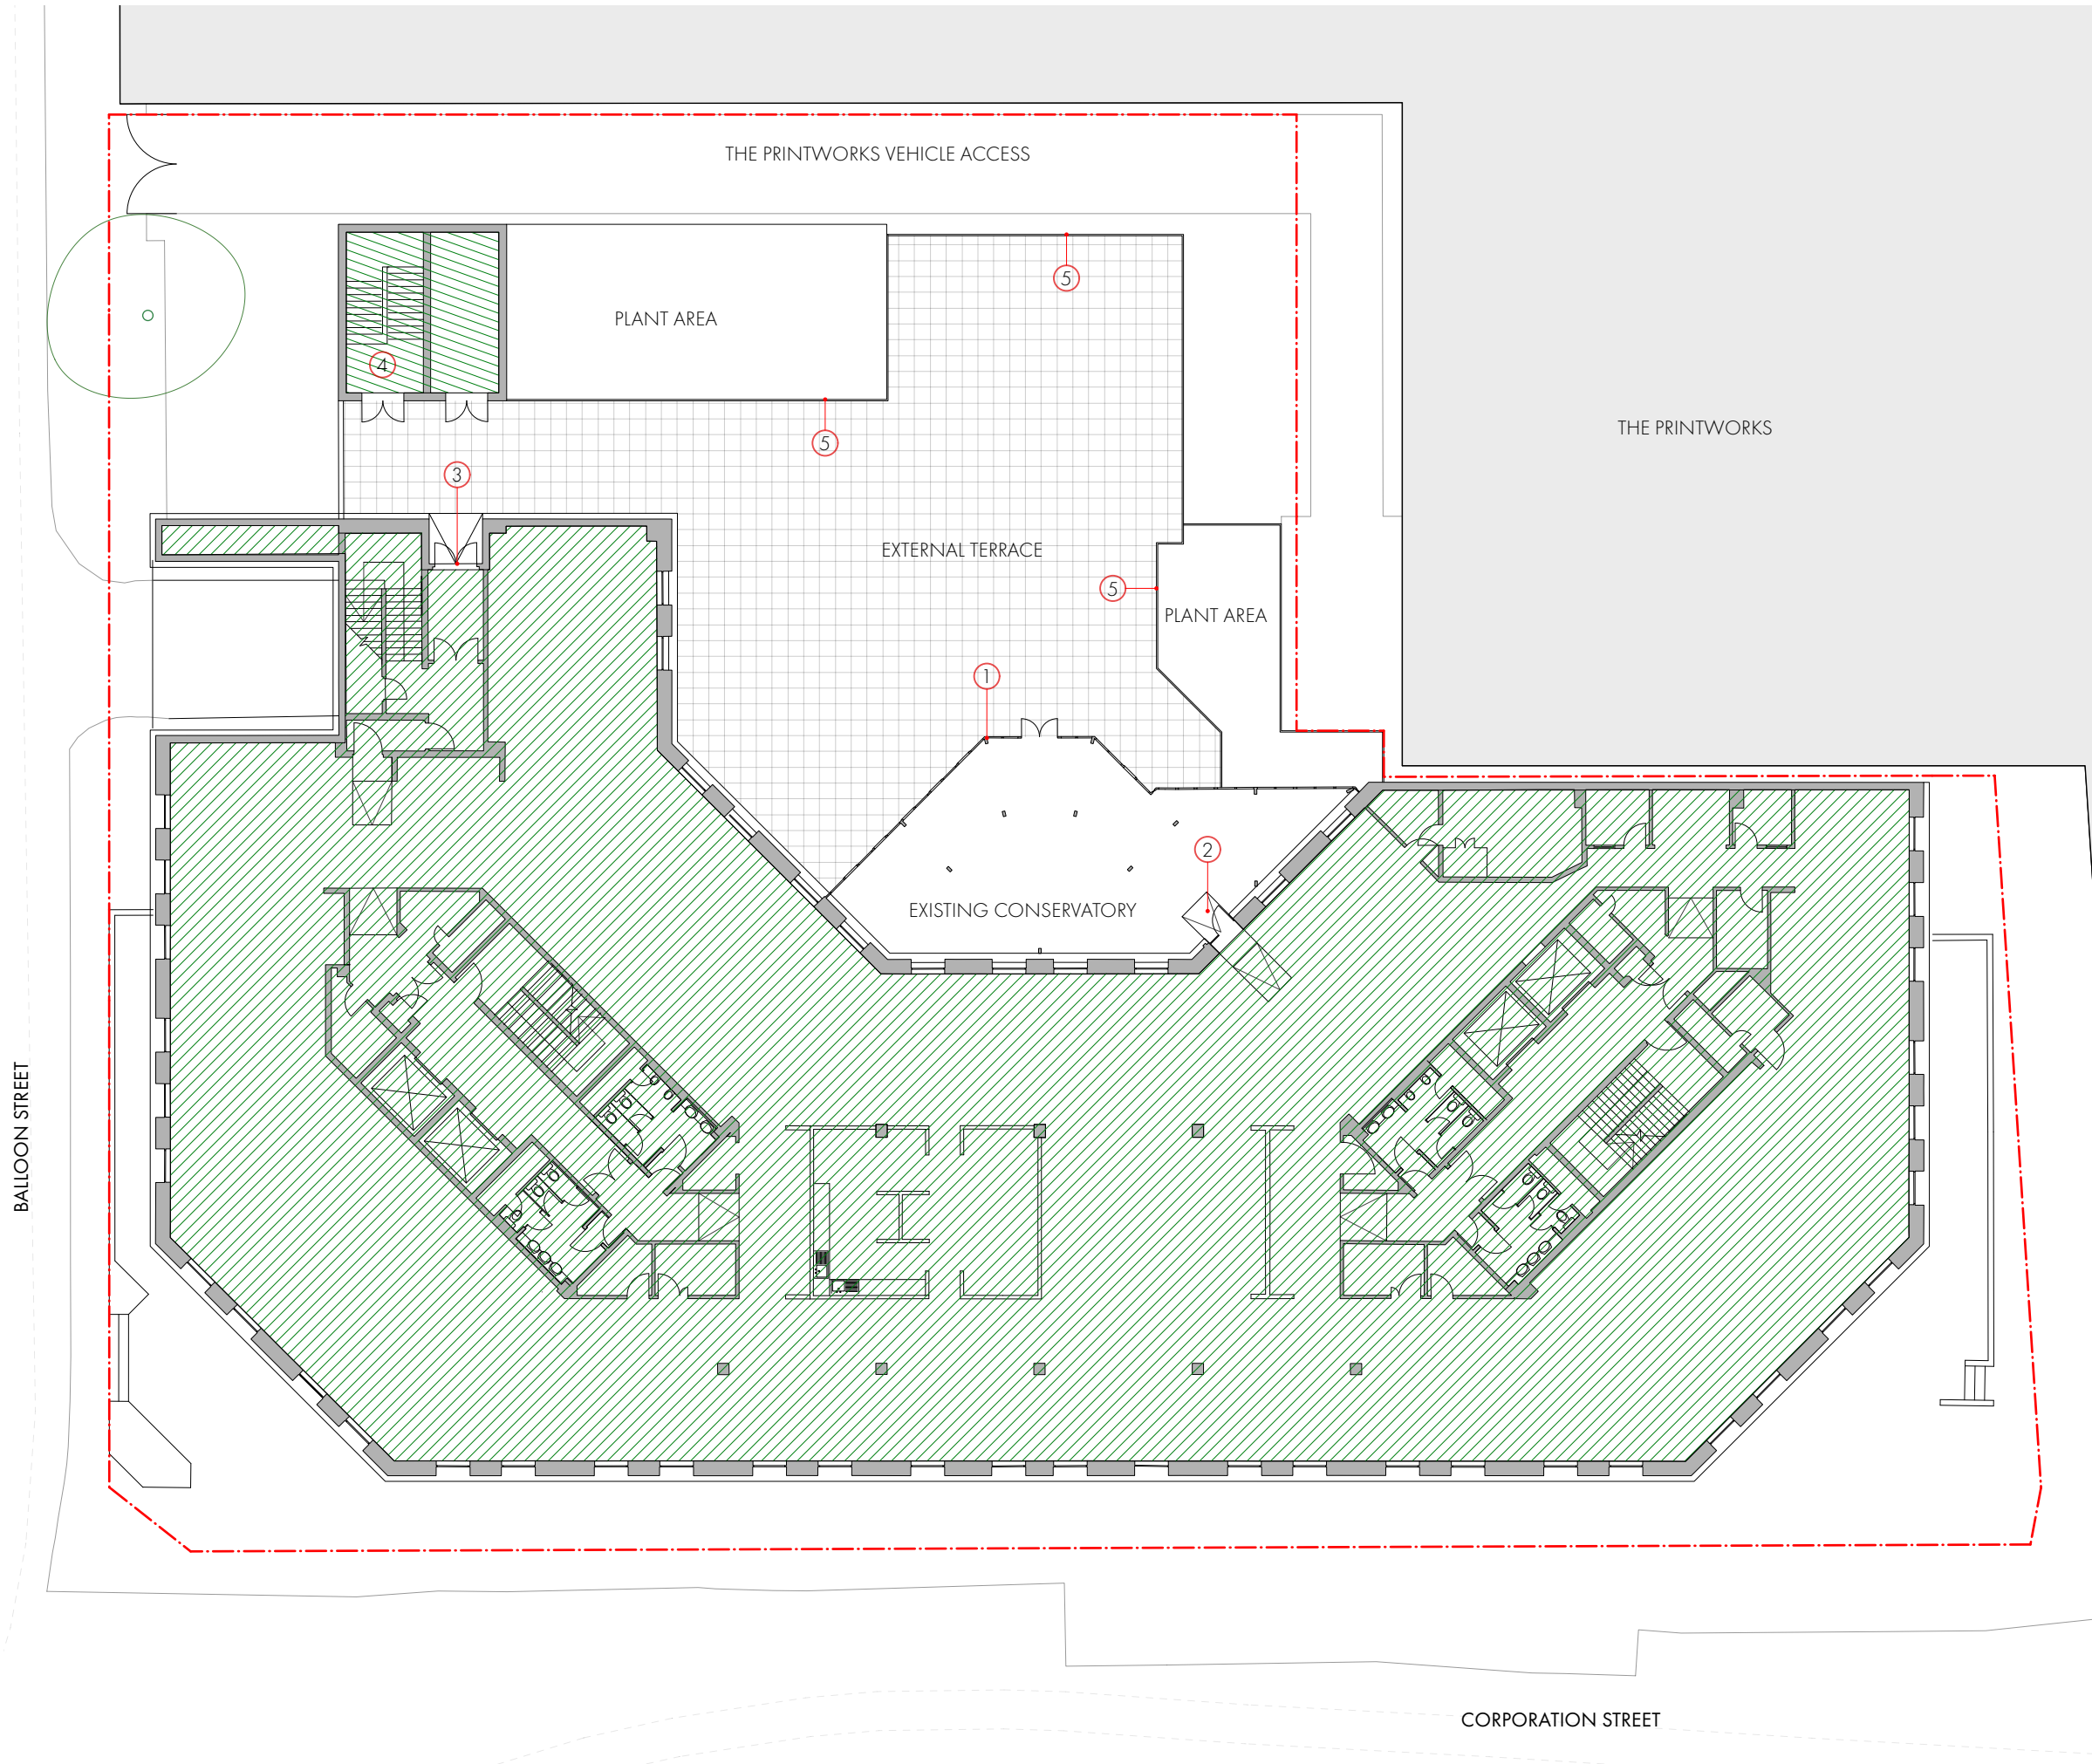

REVISION	DATE	DESCRIPTION
-	24/09/21	INITIAL ISSUE
A	01/10/21	Site Boundary Updated

- 1. EXISTING STEEL AND GLASS CONSERVATORY
- 2. EXISTING RAMPED ACCESS INTO CONSERVATORY FROM LEVEL 02 FLOOR PLATE
- 3. EXISTING FIRE ESCAPE DOOR
- 4. EXISTING FIRE ESCAPE TO STREET LEVEL
- 5. EXISTING TIMBER FENCING TO TERRACE EDGE AND PLANT AREA

--- SITE BOUNDARY

 OFFICE AREA



