

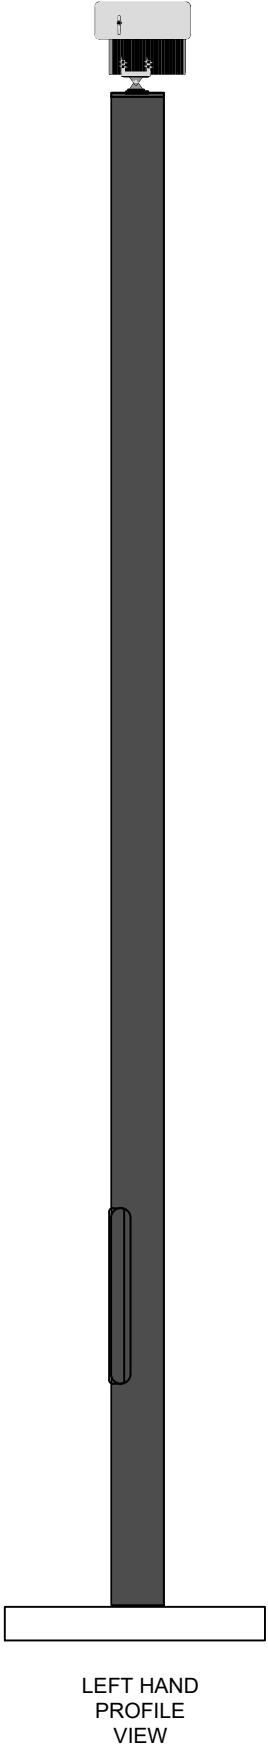


GALVANISED
METAL PAINTED
BLACK

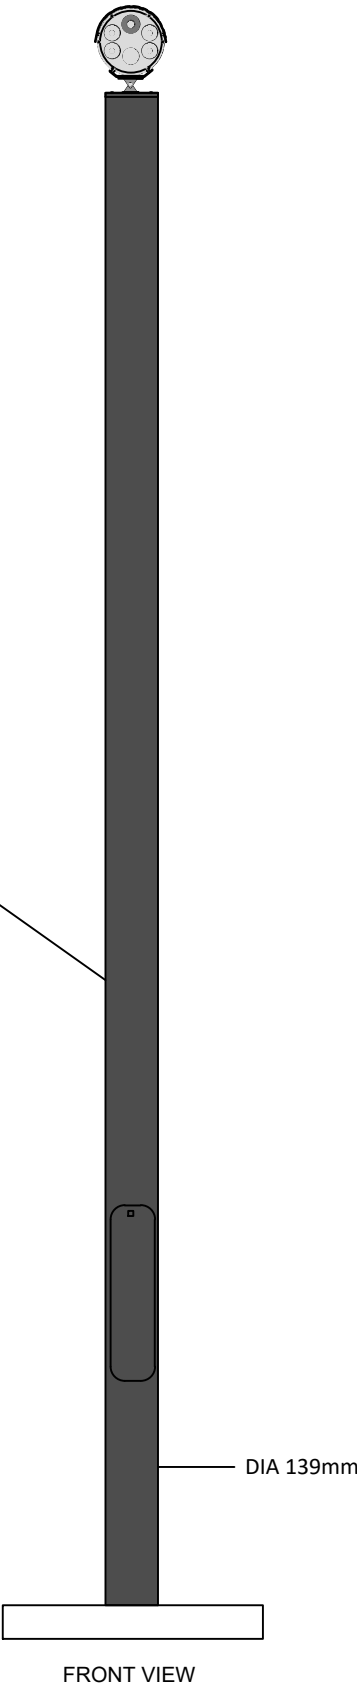

SCALE 1:20
@ A3

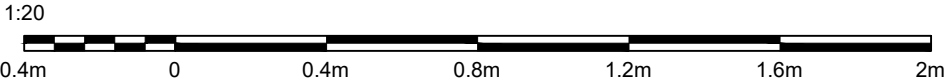

Euro Car Parks Ltd
30 Dorset Square
London NW1 6QJ
+44 (0)20 7563 3000

Registered in England &
Wales, Registration No
1270612

DRAWING NO. 2649-DWG-ELE-02	REVISION. 01	DATE. 09/06/2021
SCALE AT. AS SHOWN	DRAWN. VP	CHECKED.

SITE: GREENE KING - DIDSBURY
MANCHESTER - M20 2SG

REVISIONS:			
REV:	DESCRIPTION:	BY:	DATE:
01	COLUMN ELEVATIONS SHEET LAYOUT	VP	09/06/2021