

This drawing is sold copyright and should not be copied or reproduced without prior consent.  
Do not scale off this drawing.  
All dimensions are to be checked on site.

NOTES:

REVISION

CLIENT

MR C BROWN  
16 CHATBURN ROAD  
CHORLTON M21 0XE

JOB TITLE

PROPOSED 1&2 STORY SIDE AND  
GARAGE EXTENSIONS

DRG. TITLE

PLANS AND ELEVATIONS  
AS EXISTING

HOLBOROW +  
ORMESHER

Limited

architectural &  
interior design

15 OVERTON CLOSE  
MIDDLEWICH  
CHESHIRE CW10 0PZ  
phone: 07770 834939

ISSUE

ORIGINAL

1

2

3

4

5

6

7

REVISION

DATE

DRAWN

CHECKED

APPROVED

SCALE




1:50 & 1:100 *at A1*

DRAWING

2234/22/01

NUMBER

IN 534954 B

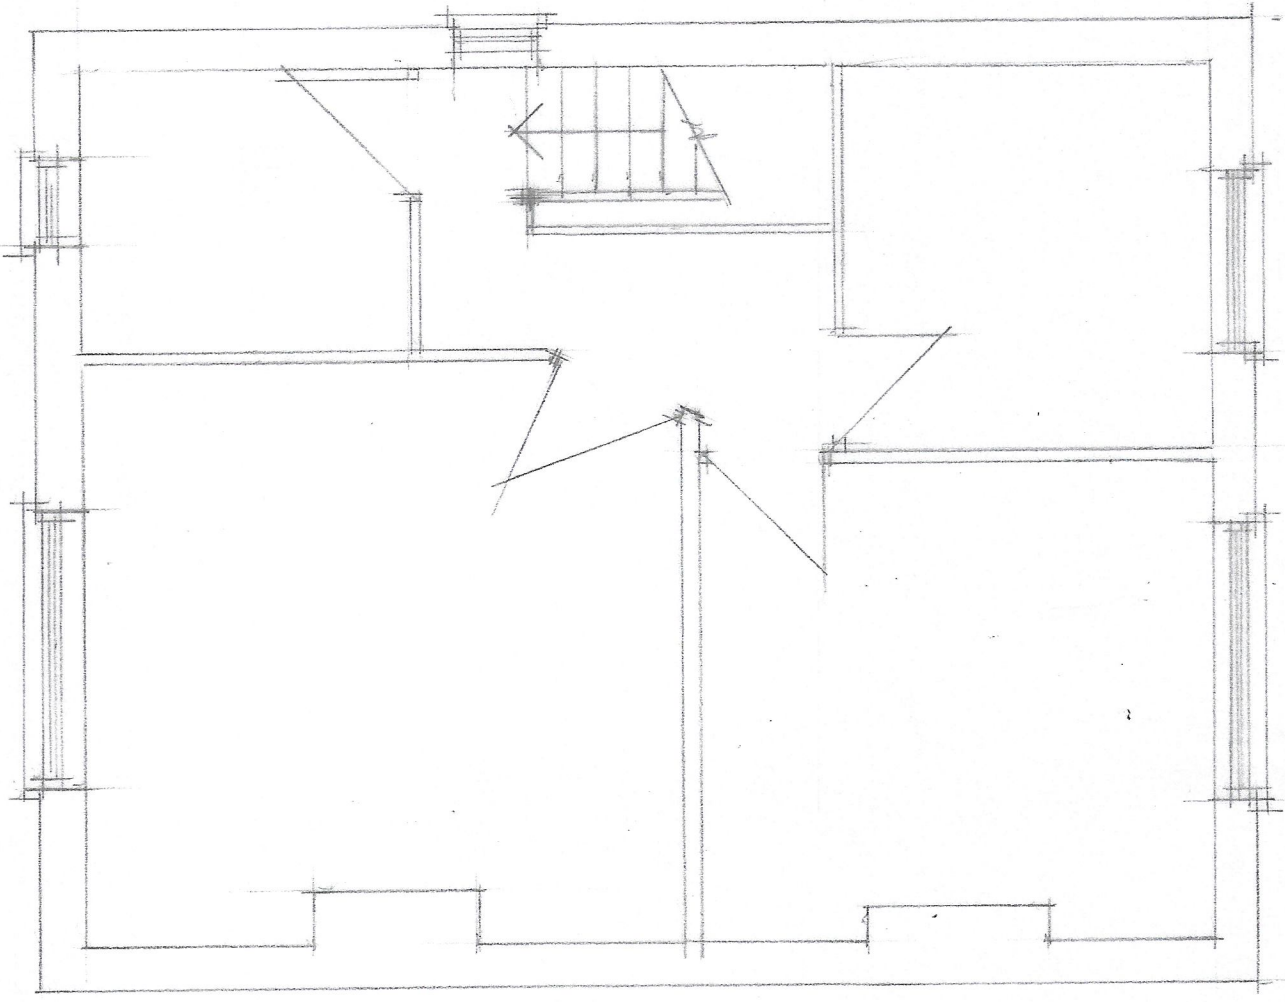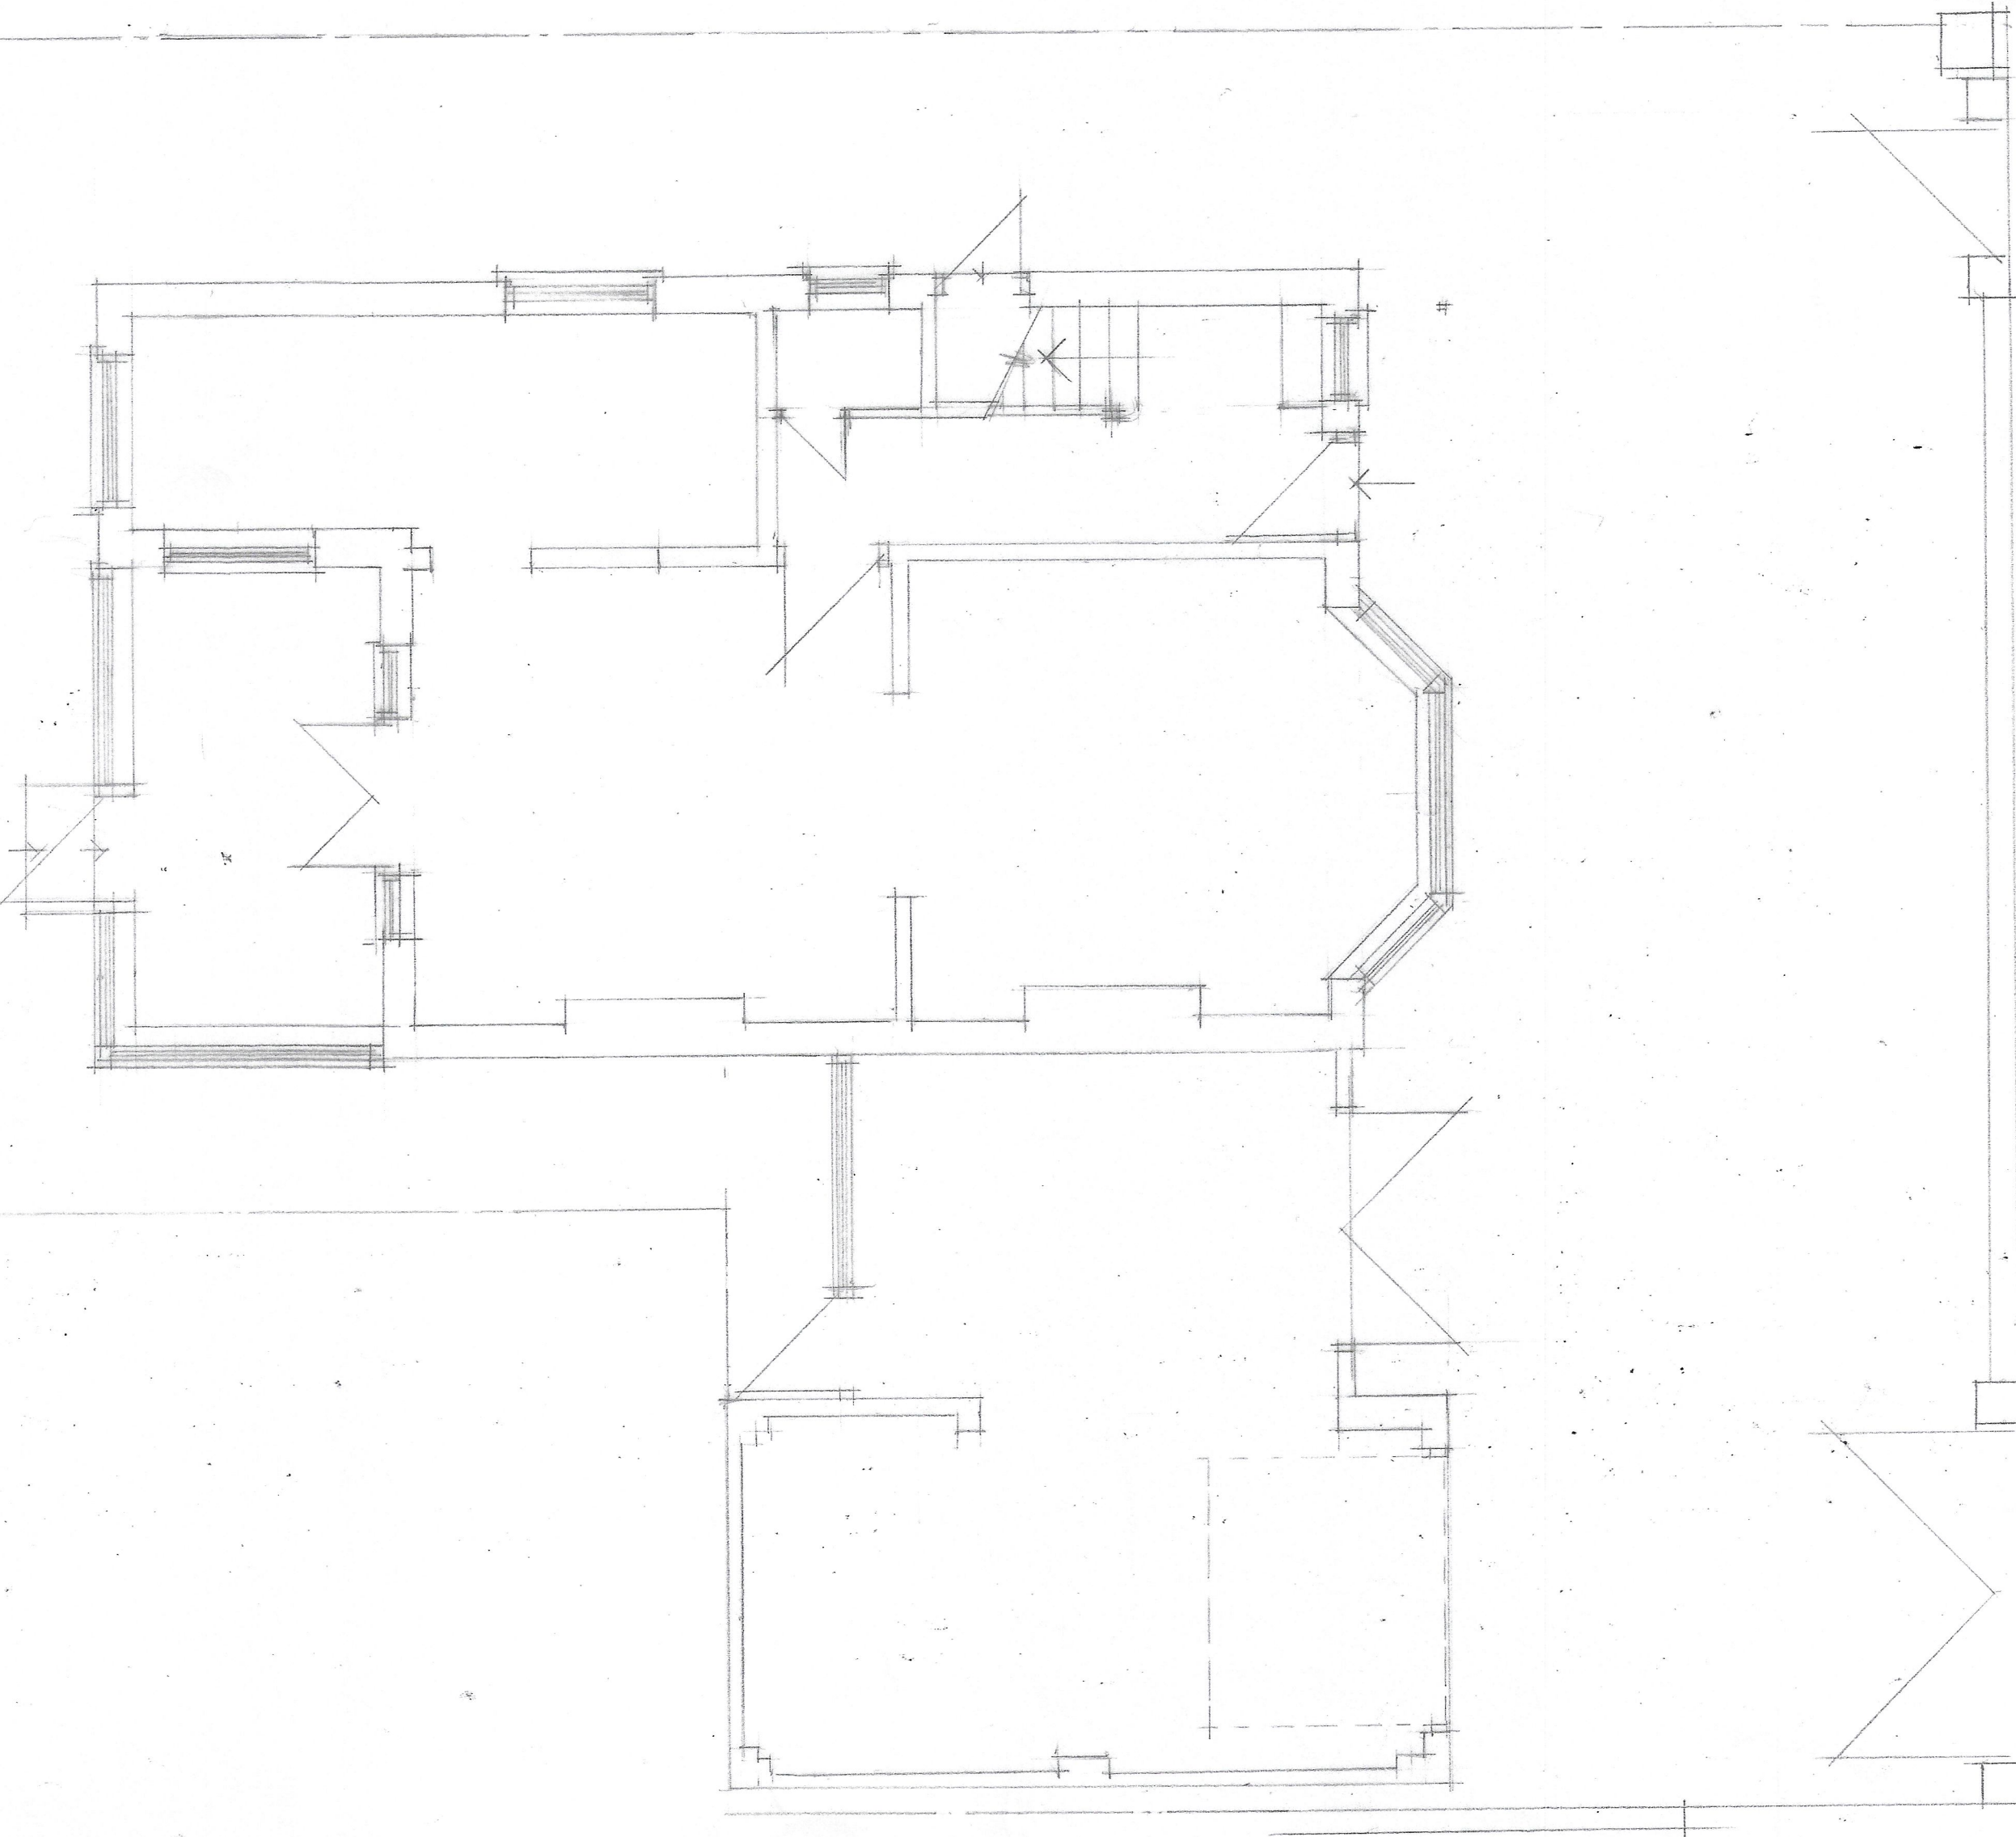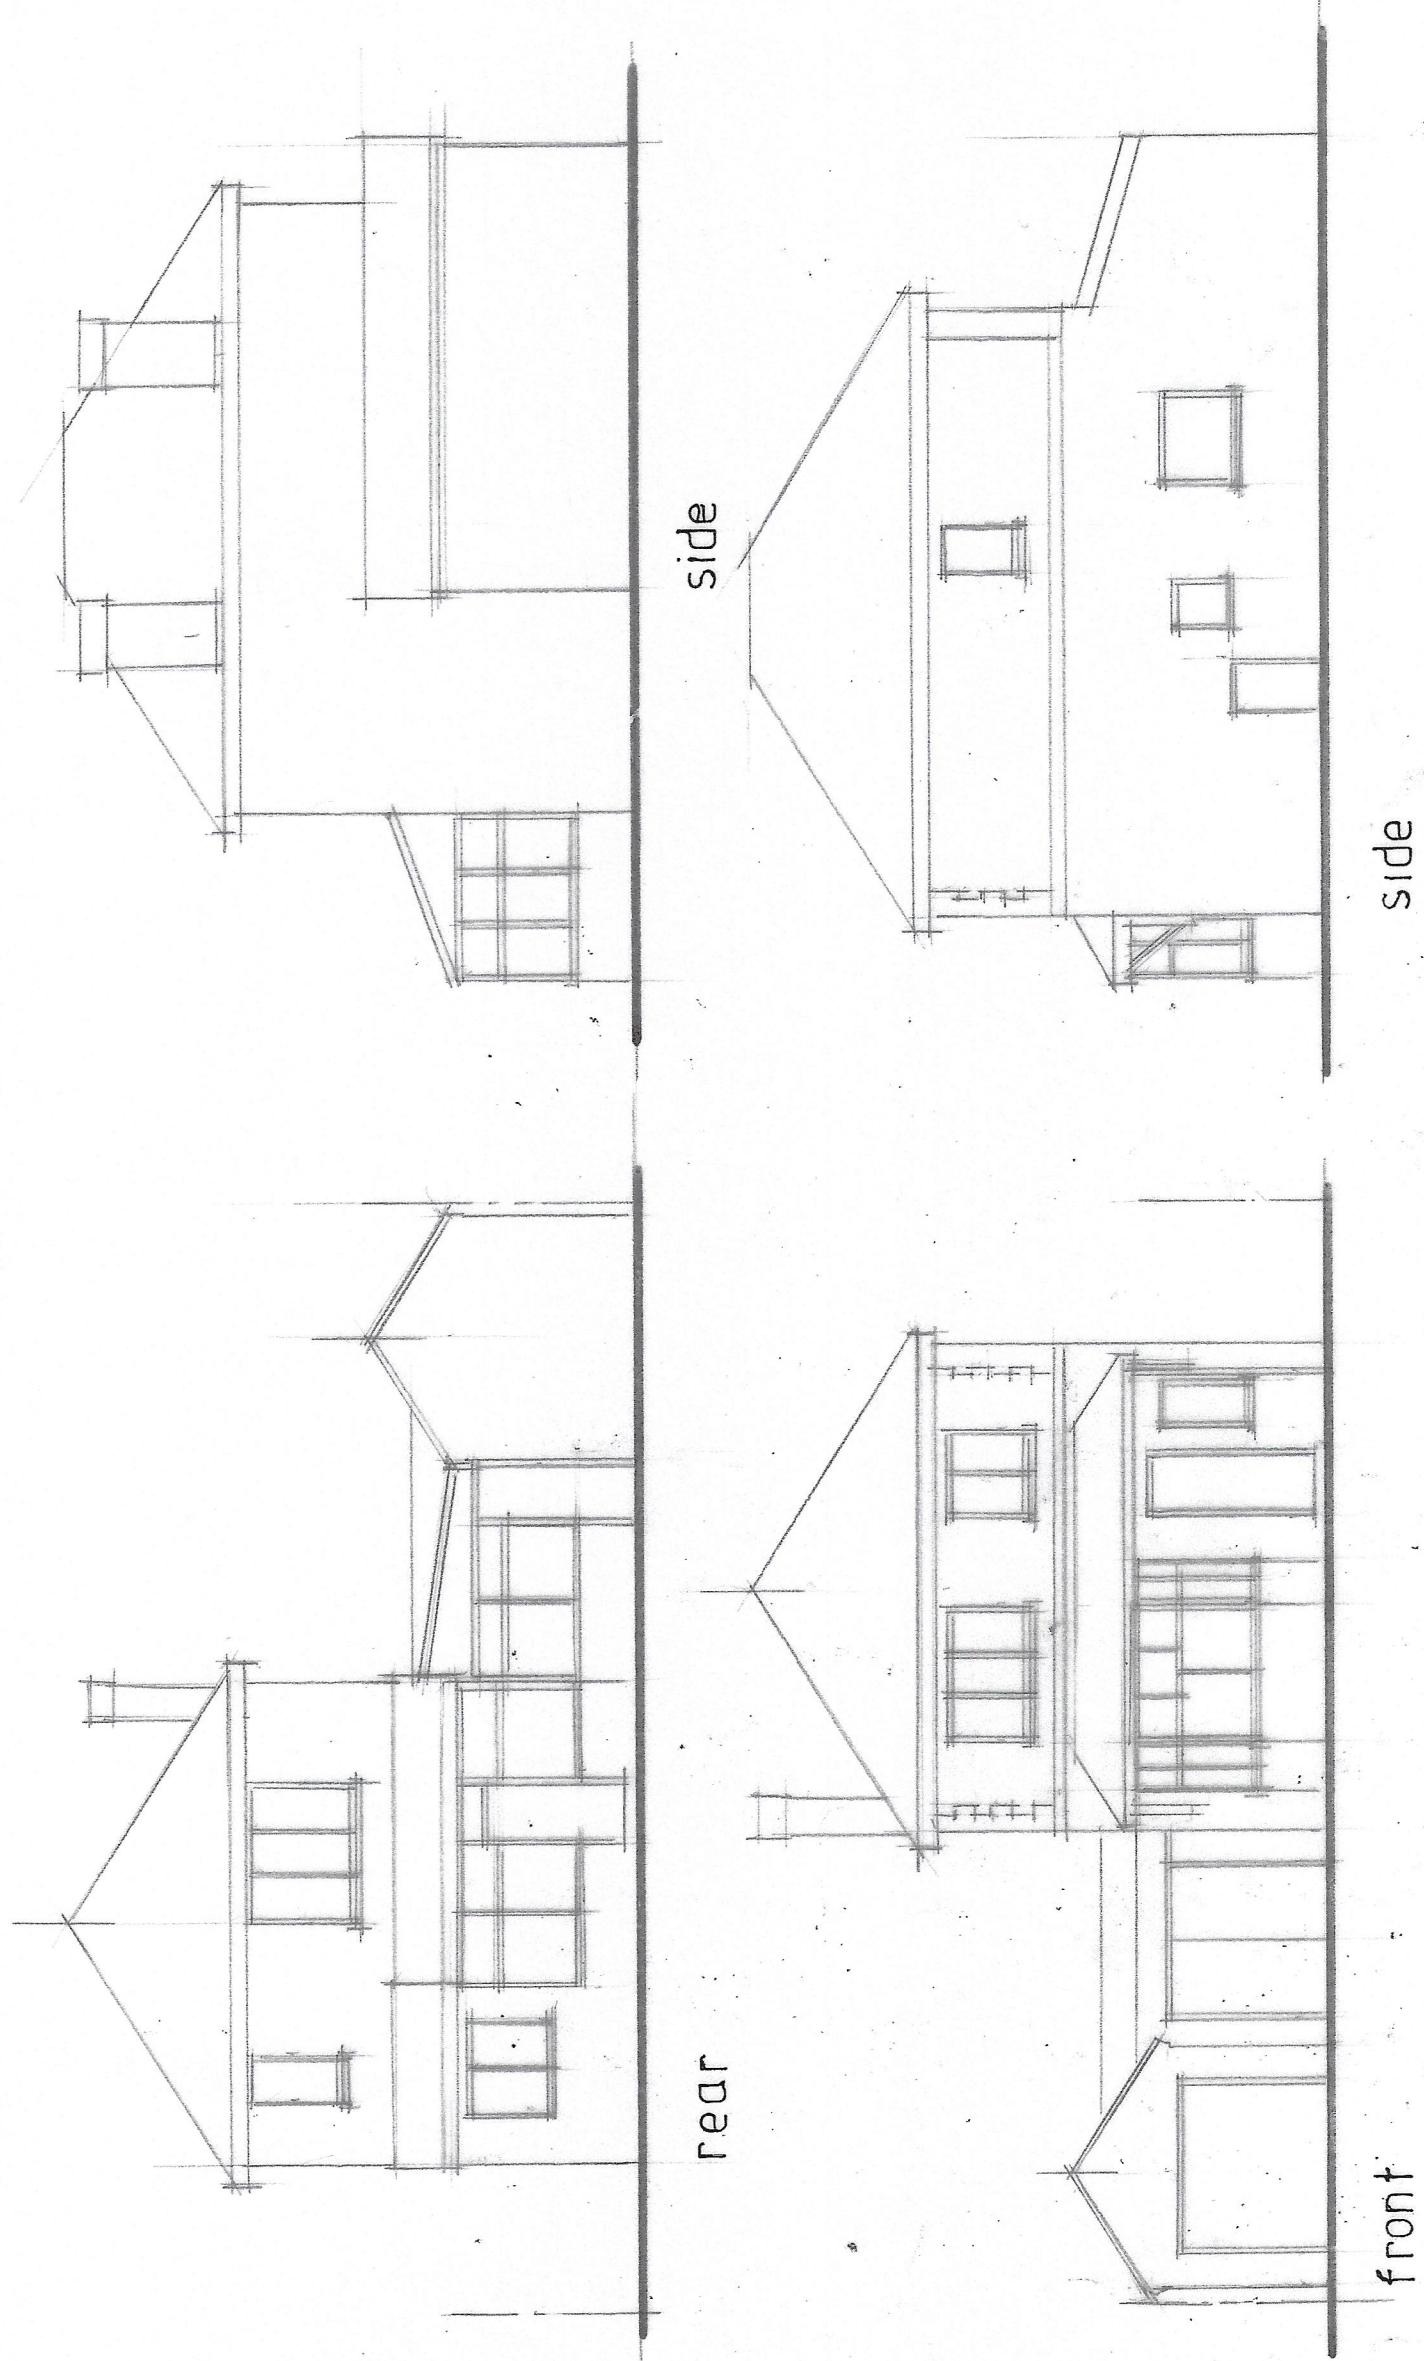

FIRST

GROUND