


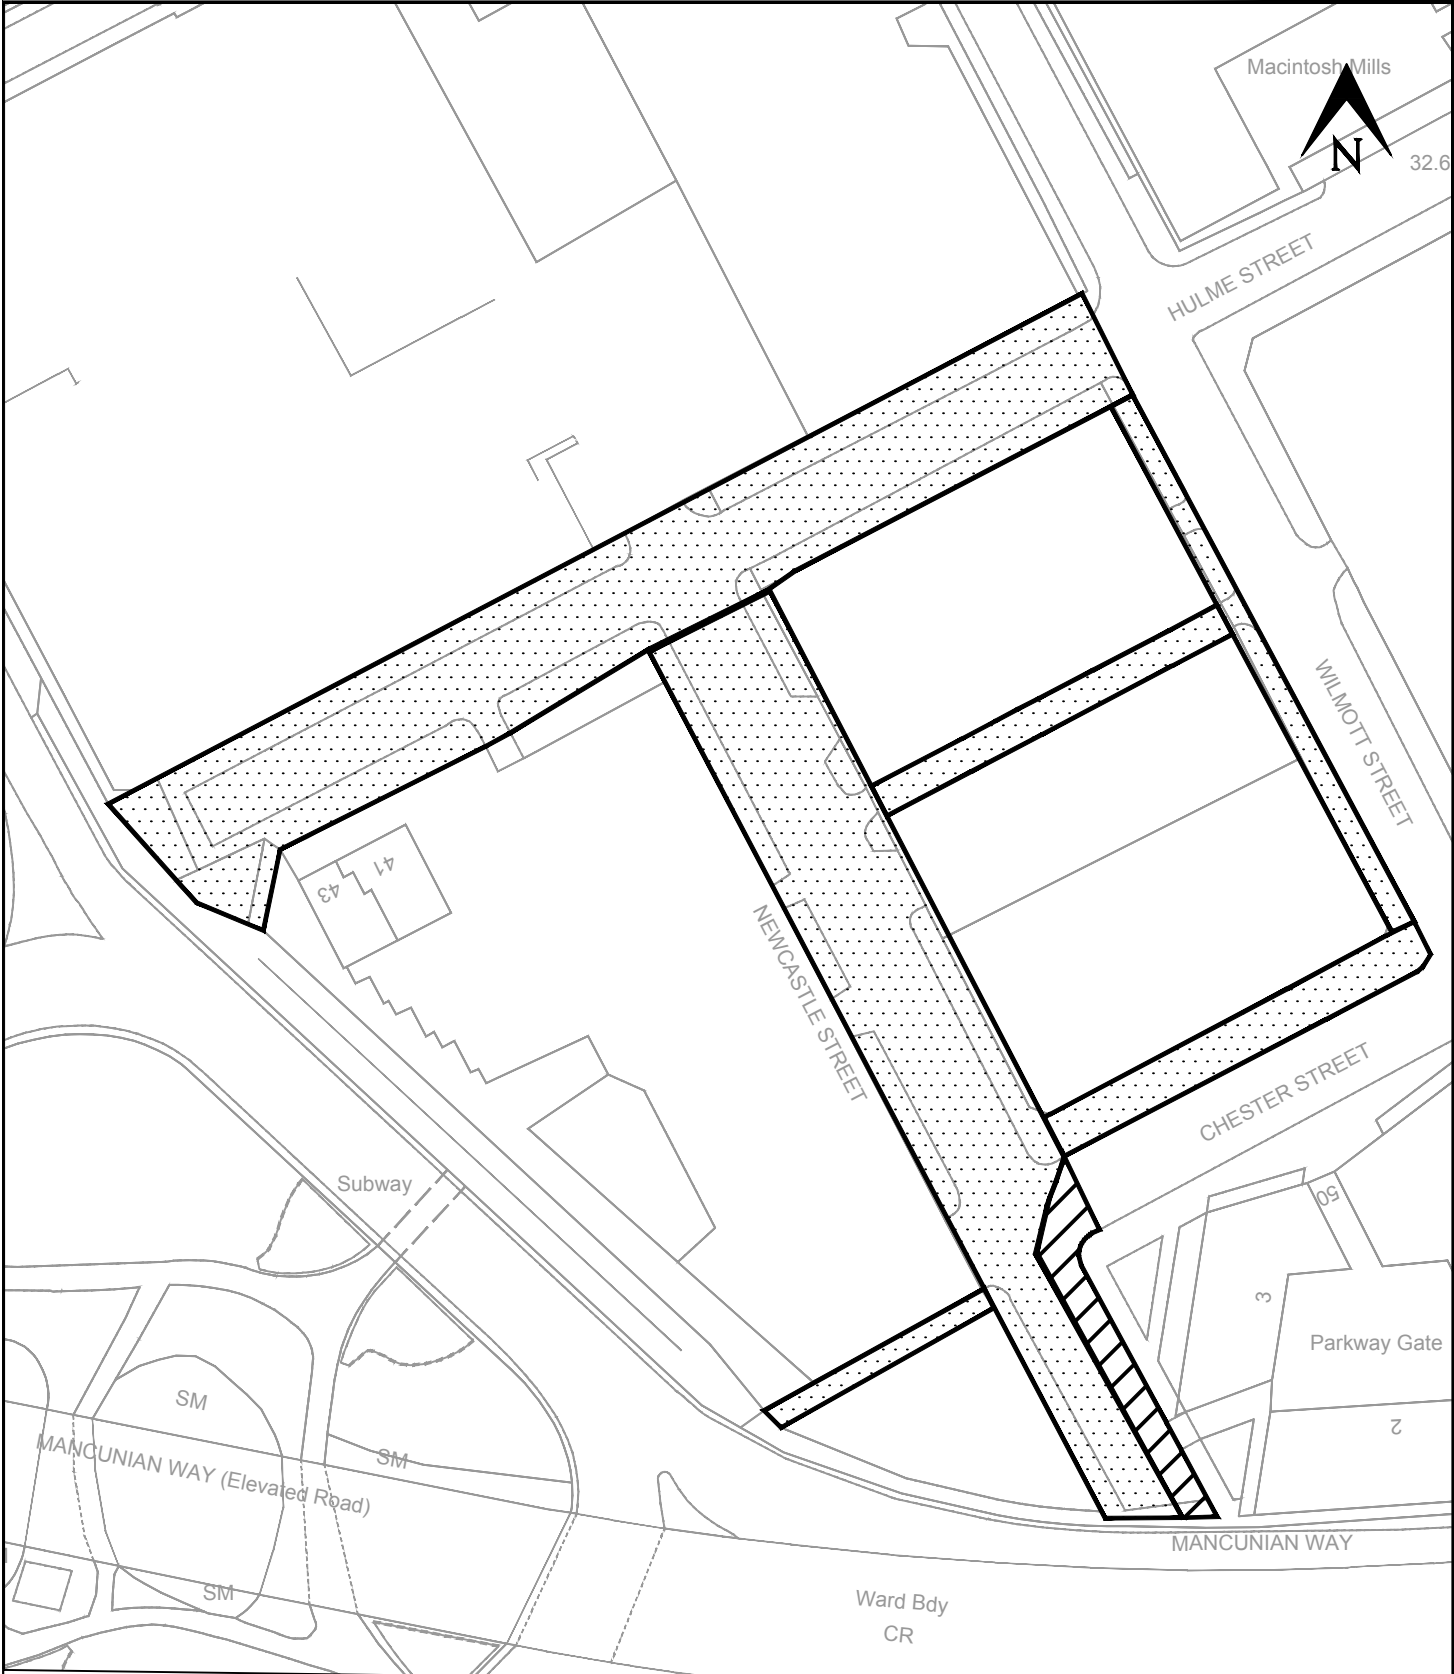

-  Area of Highway to be closed
-  Area of Highway previously closed



Capital Programmes & Property
Growth & Neighbourhoods Directorate
PO Box 532
Town Hall
Manchester M60 2LA

PROJECT TITLE					
First Street Development City Centre					
Stopping up of part of Newcastle Street					
SIZE	SCALE	DATE	DRAWN	CHECKED	APPROVED
A4	1:1000	21.08.2017	MT	CB	CB

DRAWING TITLE	
Proposed Stopping up of Highway under Section 116 of the Highways Act 1980 incl Previously closed Highway	
DRAWING NUMBER	
209763H/002	
REV	
0	