


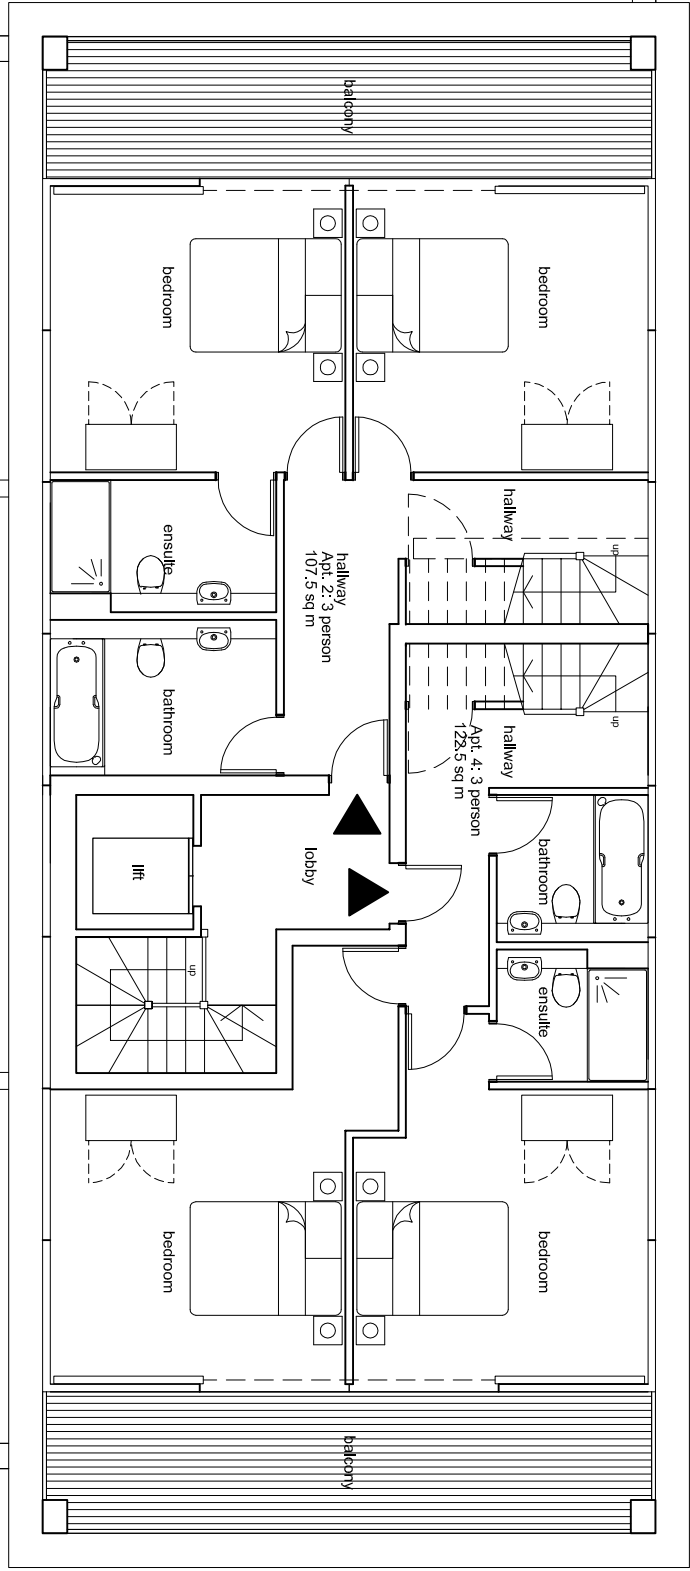
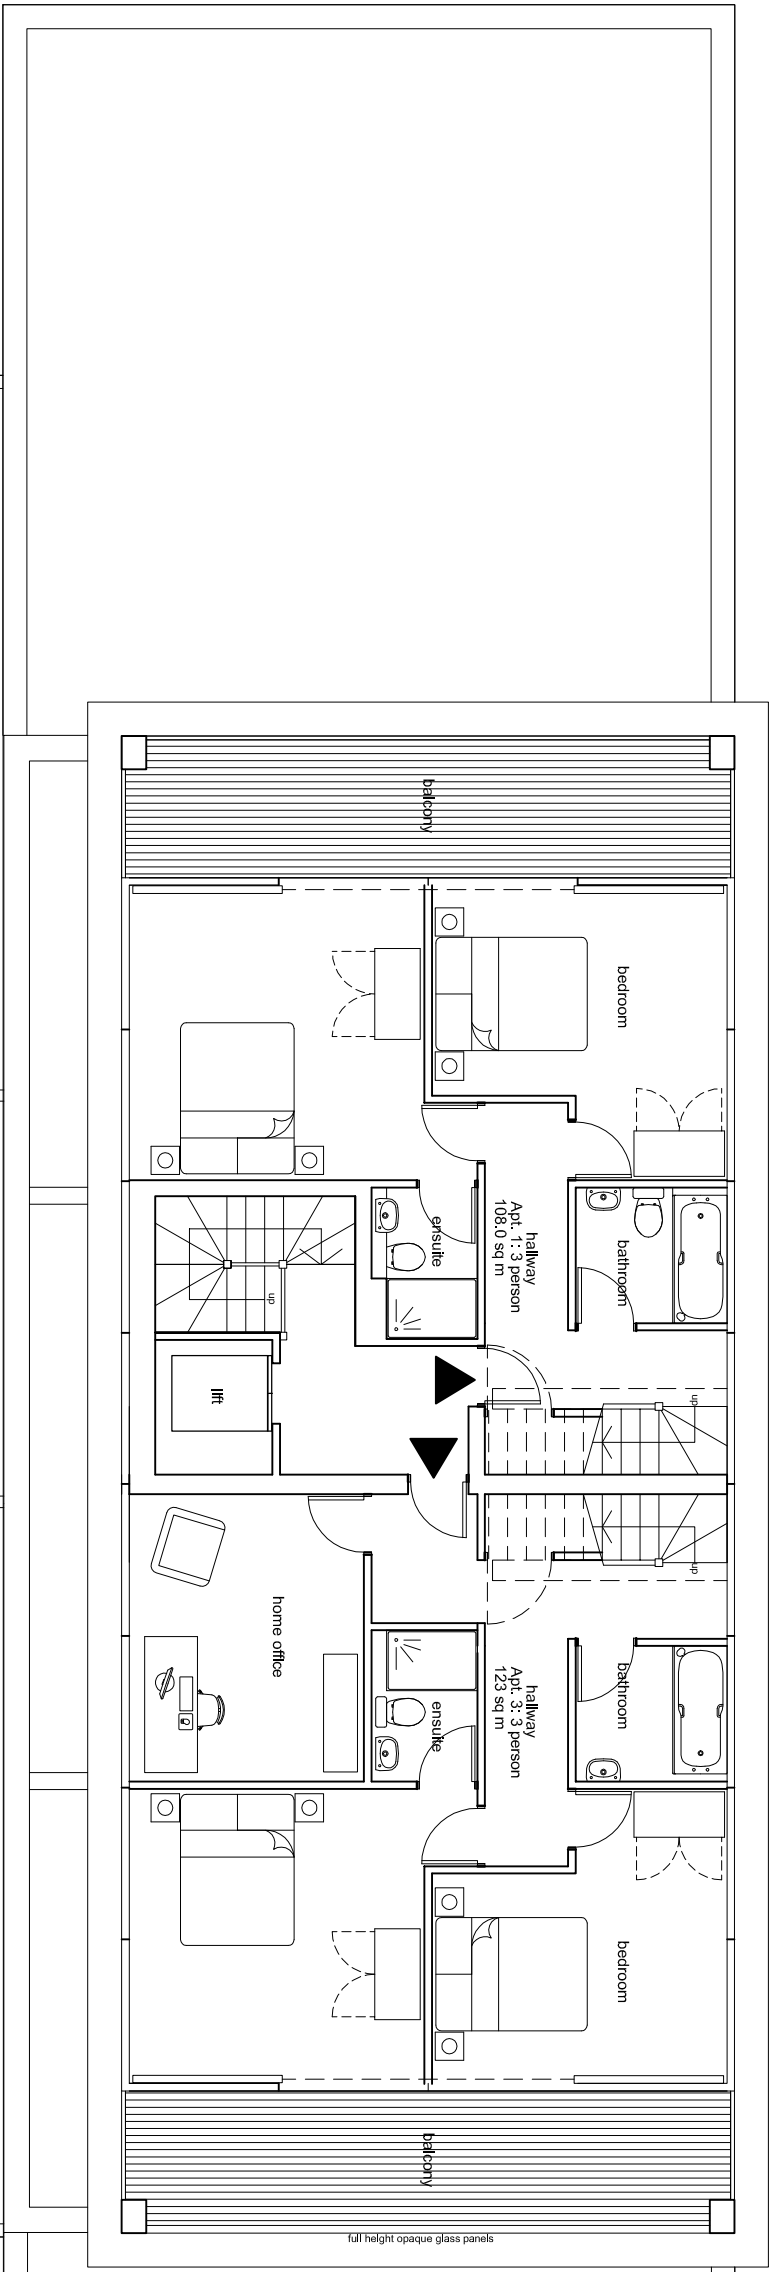
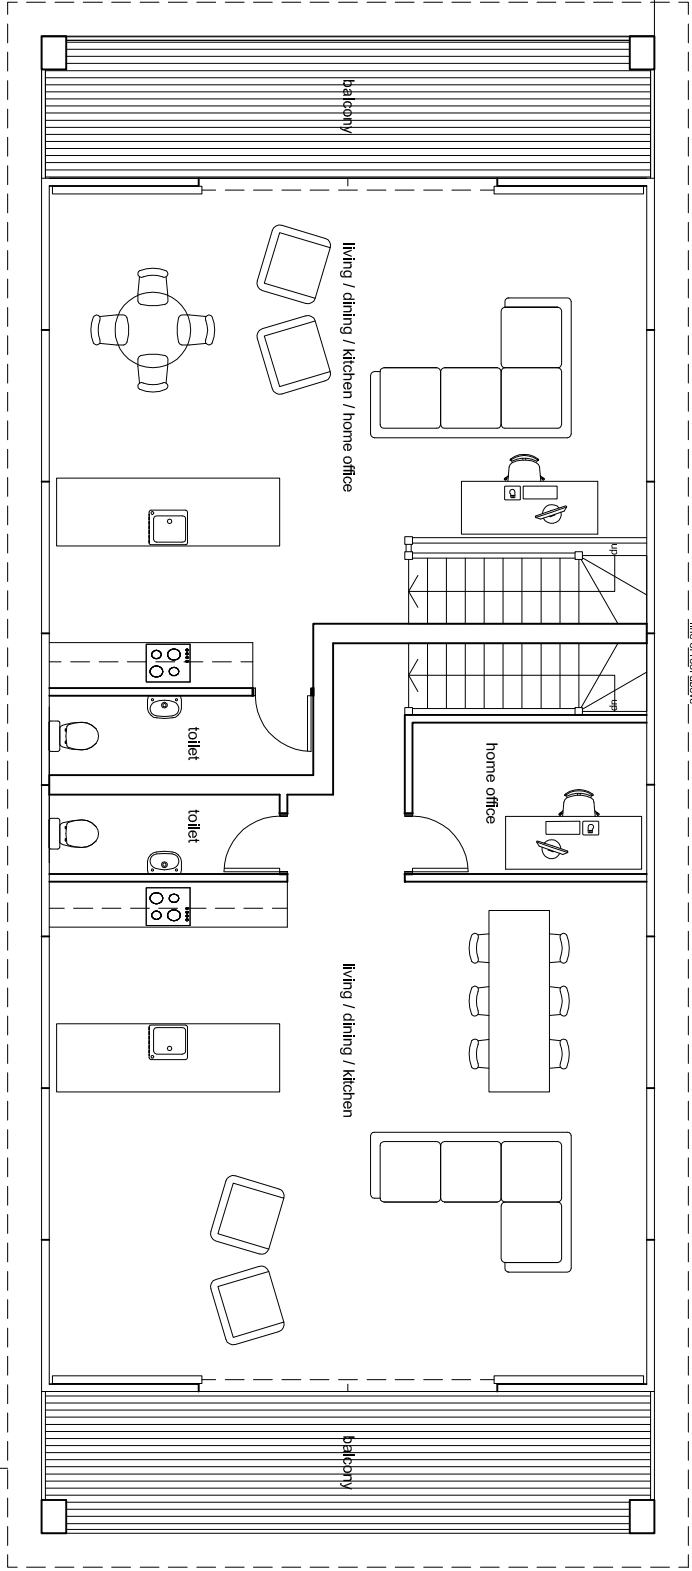
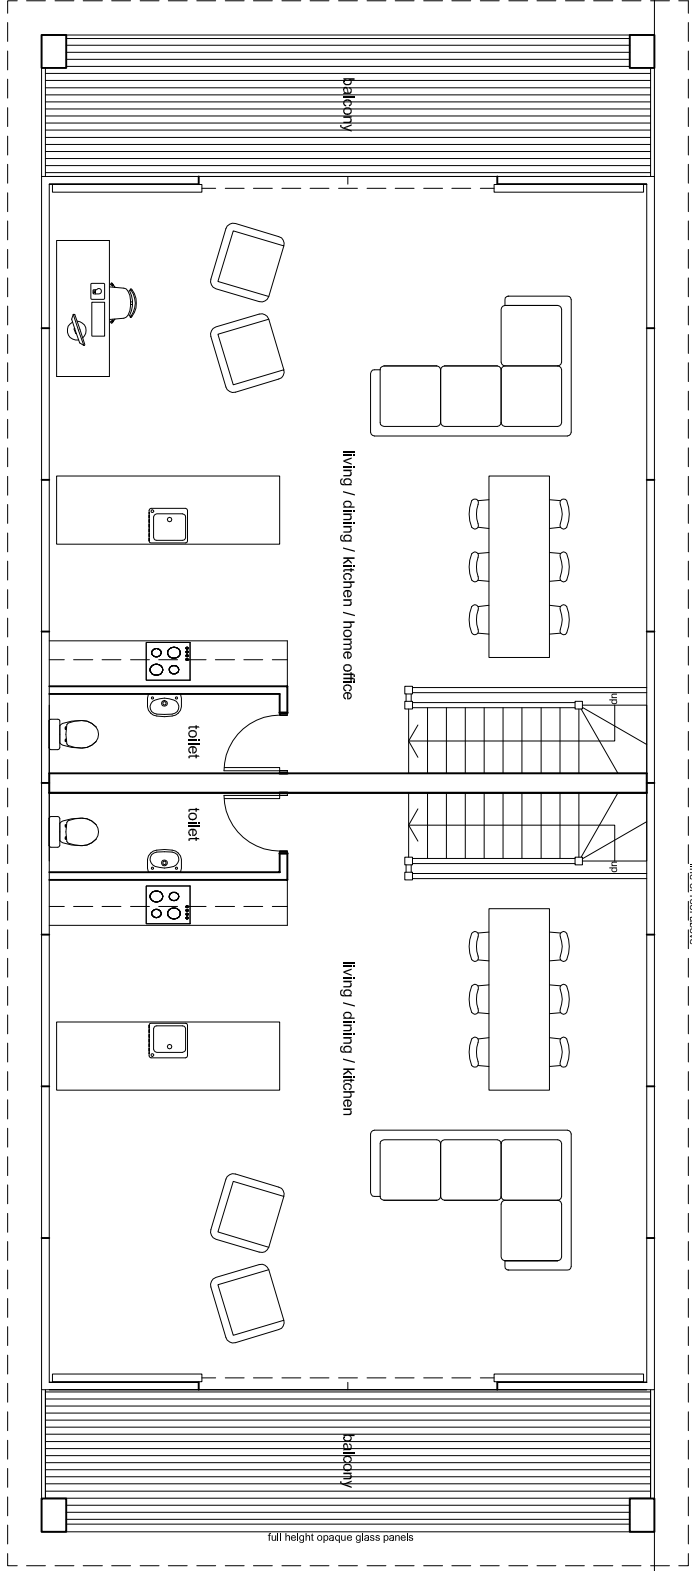
 
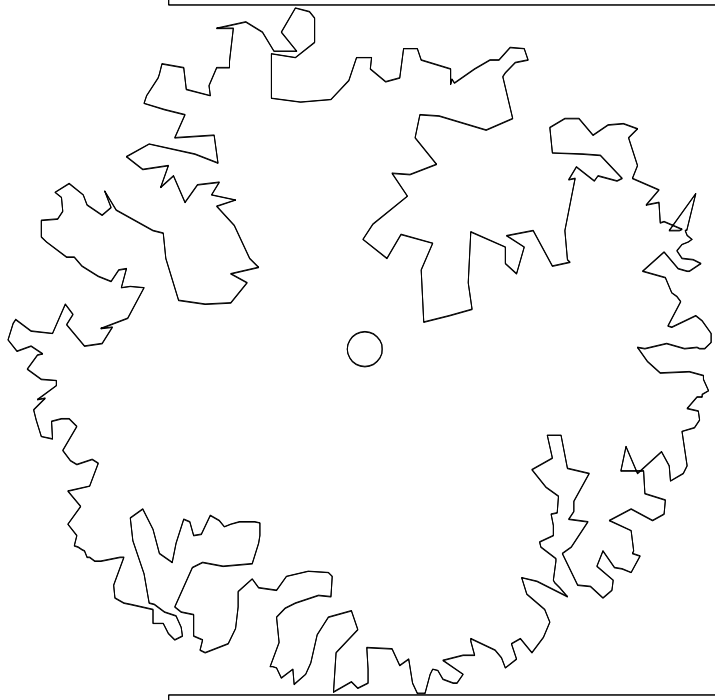


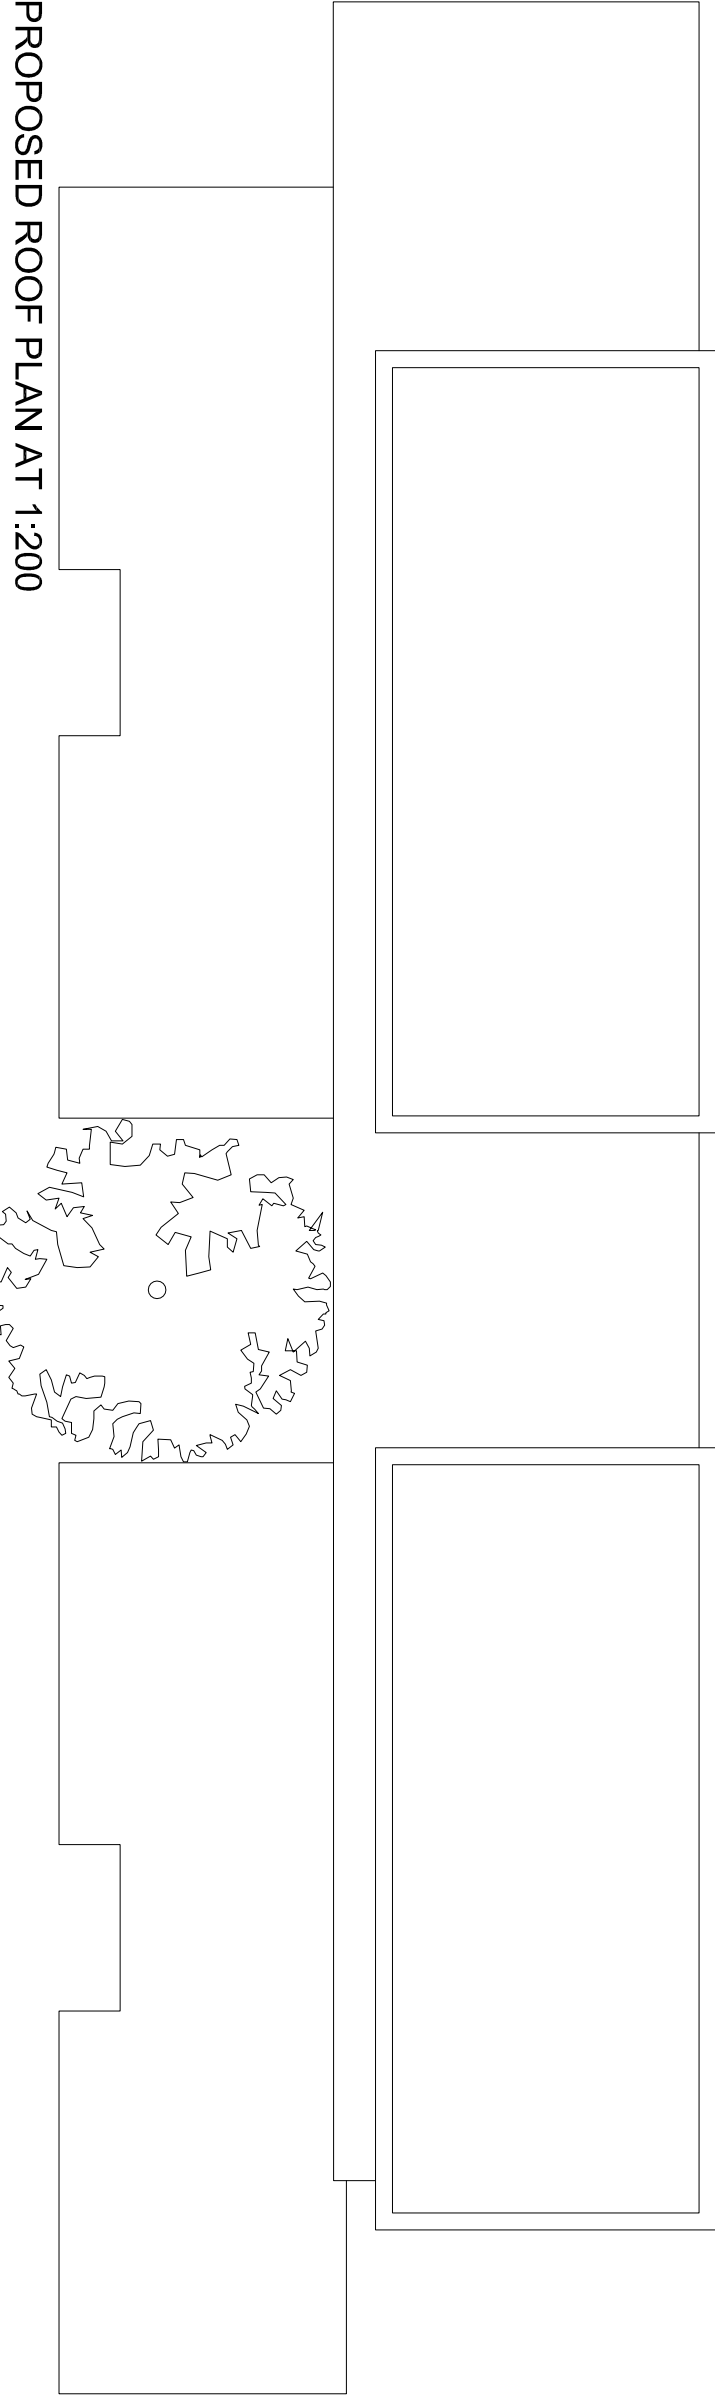

PROPOSED 5TH FLOOR PLAN

 

PROPOSED 6TH FLOOR PLAN

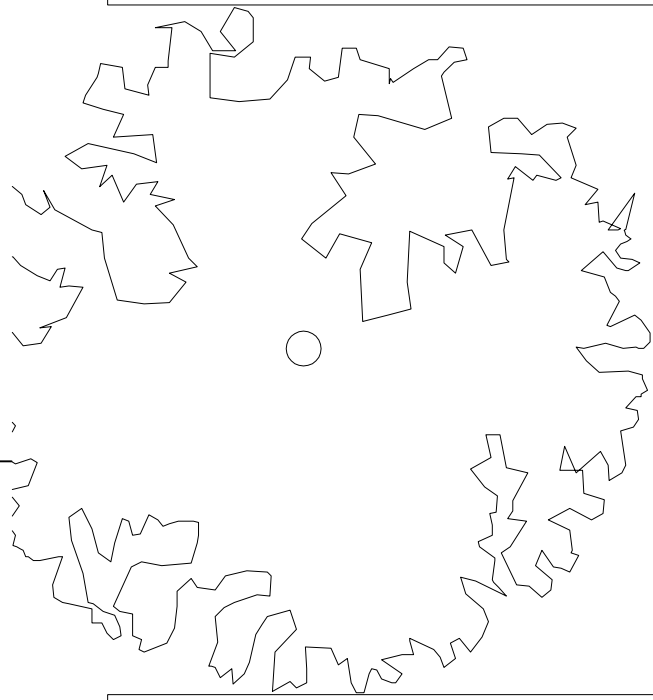

PROPOSED ROOF PLAN AT 1:200

PLANNING APPLICATION

s p a c e
architectural and design limited

The Studio
100-1100
Blenheim Road
H20 2H
t: 01-844-4445
e: info@spacearchitects.net
w: www.spacearchitects.net

Irish Anglo Properties (Hume) Ltd

Proposed Extension of Existing Apartment Building
Pepper Court, Ness Lane East
Monaghan
M16 7D4

Proposed Plans

Scale	Sheet	Page	Number	Version
1:100	1:100	1:100	1:100	1:100