

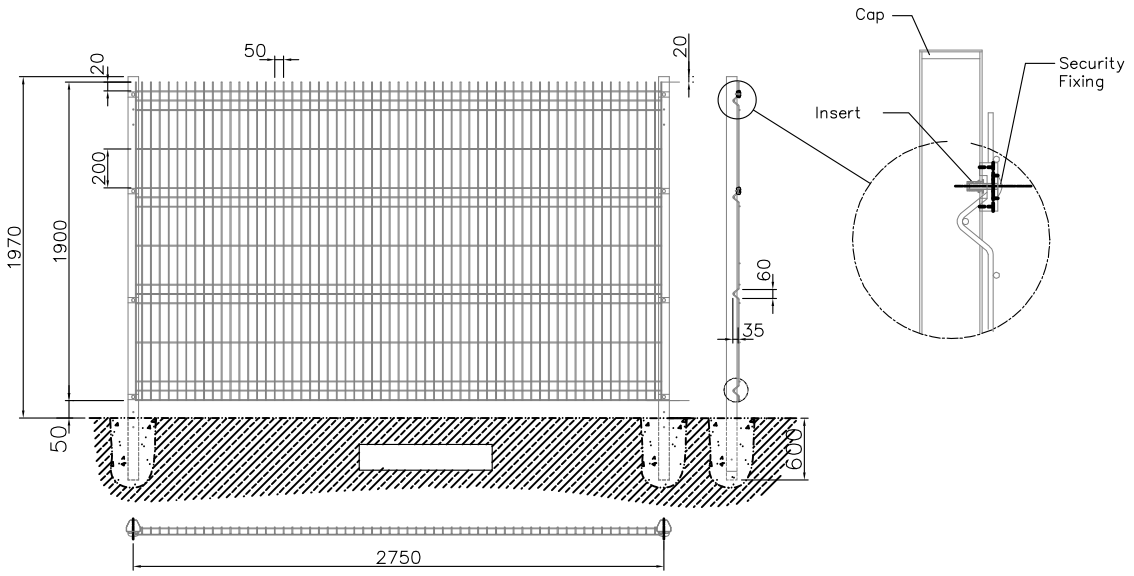



PALADIN FENCING 2.0m HIGH MESH
PANEL SYSTEM
DETAILS 1:50

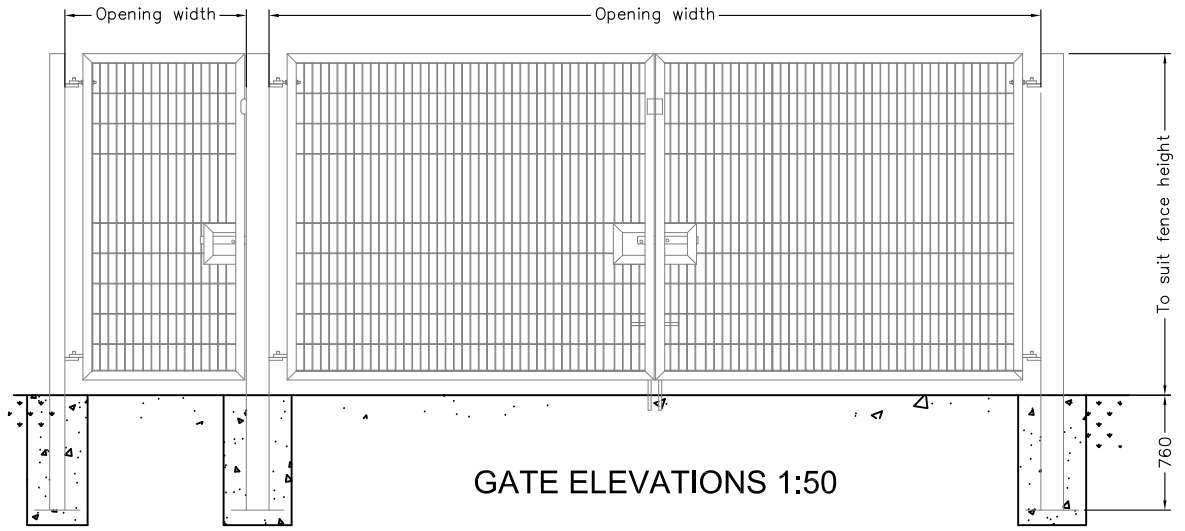


GATE ELEVATIONS 1:50

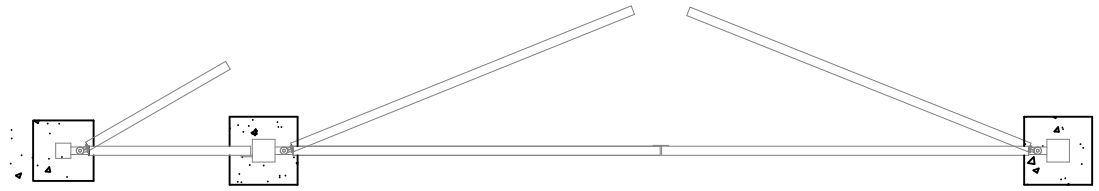

GATE PLAN 1:50

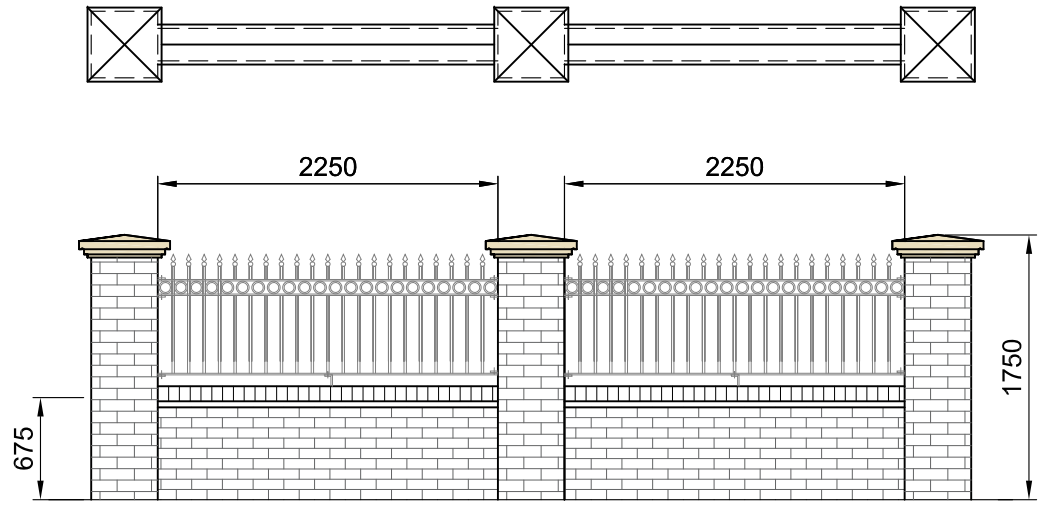

TYPICAL BOUNDARY WALL WITH BRICK PIERS CAPPED WITH STONE,
LOW-LEVEL BRICK WALL WITH BRICK ON EDGE COPING WITH METAL
RAILINGS FIXED BETWEEN PIERS

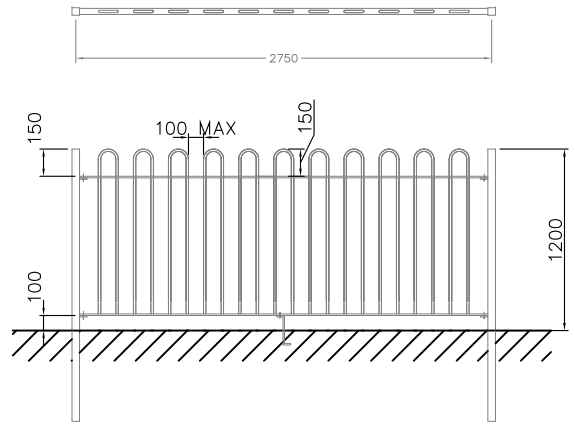

BOW TOP 1.2m HIGH FENCING
DETAILS 1:50

0 1 2m

SCALE 1:50

REV	DESCRIPTION	BY	DATE
C	Boundary treatments revised to Client's specification.	JB	05.12.19
B	Boundary treatments revised to Client's specification.	JB	03.12.19
A	First issue.	TB	03.10.19

HOWARD & SEDDON A.R.I.B.A.
CHARTERED ARCHITECTS
64 WASHWAY ROAD
SALE, CHESHIRE, M33 7RE
TEL NO. 0161 - 973 8296
FAX NO. 0161 - 962 3485
E-MAIL : ADMIN@HOWARDANDSEDDON.CO.UK

PROJECT
PROPOSED MIXED USE DEVELOPMENT
HUNTINGTON PUBLIC HOUSE
NORTHMOOR ROAD, LONGSIGHT
MANCHESTER, M12 4HP

CLIENT
MR JAMIE HALL

TITLE
PROPOSED FENCE AND
GATE DETAILS

DRAWN: TB
DATE: 03.10.19
SCALE: 1:25 & 1:50 (A3)
DRG No.: 13,954/09
AMENDMENT: C