




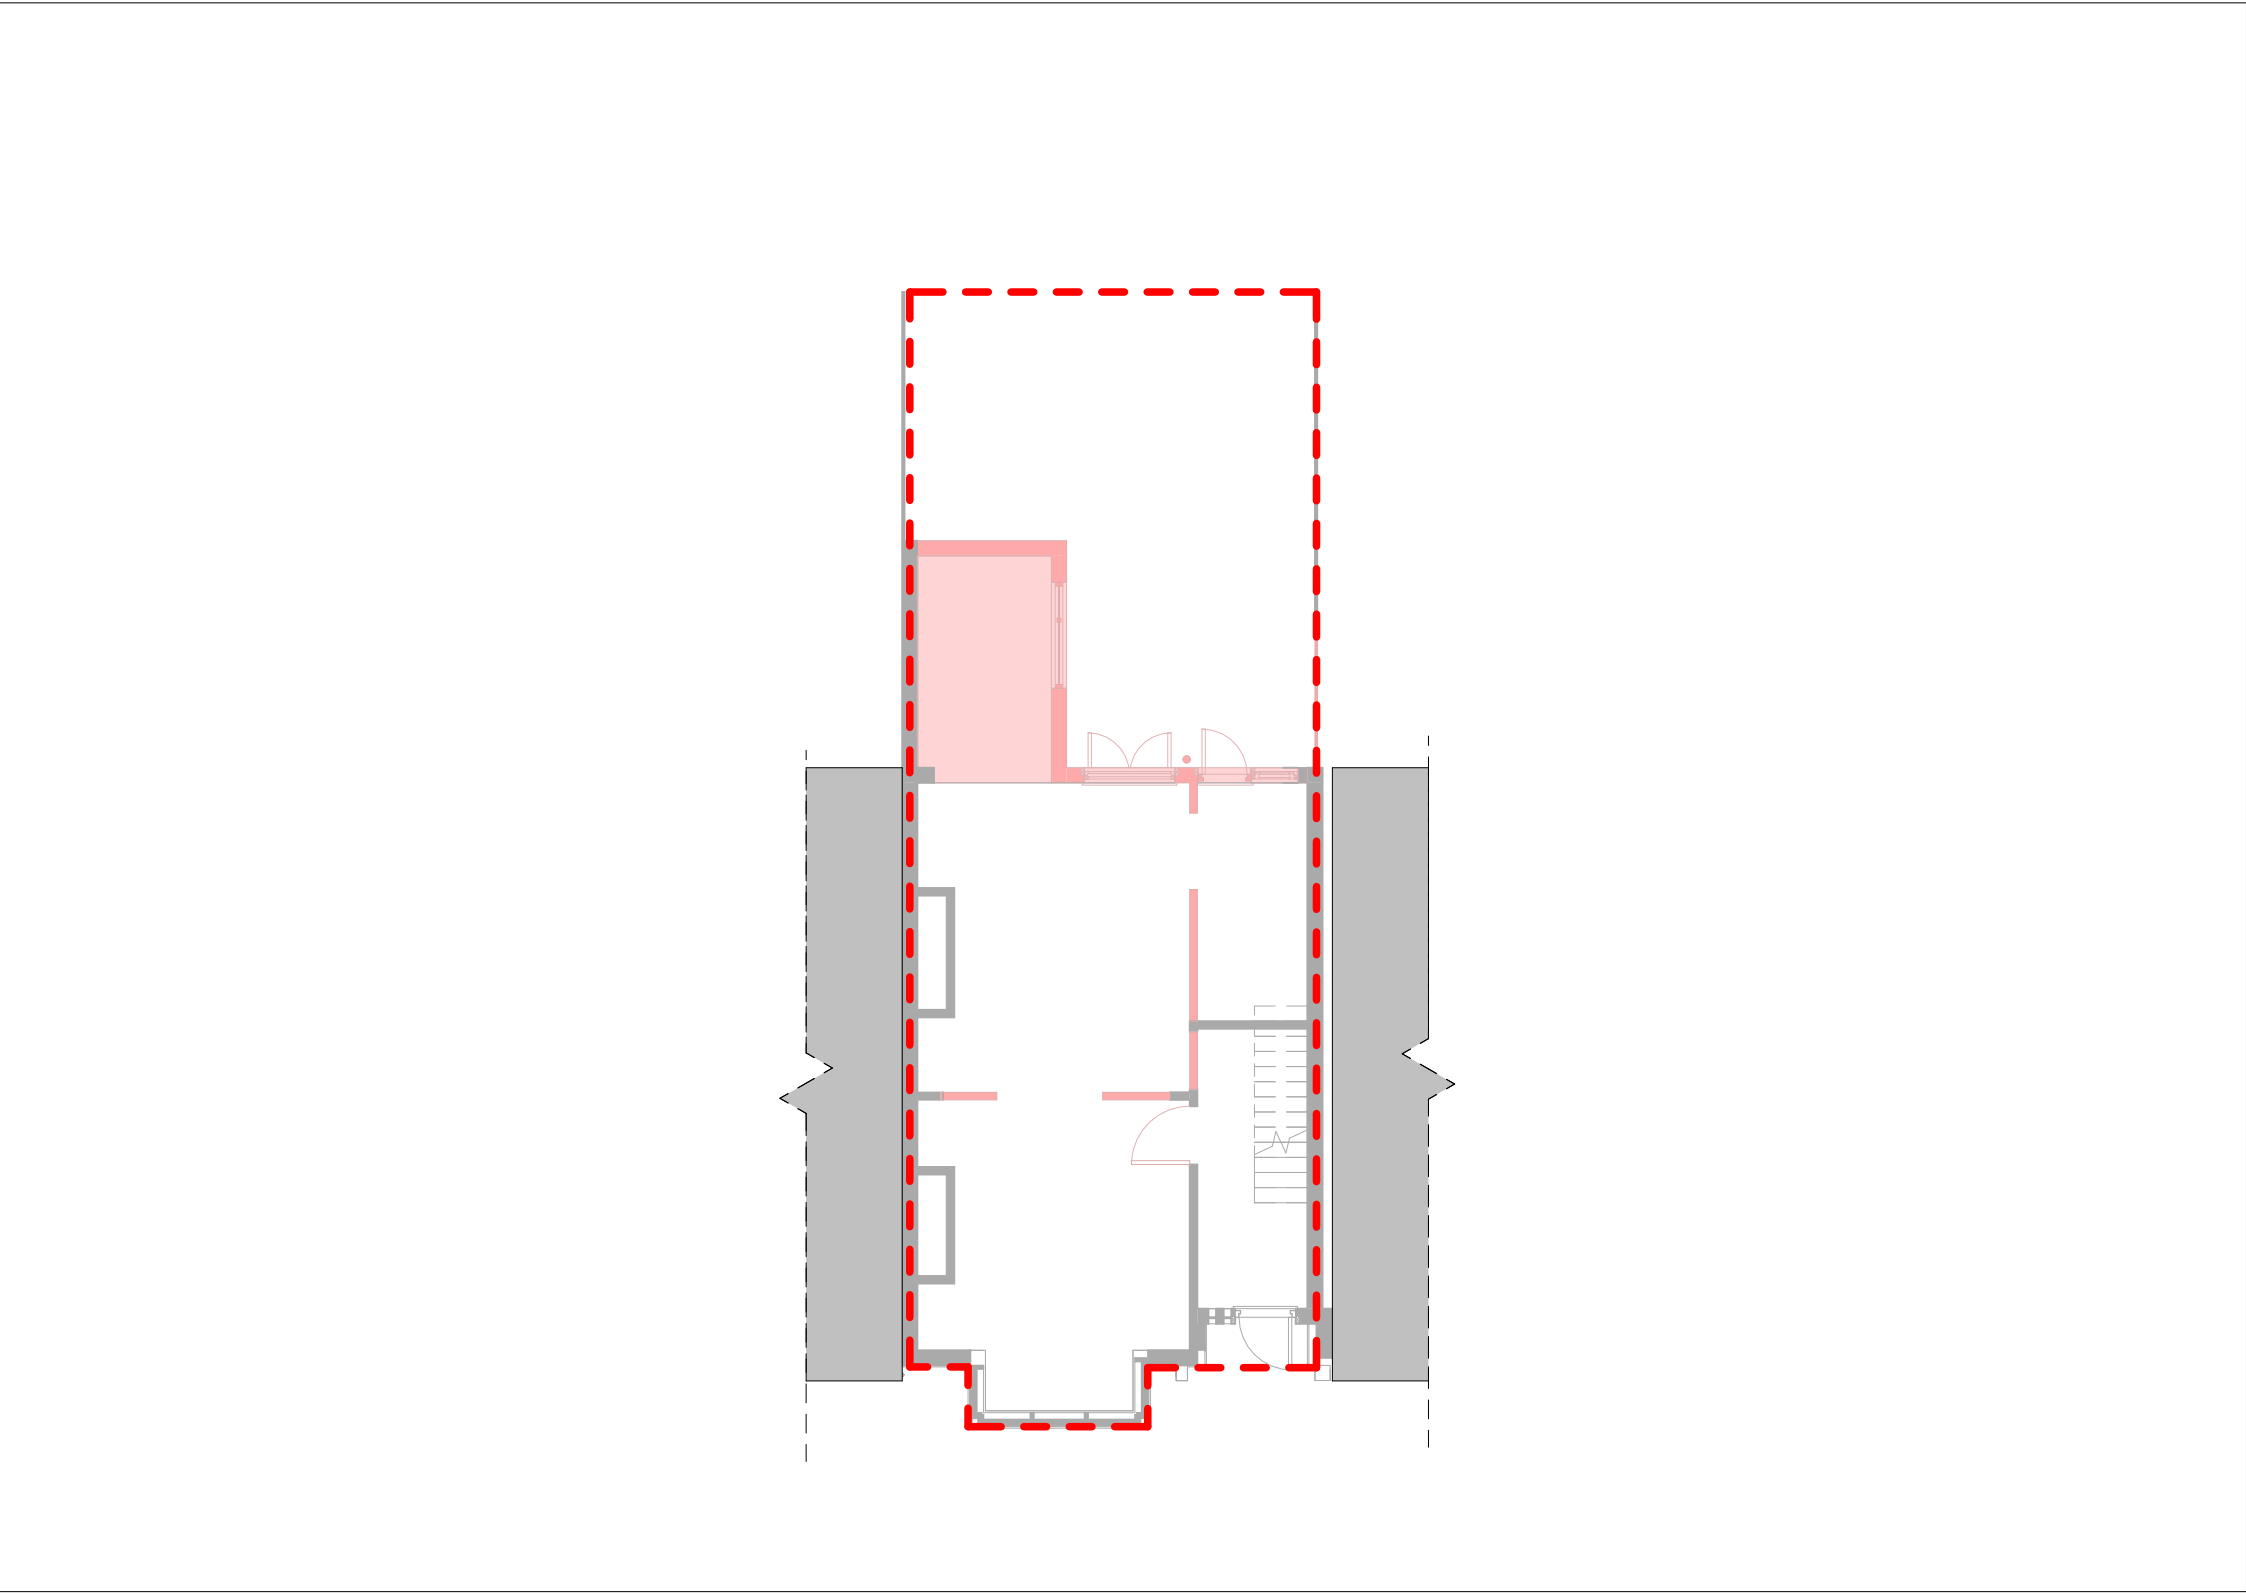


DPG

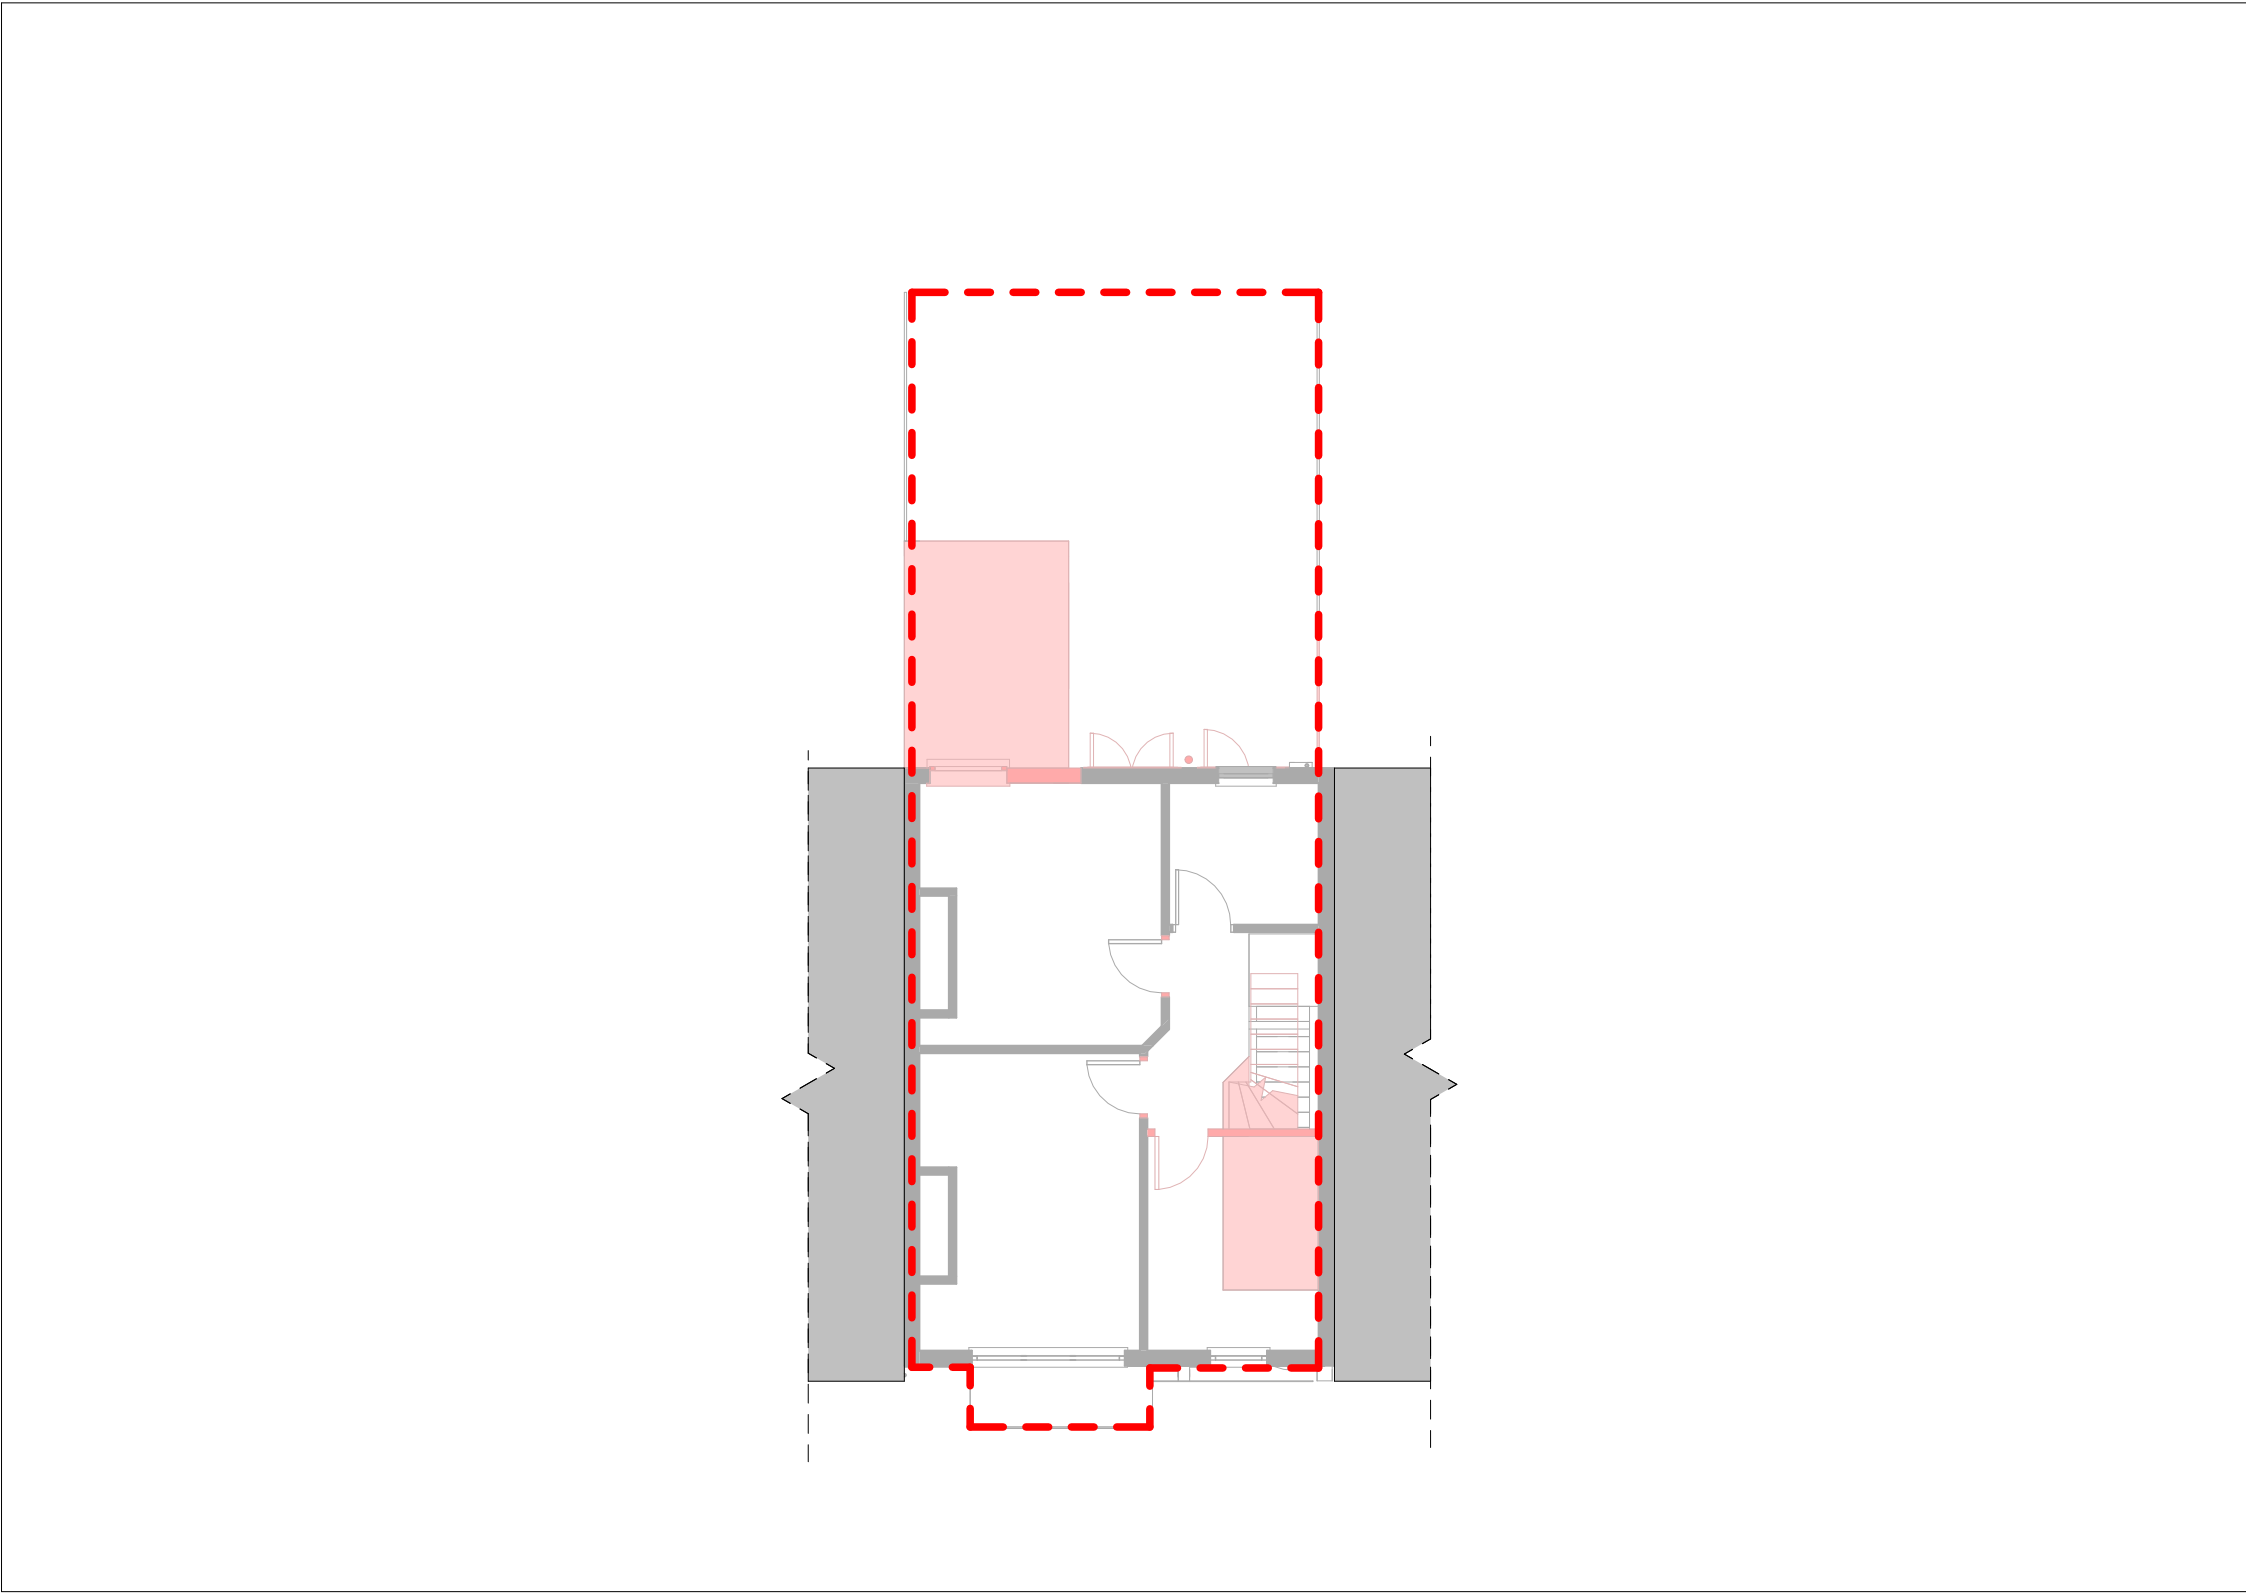

DP1

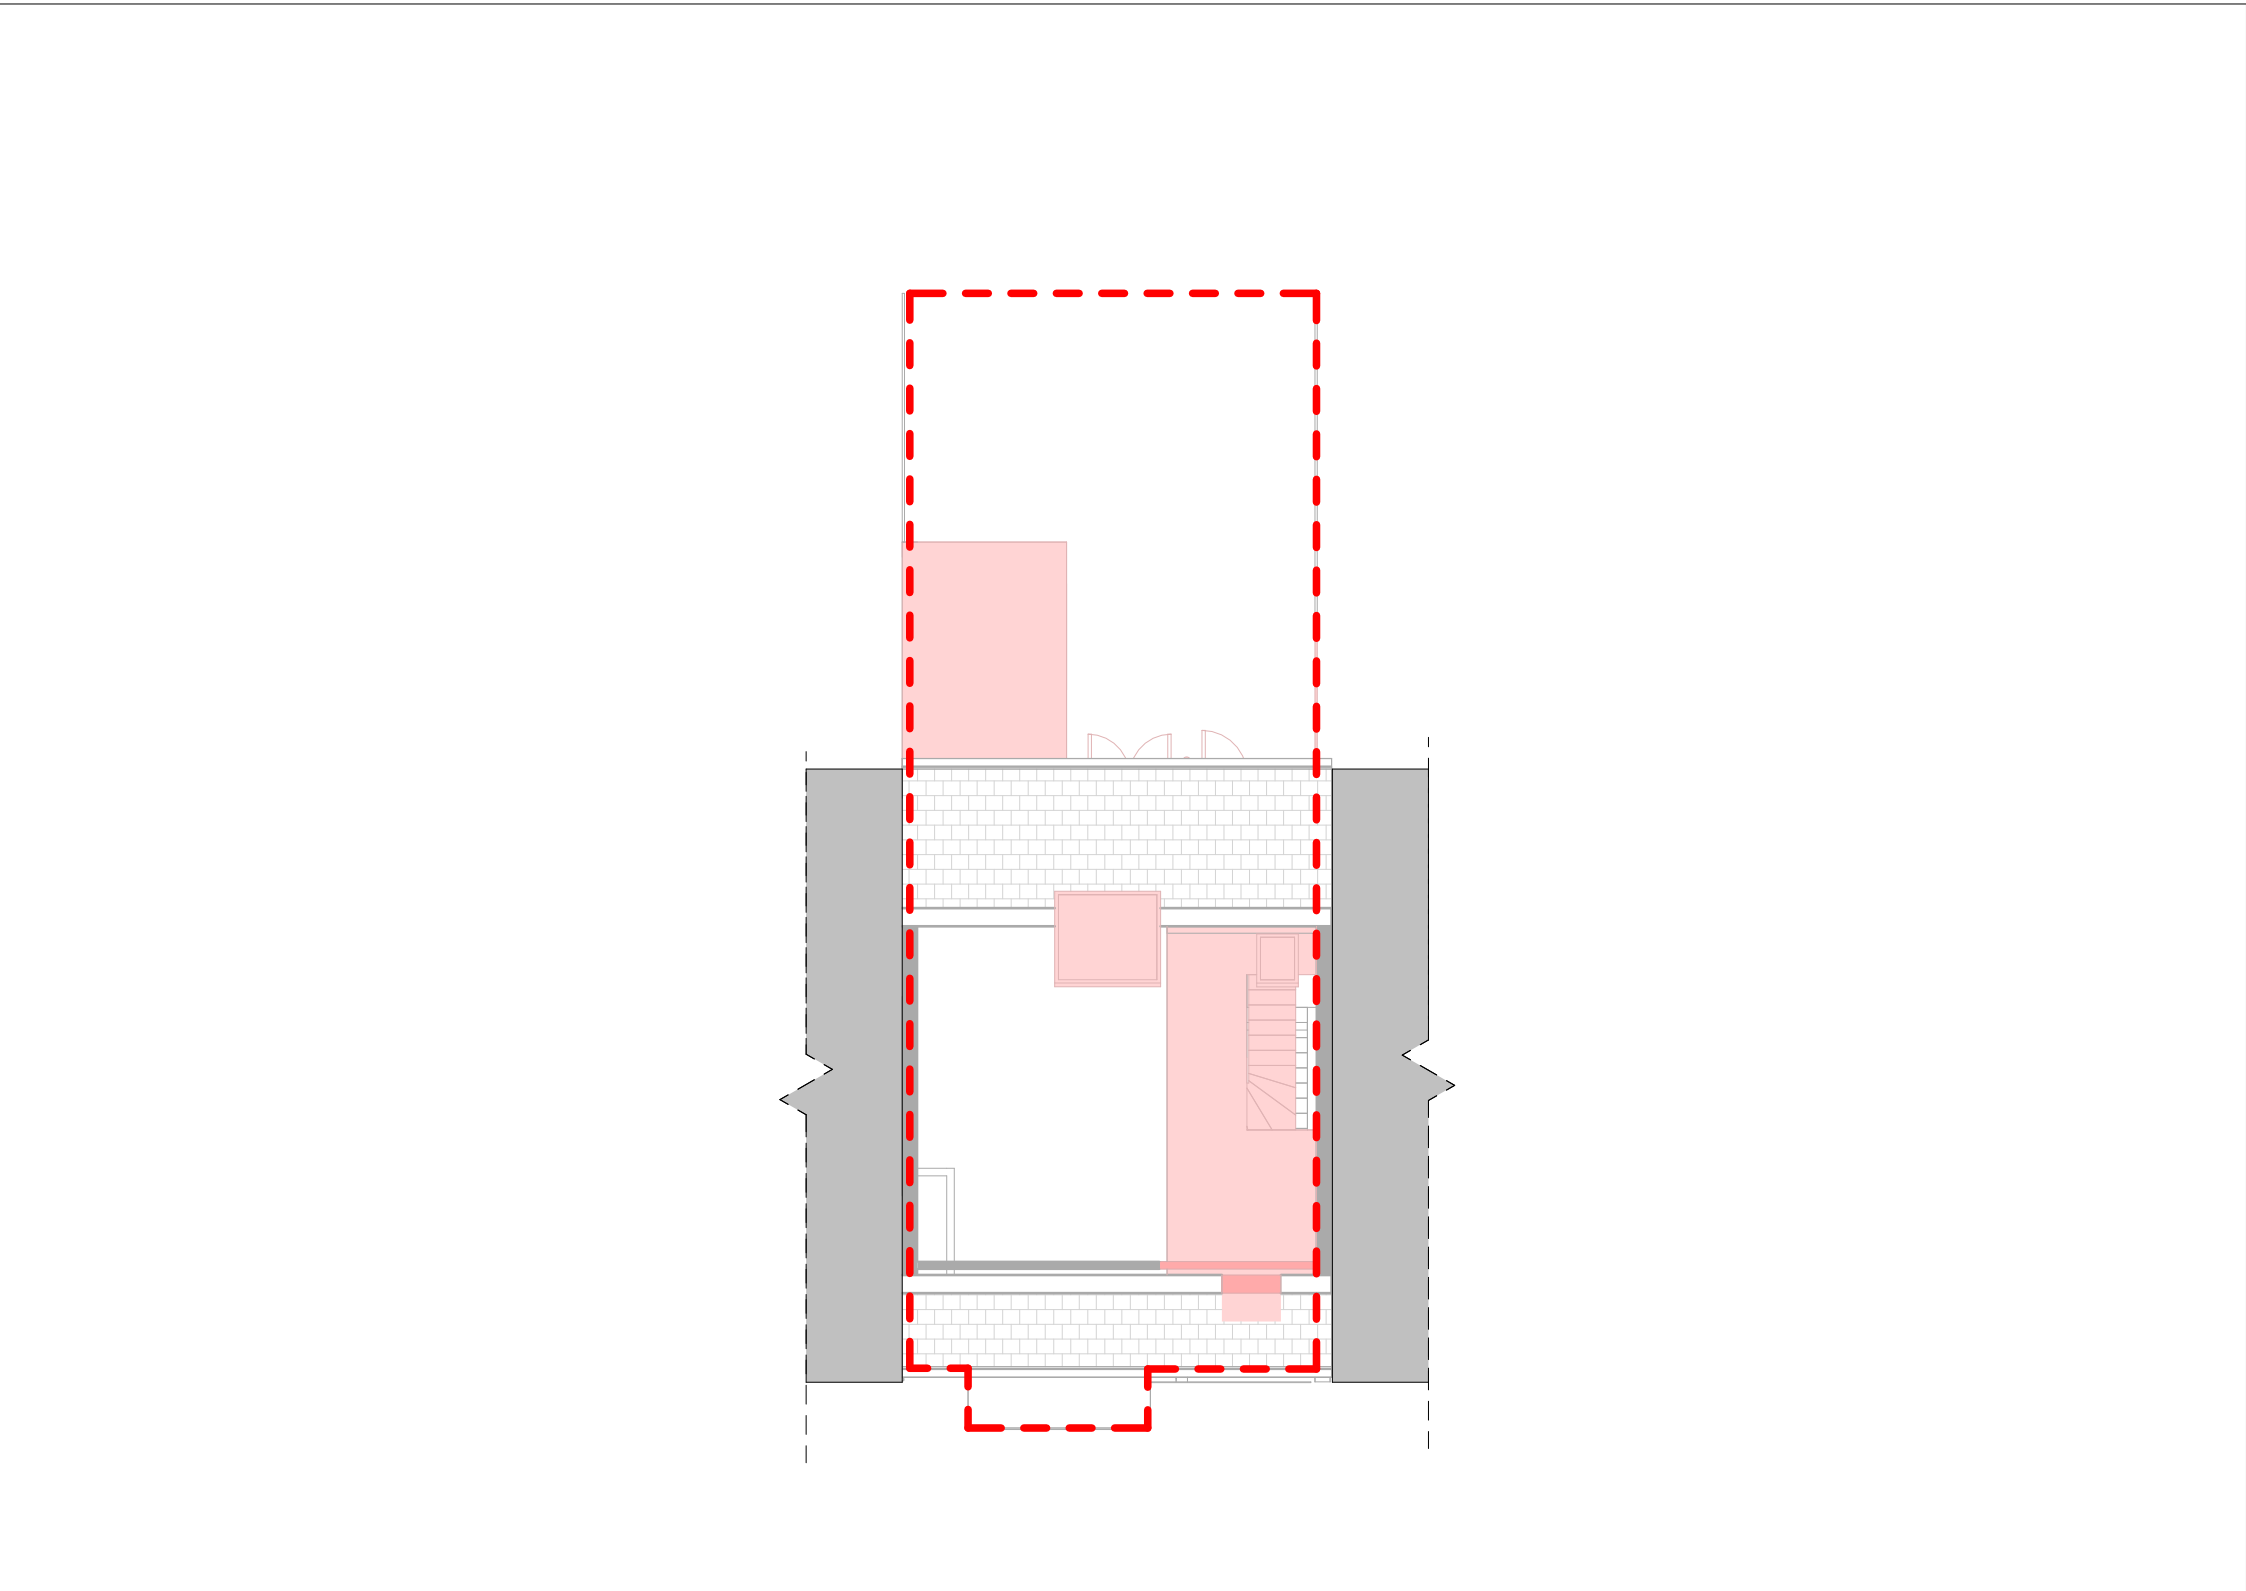


DP2

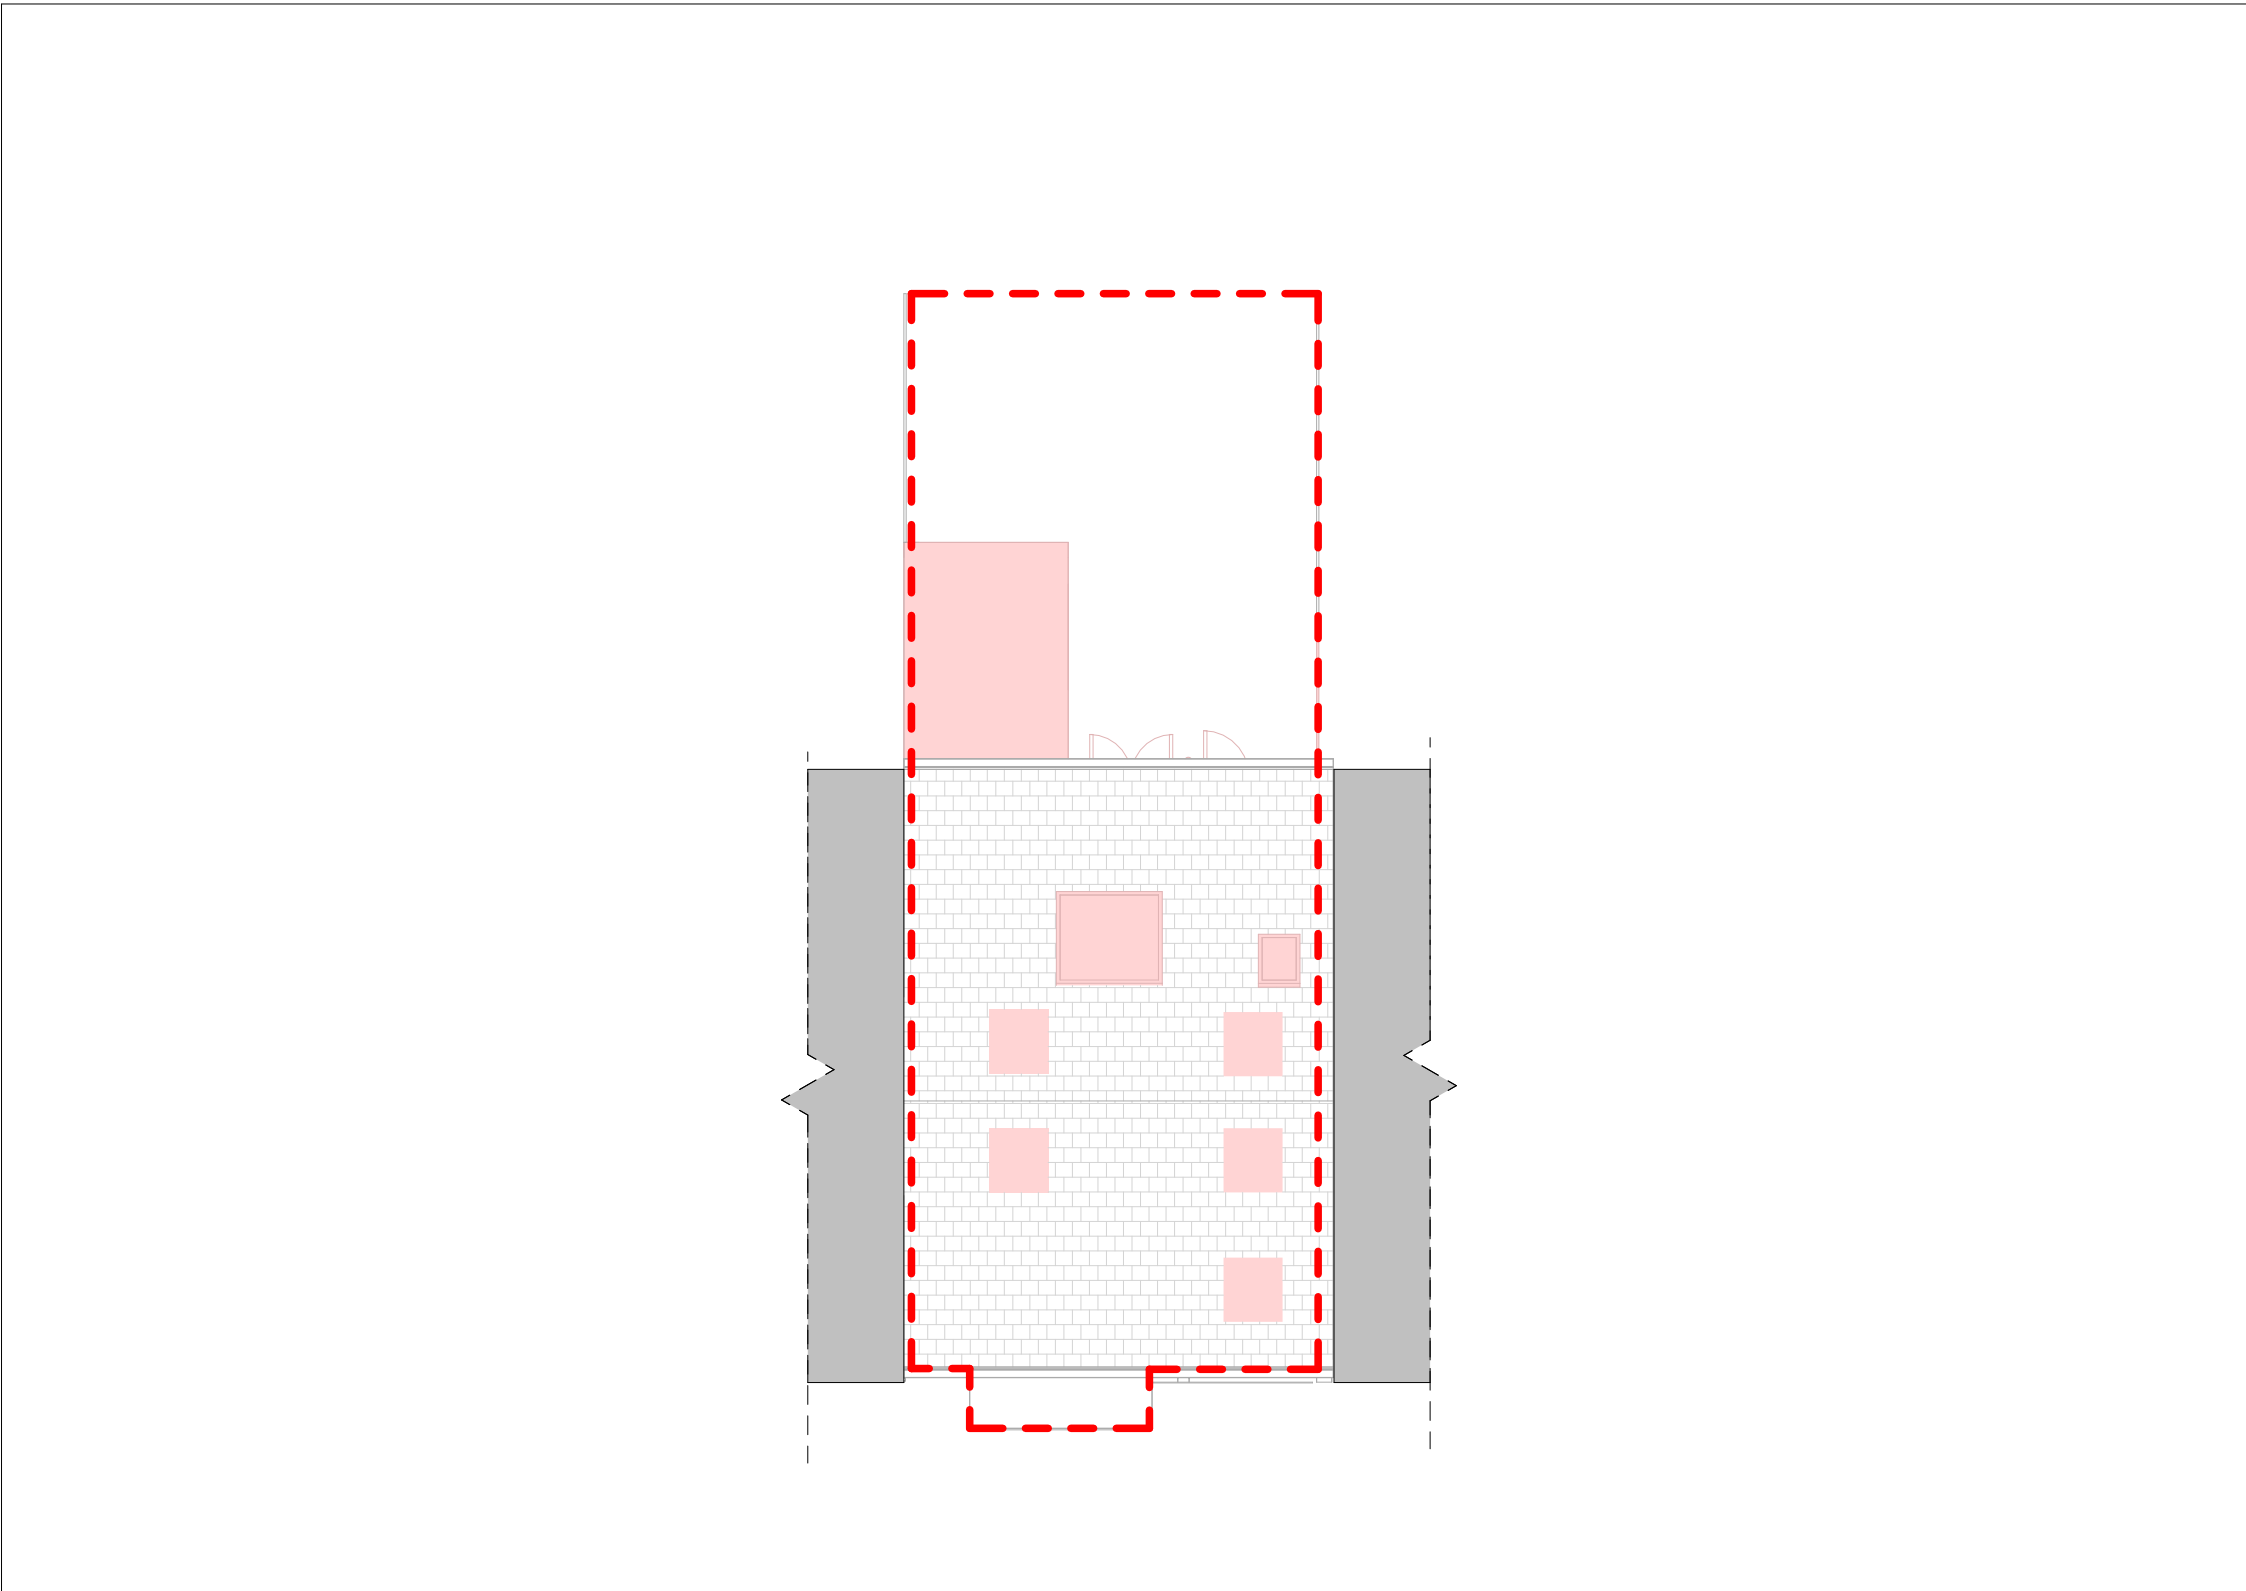


DPR




DS1 03-03-01 - Demolition Section 1
1 : 100

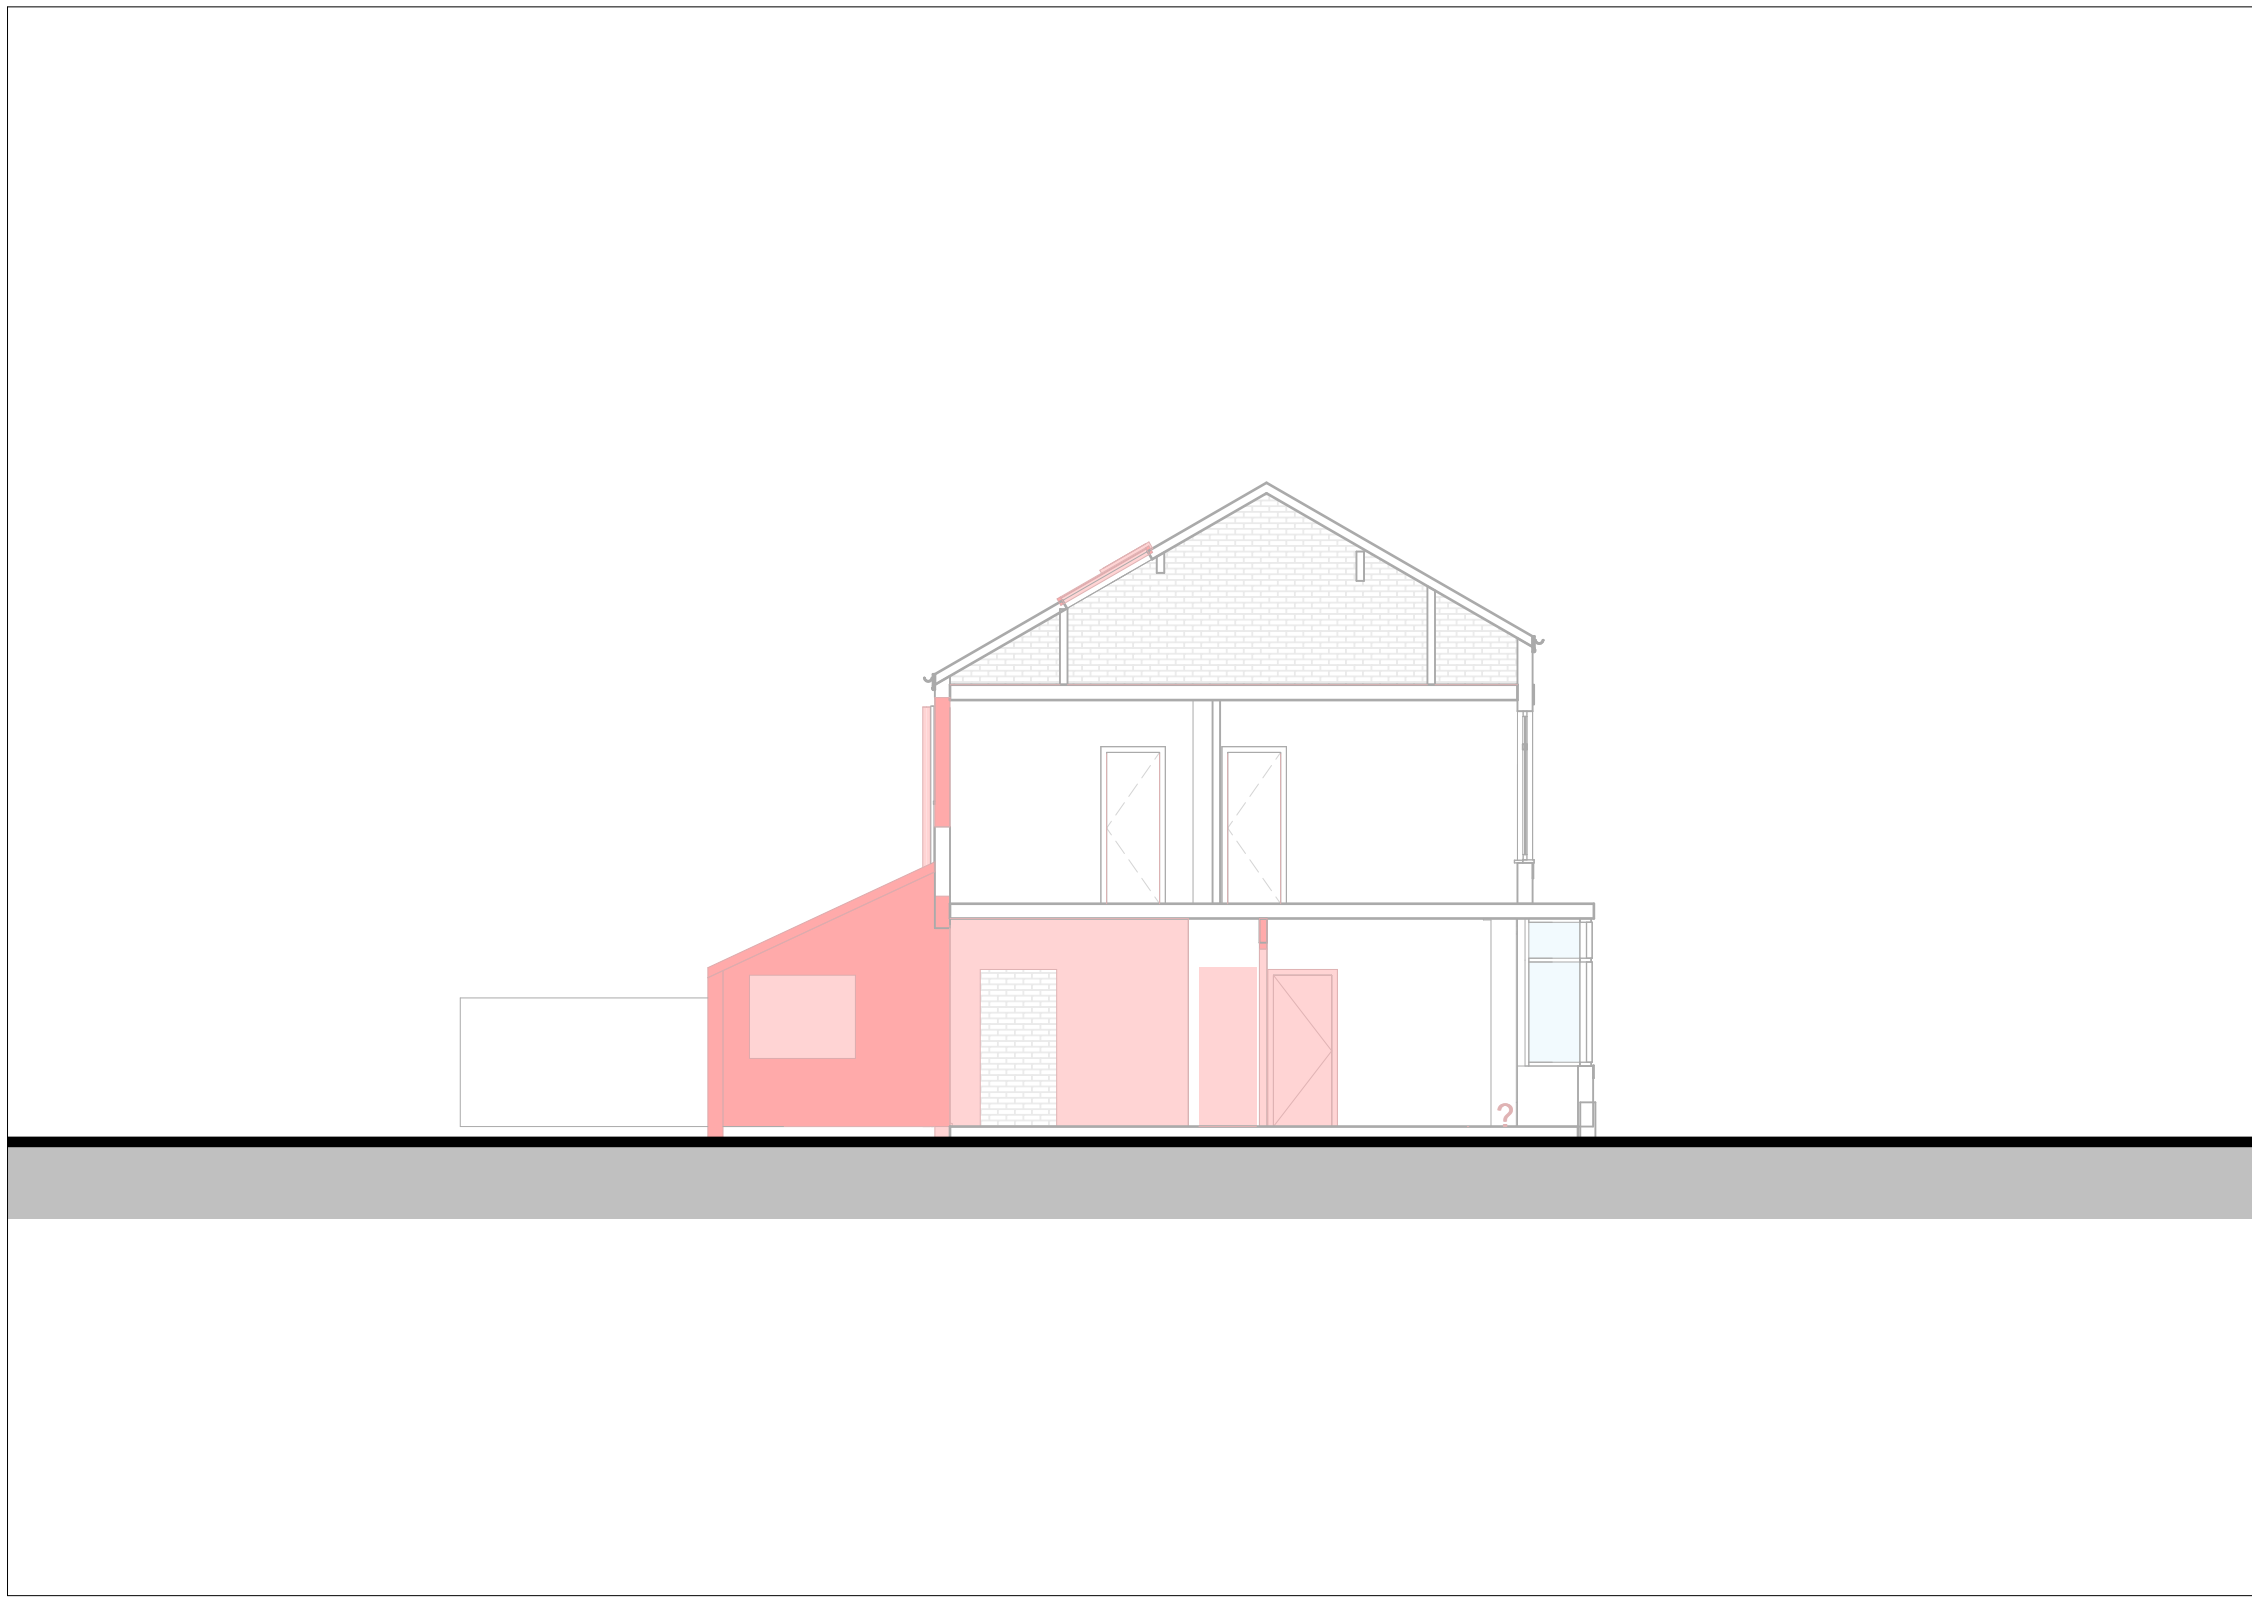

DS2 03-03-02 - Demolition Section 2
1 : 100

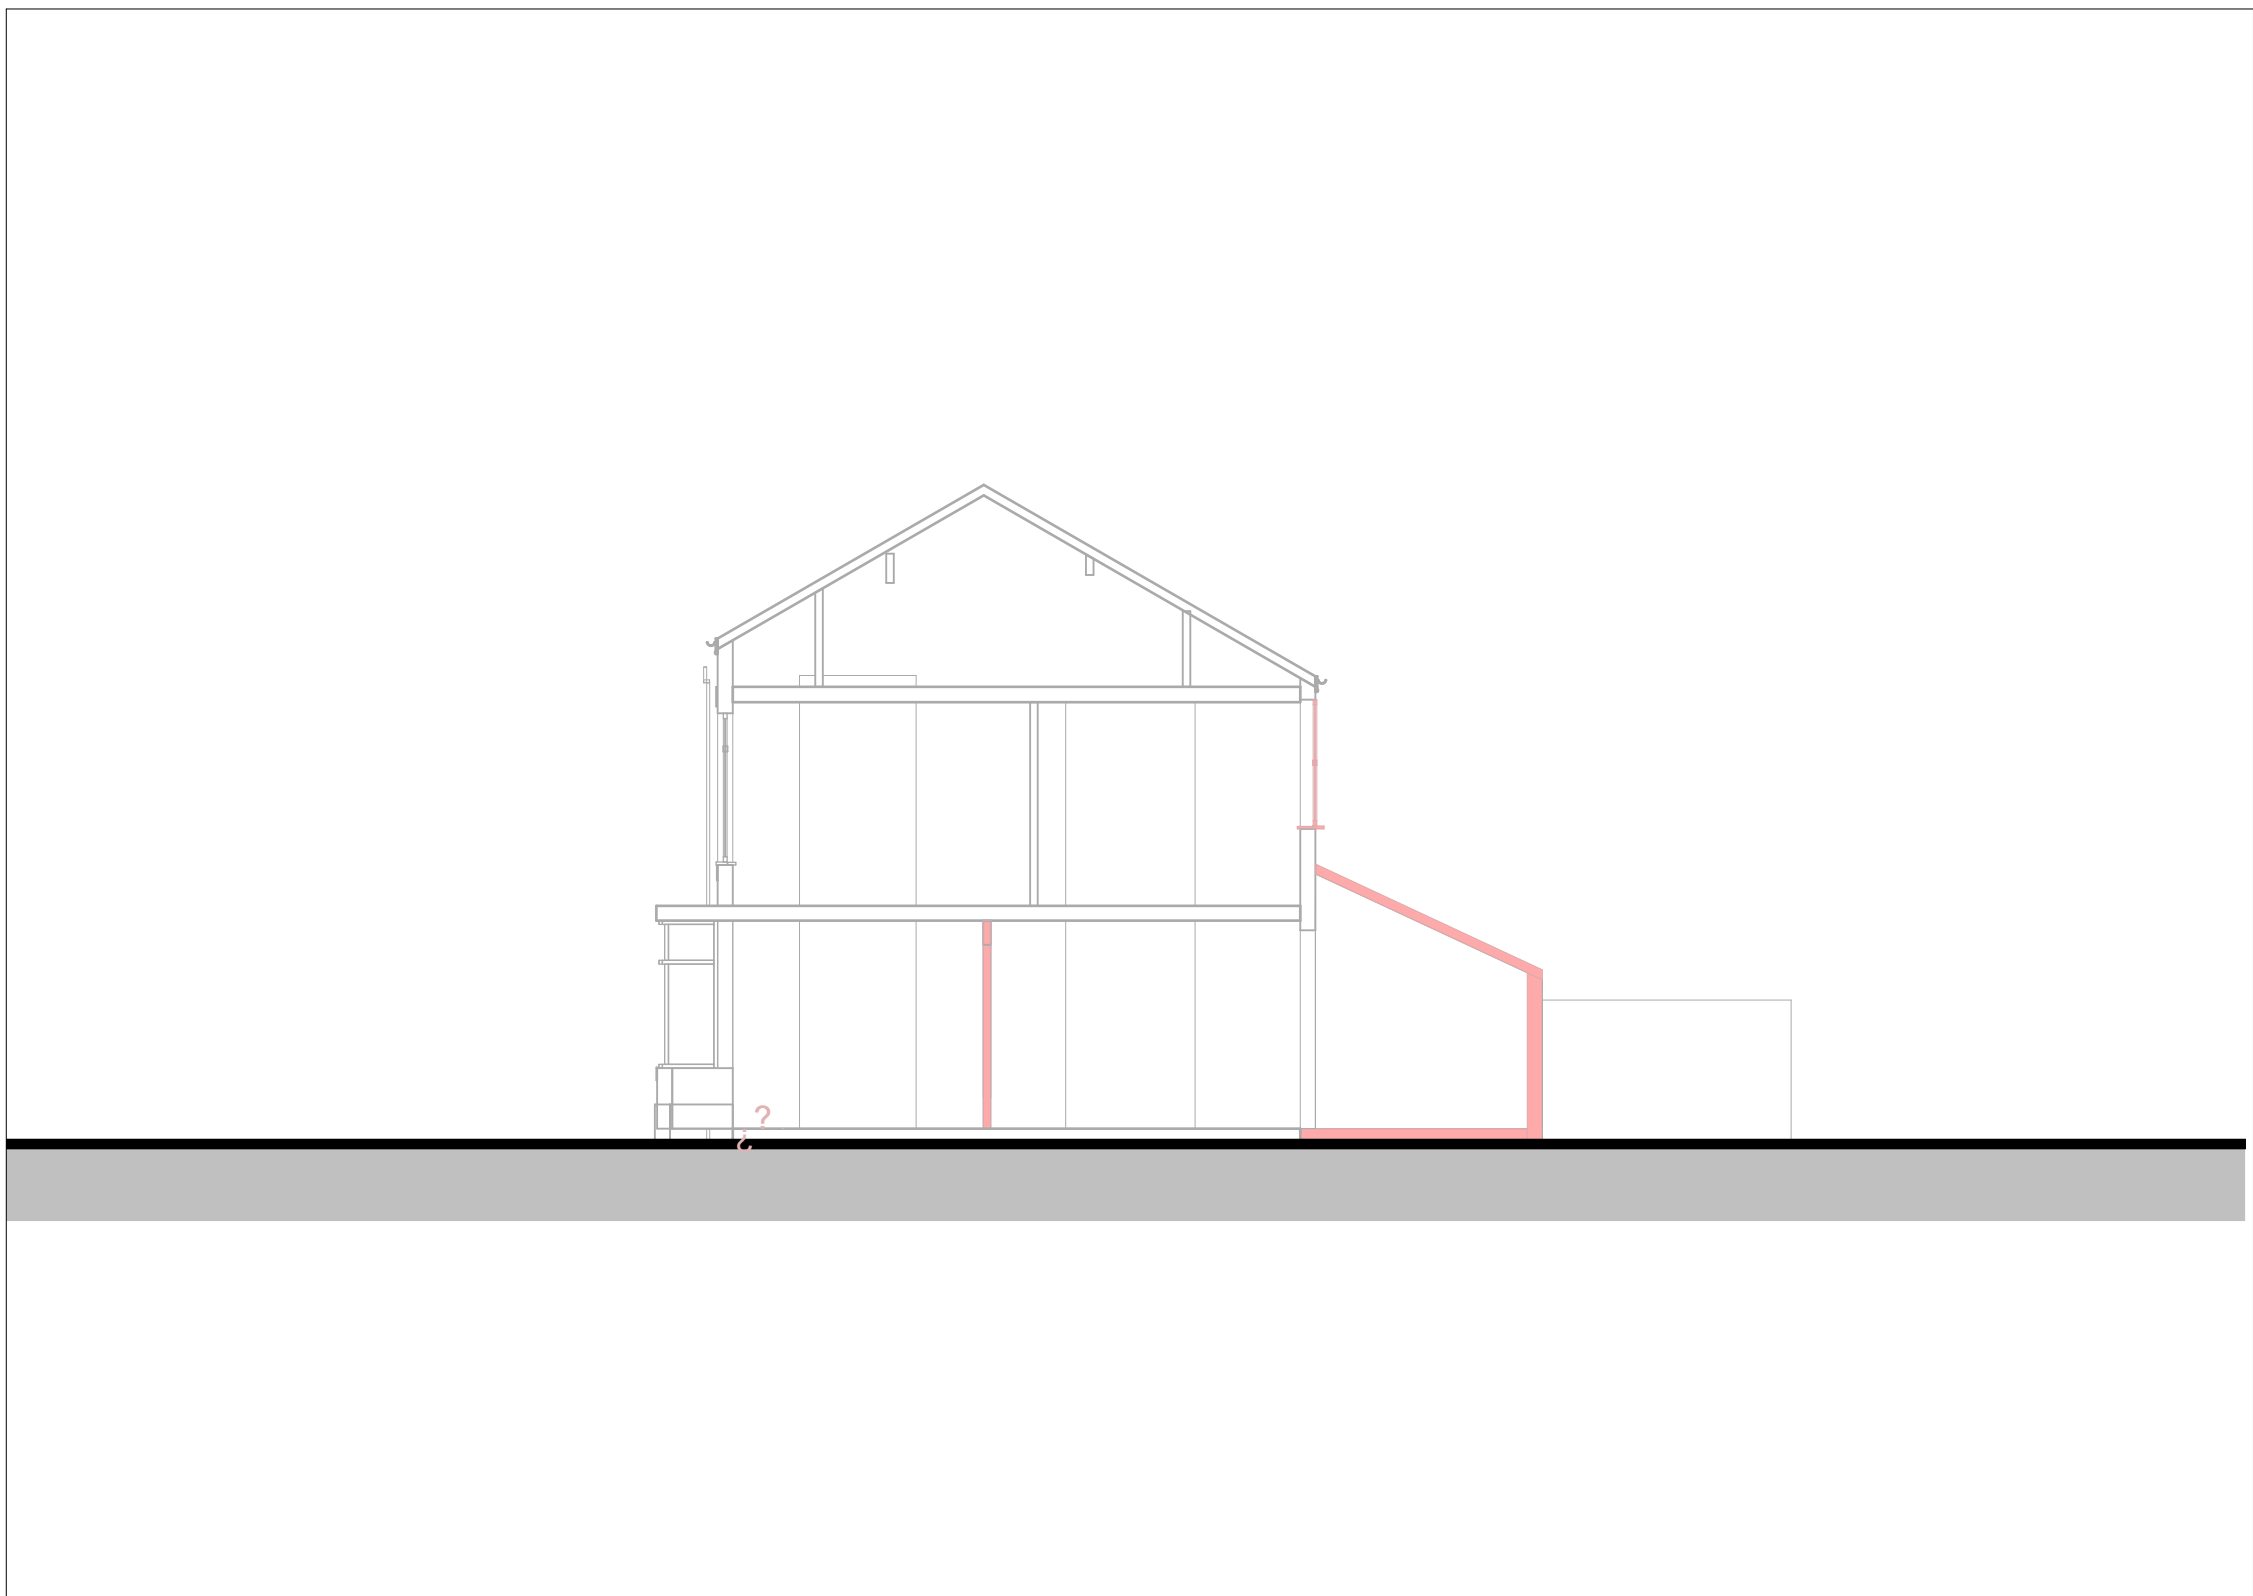



DS3 03-03-02 - Demolition Section 3
1 : 100

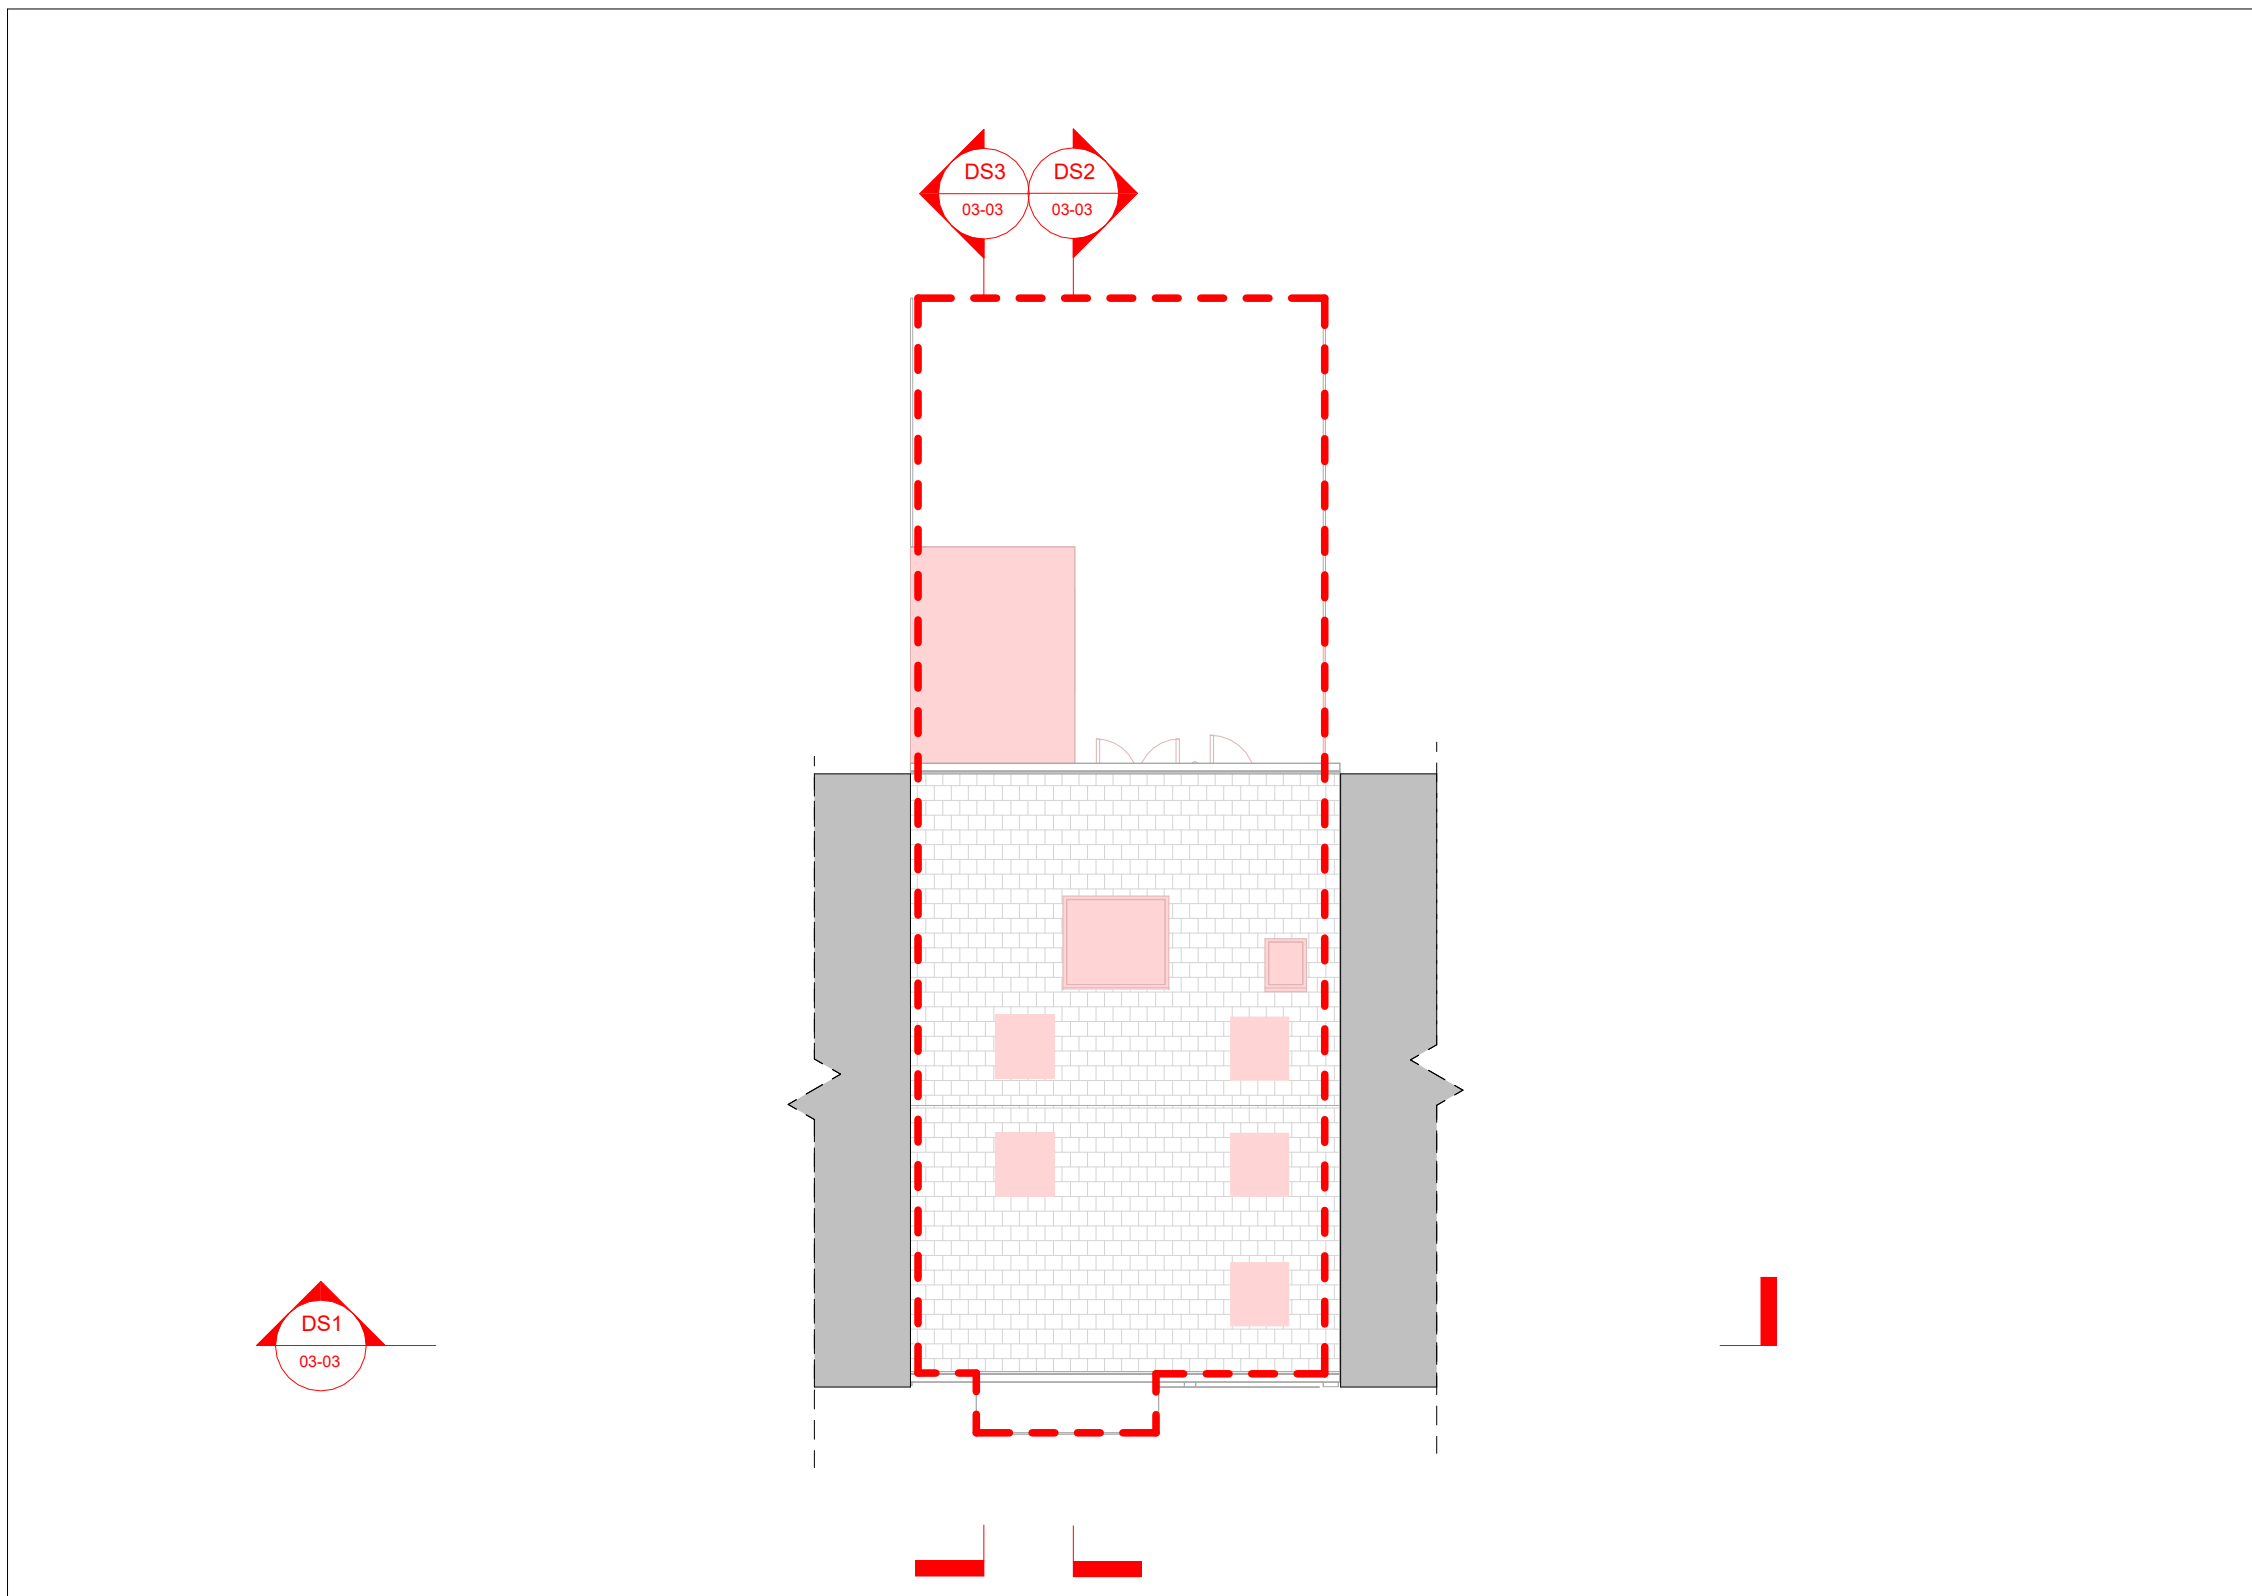


2 03-01-DSP - Demolition section Plan
1 : 100

0 1M 5M 10M

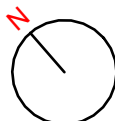


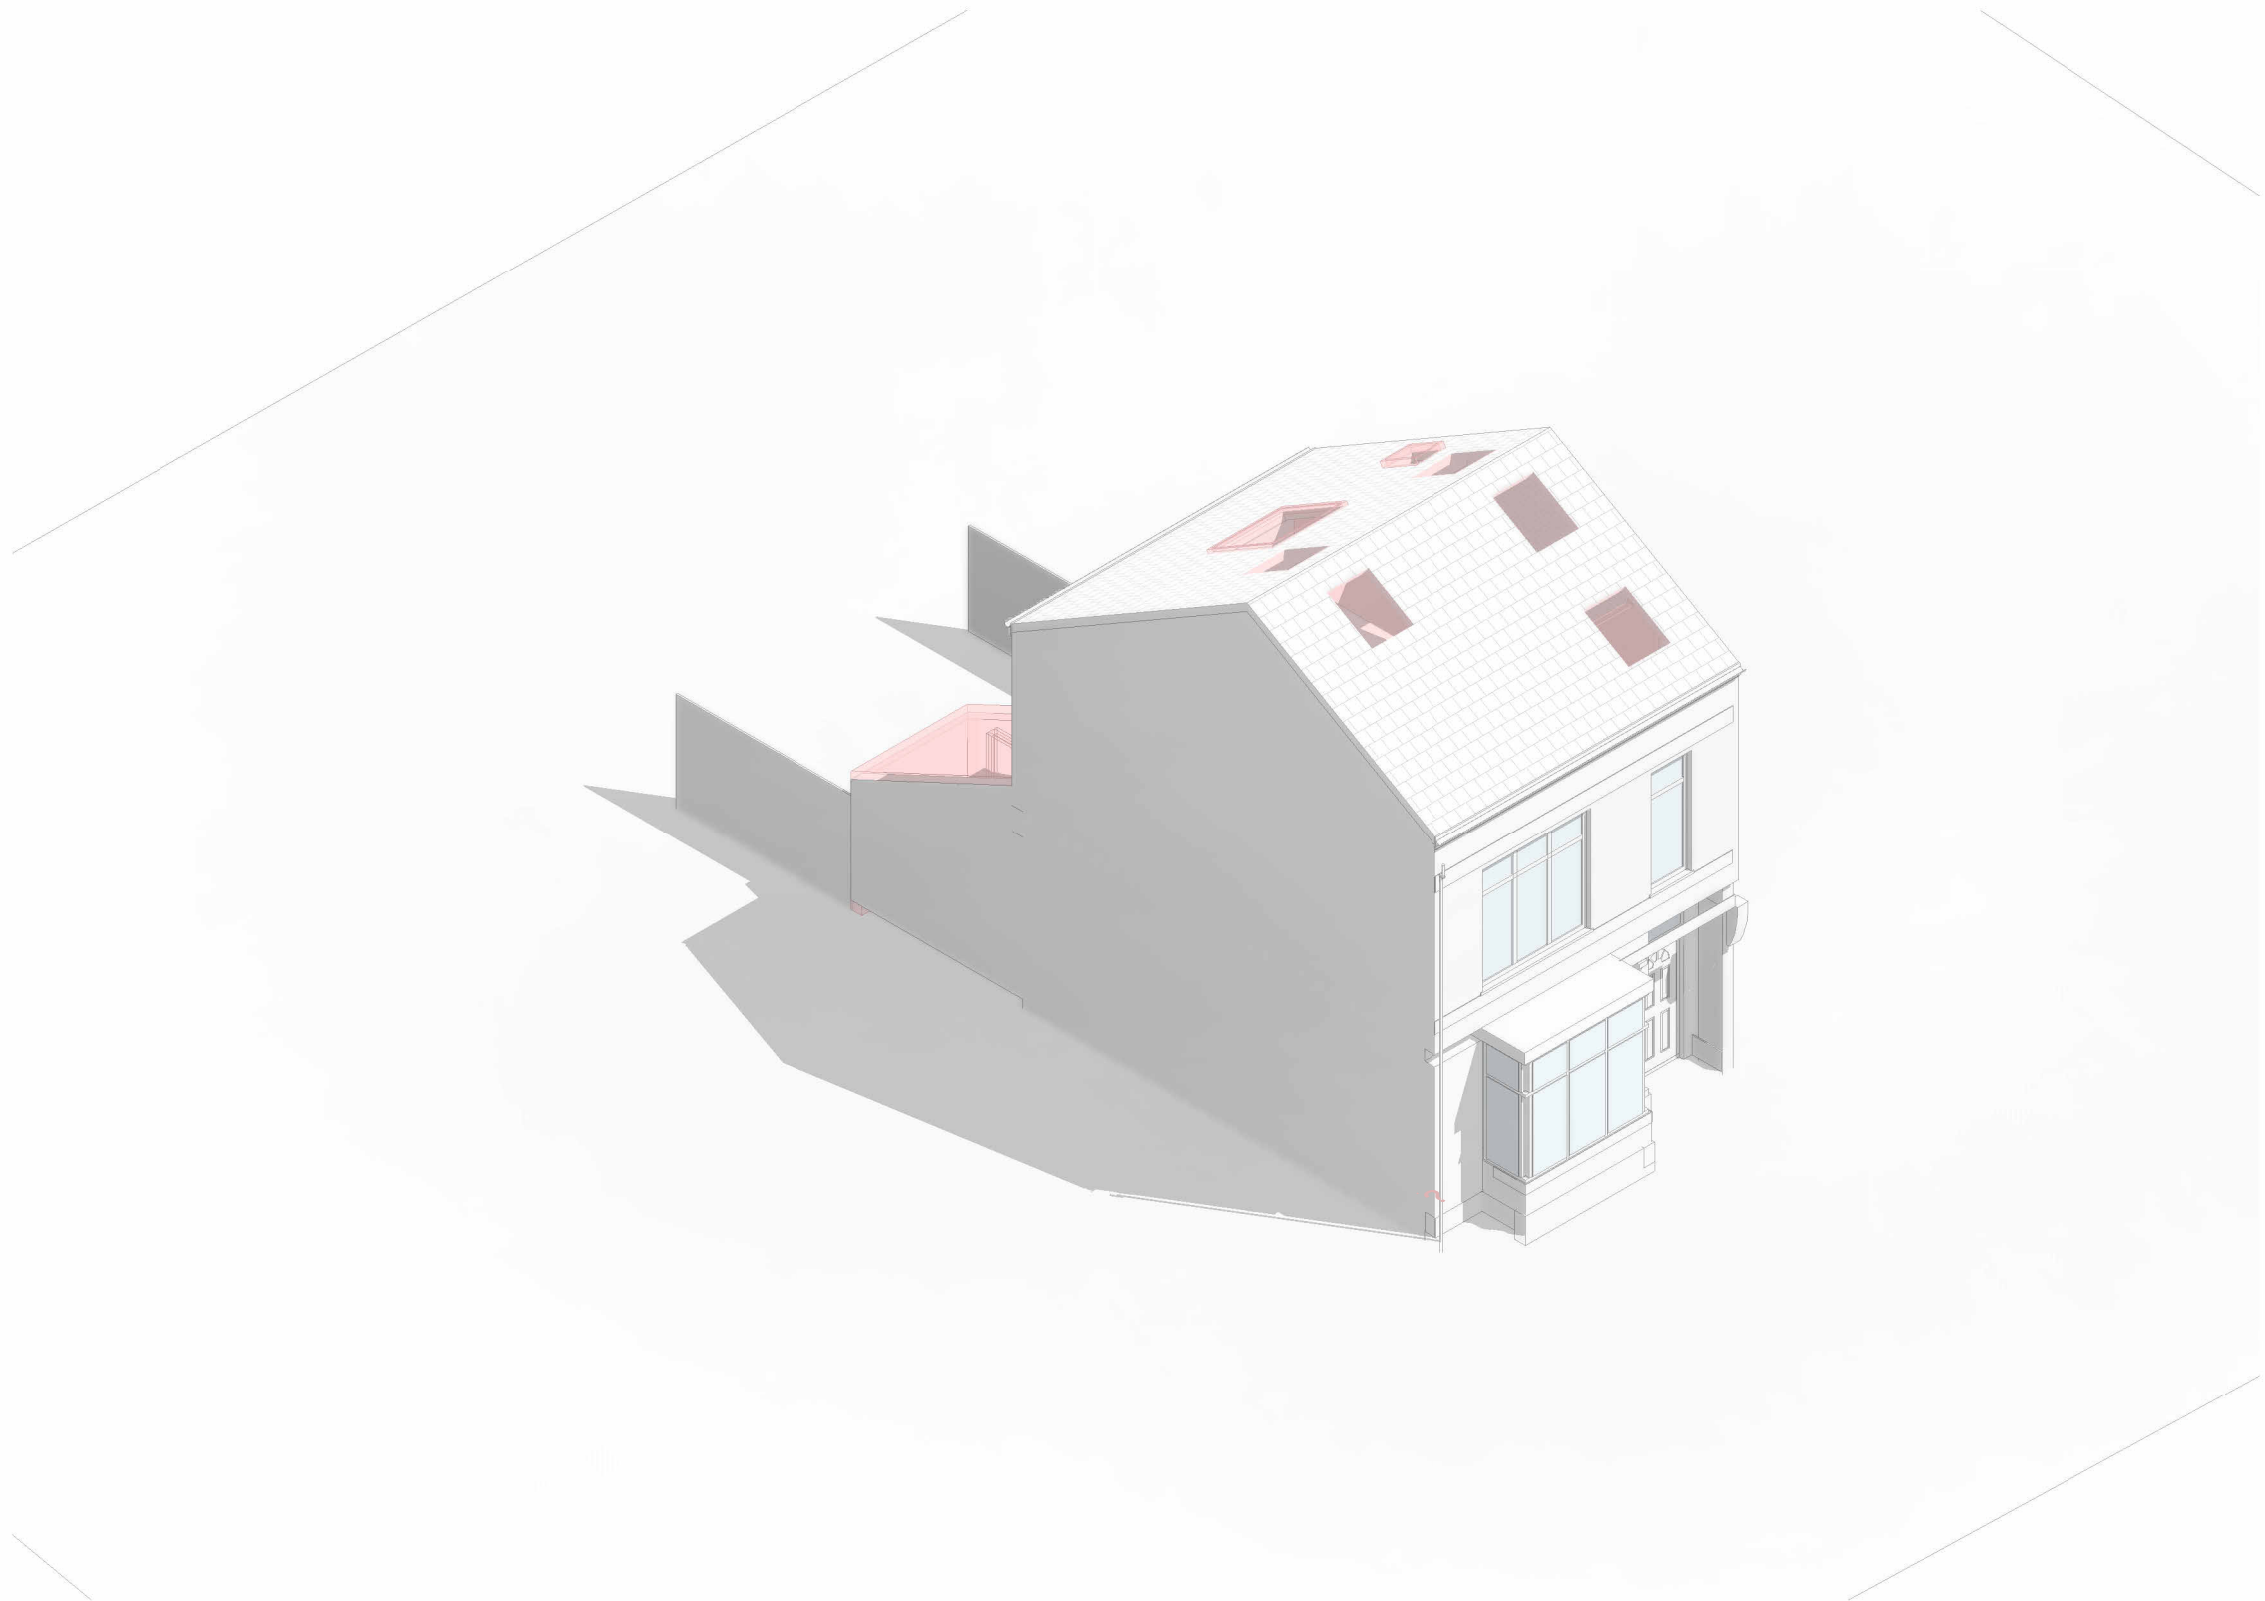


3D1 03-04-3D1 - Demolition Aerial Views - Front Left

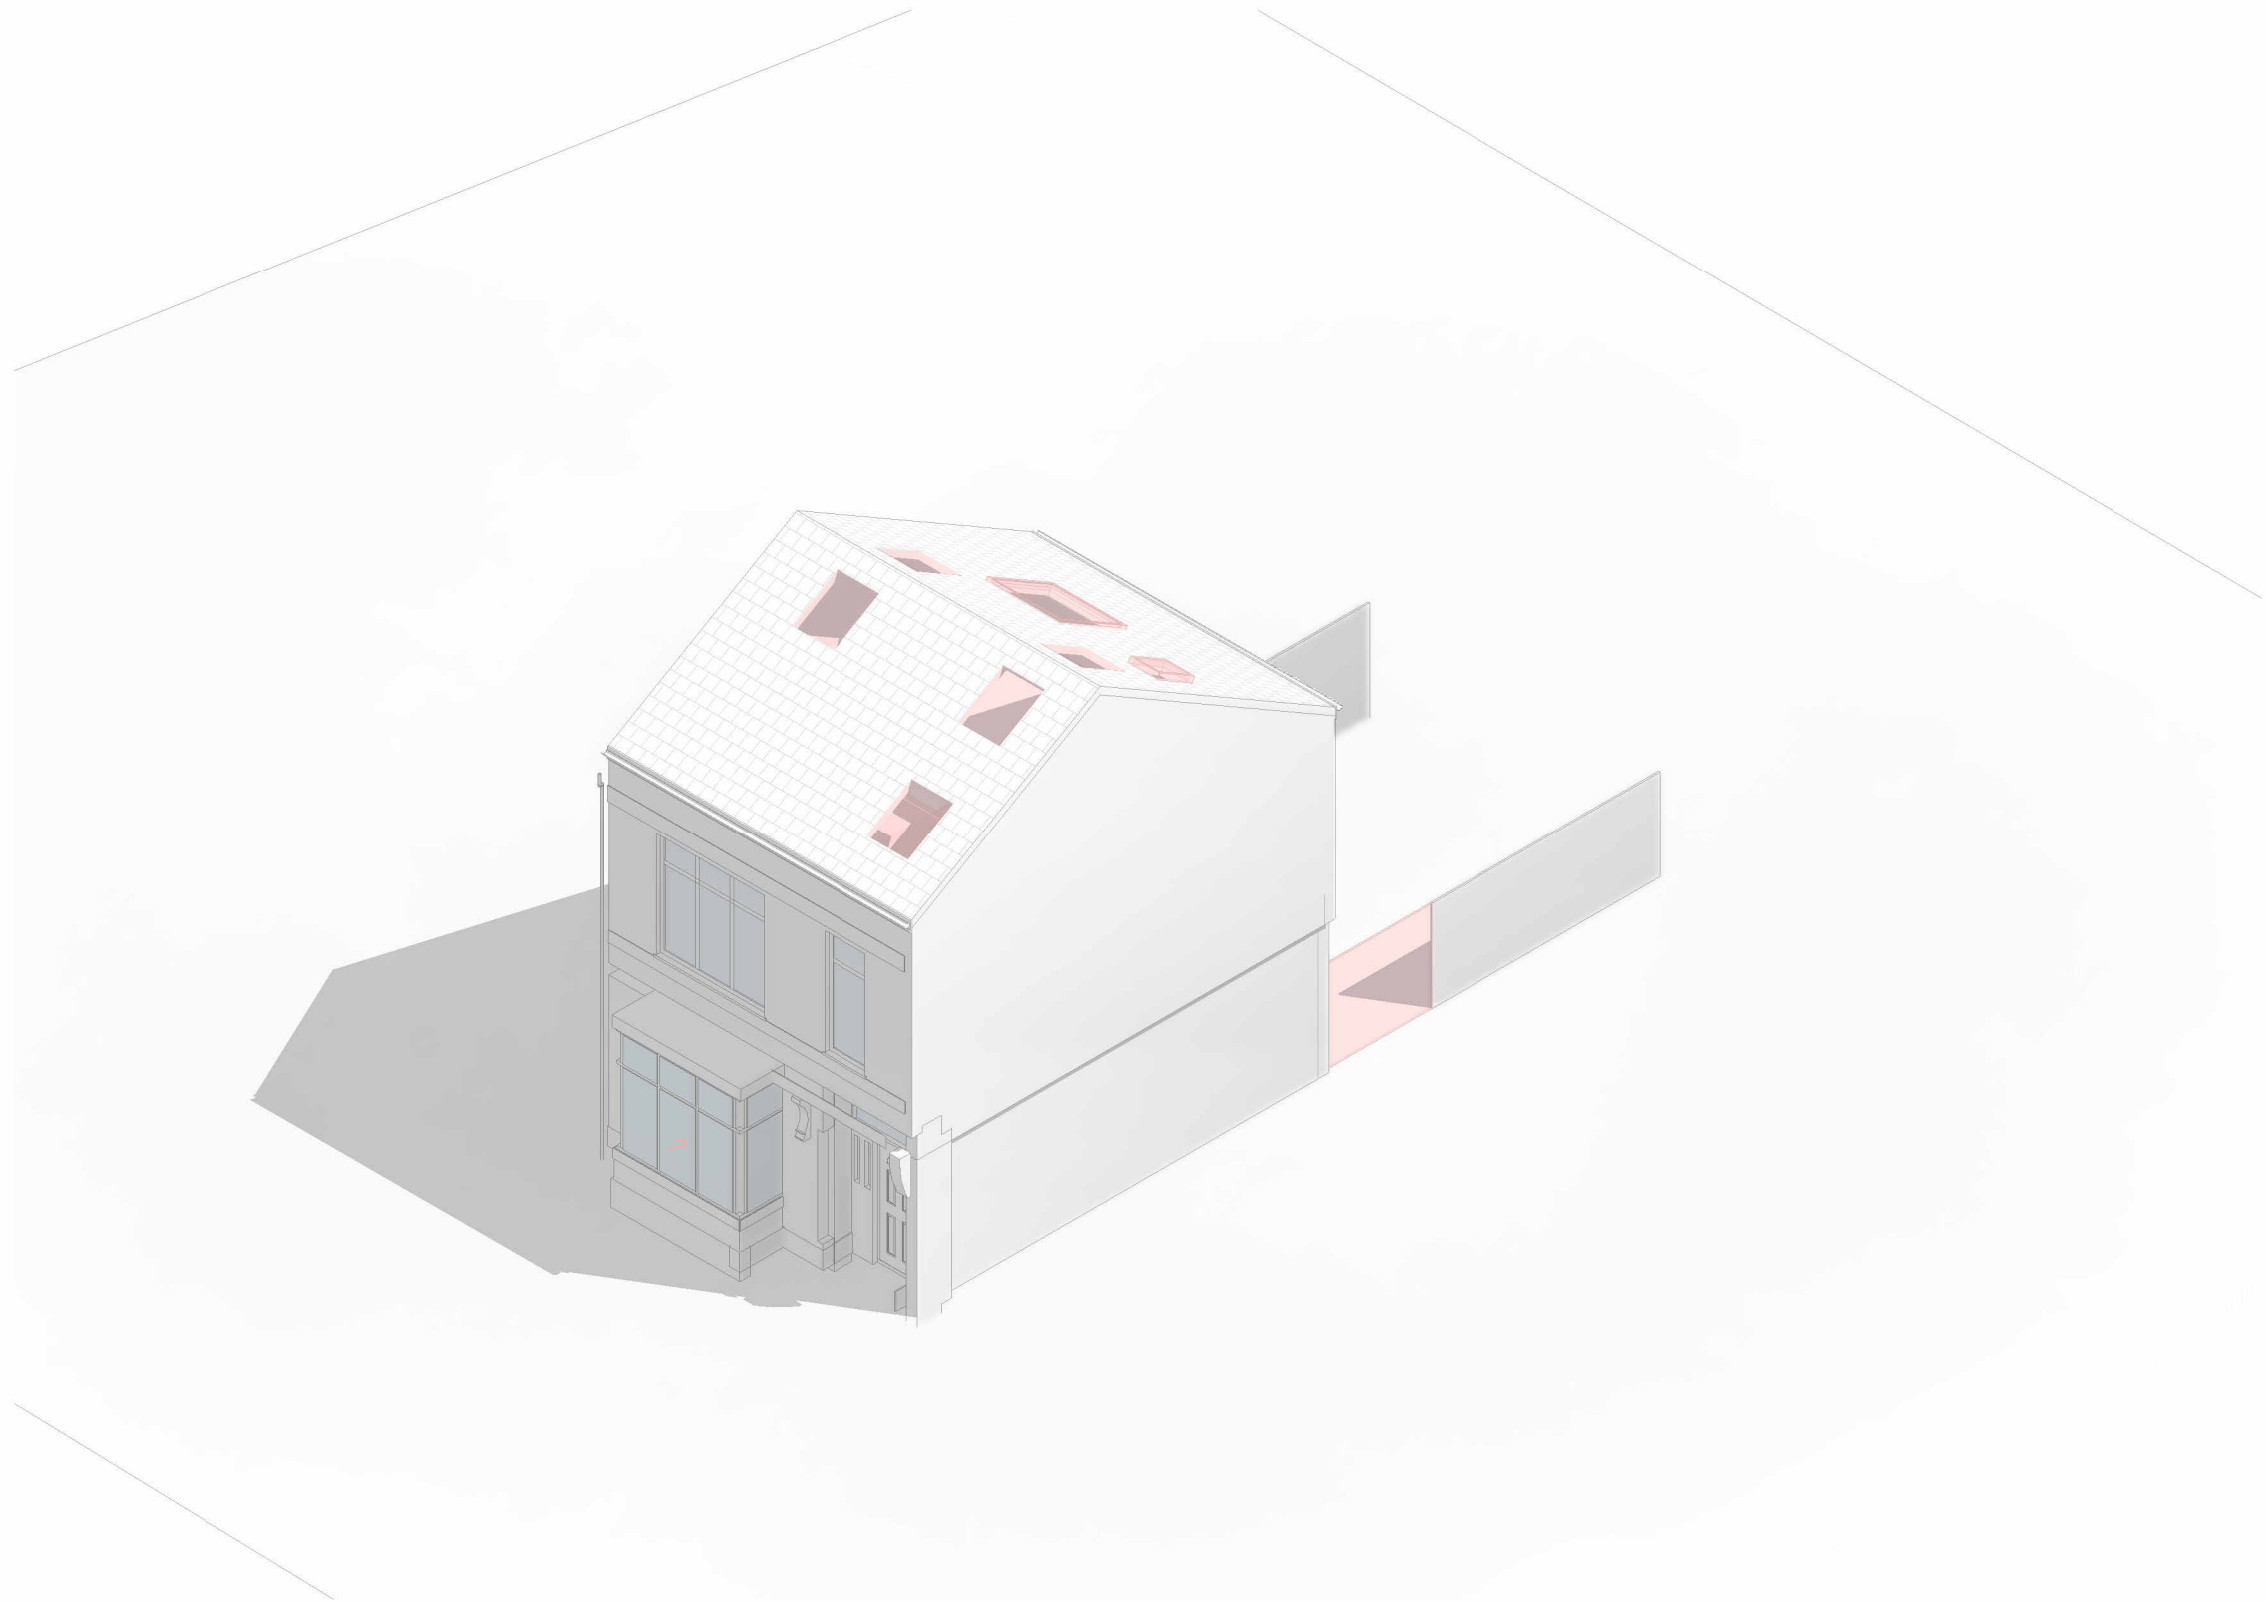

3D2 03-04-3D2 - Demolition Aerial Views - Front Right




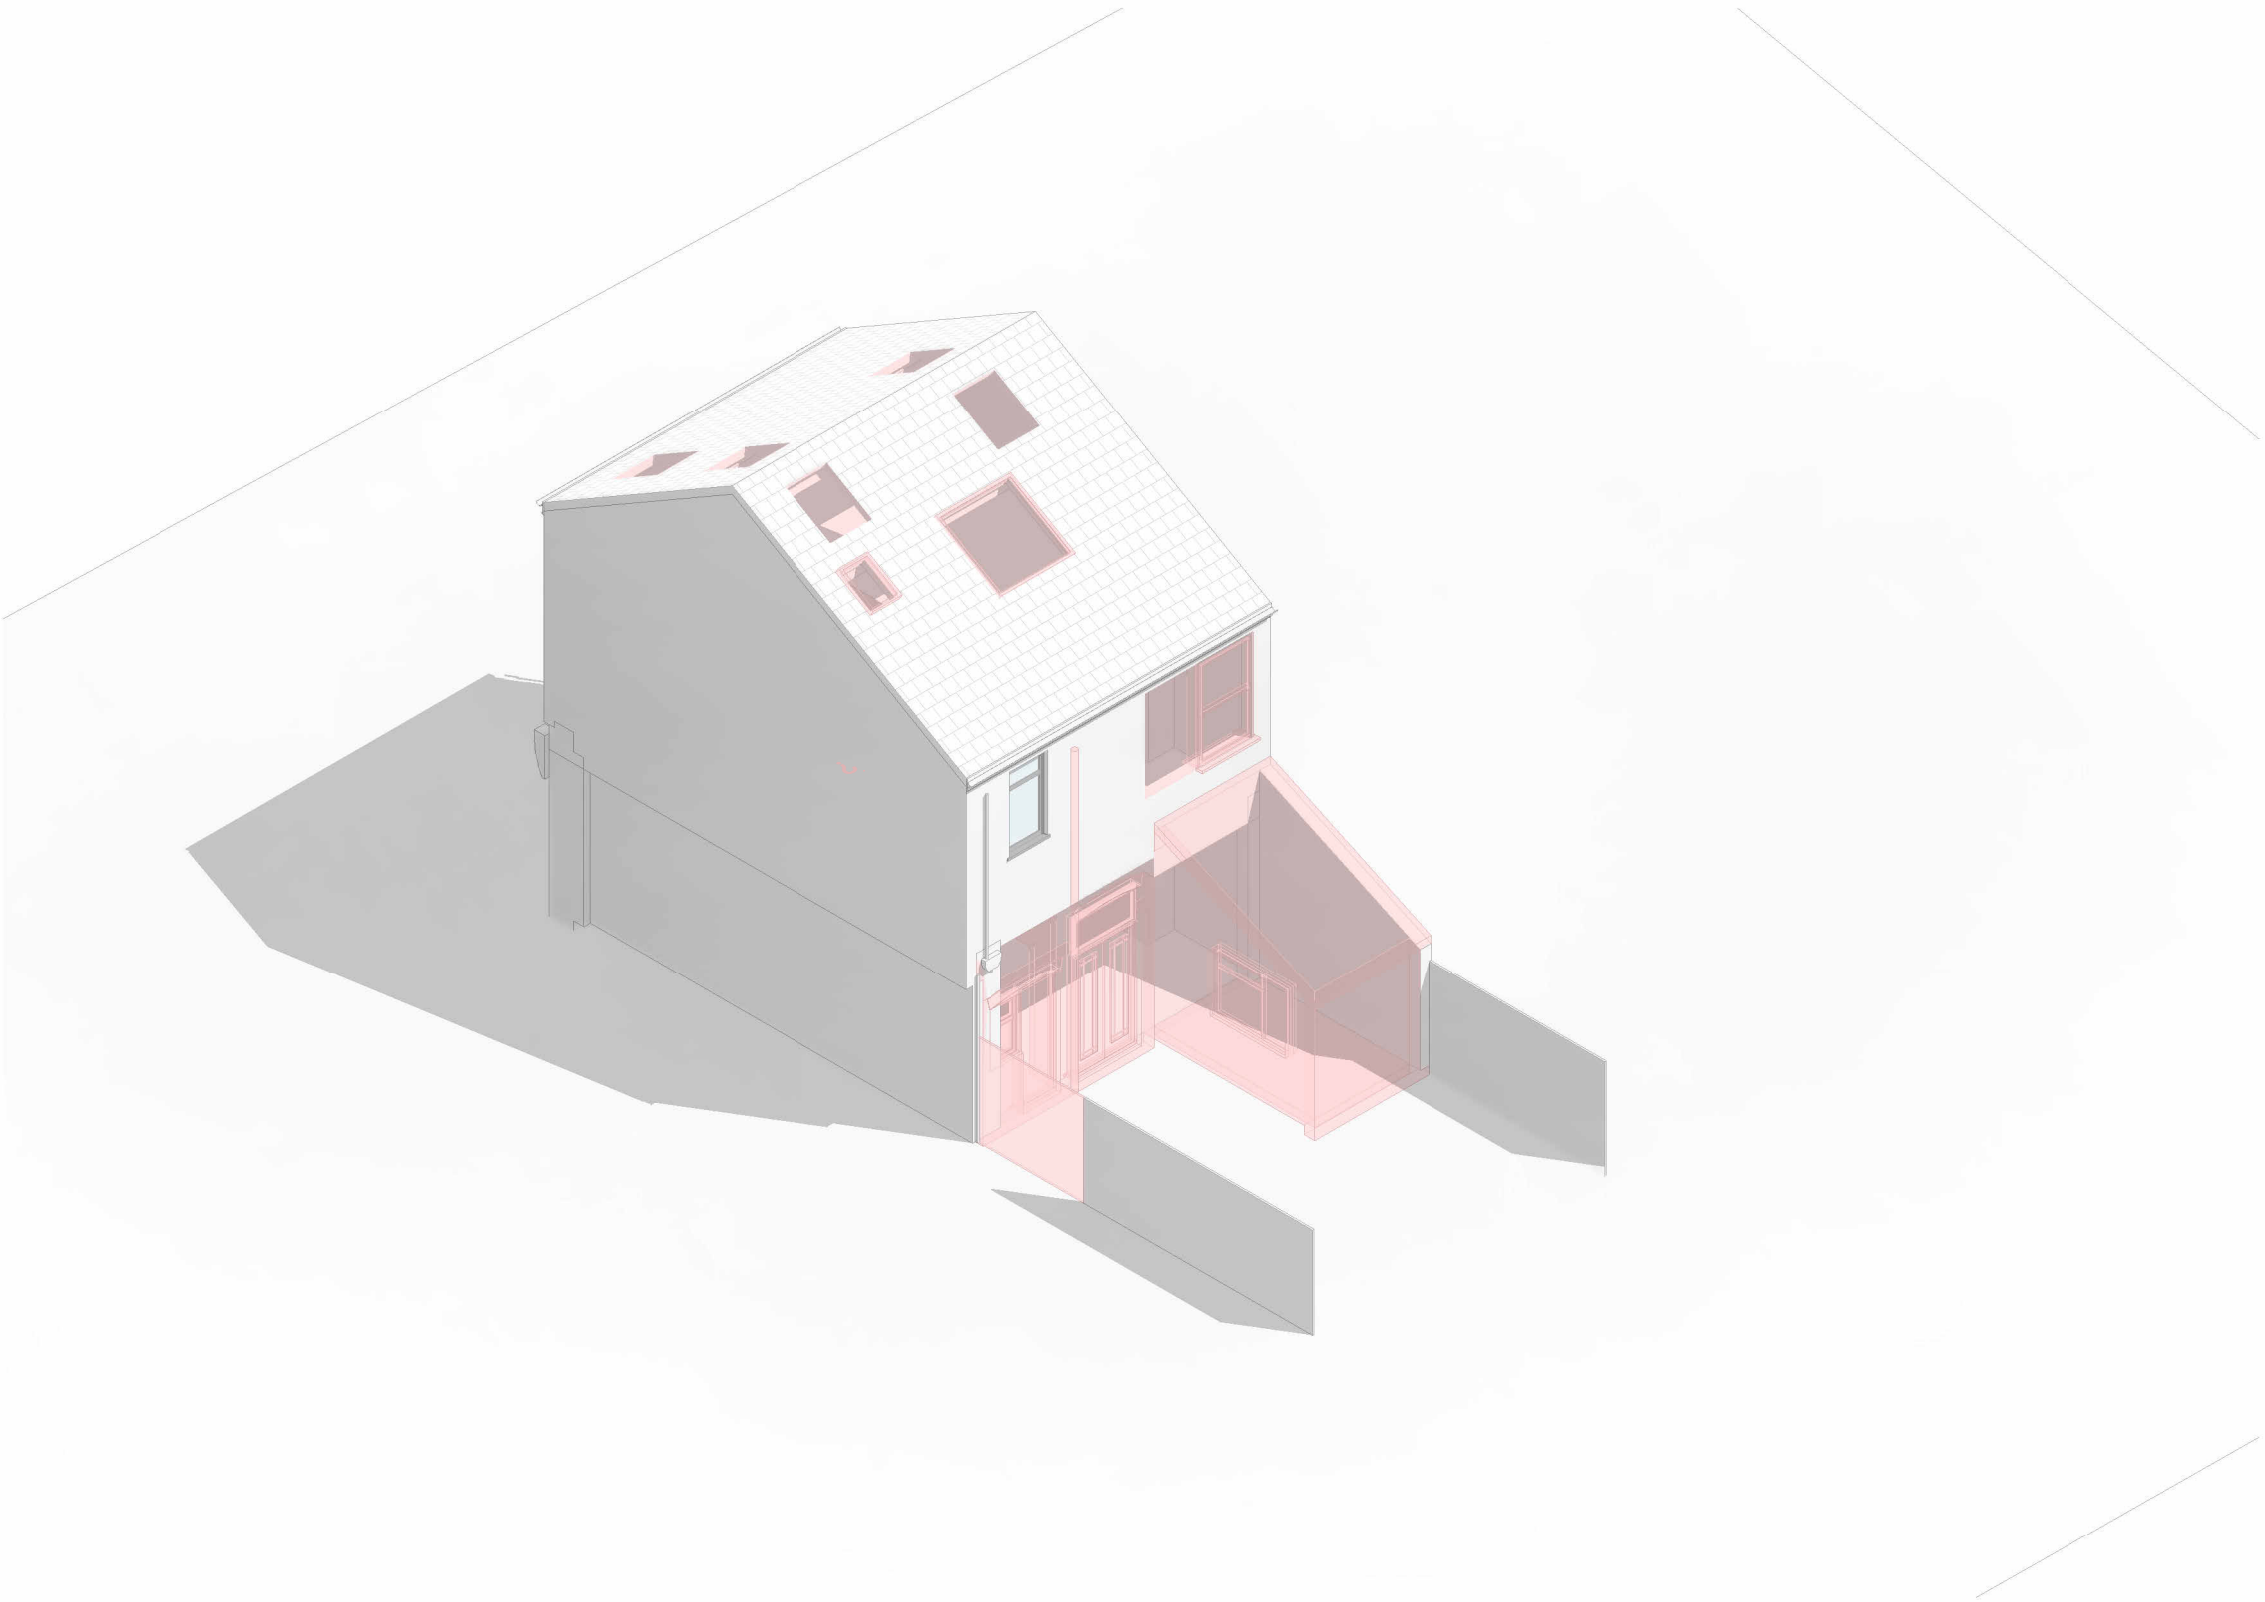



3D3 03-04-3D3 - Proposed Aerial Views - Rear Left

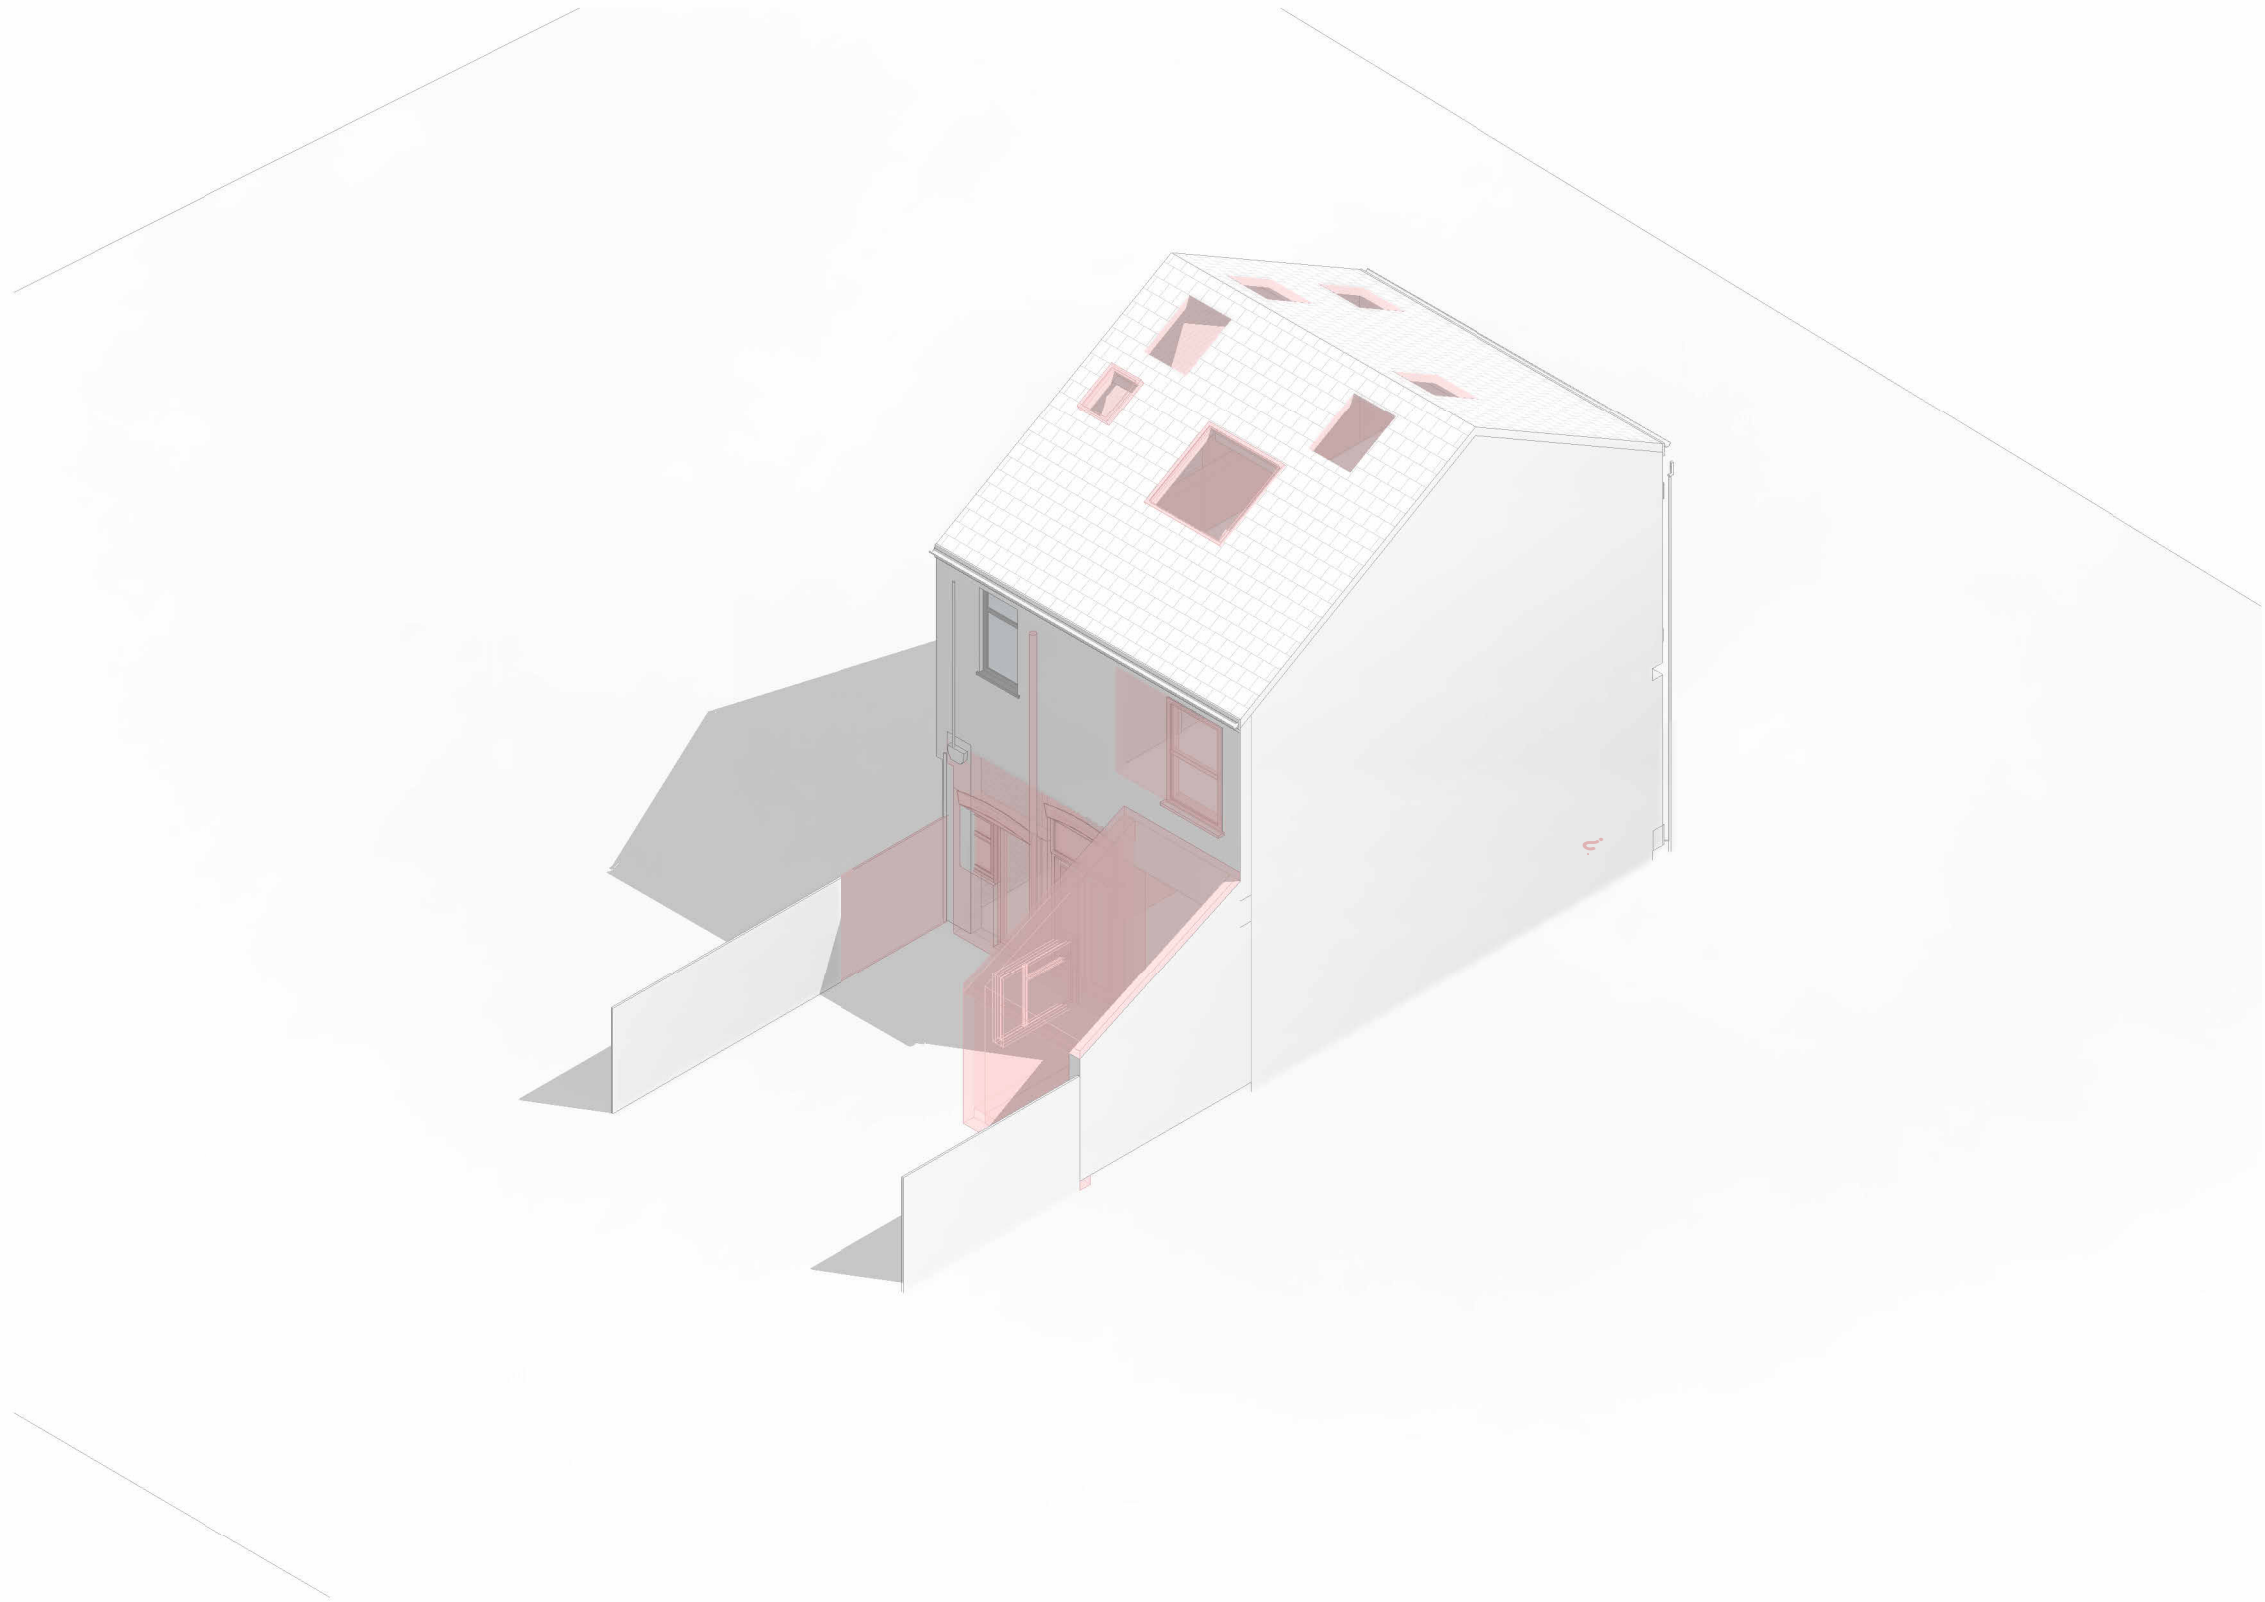


3D4 03-04-3D4 - Demolition Aerial Views - Rear Right

REVISION	DATE	AUTHOR	STATUS	AMENDMENT
1	26/07/2021	CJW	PRELIMINARY	Preliminary Issue
2	28/07/2021	CJW	PLANNING	Planning

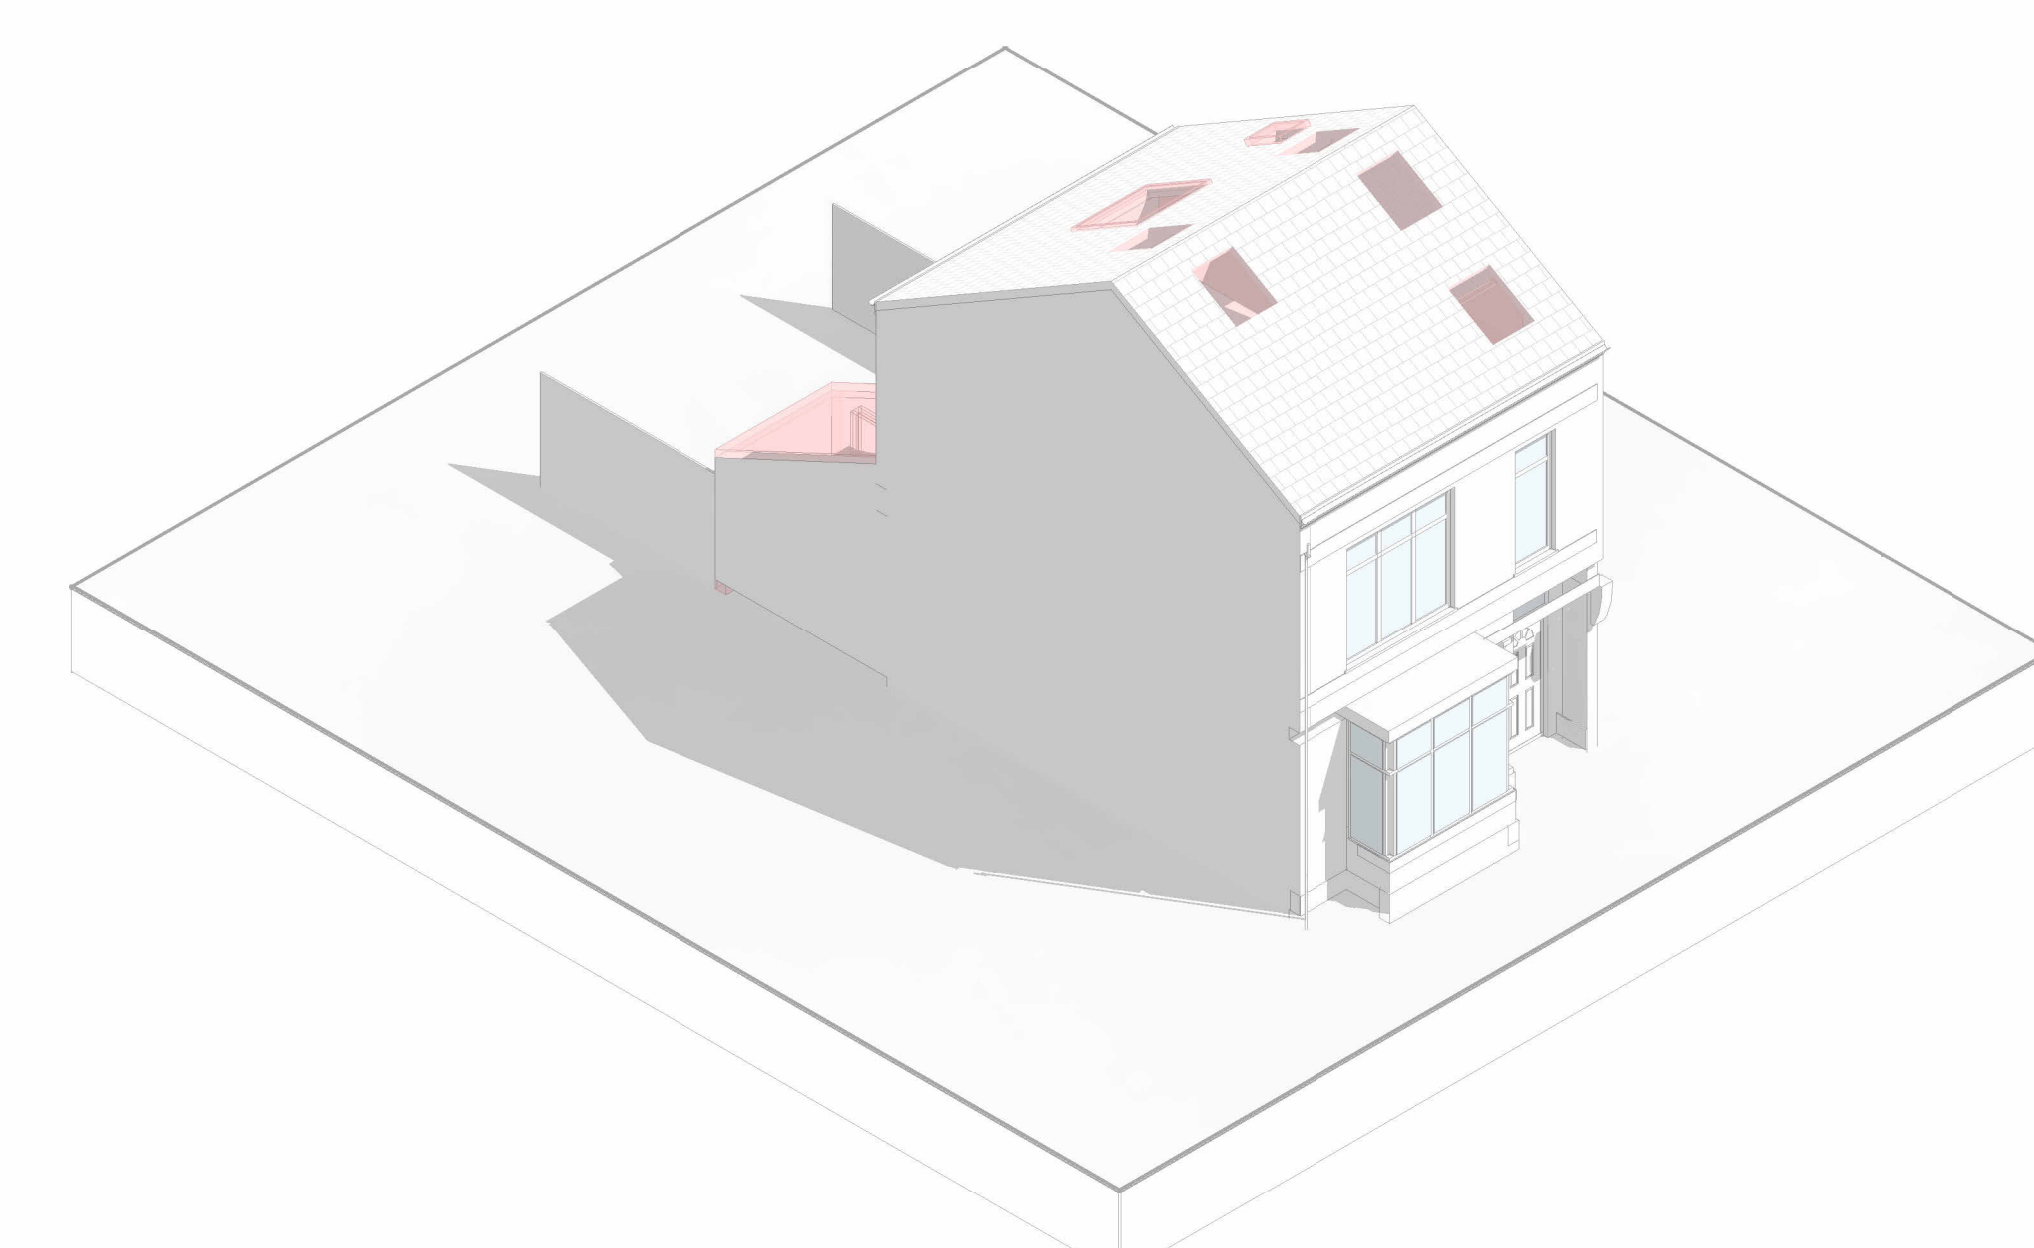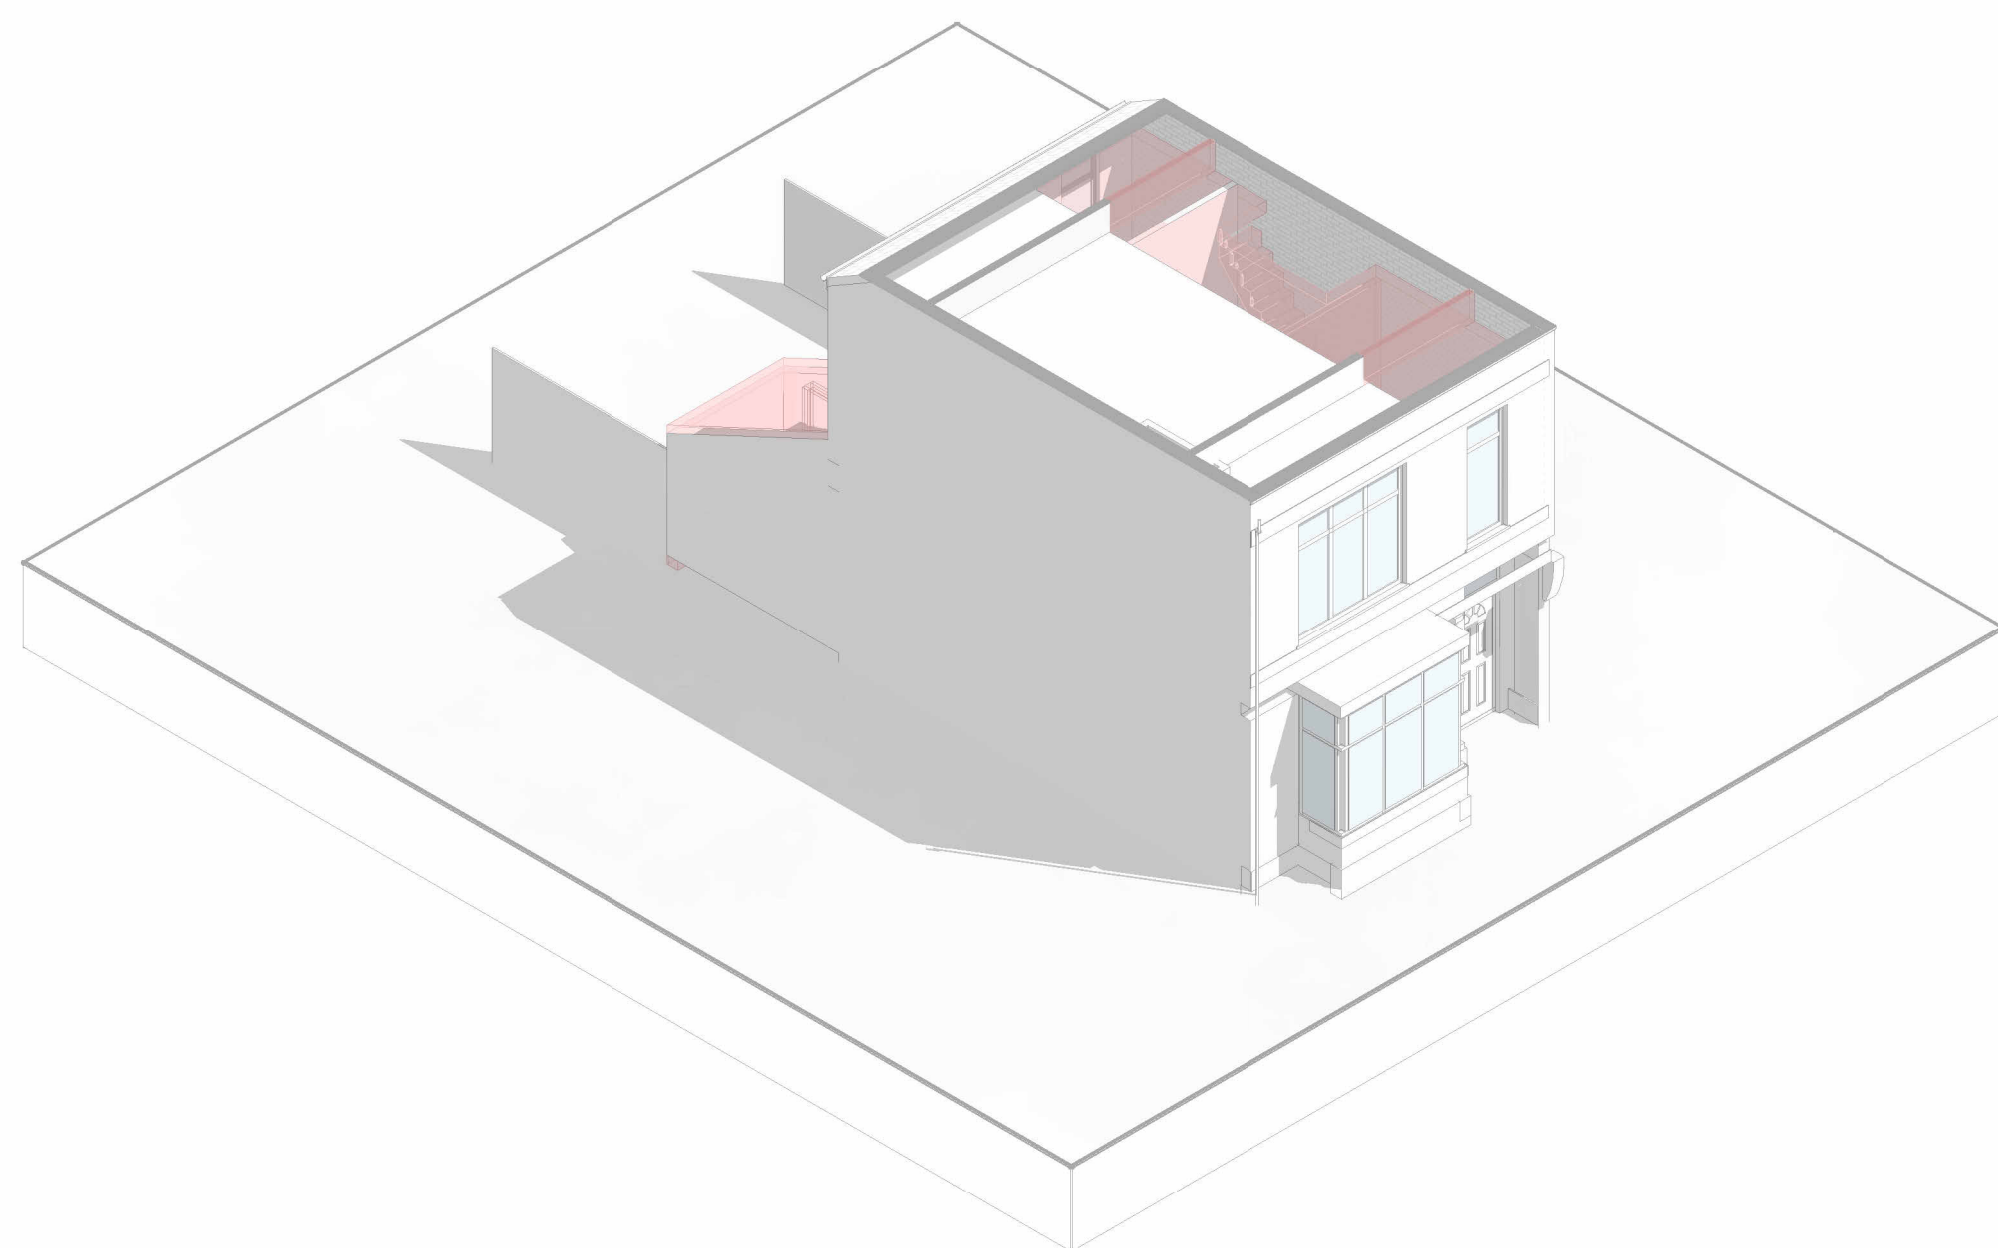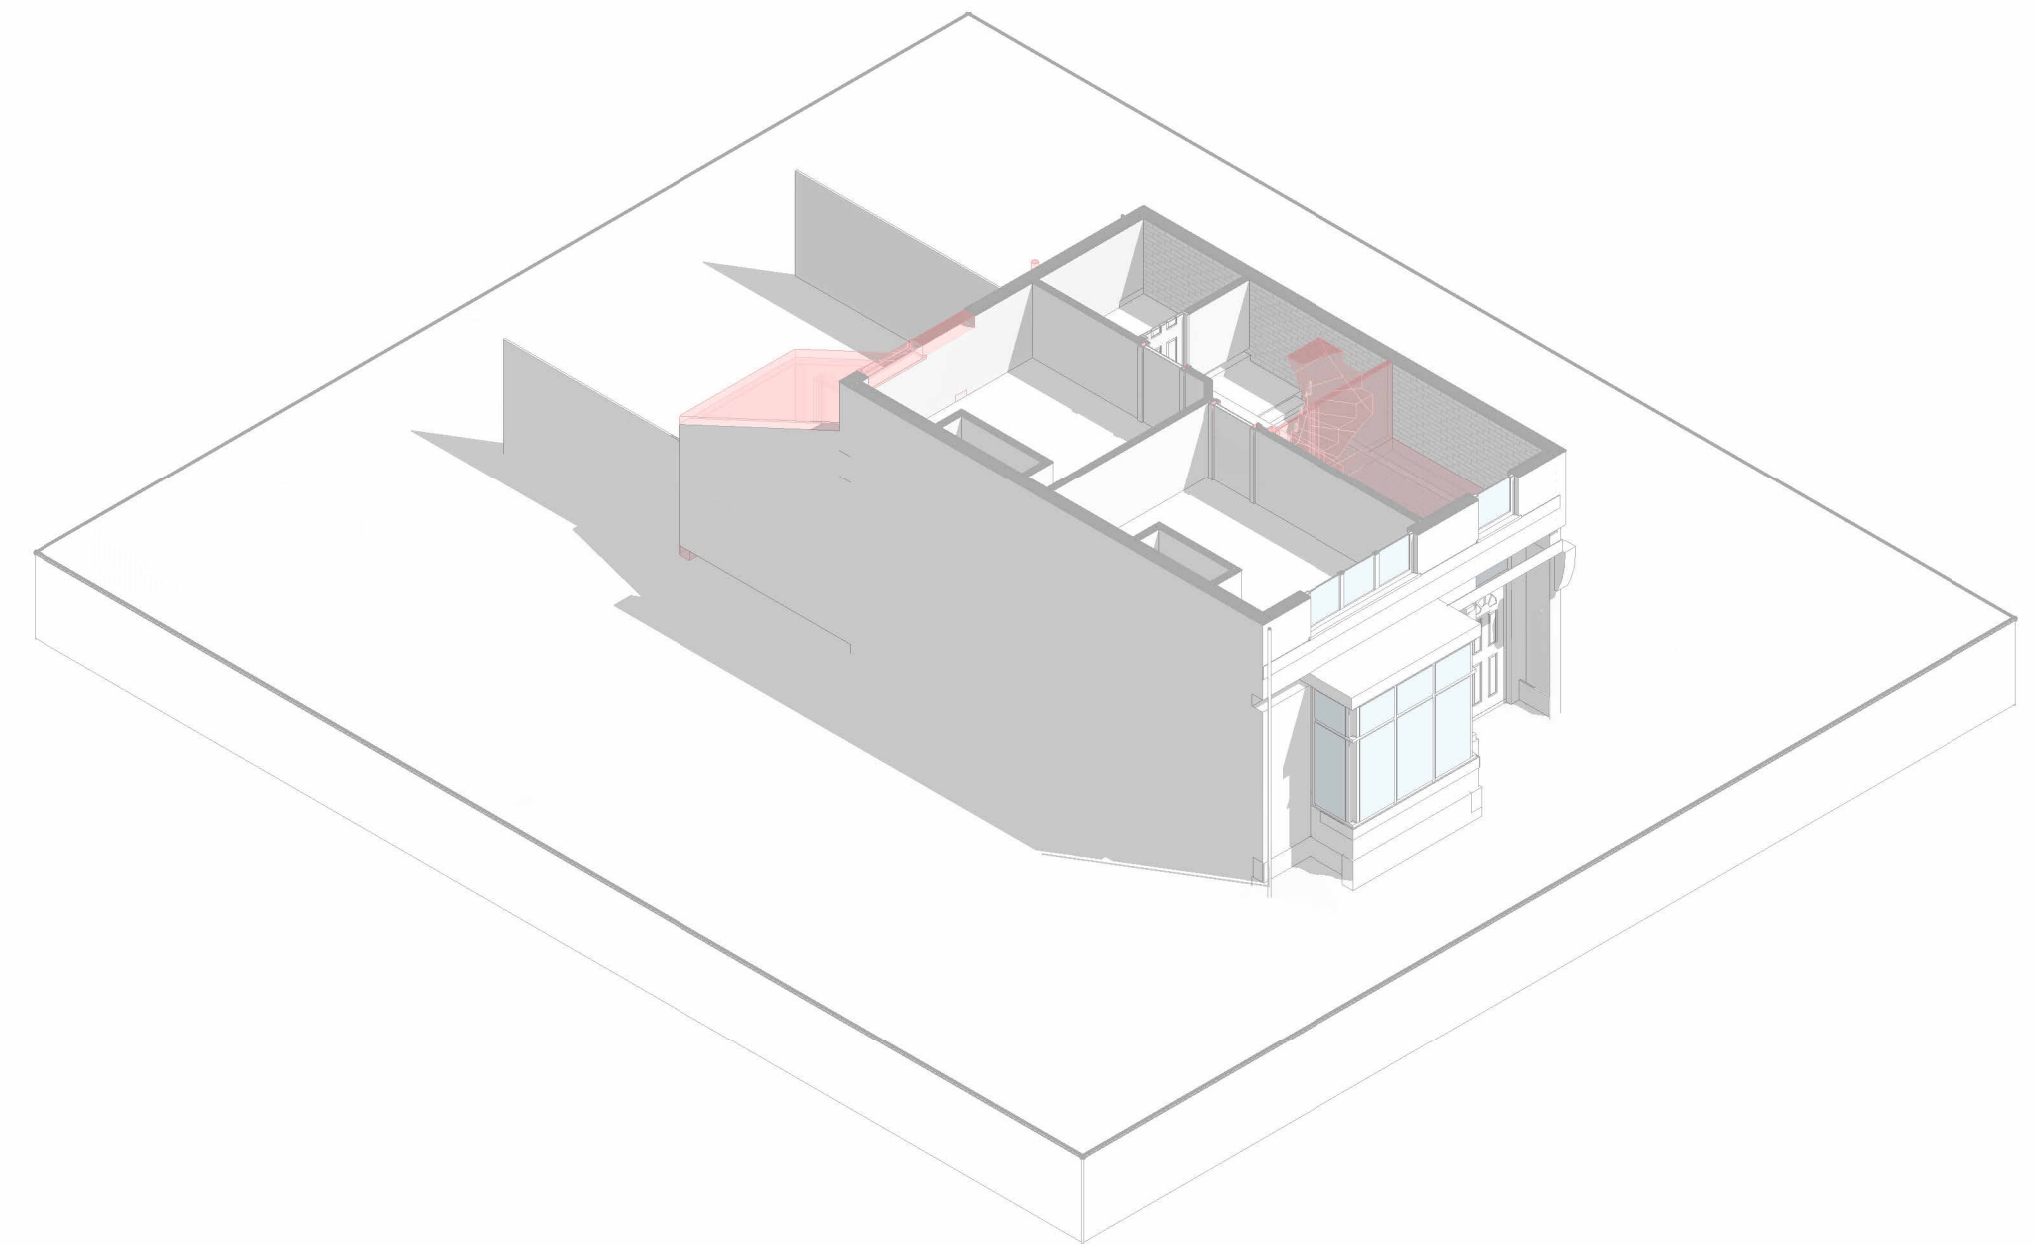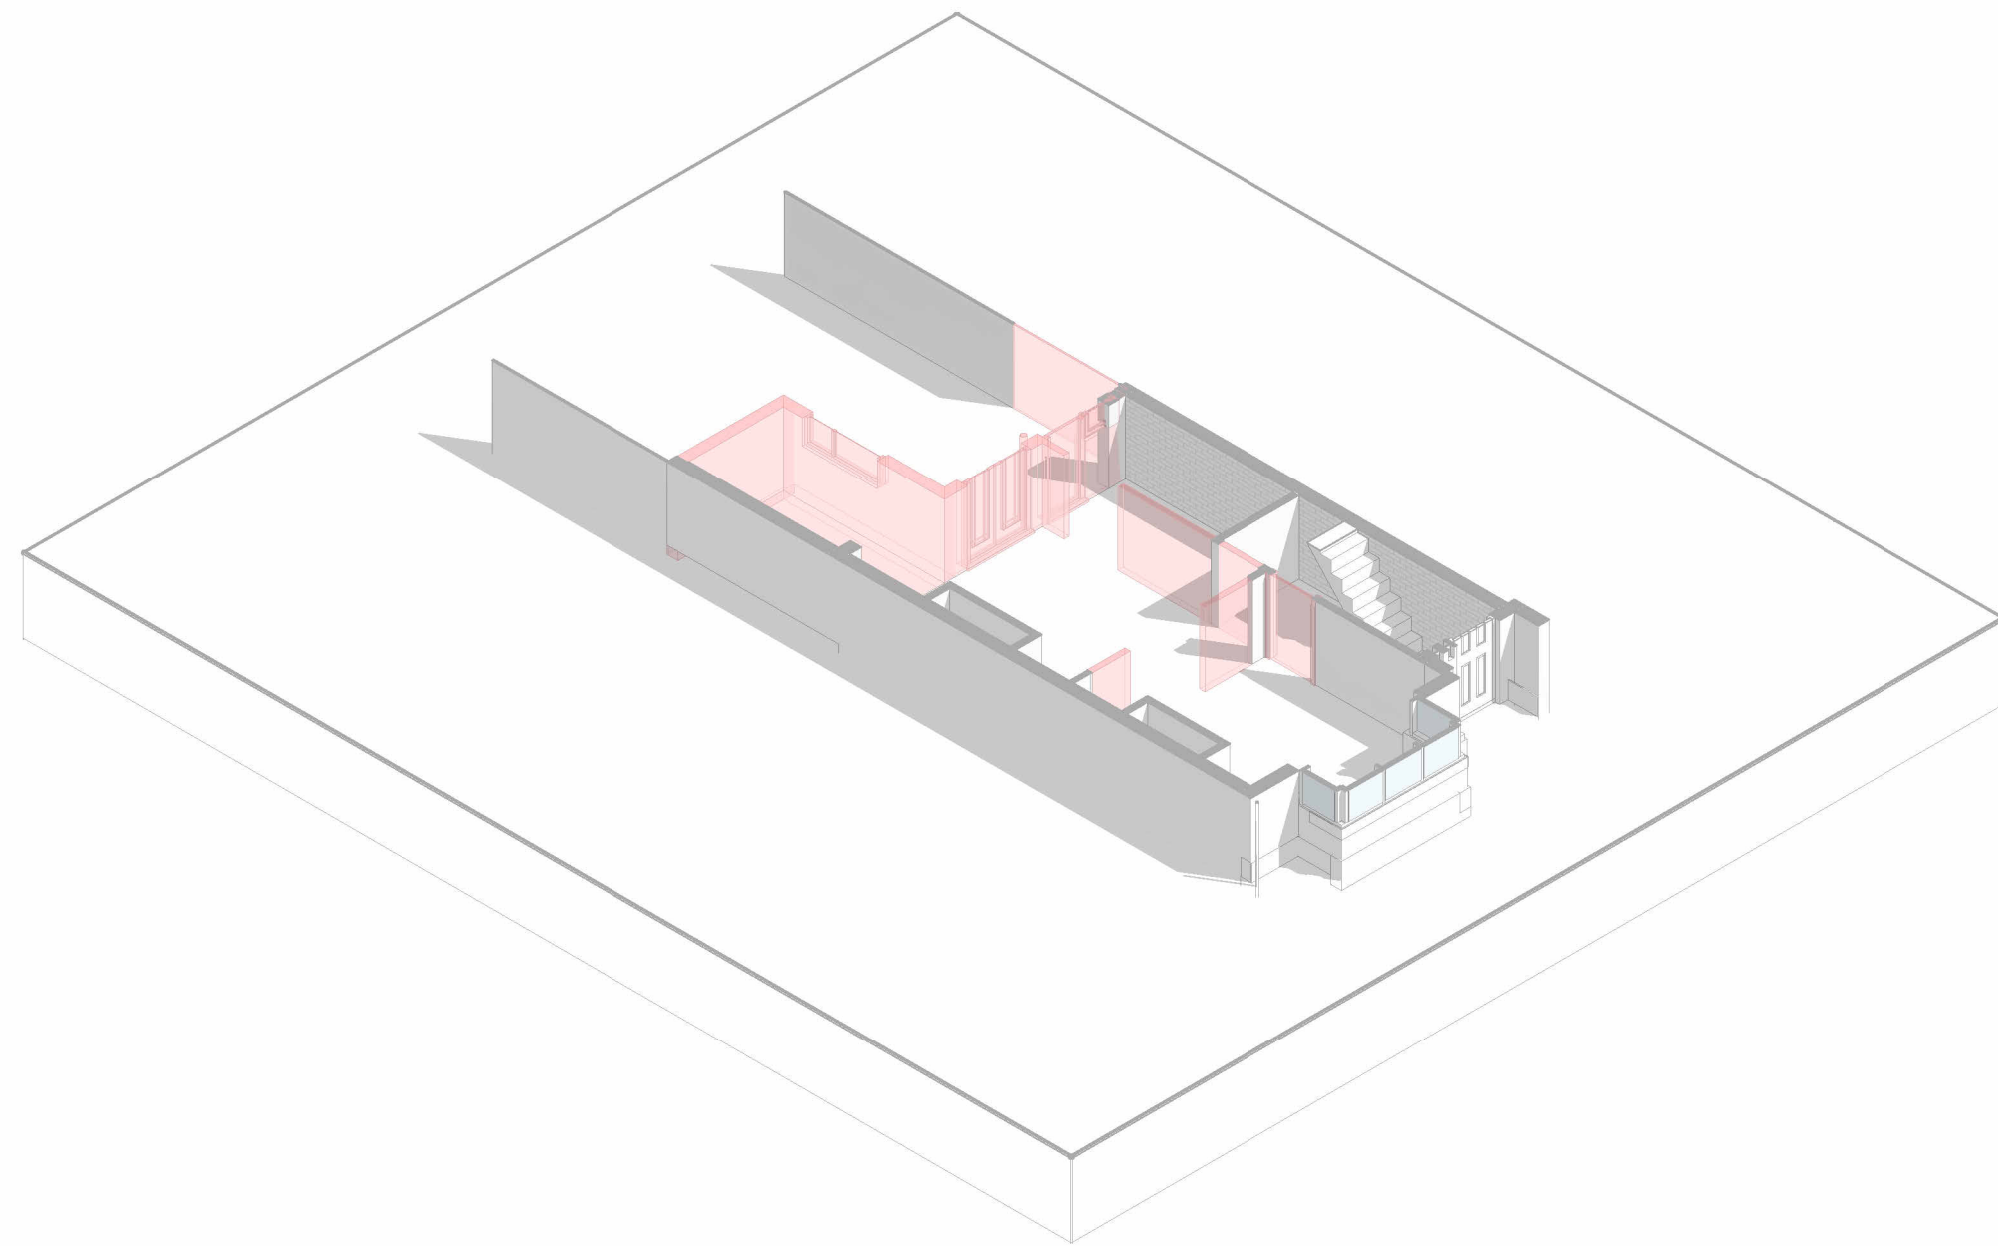


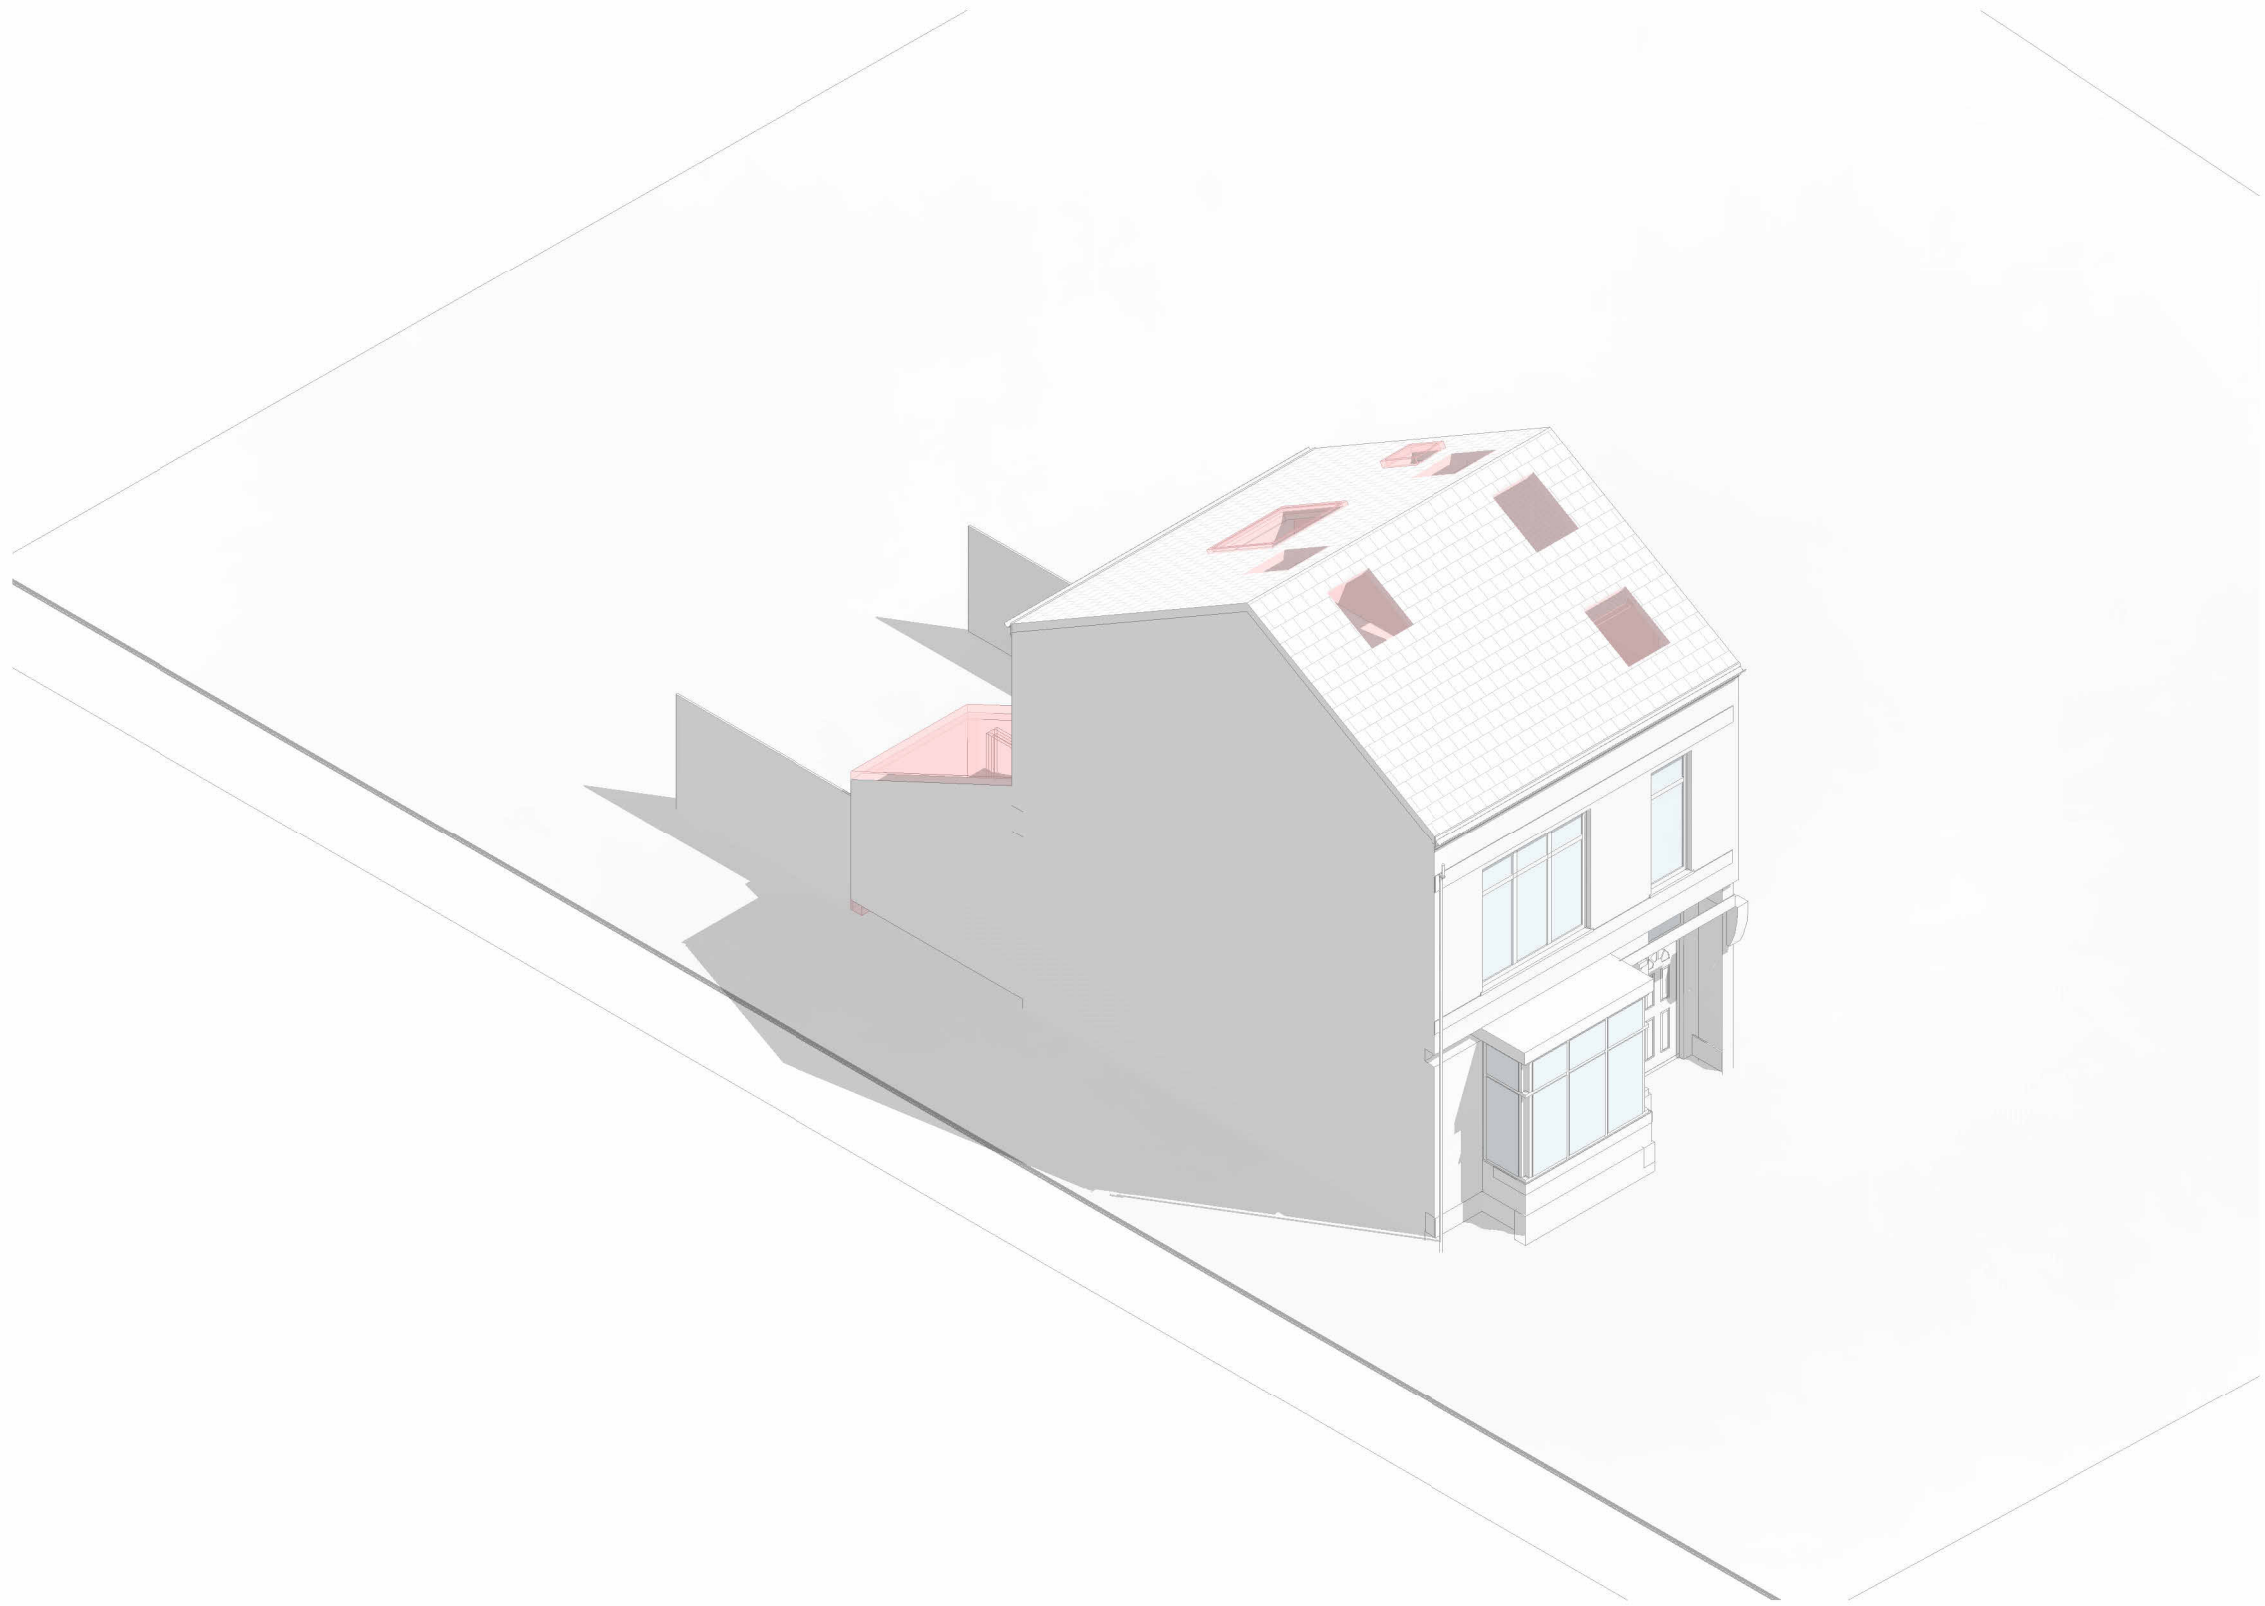


3D1 03-06-3D1 - Demolition 3D Sections - Section 1

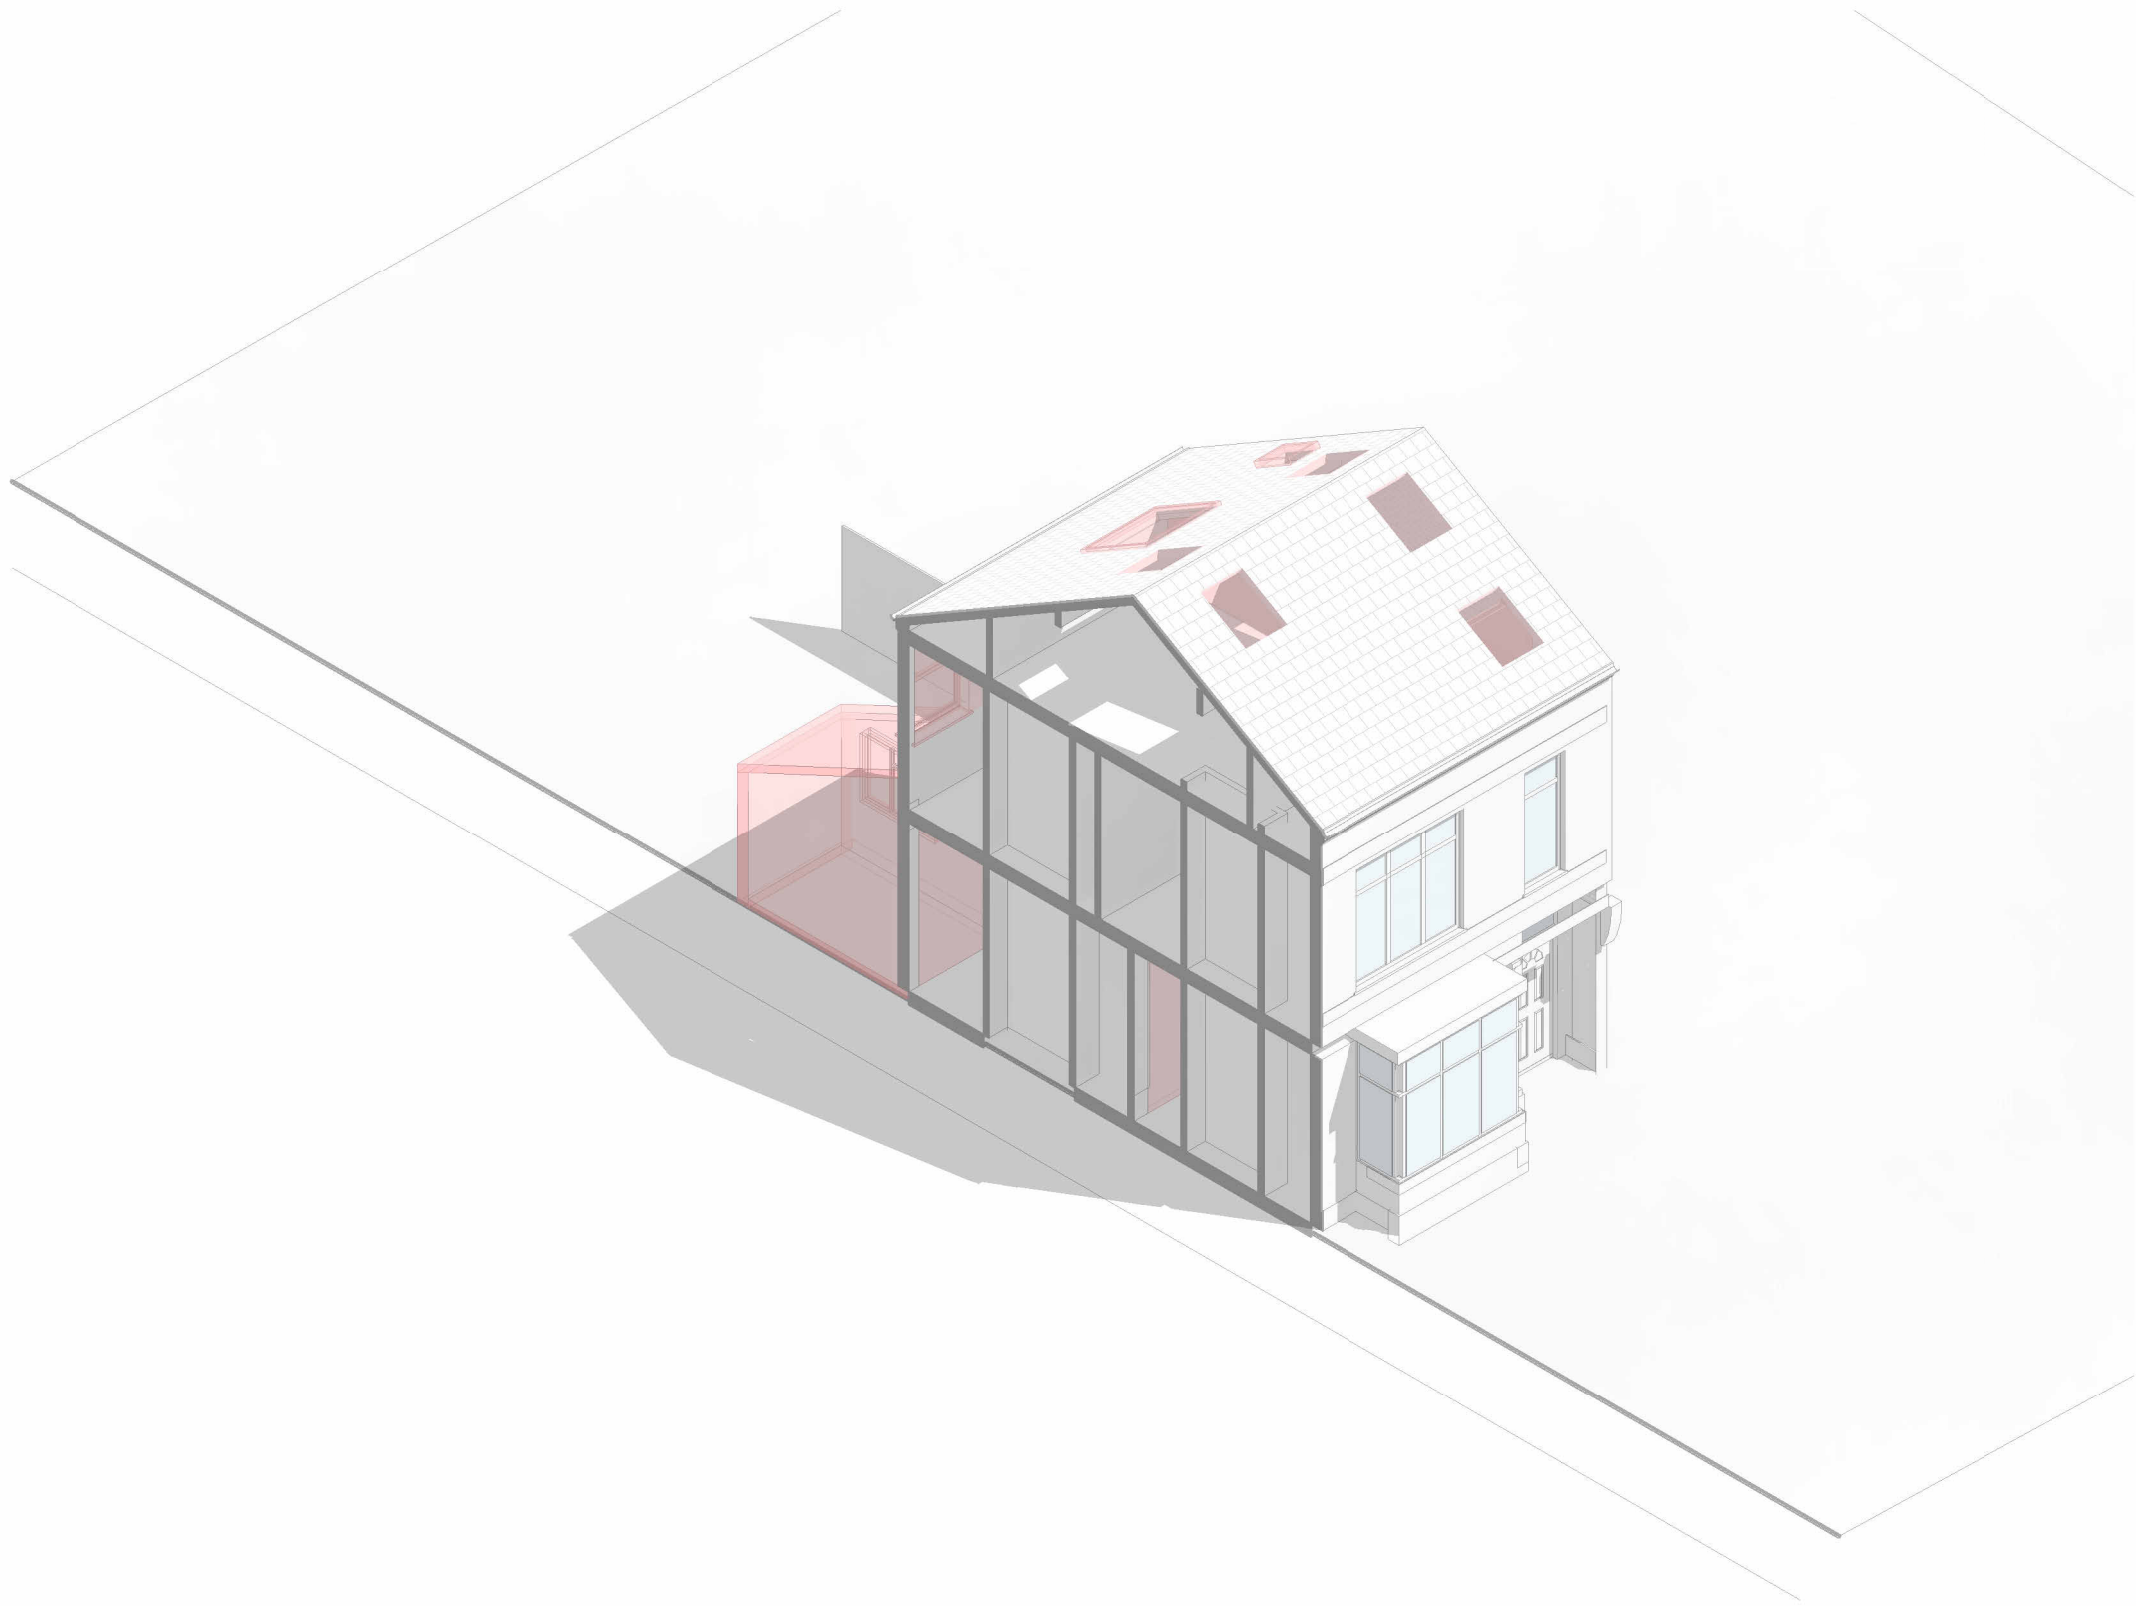

3D2 03-06-3D2 - Demolition 3D Sections - Section 2

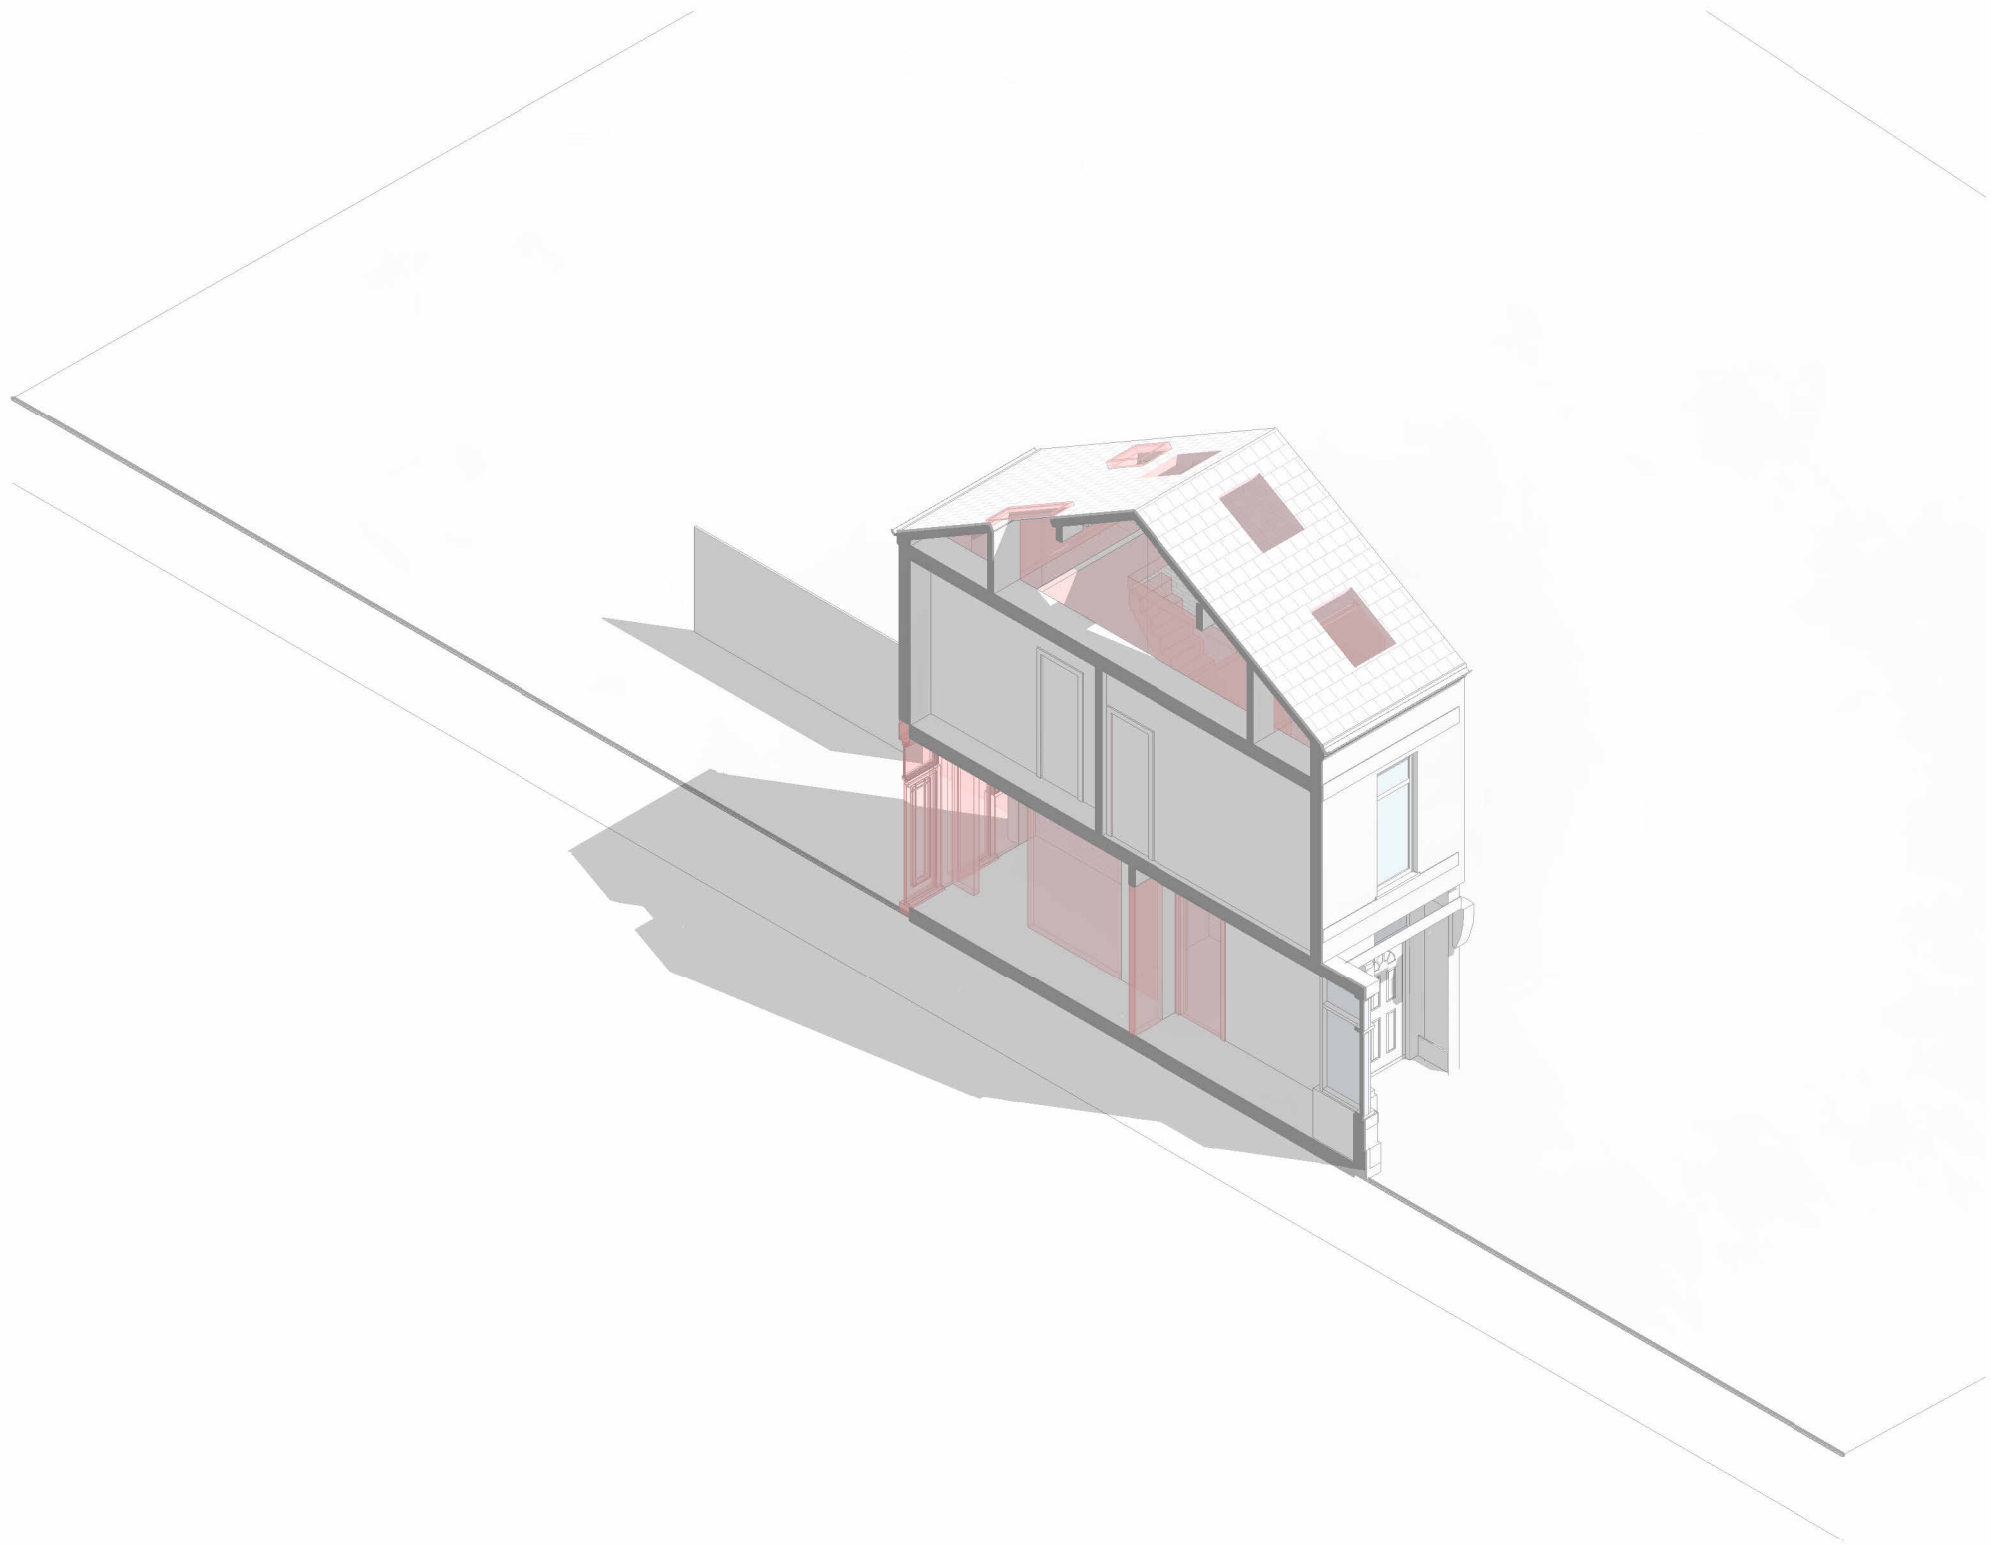

3D3 03-06-3D3 - Demolition 3D Sections - Section 3

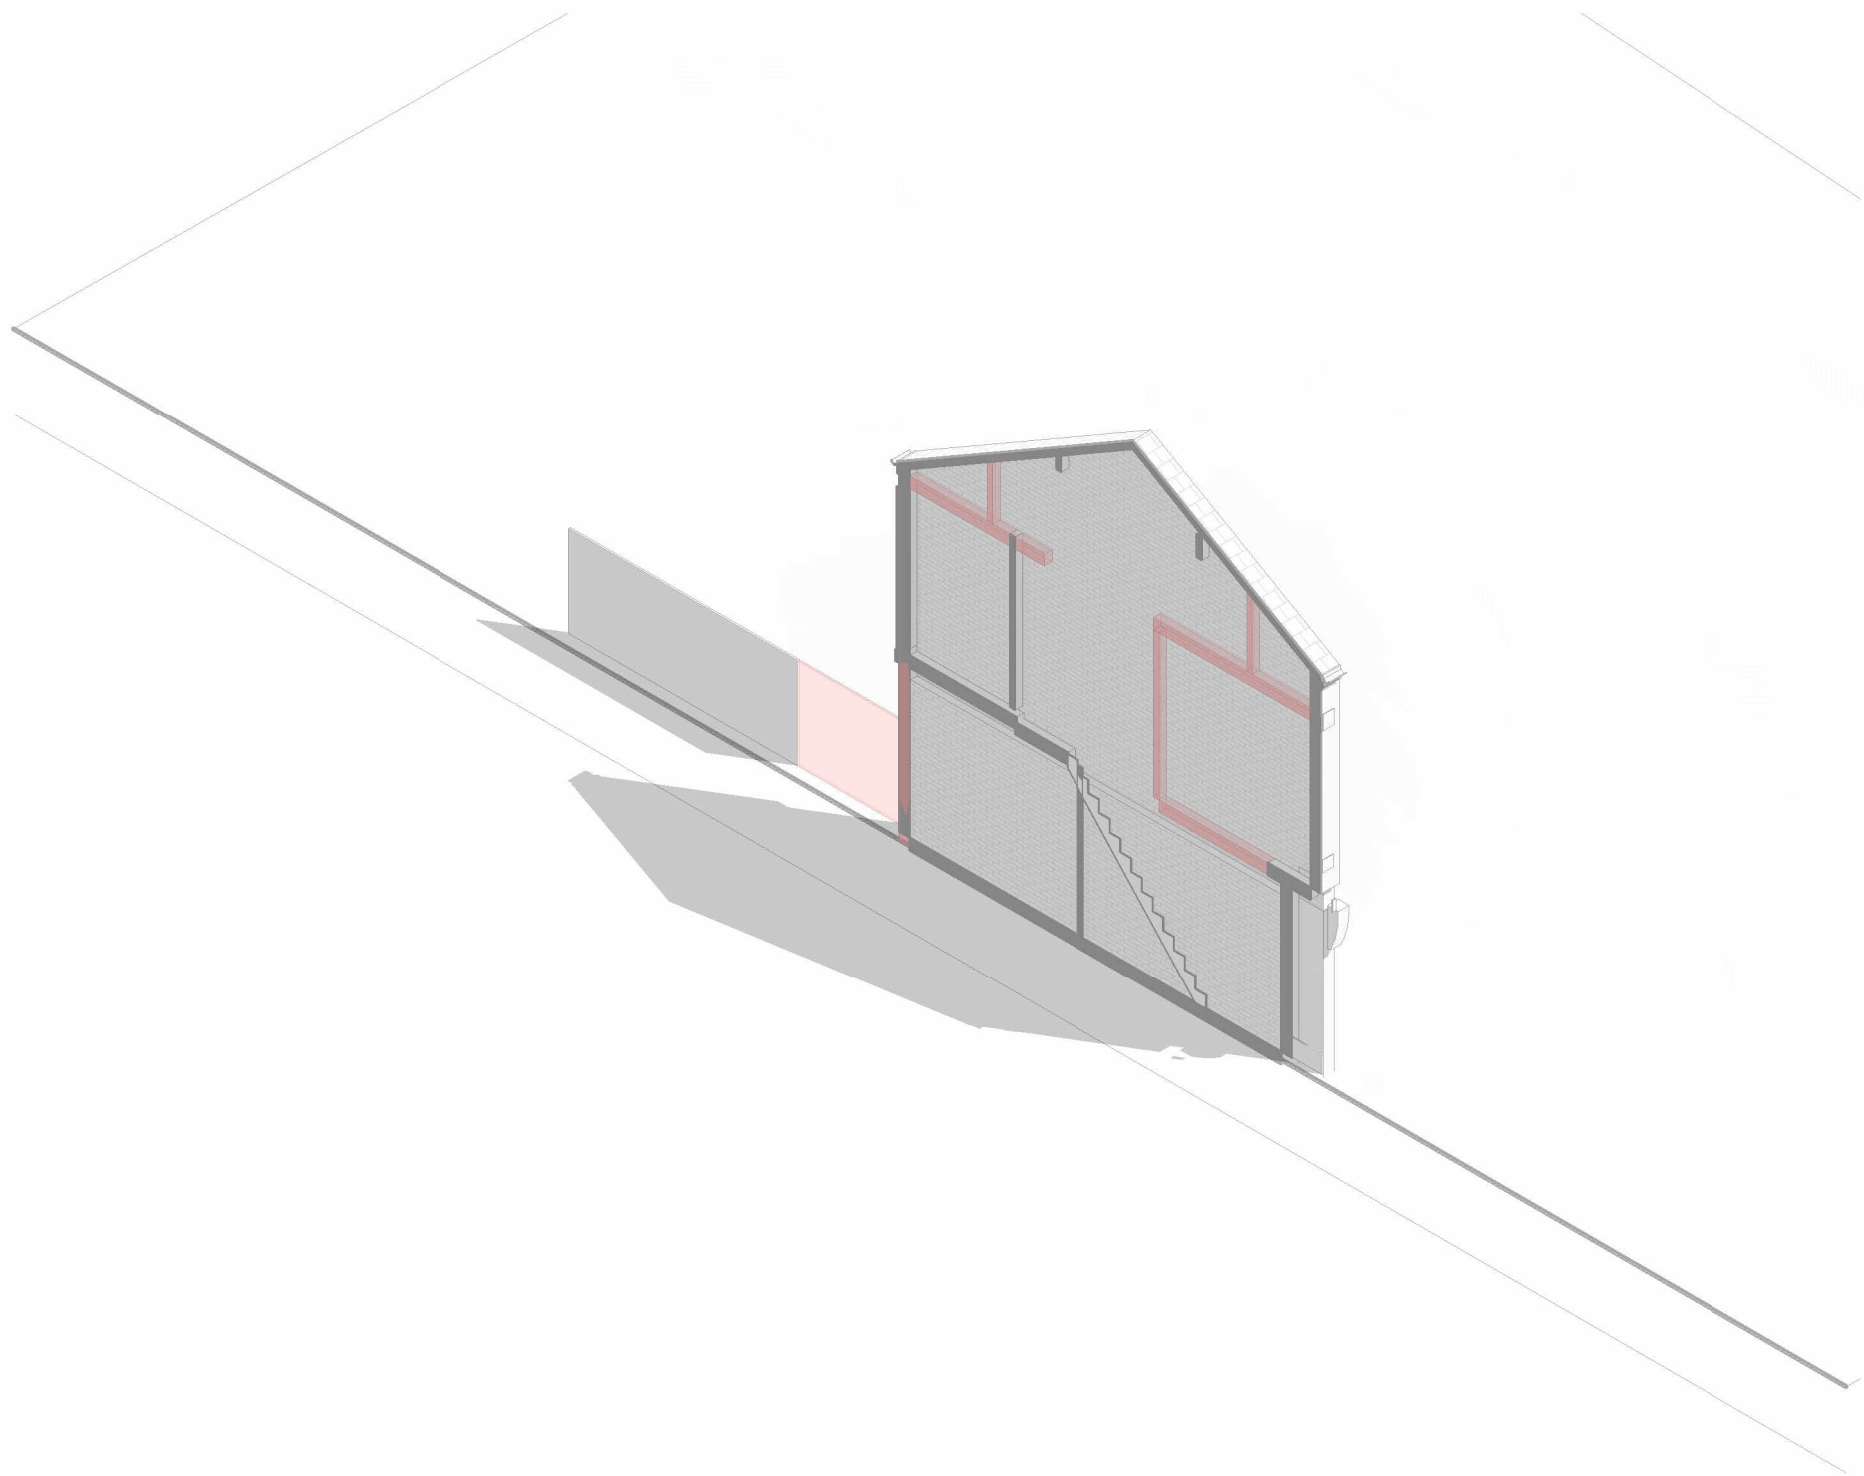

3D4 03-06-3D4 - Demolition 3D Sections - Section 4