

EXTERNAL MATERIALS


Grimshaw Lane, Manchester

UNIT A TO D




01 South West Elevation

1:200 @ A1

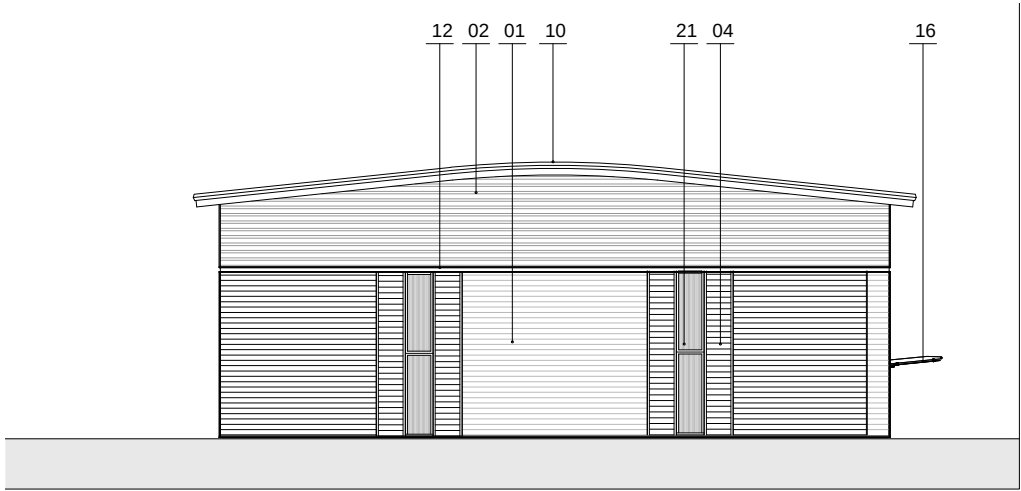


02 North West Elevation

1:200 @ A1

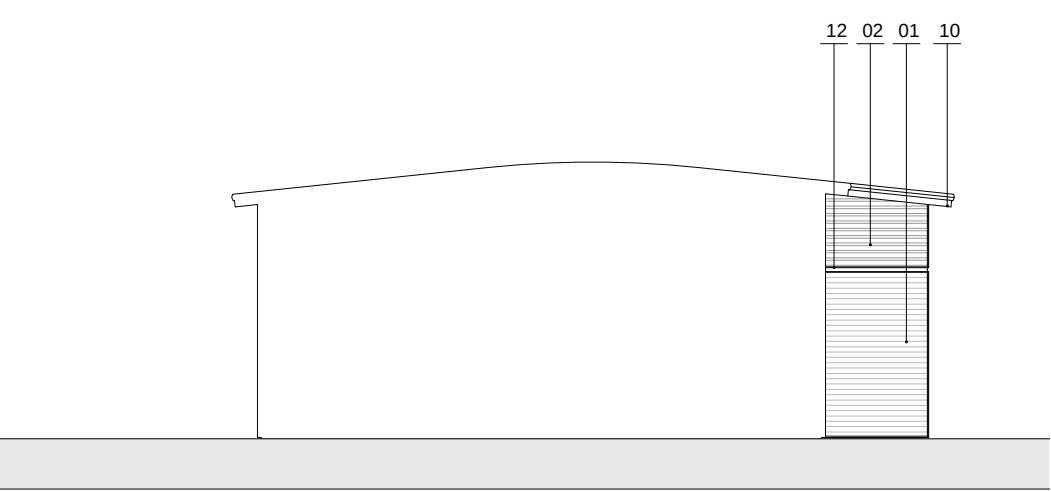


03 North West Elevation - Loading Return

1:200 @ A1

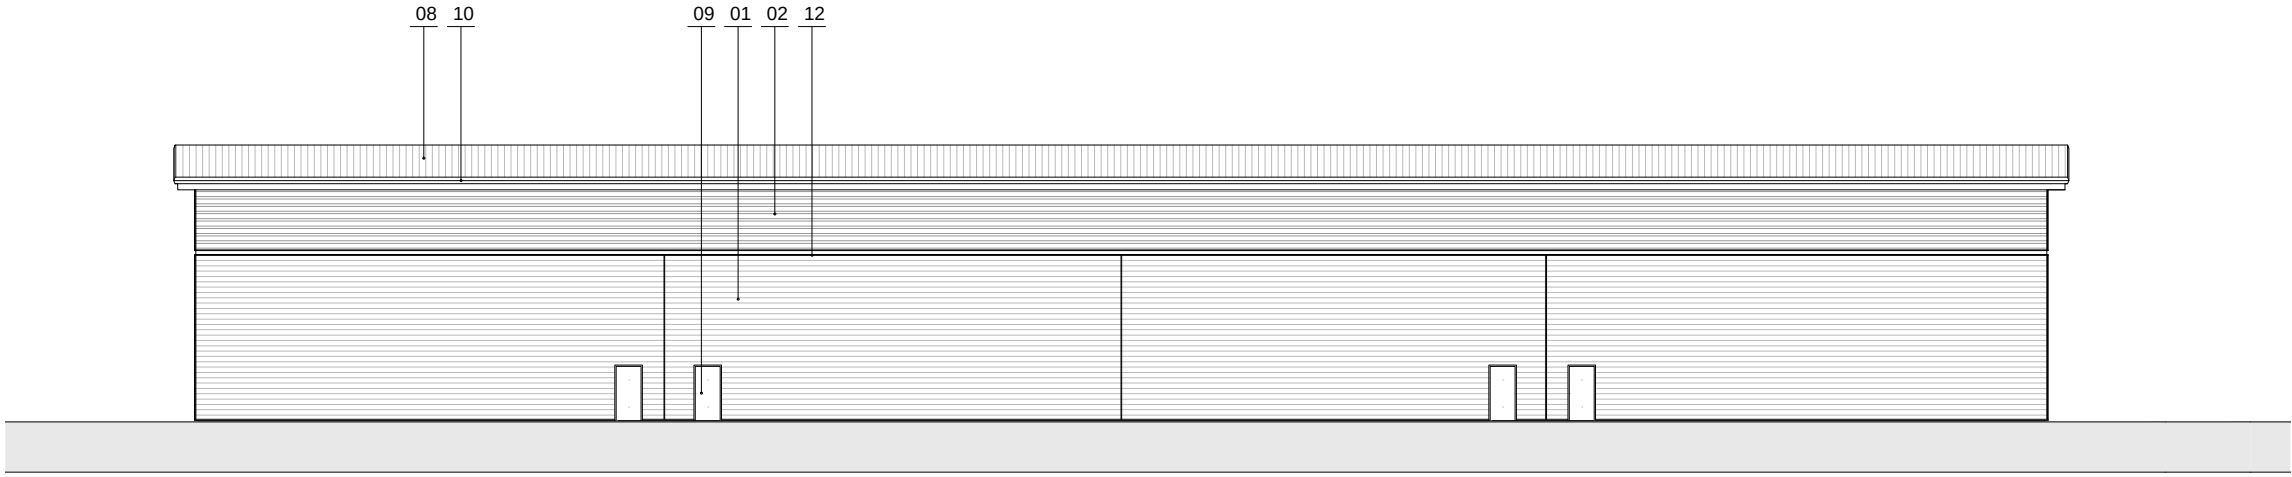


04 North East Elevation

1:200 @ A1

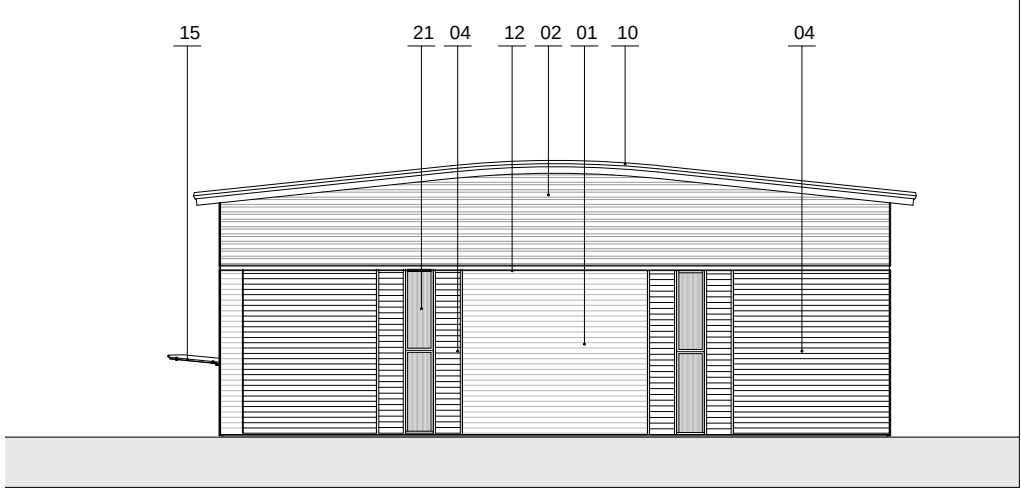

05 South East Elevation

1:200 @ A1

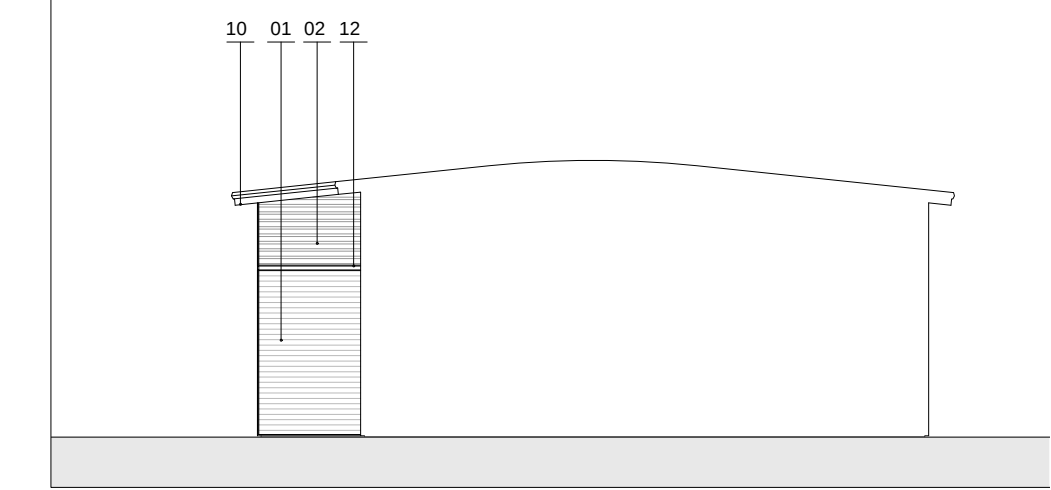

06 South East Elevation - Loading Return


1:200 @ A1

- 01 - Wall Cladding: Horizontal profiled built up steel cladding (MW5SC Wall Profile); finished Tata Steel Colourcoat Prisma, colour Sirius (RAL 9006)
- 02 - Wall Cladding: Horizontal profiled built up steel cladding (32/1000 R wall sheet); finished Tata Steel Colourcoat Prisma, colour Orion (RAL 9007)
- 03 - Wall Cladding Loading area: Horizontal profiled built up steel cladding (13.5/3 Sinusoidal Profile); finished Tata Steel Colourcoat Prisma, colour Zeus
- 04 - Wall Cladding Office Frontage: Horizontal profiled built up steel cladding (13.5/3 Sinusoidal Profile); finished Tata Steel Colourcoat Prisma, colour Zeus
- 05 - Level loading doors, Tata Steel Colourcoat HSP200, colour Anthracite (RAL 7016)
- 06 - Dock Leveller doors, Tata Steel Colourcoat HSP200, colour Anthracite (RAL 7016)
- 07 - Concrete Wall to dock Levellers - Insulated precast concrete Prowall
- 08 - Roof Cladding Profile built up cladding (32/1000 Forward profile); finished Tata Steel Colourcoat HSP 200 Ultra, colour Goosegrey (BS10A05)
- 09 - Metal escape and personnel doors, colour to match adjacent cladding
- 10 - Eave gutter fascias / Verge board fascias to be colourcoat Prisma, Colour Zeus (RAL 7022)
- 11 - Soffits colourcoat Prisma, Colour Sirius (RAL 9006)
- 12 - Horizontal PPC Metal feature channel, Colourcoat prisma, Colour Zeus (RAL7022)
- 13 - Curtain Wall Windows, Satin finished PPC in Anthracite (RAL7016)
- 14 - Framed Window System, Satin finished PPC in Anthracite (RAL 7016)
- 15 - Still framed, glazed canopy, Satin finished PPC in Anthracite (RAL 7016) with Fritted laminated glazing
- 16 - Look-a-like Ceramic Fritted glazing panels (18B29)
- 17 - Unit and loading door number - 3mm Aluminium with black anodise finish.
- 18 - Bollards - 1100mm high, Black finished steel bollard with yellow reflective band to top
- 19 - Bollards - 1000mm high, Stainless steel finish bollard to entrance door
- 20 - Bollards - 1200mm concrete fill bollard to all level loading doors. Black finish with yellow reflective bands to tops
- 21 - Kingspan Day-Lite Klick Panel
- 22 - Horizontally laid microribbed profile insulated metal panel. Colour Zeus (RAL 7022).


EXTERNAL MATERIALS

Grimshaw Lane, Manchester


UNIT E & F

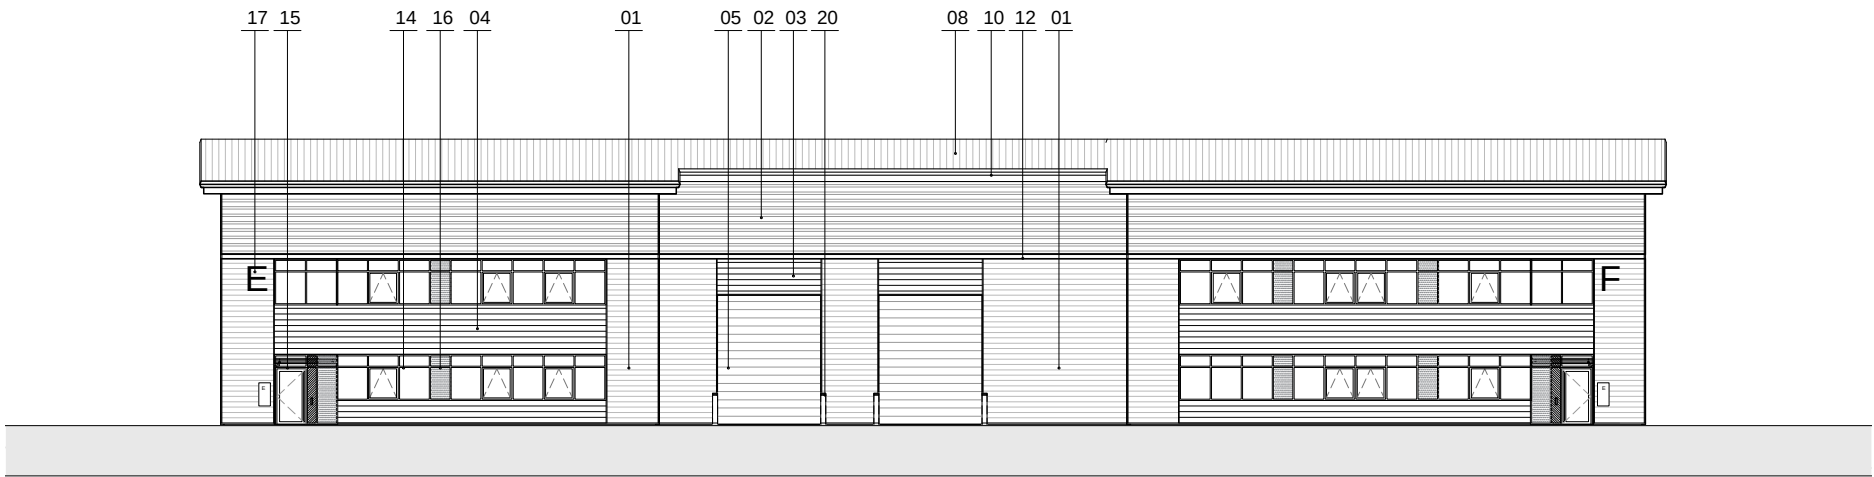


01 North East Elevation

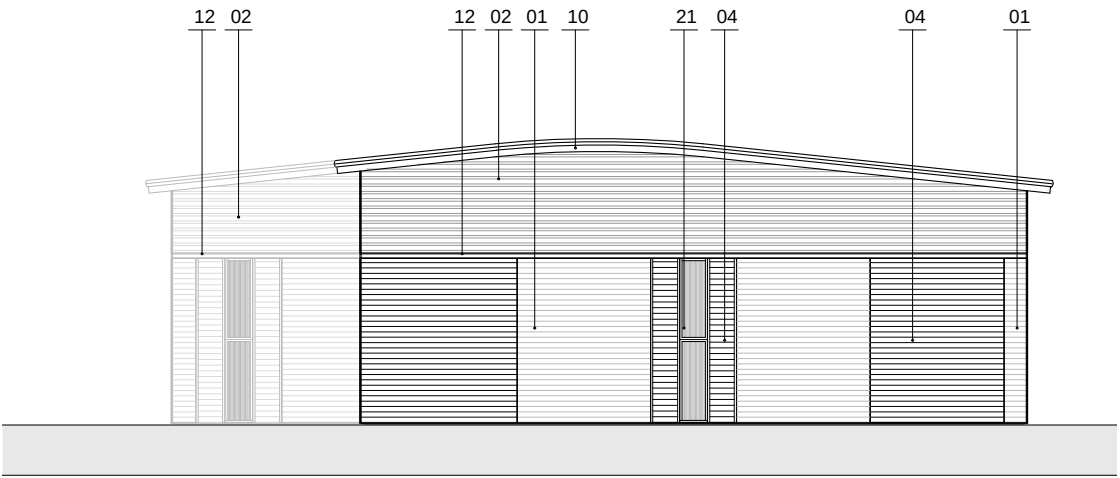


02 South East Elevation

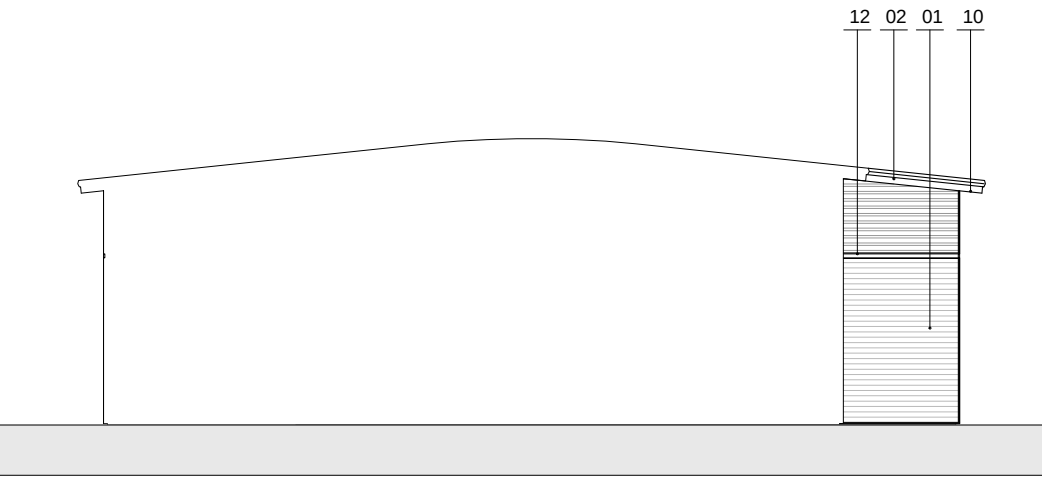


04 South East Elevation - Loading Return

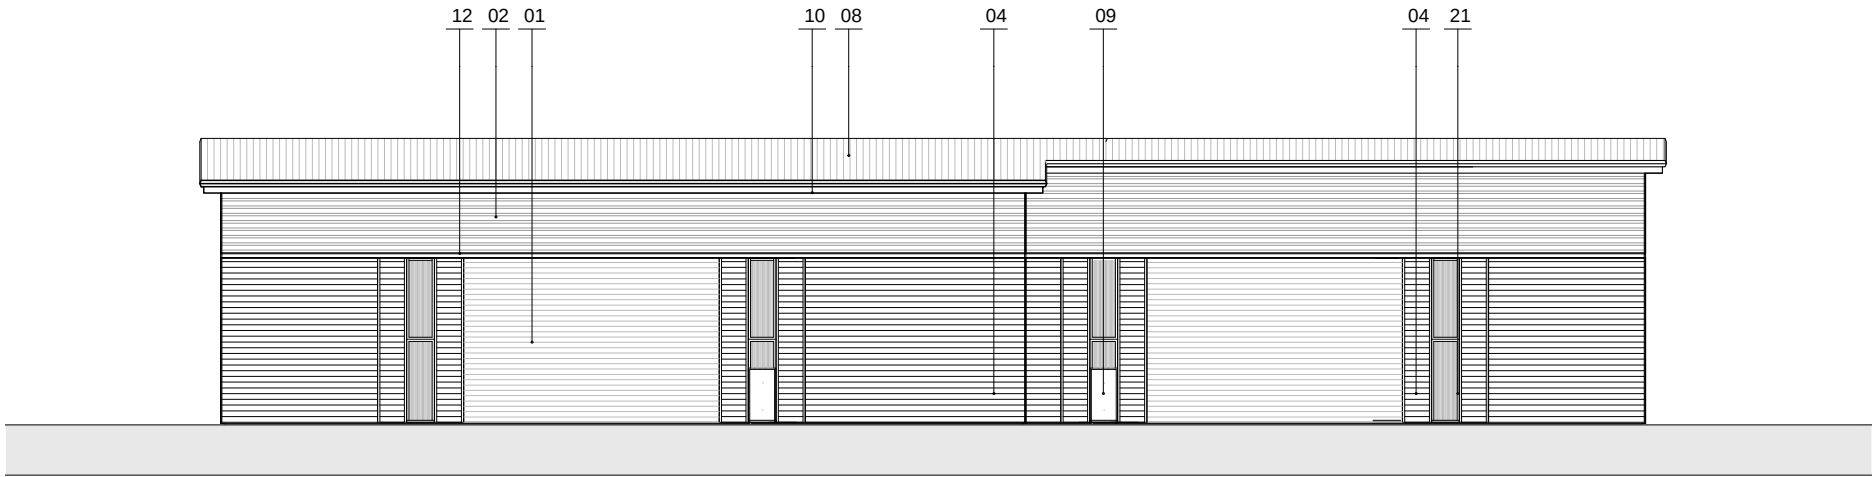

05 South West Elevation

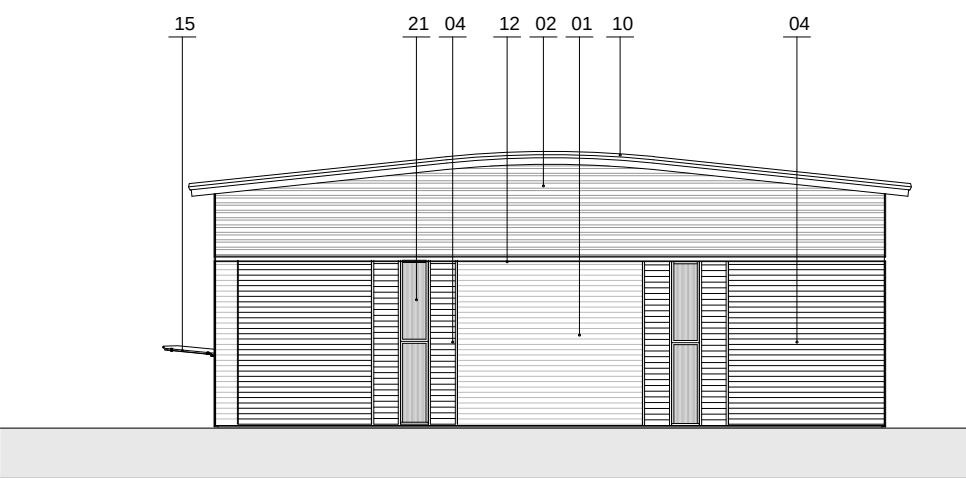

05 South East Elevation

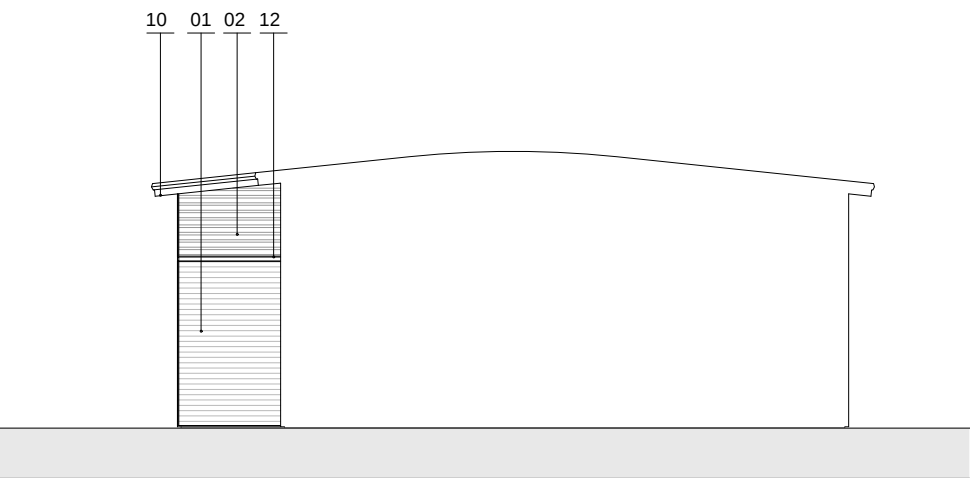


06 South East Elevation - Loading Return

- 01 - Wall Cladding: Horizontal profiled built up steel cladding (MW55C Wall Profile); finished Tata Steel Colourcoat Prisma, colour Sirius (RAL 9006)
- 02 - Wall Cladding: Horizontal profiled built up steel cladding (32/1000 R wall sheet); finished Tata Steel Colourcoat Prisma, colour Orion (RAL 9007)
- 03 - Wall Cladding Loading area: Horizontal profiled built up steel cladding (13.5/3 Sinusoidal Profile); finished Tata Steel Colourcoat Prisma, colour Zeus
- 04 - Wall Cladding Office Frontage: Horizontal profiled built up steel cladding (13.5/3 Sinusoidal Profile); finished Tata Steel Colourcoat Prisma, colour Zeus
- 05 - Level loading doors, Tata Steel Colourcoat HSP200, colour Anthracite (RAL 7016)
- 06 - Dock Leveller doors, Tata Steel Colourcoat HSP200, colour Anthracite (RAL 7016)
- 07 - Concrete Wall to dock Levellers - Insulated precast concrete Prowall
- 08 - Roof Cladding Profile built up cladding (32/1000 Forward profile); finished Tata Steel Colourcoat HSP 200 Ultra, colour Goosegrey (BS10A05)
- 09 - Metal escape and personnel doors, colour to match adjacent cladding
- 10 - Eave gutter fascias / Verge board fascias to be colourcoat Prisma, Colour Zeus (RAL 7022)
- 11 - Soffits colourcoat Prisma, Colour Sirius (RAL 9006)
- 12 - Horizontal PPC Metal feature channel, Colourcoat prisma, Colour Zeus (RAL7022)
- 13 - Curtain Wall Windows, Satin finished PPC in Anthracite (RAL7016)
- 14 - Framed Window System, Satin finished PPC in Anthracite (RAL 7016)
- 15 - Still framed, glazed canopy, Satin finished PPC in Anthracite (RAL 7016) with Fritted laminated glazing
- 16 - Look-a-like Ceramic Fritted glazing panels (18B29)
- 17 - Unit and loading door number - 3mm Aluminium with black anodise finish.
- 18 - Bollards - 1100mm high, Black finished steel bollard with yellow reflective band to top
- 19 - Bollards - 1000mm high, Stainless steel finish bollard to entrance door
- 20 - Bollards - 1200mm concrete fill bollard to all level loading doors. Black finish with yellow reflective bands to tops
- 21 - Kingspan Day-Lite Klick Panel
- 22 - Horizontally laid microribbed profile insulated metal panel. Colour Zeus (RAL 7022).

EXTERNAL MATERIALS


Grimshaw Lane, Manchester

UNIT 1

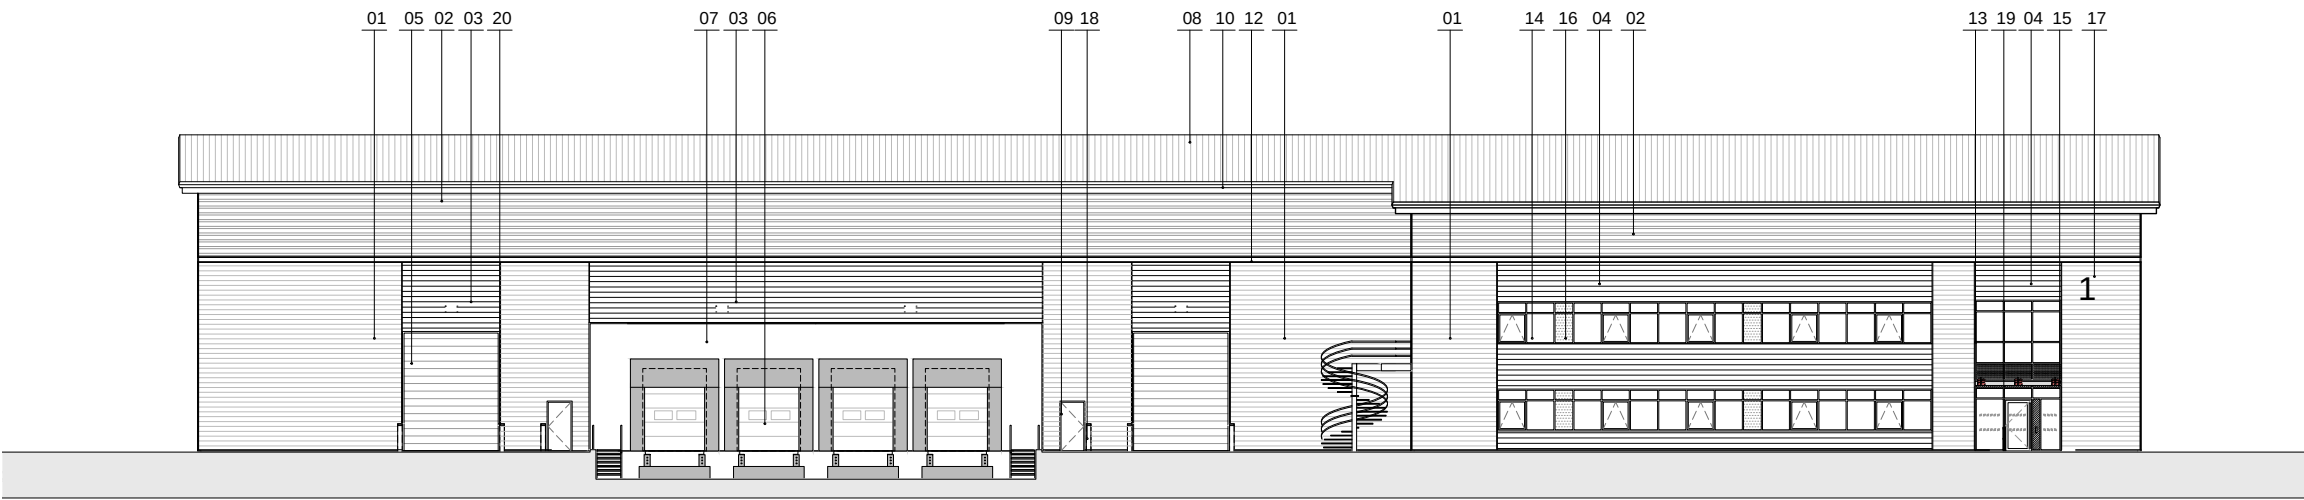

01 South East Elevation

1:200 @ A1

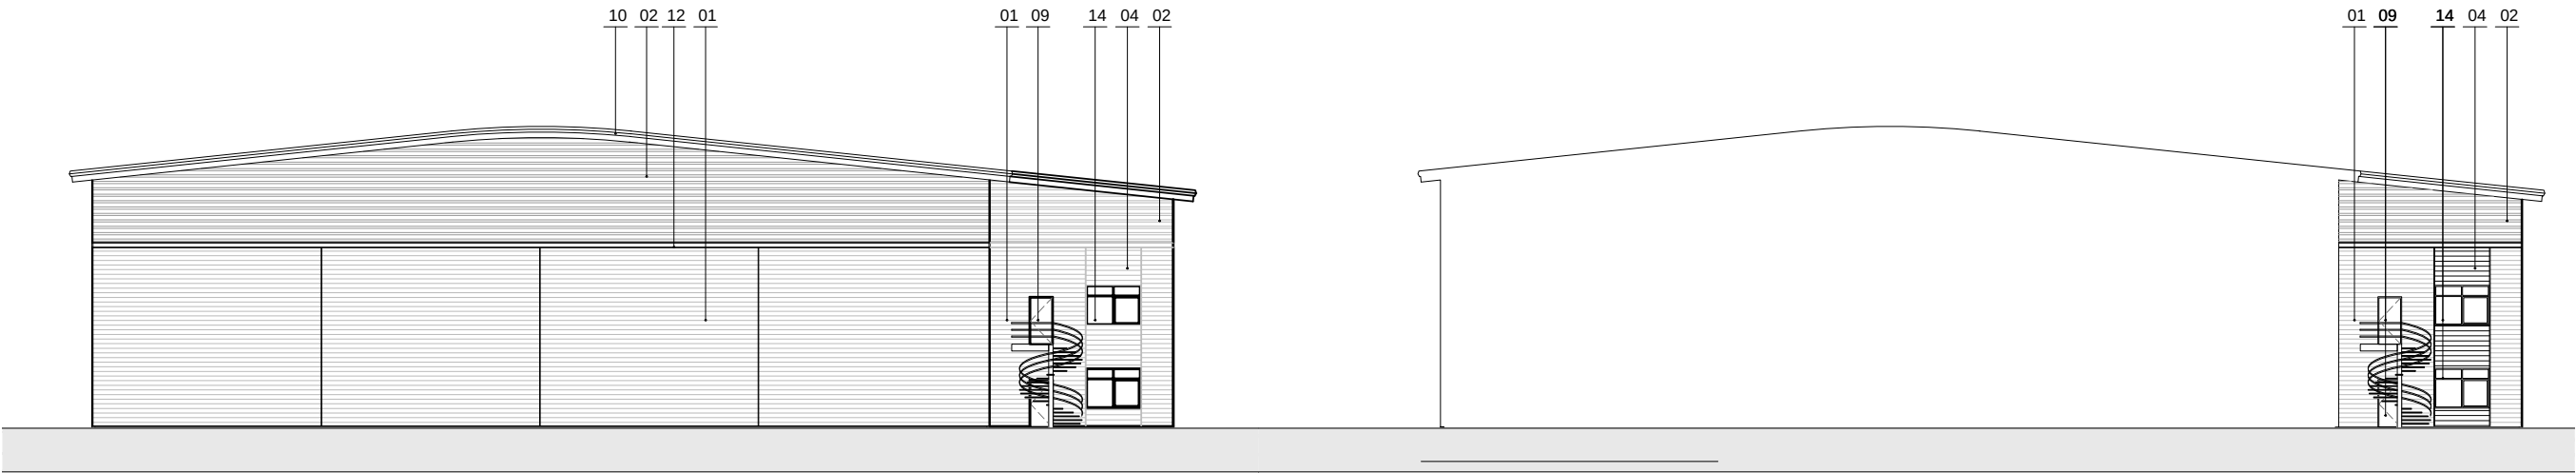


02 South West Elevation

1:200 @ A1


03 South West Elevation

1:200 @ A1

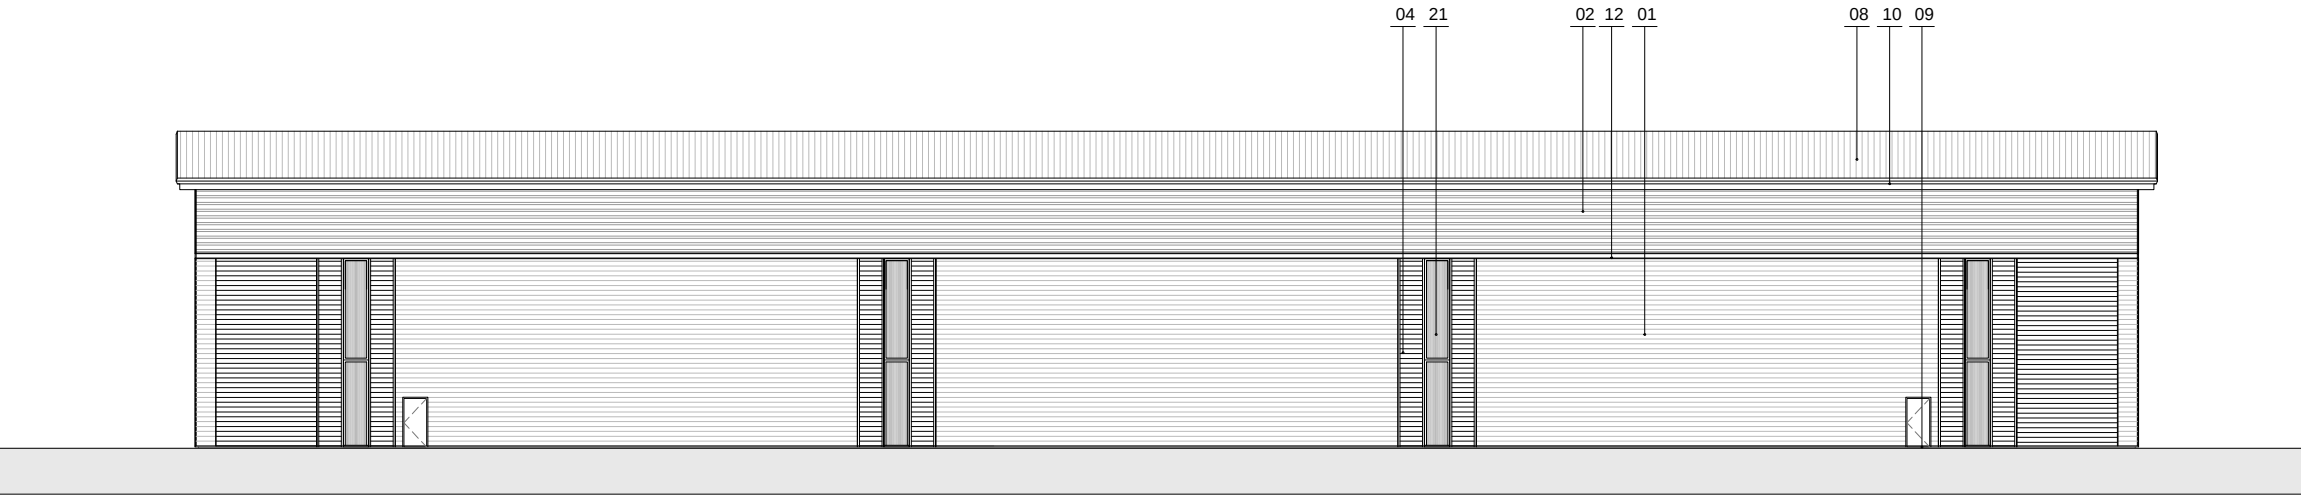

04 North West Elevation

1:200 @ A1

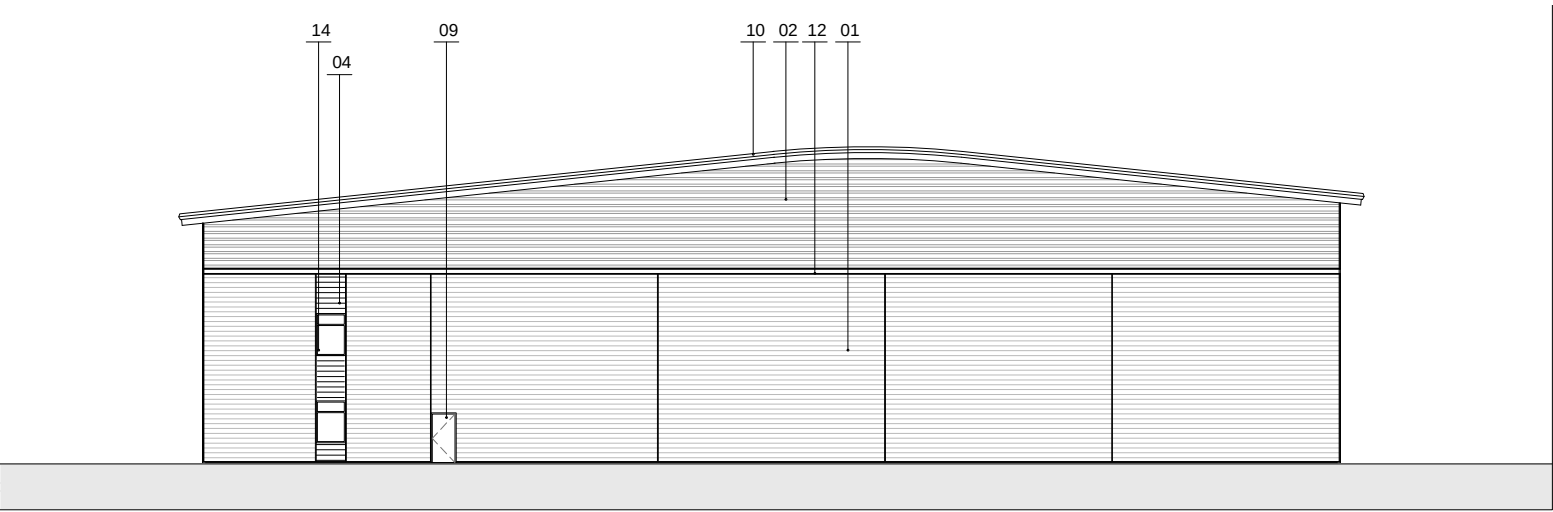

05 North East Elevation


1:200 @ A1

- 01 - Wall Cladding: Horizontal profiled built up steel cladding (MW5SC Wall Profile); finished Tata Steel Colourcoat Prisma, colour Sirius (RAL 9006)
- 02 - Wall Cladding: Horizontal profiled built up steel cladding (32/1000 R wall sheet); finished Tata Steel Colourcoat Prisma, colour Orion (RAL 9007)
- 03 - Wall Cladding Loading area: Horizontal profiled built up steel cladding (13.5/3 Sinusoidal Profile); finished Tata Steel Colourcoat Prisma, colour Zeus
- 04 - Wall Cladding Office Frontage: Horizontal profiled built up steel cladding (13.5/3 Sinusoidal Profile); finished Tata Steel Colourcoat Prisma, colour Zeus
- 05 - Level loading doors, Tata Steel Colourcoat HSP200, colour Anthracite (RAL 7016)
- 06 - Dock Leveller doors, Tata Steel Colourcoat HSP200, colour Anthracite (RAL 7016)
- 07 - Concrete Wall to dock Levellers - Insulated precast concrete Prowall
- 08 - Roof Cladding Profile built up cladding (32/1000 Forward profile); finished Tata Steel Colourcoat HSP 200 Ultra, colour Goosegrey (BS10A05)
- 09 - Metal escape and personnel doors, colour to match adjacent cladding
- 10 - Eave gutter fascias / Verge board fascias to be colourcoat Prisma, Colour Zeus (RAL 7022)
- 11 - Soffits colourcoat Prisma, Colour Sirius (RAL 9006)
- 12 - Horizontal PPC Metal feature channel, Colourcoat prisma, Colour Zeus (RAL7022)
- 13 - Curtain Wall Windows, Satin finished PPC in Anthracite (RAL7016)
- 14 - Framed Window System, Satin finished PPC in Anthracite (RAL 7016)
- 15 - Still framed, glazed canopy, Satin finished PPC in Anthracite (RAL 7016) with Fritted laminated glazing
- 16 - Look-a-like Ceramic Fritted glazing panels (18B29)
- 17 - Unit and loading door number - 3mm Aluminium with black anodise finish.
- 18 - Bollards - 1100mm high, Black finished steel bollard with yellow reflective band to top
- 19 - Bollards - 1000mm high, Stainless steel finish bollard to entrance door
- 20 - Bollards - 1200mm concrete fill bollard to all level loading doors. Black finish with yellow reflective bands to tops
- 21 - Kingspan Day-Lite Klick Panel
- 22 - Horizontally laid microribbed profile insulated metal panel. Colour Zeus (RAL 7022).


EXTERNAL MATERIALS

Grimshaw Lane, Manchester

UNIT 2 & 3

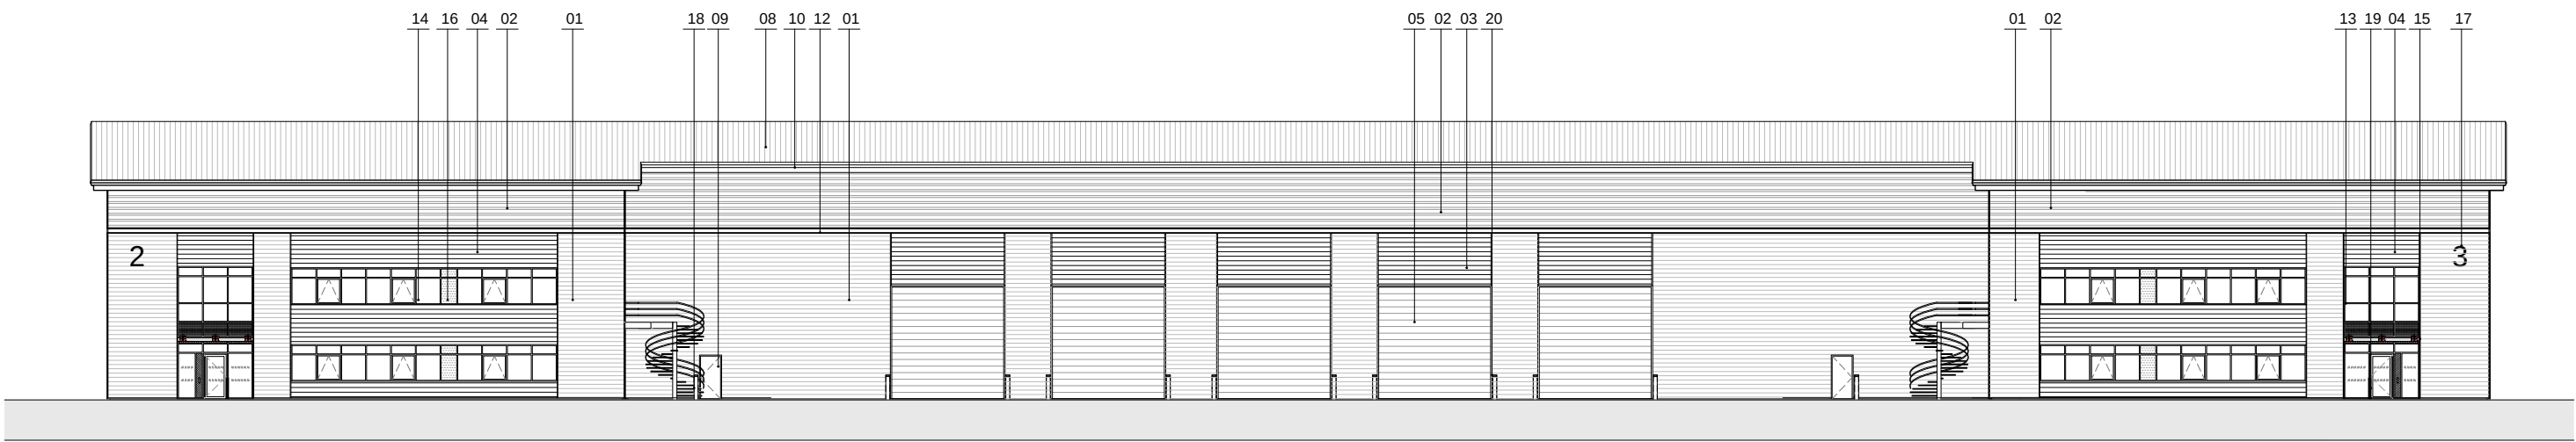


01 South East Elevation

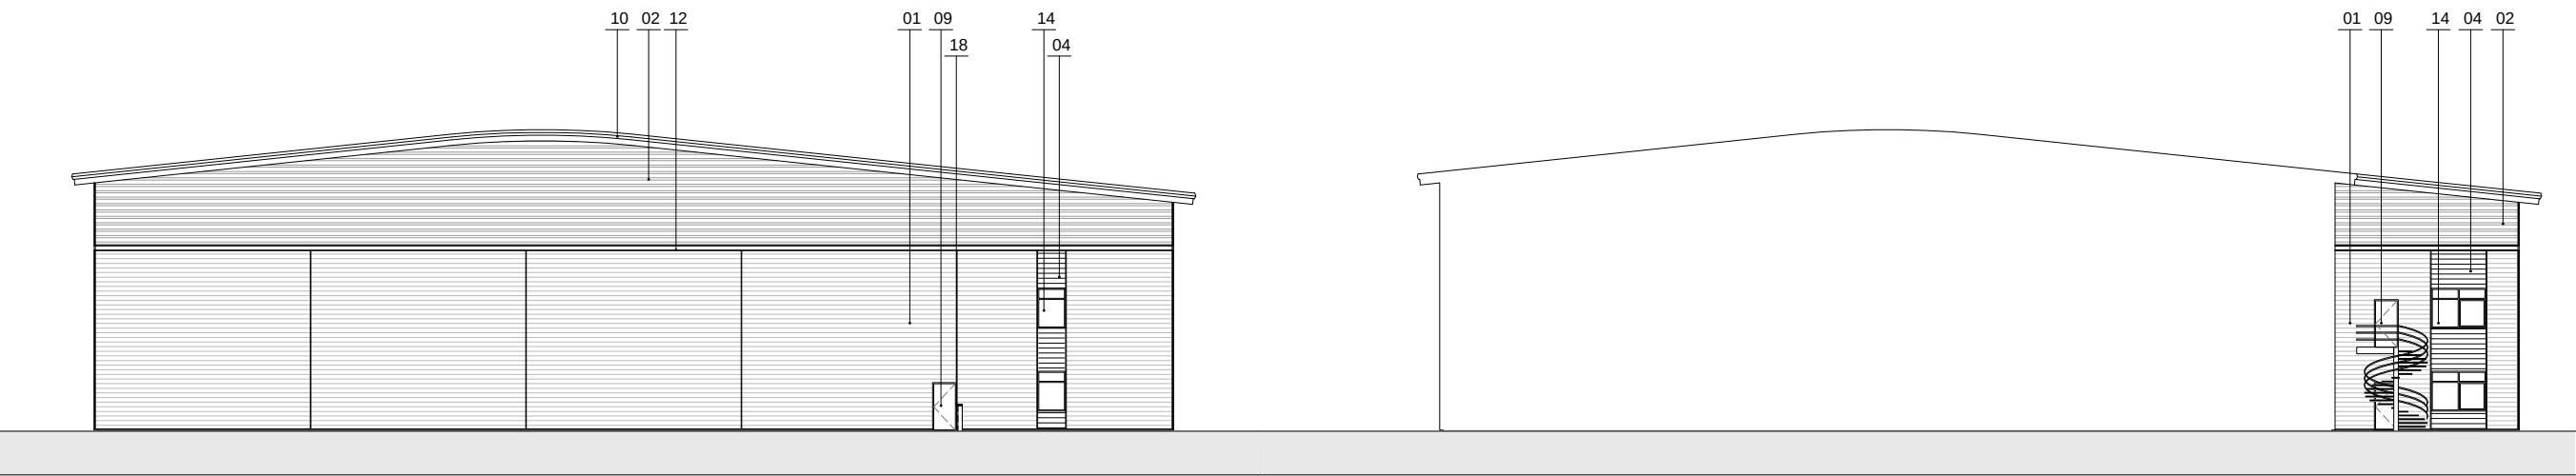


02 South West Elevation

03 South West Elevation

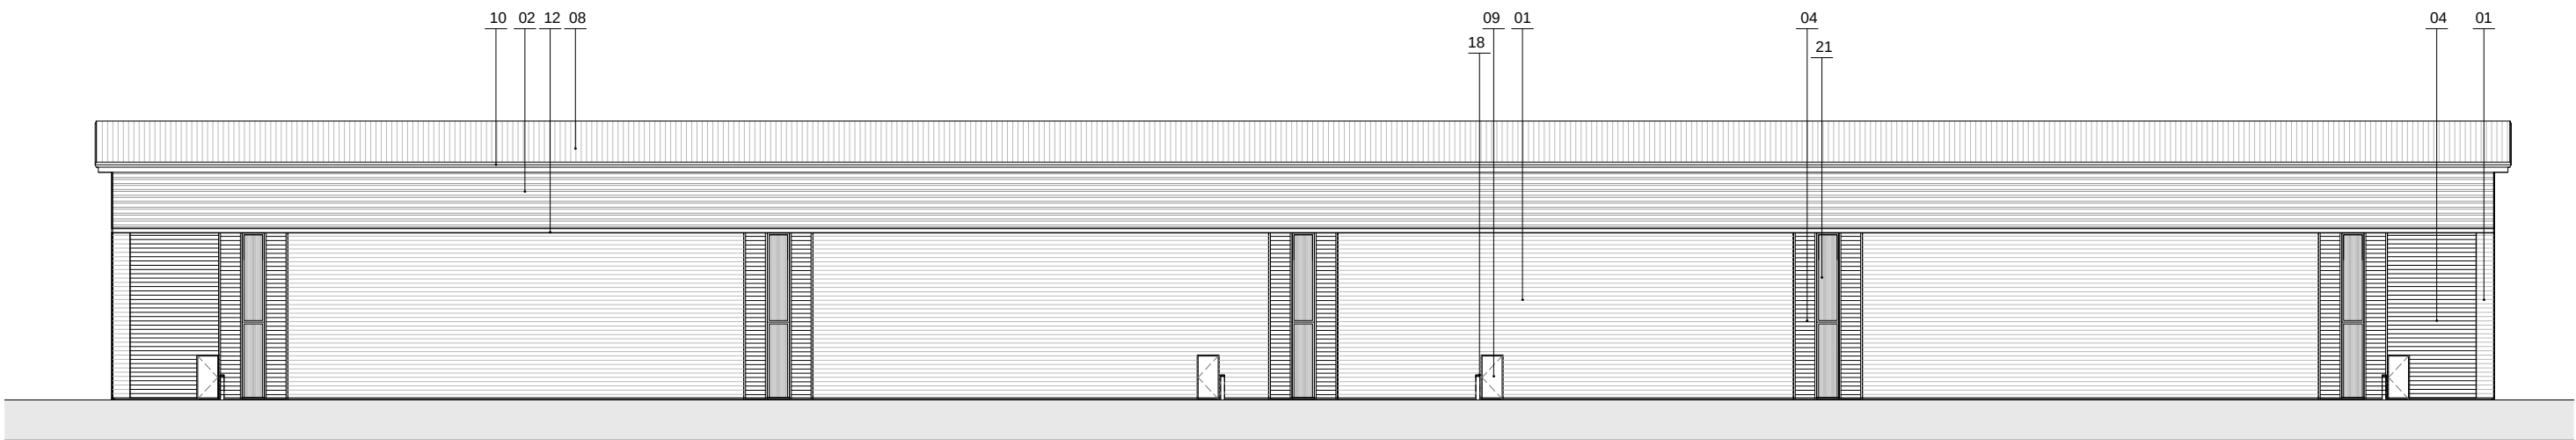

West Elevation

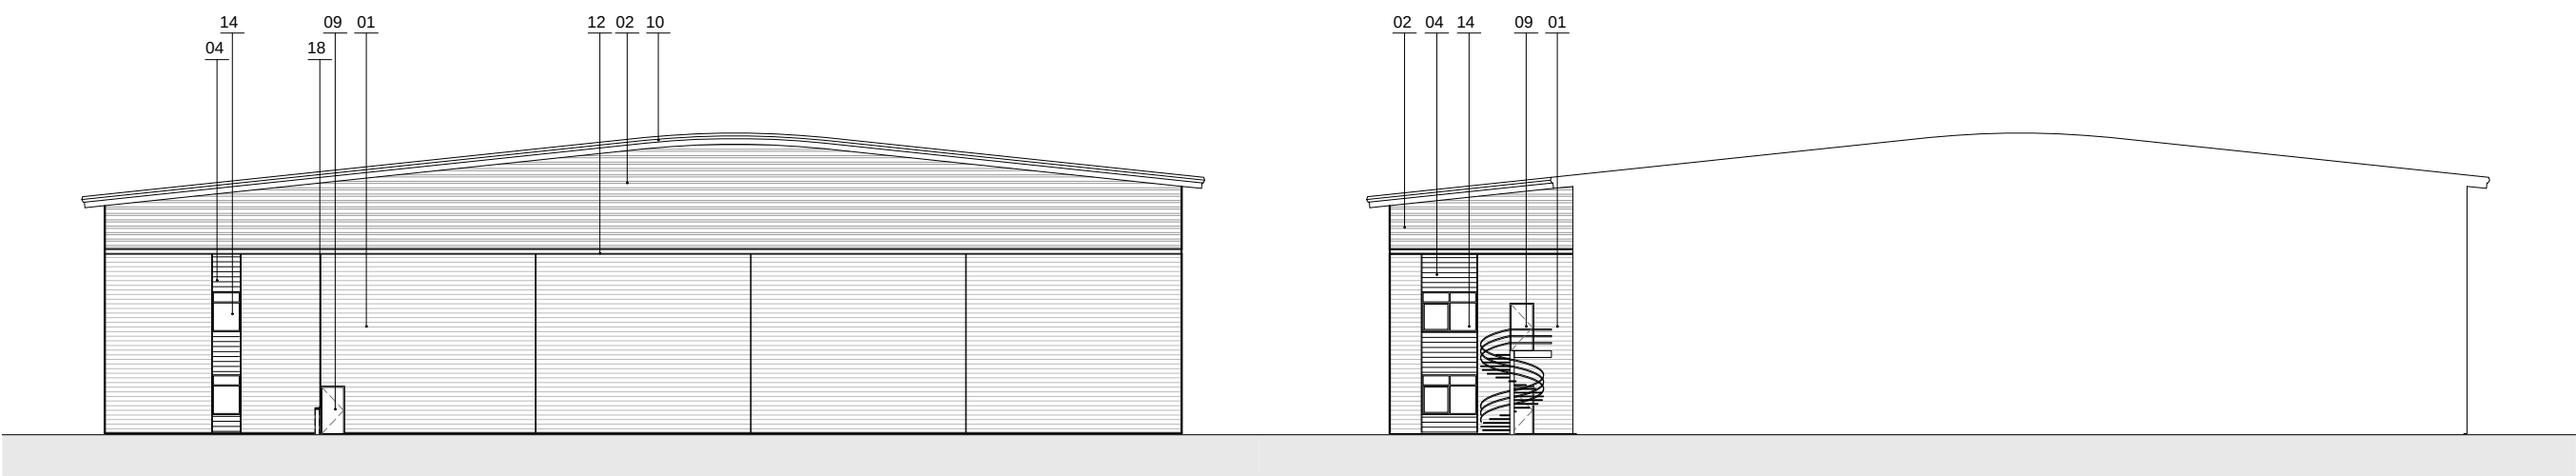

05 North East Elevation


06 North East Elevation

- 01 - Wall Cladding: Horizontal profiled built up steel cladding (MW5SC Wall Profile); finished Tata Steel Colourcoat Prisma, colour Sirius (RAL 9006)
- 02 - Wall Cladding: Horizontal profiled built up steel cladding (32/1000 R wall sheet); finished Tata Steel Colourcoat Prisma, colour Orion (RAL 9007)
- 03 - Wall Cladding Loading area: Horizontal profiled built up steel cladding (13.5/3 Sinusoidal Profile); finished Tata Steel Colourcoat Prisma, colour Zeus
- 04 - Wall Cladding Office Frontage: Horizontal profiled built up steel cladding (13.5/3 Sinusoidal Profile); finished Tata Steel Colourcoat Prisma, colour Zeus
- 05 - Level loading doors, Tata Steel Colourcoat HSP200, colour Anthracite (RAL 7016)
- 06 - Dock Leveller doors, Tata Steel Colourcoat HSP200, colour Anthracite (RAL 7016)
- 07 - Concrete Wall to dock Levellers - Insulated precast concrete Prowall
- 08 - Roof Cladding Profile built up cladding (32/1000 Forward profile); finished Tata Steel Colourcoat HSP 200 Ultra, colour Goosegrey (BS10A05)
- 09 - Metal escape and personnel doors, colour to match adjacent cladding
- 10 - Eave gutter fascias / Verge board fascias to be colourcoat Prisma, Colour Zeus (RAL 7022)
- 11 - Soffits colourcoat Prisma, Colour Sirius (RAL 9006)
- 12 - Horizontal PPC Metal feature channel, Colourcoat prisma, Colour Zeus (RAL7022)
- 13 - Curtain Wall Windows, Satin finished PPC in Anthracite (RAL7016)
- 14 - Framed Window System, Satin finished PPC in Anthracite (RAL 7016)
- 15 - Still framed, glazed canopy, Satin finished PPC in Anthracite (RAL 7016) with Fritted laminated glazing
- 16 - Look-a-like Ceramic Fritted glazing panels (18B29)
- 17 - Unit and loading door number - 3mm Aluminium with black anodise finish.
- 18 - Bollards - 1100mm high, Black finished steel bollard with yellow reflective band to top
- 19 - Bollards - 1000mm high, Stainless steel finish bollard to entrance door
- 20 - Bollards - 1200mm concrete fill bollard to all level loading doors. Black finish with yellow reflective bands to tops
- 21 - Kingspan Day-Lite Klick Panel
- 22 - Horizontally laid microribbed profile insulated metal panel. Colour Zeus (RAL 7022).


EXTERNAL MATERIALS

Grimshaw Lane, Manchester


UNIT 4

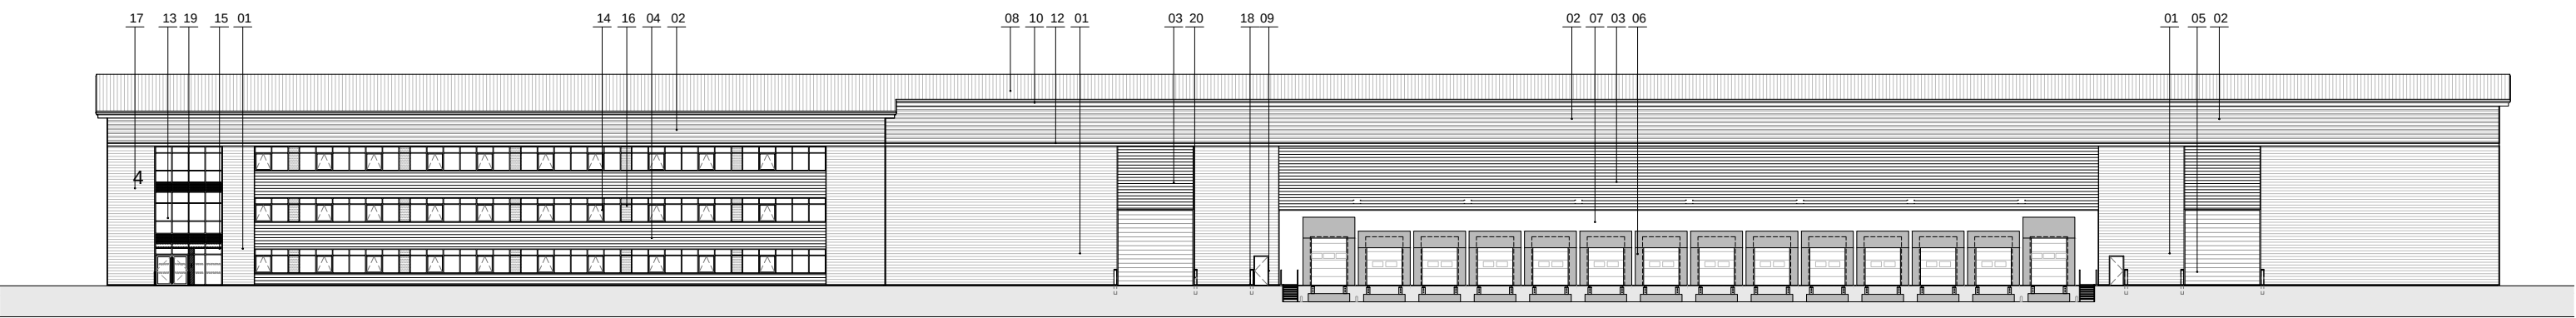


01 South West Elevation
1:250 @ A1

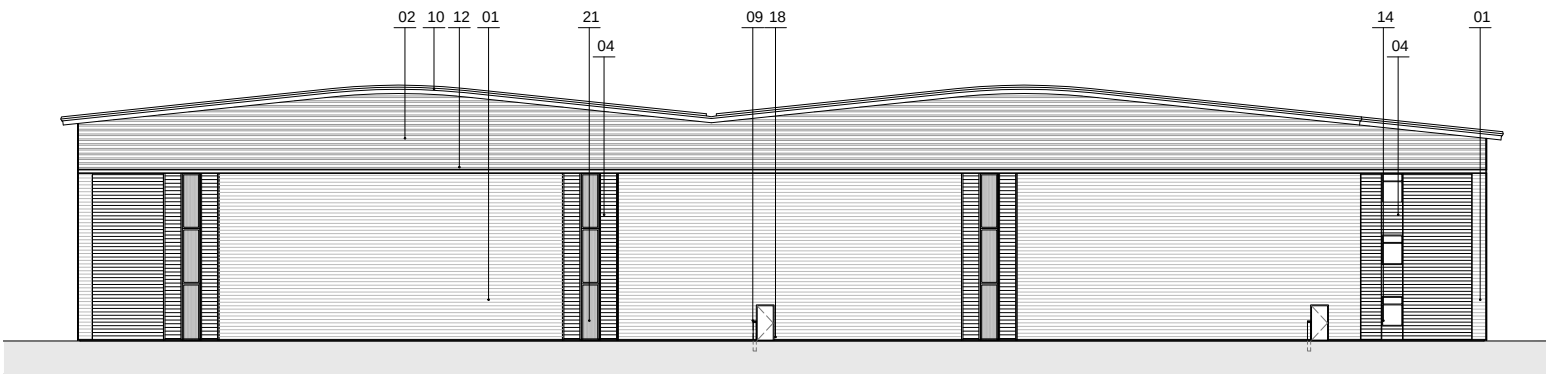


02 North West Elevation
1:250 @ A1

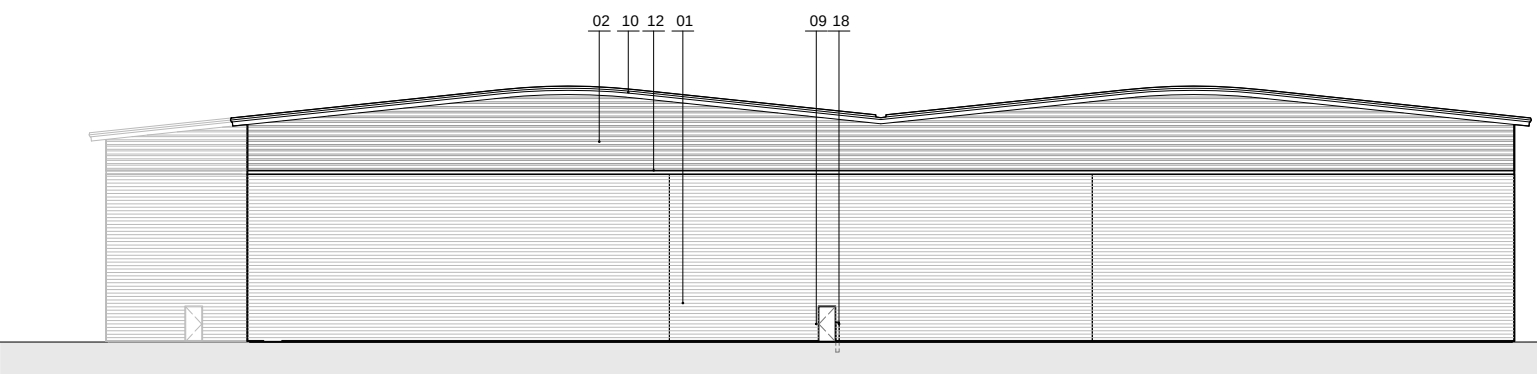

03 South East Elevation
1:250 @ A1

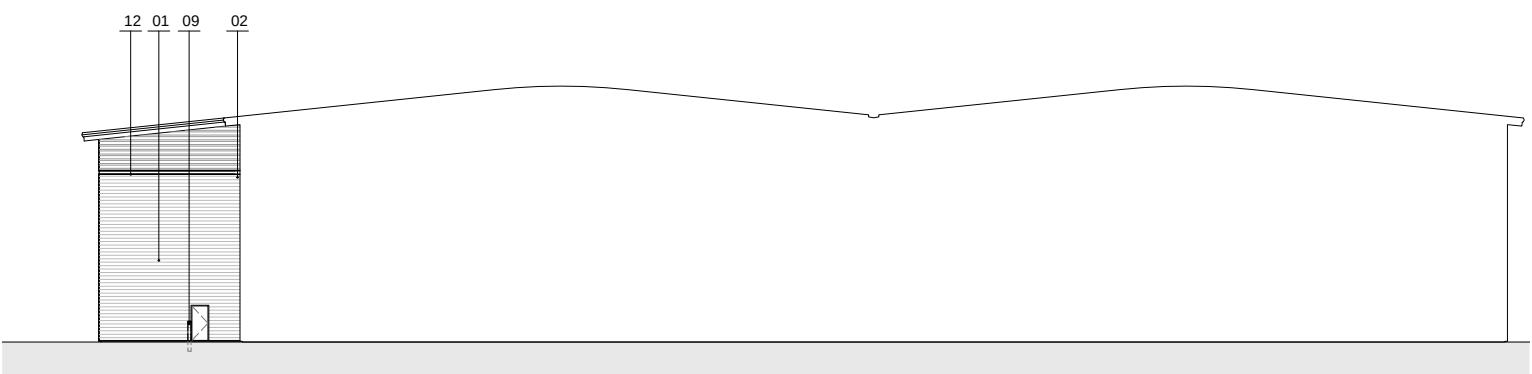

04 North East Elevation
1:250 @ A1

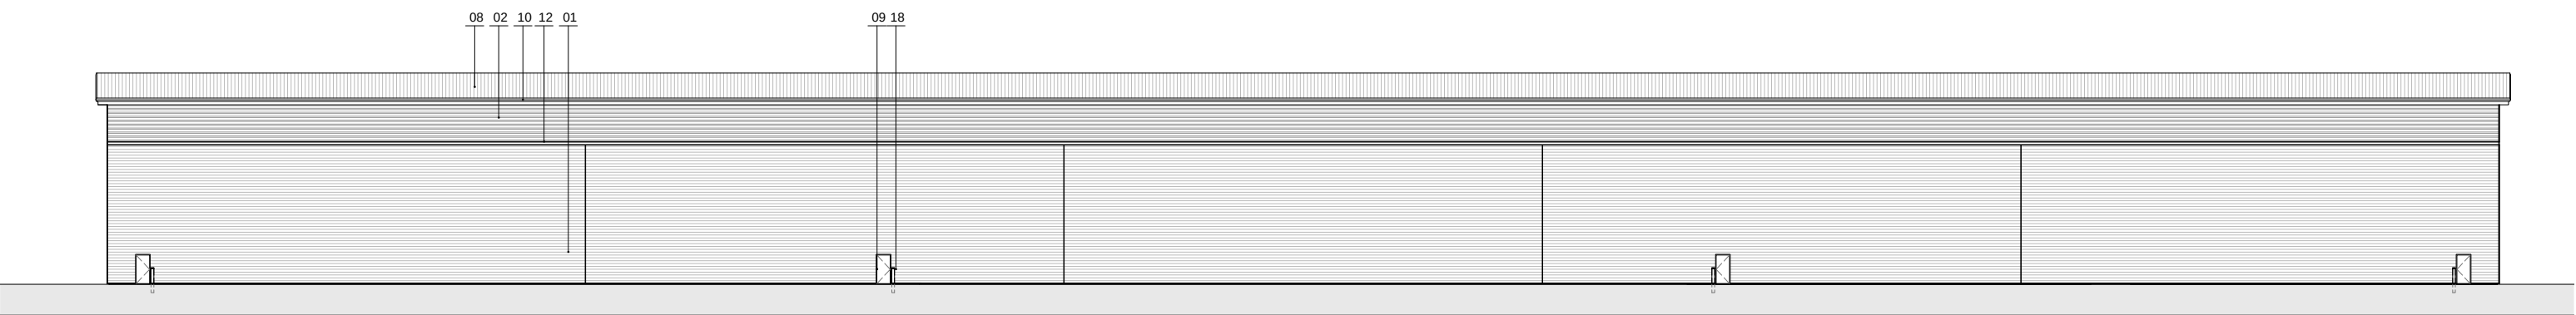


05 South East Elevation
1:250 @ A1

- 01 - Wall Cladding: Horizontal profiled built up steel cladding (MW5SC Wall Profile); finished Tata Steel Colourcoat Prisma, colour Sirius (RAL 9006)
- 02 - Wall Cladding: Horizontal profiled built up steel cladding (32/1000 R wall sheet); finished Tata Steel Colourcoat Prisma, colour Orion (RAL 9007)
- 03 - Wall Cladding Loading area: Horizontal profiled built up steel cladding (13.5/3 Sinusoidal Profile); finished Tata Steel Colourcoat Prisma, colour Zeus
- 04 - Wall Cladding Office Frontage: Horizontal profiled built up steel cladding (13.5/3 Sinusoidal Profile); finished Tata Steel Colourcoat Prisma, colour Zeus
- 05 - Level loading doors, Tata Steel Colourcoat HSP200, colour Anthracite (RAL 7016)
- 06 - Dock Leveller doors, Tata Steel Colourcoat HSP200, colour Anthracite (RAL 7016)
- 07 - Concrete Wall to dock Levellers - Insulated precast concrete Prowall
- 08 - Roof Cladding Profile built up cladding (32/1000 Forward profile); finished Tata Steel Colourcoat HSP 200 Ultra, colour Goosegrey (BS10A05)
- 09 - Metal escape and personnel doors, colour to match adjacent cladding
- 10 - Eave gutter fascias / Verge board fascias to be colourcoat Prisma, Colour Zeus (RAL 7022)
- 11 - Soffits colourcoat Prisma, Colour Sirius (RAL 9006)
- 12 - Horizontal PPC Metal feature channel, Colourcoat prisma, Colour Zeus (RAL7022)
- 13 - Curtain Wall Windows, Satin finished PPC in Anthracite (RAL7016)
- 14 - Framed Window System, Satin finished PPC in Anthracite (RAL 7016)
- 15 - Still framed, glazed canopy, Satin finished PPC in Anthracite (RAL 7016) with Fritted laminated glazing
- 16 - Look-a-like Ceramic Fritted glazing panels (18B29)
- 17 - Unit and loading door number - 3mm Aluminium with black anodise finish.
- 18 - Bollards - 1100mm high, Black finished steel bollard with yellow reflective band to top
- 19 - Bollards - 1000mm high, Stainless steel finish bollard to entrance door
- 20 - Bollards - 1200mm concrete fill bollard to all level loading doors. Black finish with yellow reflective bands to tops
- 21 - Kingspan Day-Lite Klick Panel
- 22 - Horizontally laid microribbed profile insulated metal panel. Colour Zeus (RAL 7022).


EXTERNAL MATERIALS

Grimshaw Lane, Manchester


UNIT 5

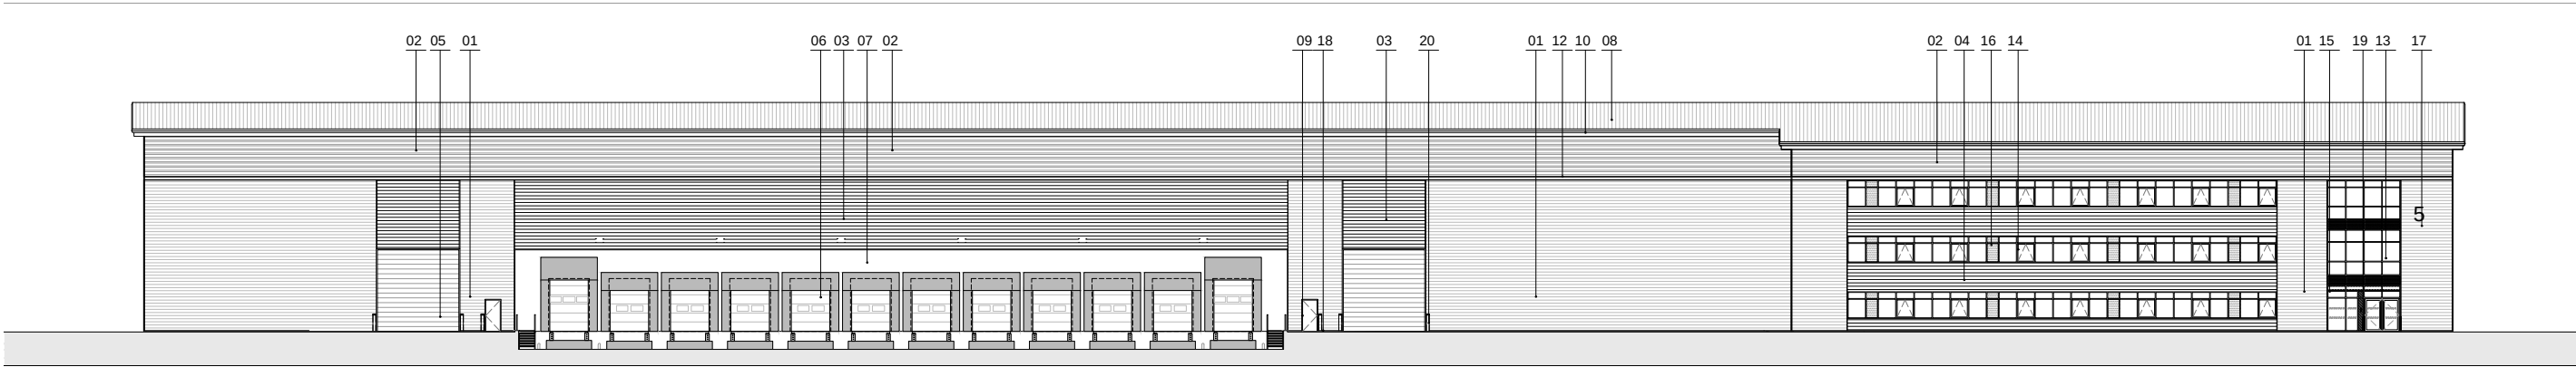


01 South West Elevation
1:250 @ A1

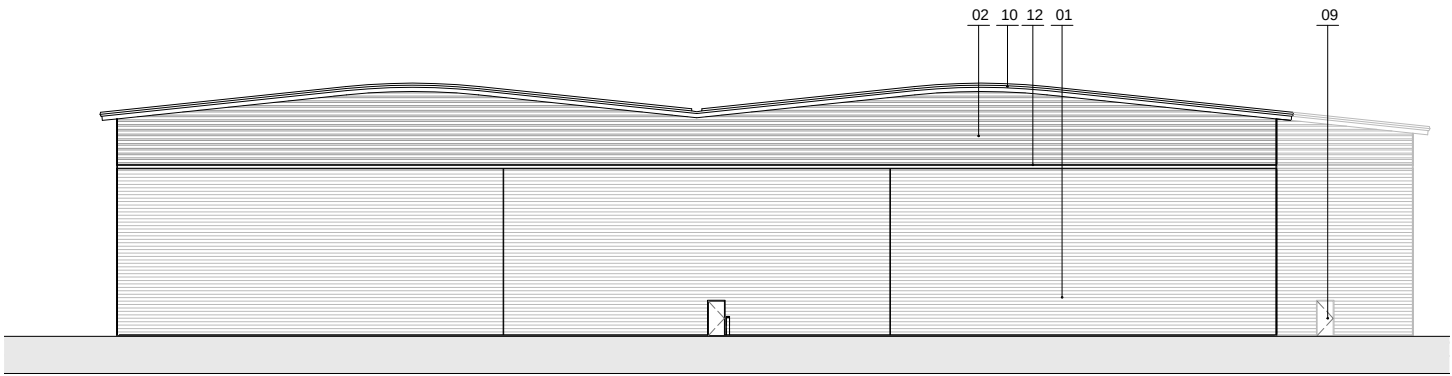


02 North West Elevation
1:250 @ A1

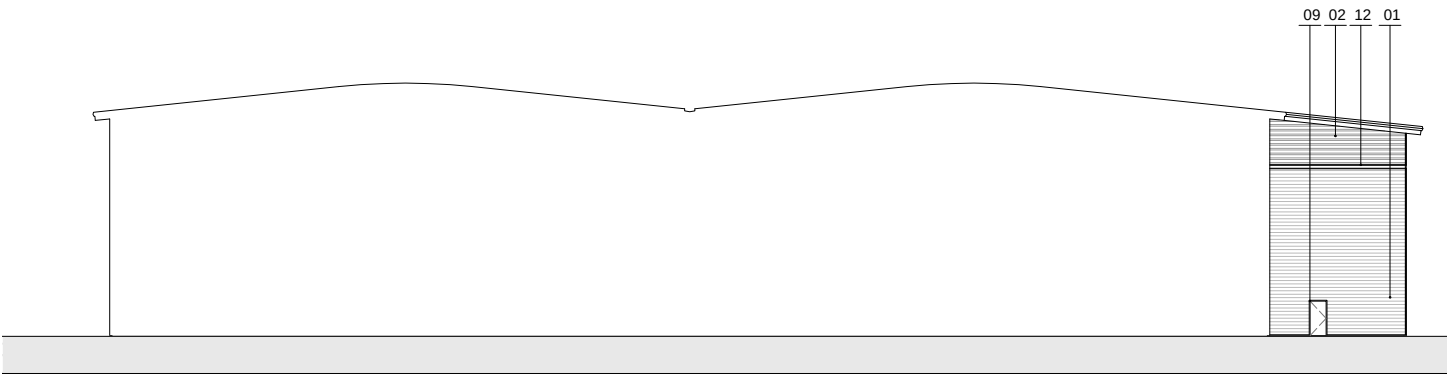

03 North West Elevation
1:250 @ A1

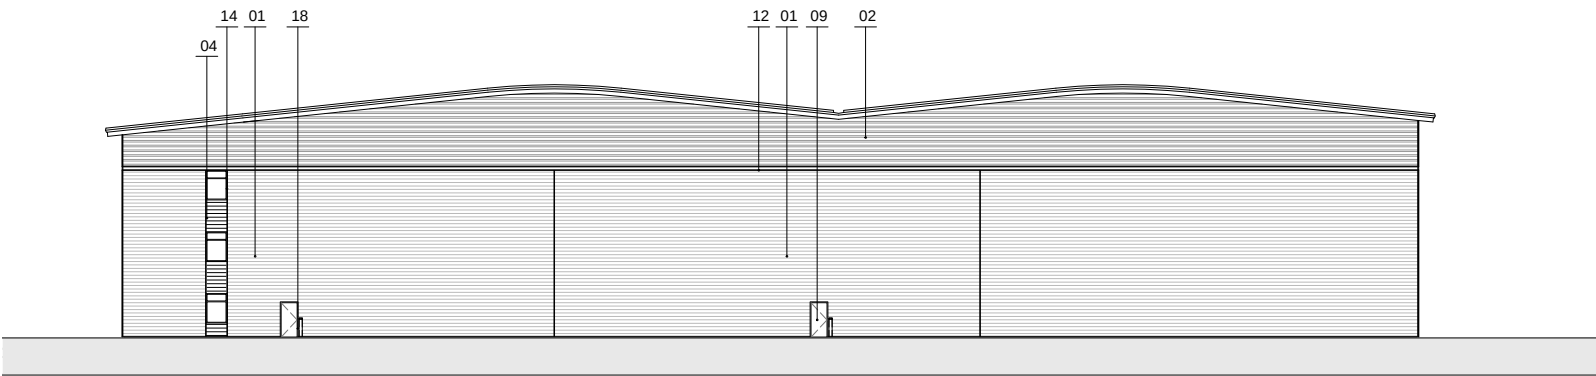

04 South East Elevation
1:250 @ A1

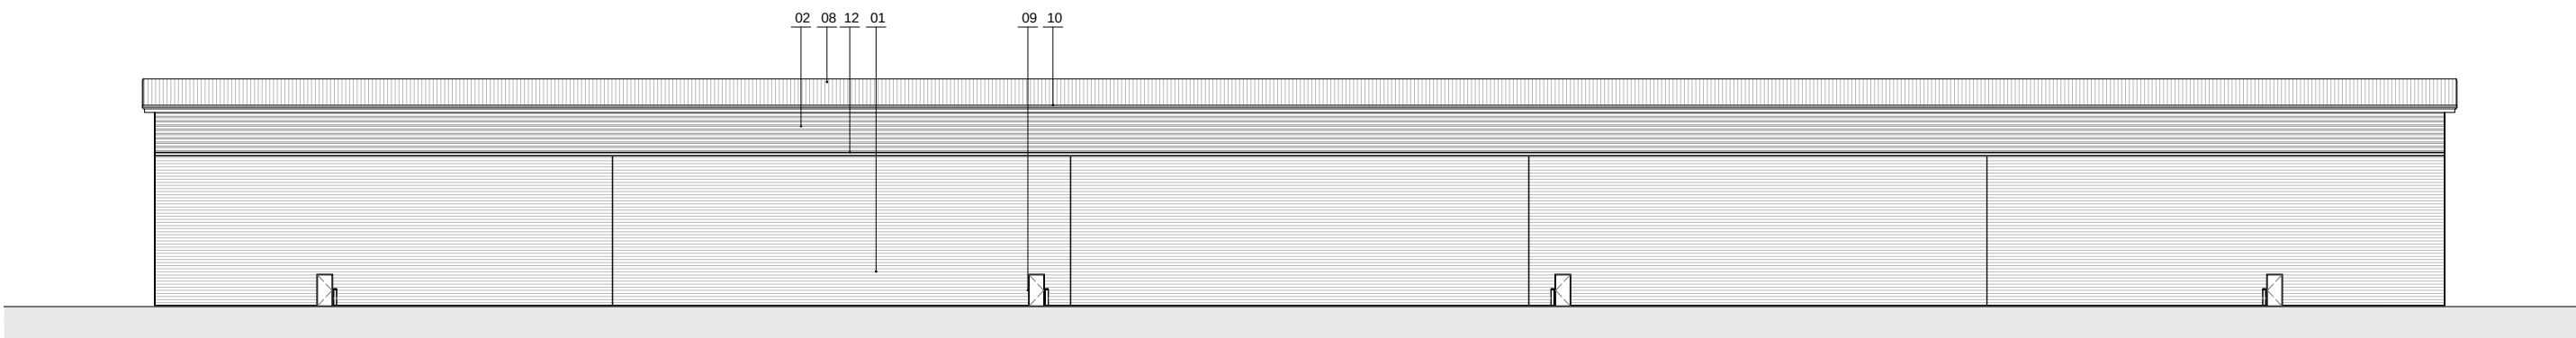


05 North East Elevation
1:250 @ A1

- 01 - Wall Cladding: Horizontal profiled built up steel cladding (MW5SC Wall Profile); finished Tata Steel Colourcoat Prisma, colour Sirius (RAL 9006)
- 02 - Wall Cladding: Horizontal profiled built up steel cladding (32/1000 R wall sheet); finished Tata Steel Colourcoat Prisma, colour Orion (RAL 9007)
- 03 - Wall Cladding Loading area: Horizontal profiled built up steel cladding (13.5/3 Sinusoidal Profile); finished Tata Steel Colourcoat Prisma, colour Zeus
- 04 - Wall Cladding Office Frontage: Horizontal profiled built up steel cladding (13.5/3 Sinusoidal Profile); finished Tata Steel Colourcoat Prisma, colour Zeus
- 05 - Level loading doors, Tata Steel Colourcoat HSP200, colour Anthracite (RAL 7016)
- 06 - Dock Leveller doors, Tata Steel Colourcoat HSP200, colour Anthracite (RAL 7016)
- 07 - Concrete Wall to dock Levellers - Insulated precast concrete Prowall
- 08 - Roof Cladding Profile built up cladding (32/1000 Forward profile); finished Tata Steel Colourcoat HSP 200 Ultra, colour Goosegrey (BS10A05)
- 09 - Metal escape and personnel doors, colour to match adjacent cladding
- 10 - Eave gutter fascias / Verge board fascias to be colourcoat Prisma, Colour Zeus (RAL 7022)
- 11 - Soffits colourcoat Prisma, Colour Sirius (RAL 9006)
- 12 - Horizontal PPC Metal feature channel, Colourcoat prisma, Colour Zeus (RAL7022)
- 13 - Curtain Wall Windows, Satin finished PPC in Anthracite (RAL7016)
- 14 - Framed Window System, Satin finished PPC in Anthracite (RAL 7016)
- 15 - Still framed, glazed canopy, Satin finished PPC in Anthracite (RAL 7016) with Fritted laminated glazing
- 16 - Look-a-like Ceramic Fritted glazing panels (18B29)
- 17 - Unit and loading door number - 3mm Aluminium with black anodise finish.
- 18 - Bollards - 1100mm high, Black finished steel bollard with yellow reflective band to top
- 19 - Bollards - 1000mm high, Stainless steel finish bollard to entrance door
- 20 - Bollards - 1200mm concrete fill bollard to all level loading doors. Black finish with yellow reflective bands to tops
- 21 - Kingspan Day-Lite Klick Panel
- 22 - Horizontally laid microribbed profile insulated metal panel. Colour Zeus (RAL 7022).

EXTERNAL MATERIALS


Grimshaw Lane, Manchester

UNIT 6

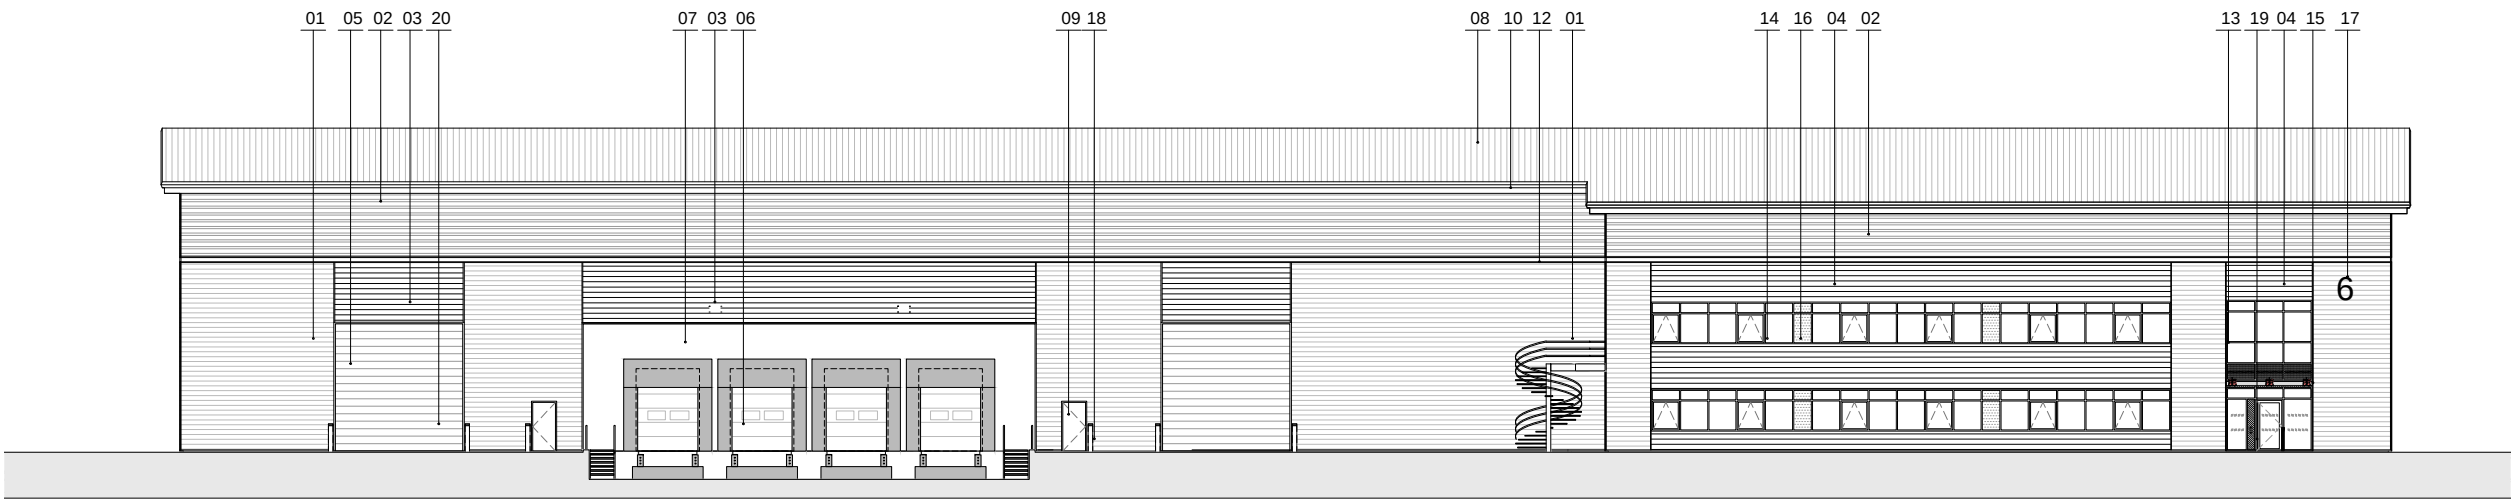


01 North West Elevation

1:200 @ A1

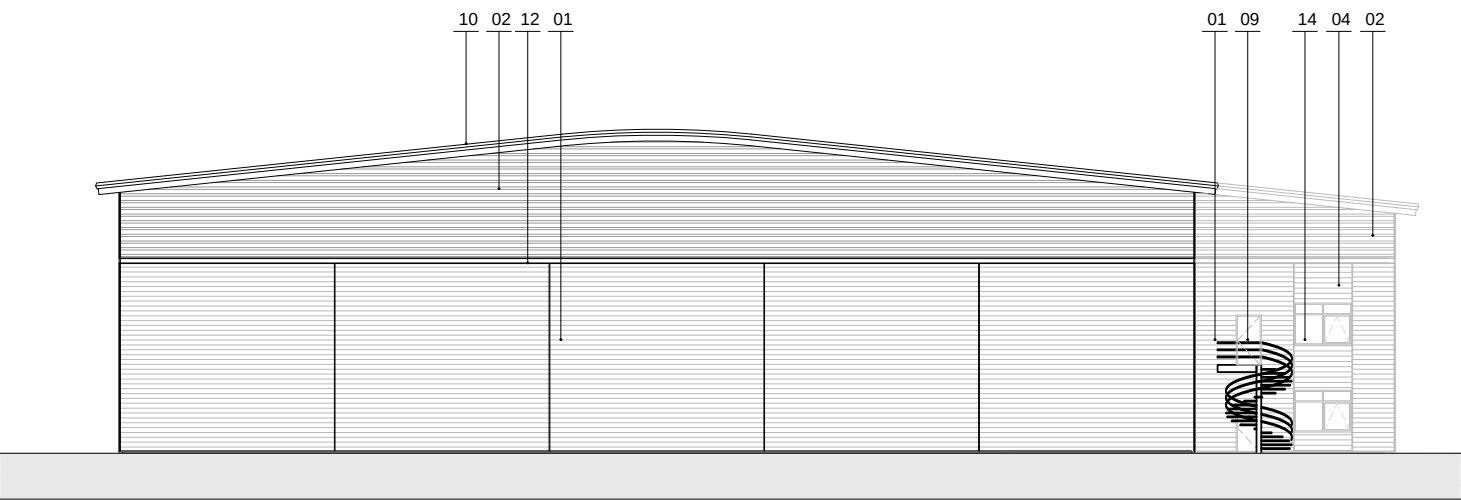


02 North East Elevation

1:200 @ A1

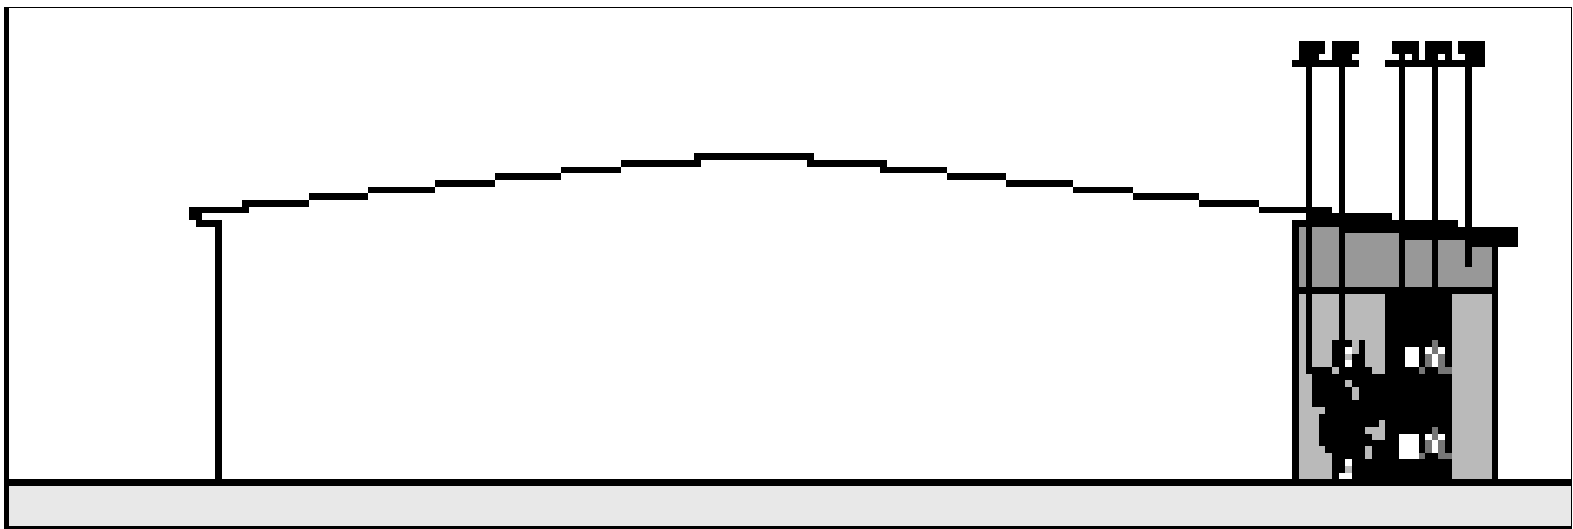


03 South East Elevation

1:200 @ A1

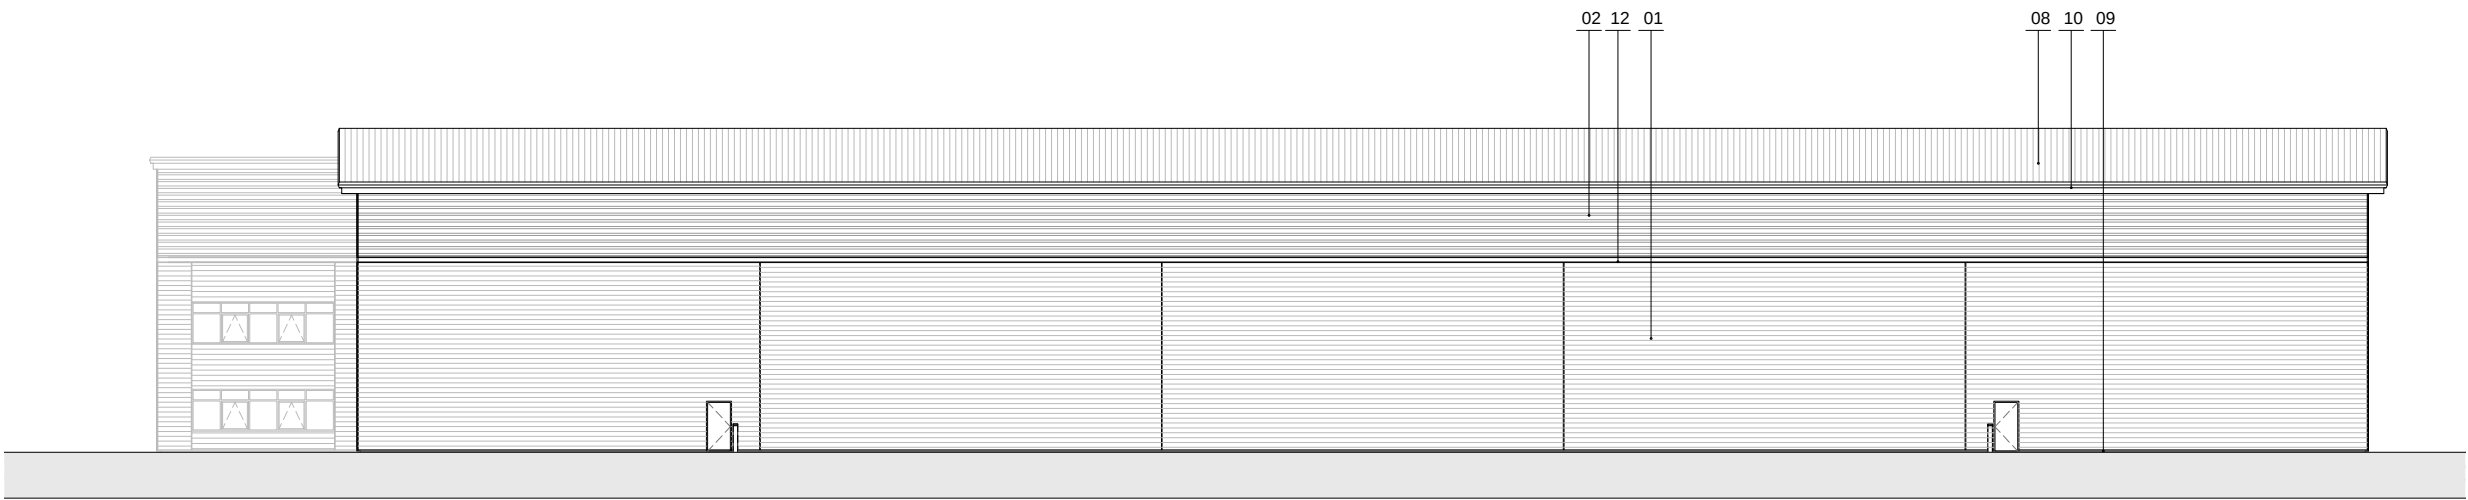


04 South East Elevation

1:200 @ A1

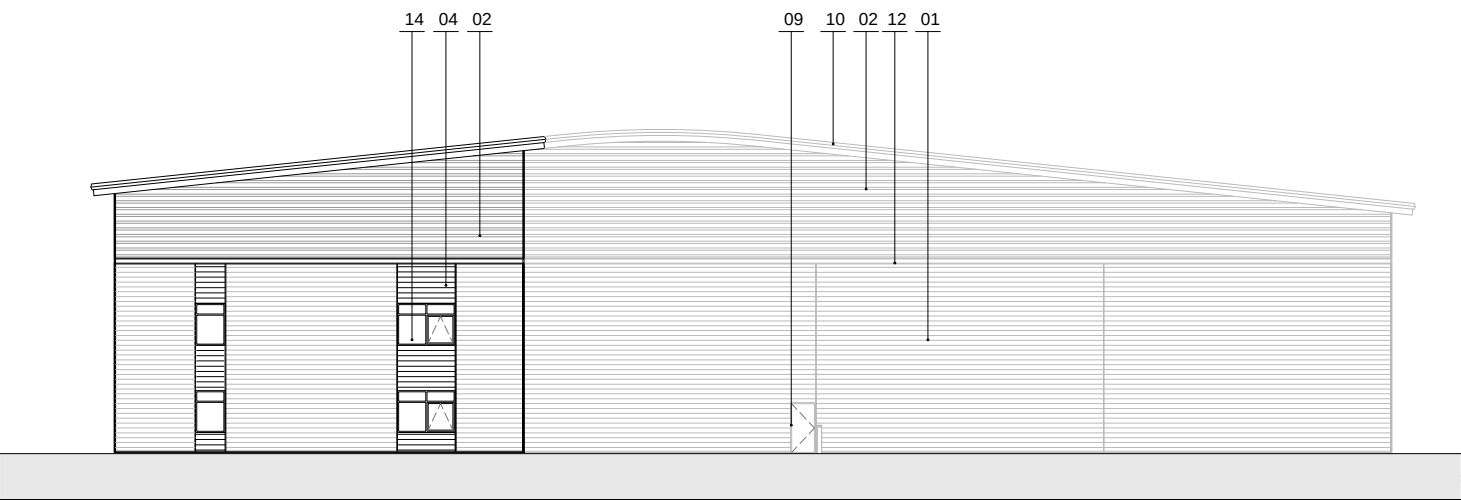

05 South West Elevation

1:200 @ A1

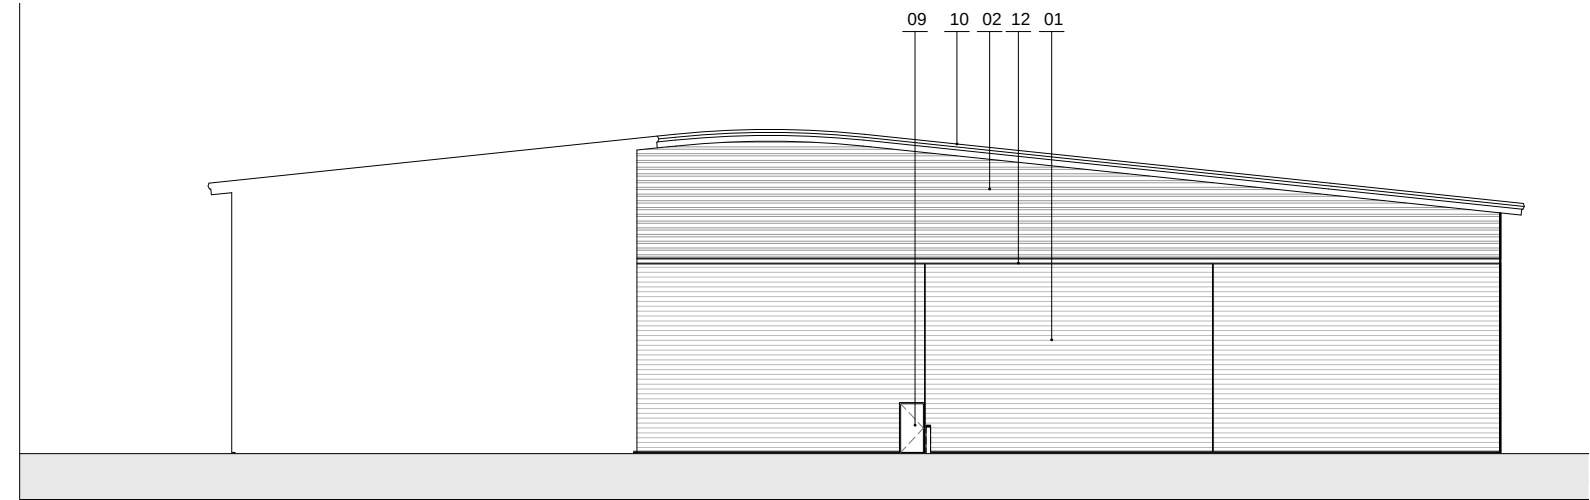


06 South West Elevation

1:200 @ A1

- 01 - Wall Cladding: Horizontal profiled built up steel cladding (MW5SC Wall Profile); finished Tata Steel Colourcoat Prisma, colour Sirius (RAL 9006)
- 02 - Wall Cladding: Horizontal profiled built up steel cladding (32/1000 R wall sheet); finished Tata Steel Colourcoat Prisma, colour Orion (RAL 9007)
- 03 - Wall Cladding Loading area: Horizontal profiled built up steel cladding (13.5/3 Sinusoidal Profile); finished Tata Steel Colourcoat Prisma, colour Zeus
- 04 - Wall Cladding Office Frontage: Horizontal profiled built up steel cladding (13.5/3 Sinusoidal Profile); finished Tata Steel Colourcoat Prisma, colour Zeus
- 05 - Level loading doors, Tata Steel Colourcoat HSP200, colour Anthracite (RAL 7016)
- 06 - Dock Leveller doors, Tata Steel Colourcoat HSP200, colour Anthracite (RAL 7016)
- 07 - Concrete Wall to dock Levellers - Insulated precast concrete Prowall
- 08 - Roof Cladding Profile built up cladding (32/1000 Forward profile); finished Tata Steel Colourcoat HSP 200 Ultra, colour Goosegrey (BS10A05)
- 09 - Metal escape and personnel doors, colour to match adjacent cladding
- 10 - Eave gutter fascias / Verge board fascias to be colourcoat Prisma, Colour Zeus (RAL 7022)
- 11 - Soffits colourcoat Prisma, Colour Sirius (RAL 9006)
- 12 - Horizontal PPC Metal feature channel, Colourcoat prisma, Colour Zeus (RAL7022)
- 13 - Curtain Wall Windows, Satin finished PPC in Anthracite (RAL7016)
- 14 - Framed Window System, Satin finished PPC in Anthracite (RAL 7016)
- 15 - Still framed, glazed canopy, Satin finished PPC in Anthracite (RAL 7016) with Fritted laminated glazing
- 16 - Look-a-like Ceramic Fritted glazing panels (18B29)
- 17 - Unit and loading door number - 3mm Aluminium with black anodise finish.
- 18 - Bollards - 1100mm high, Black finished steel bollard with yellow reflective band to top
- 19 - Bollards - 1000mm high, Stainless steel finish bollard to entrance door
- 20 - Bollards - 1200mm concrete fill bollard to all level loading doors. Black finish with yellow reflective bands to tops
- 21 - Kingspan Day-Lite Klick Panel
- 22 - Horizontally laid microribbed profile insulated metal panel. Colour Zeus (RAL 7022).

EXTERNAL MATERIALS

Grimshaw Lane, Manchester

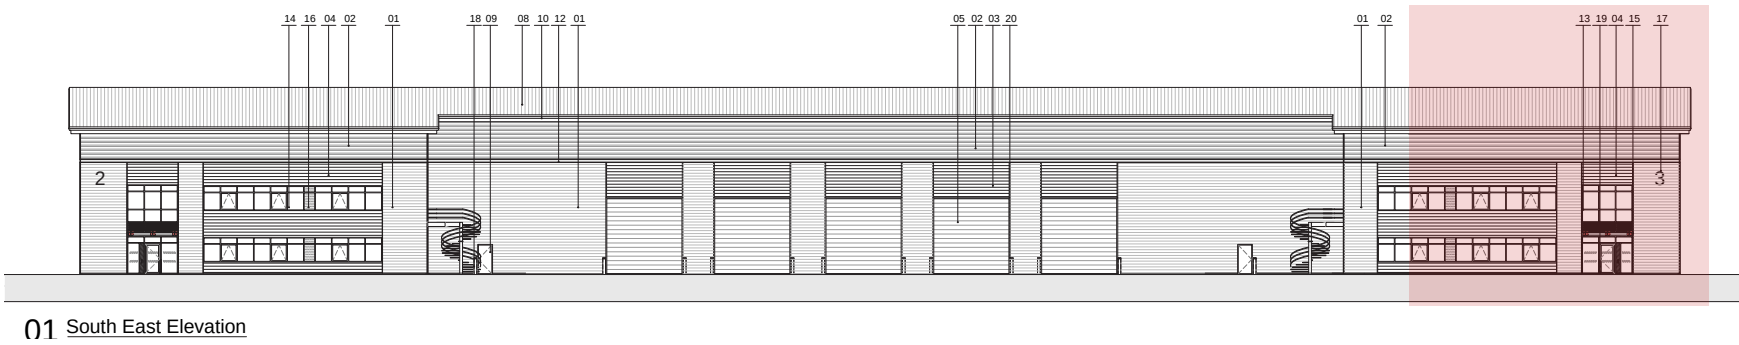


01
Wall Cladding:
Horizontal profiled built up steel cladding (MW5SC Wall Profile); finished Tata Steel Colourcoat Prisma, colour Sirius (RAL 9006)



02
Wall Cladding:
Horizontal profiled built up steel cladding (32/1000 R wall sheet); finished Tata Steel Colourcoat Prisma, colour Orion (RAL 9007)



03 & 04
Wall Cladding Office & Loading Areas:
Horizontal profiled built up steel cladding (13.5/3 Sinusoidal Profile); finished Tata Steel Colourcoat Prisma, colour Zeus

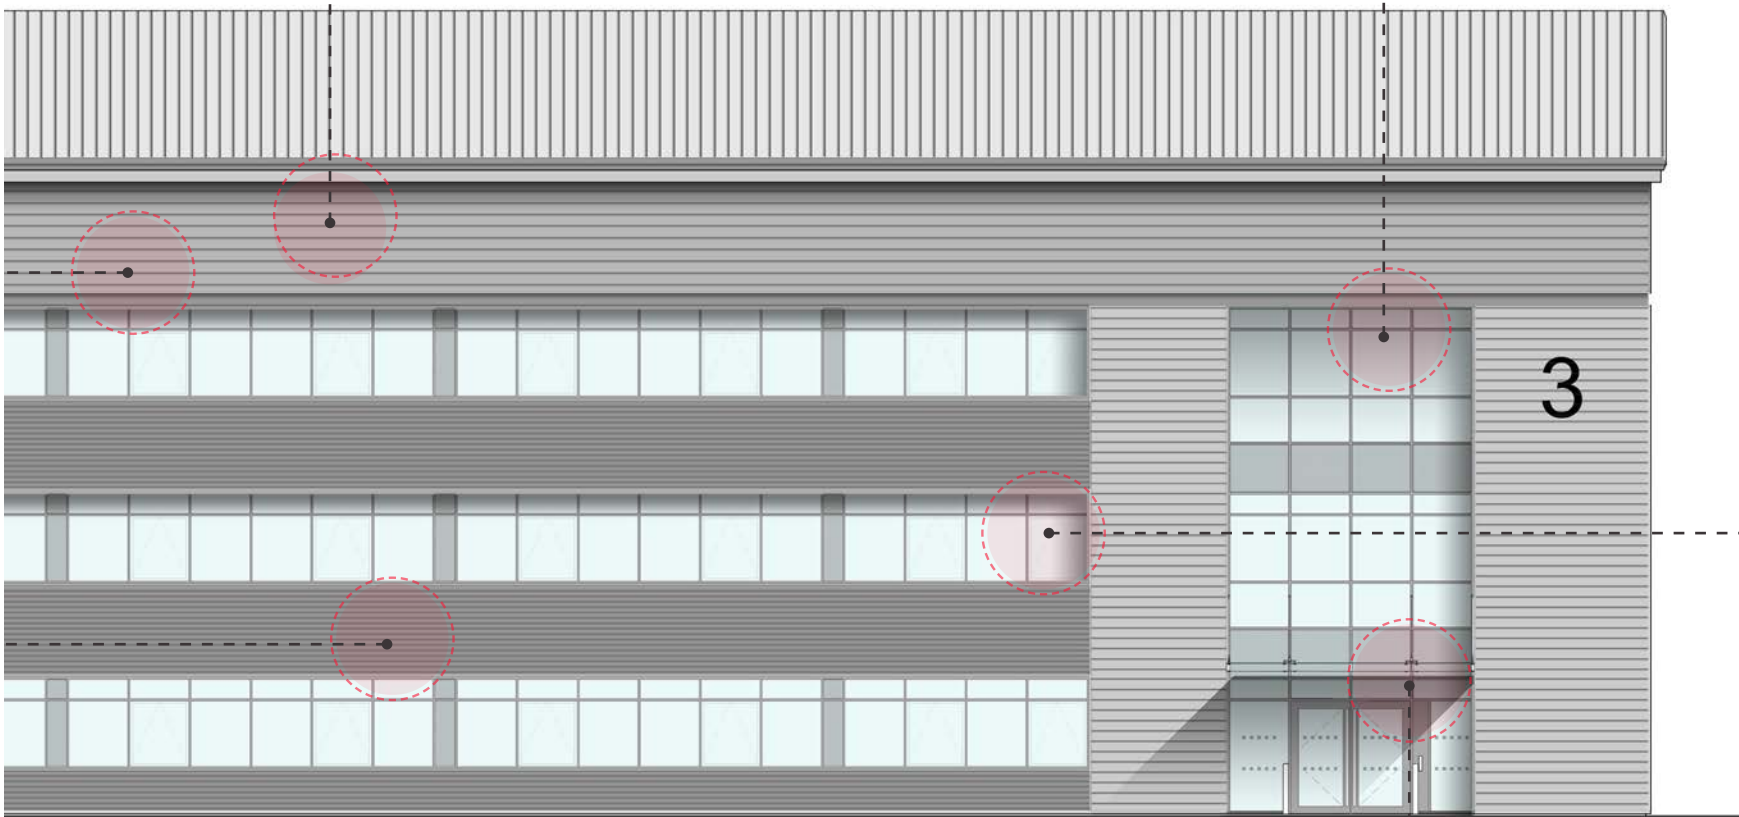

Typical Windows & Curtain Wall/Entrance Elevation



13
Curtain Wall Windows,
Satin finished PPC in Anthracite (RAL7016)




14
Framed Window System,
Satin finished PPC in Anthracite (RAL 7016)



15
Still framed, glazed canopy,
Satin finished PPC in Anthracite (RAL 7016) with Fritted laminated glazing

EXTERNAL MATERIALS

Grimshaw Lane, Manchester

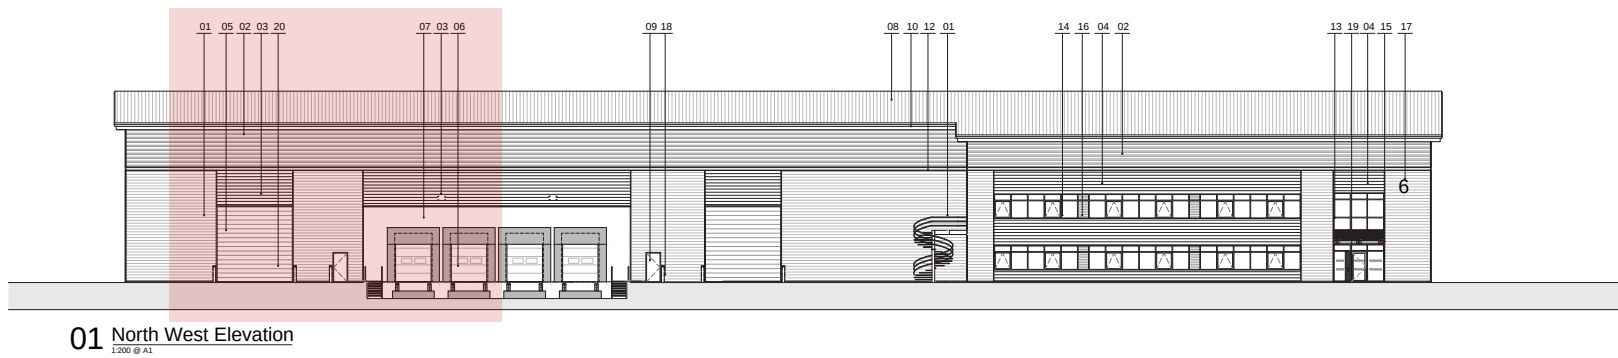

08
Roof Cladding
Profile built up cladding (32/1000 Forward profile); finished Tata Steel Colourcoat HSP 200 Ultra, colour Goosegrey (BS10A05)



05
Level loading doors,
Tata Steel Colourcoat HSP200, colour Anthracite (RAL 7016)



09
Metal escape and personnel doors,
Colour to match adjacent cladding



Typical Loading Door 1 and Dock Leveller Doors Elevation




12
Horizontal PPC Metal feature channel
Colourcoat prisma, Colour Zeus (RAL7022)



06
Dock Leveller door
Tata Steel Colourcoat HSP200, colour Anthracite (RAL 7016)

EXTERNAL MATERIALS

Grimshaw Lane, Manchester

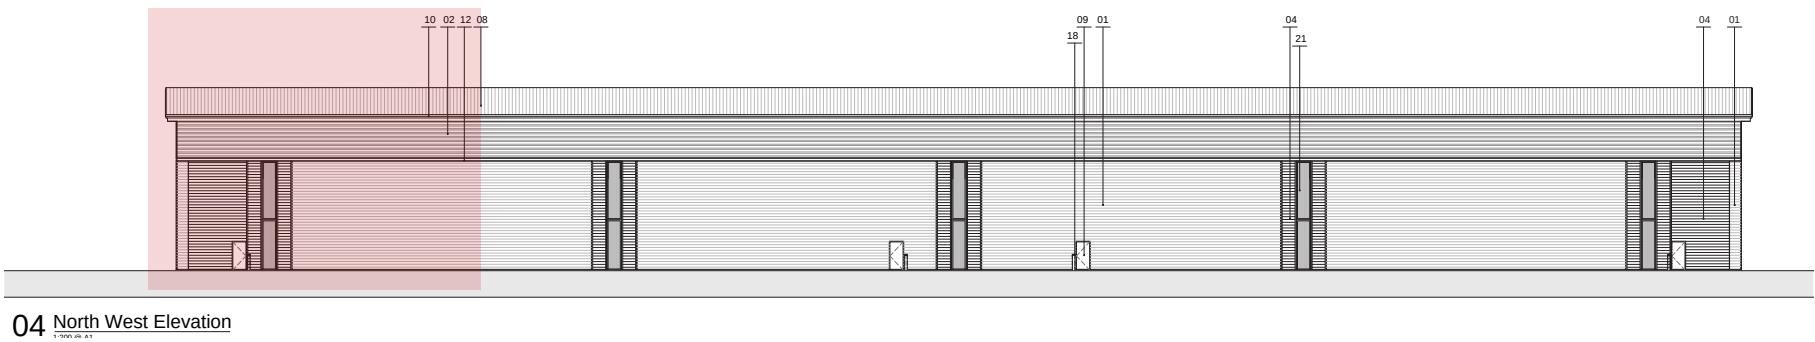


10
Eave gutter fascias / Verge board
fascias to be colourcoat Prisma, Colour
Zeus (RAL 7022)



21 & 03
Zipper Feature



01, 03 & 04
Wall Cladding Change in Tyoes

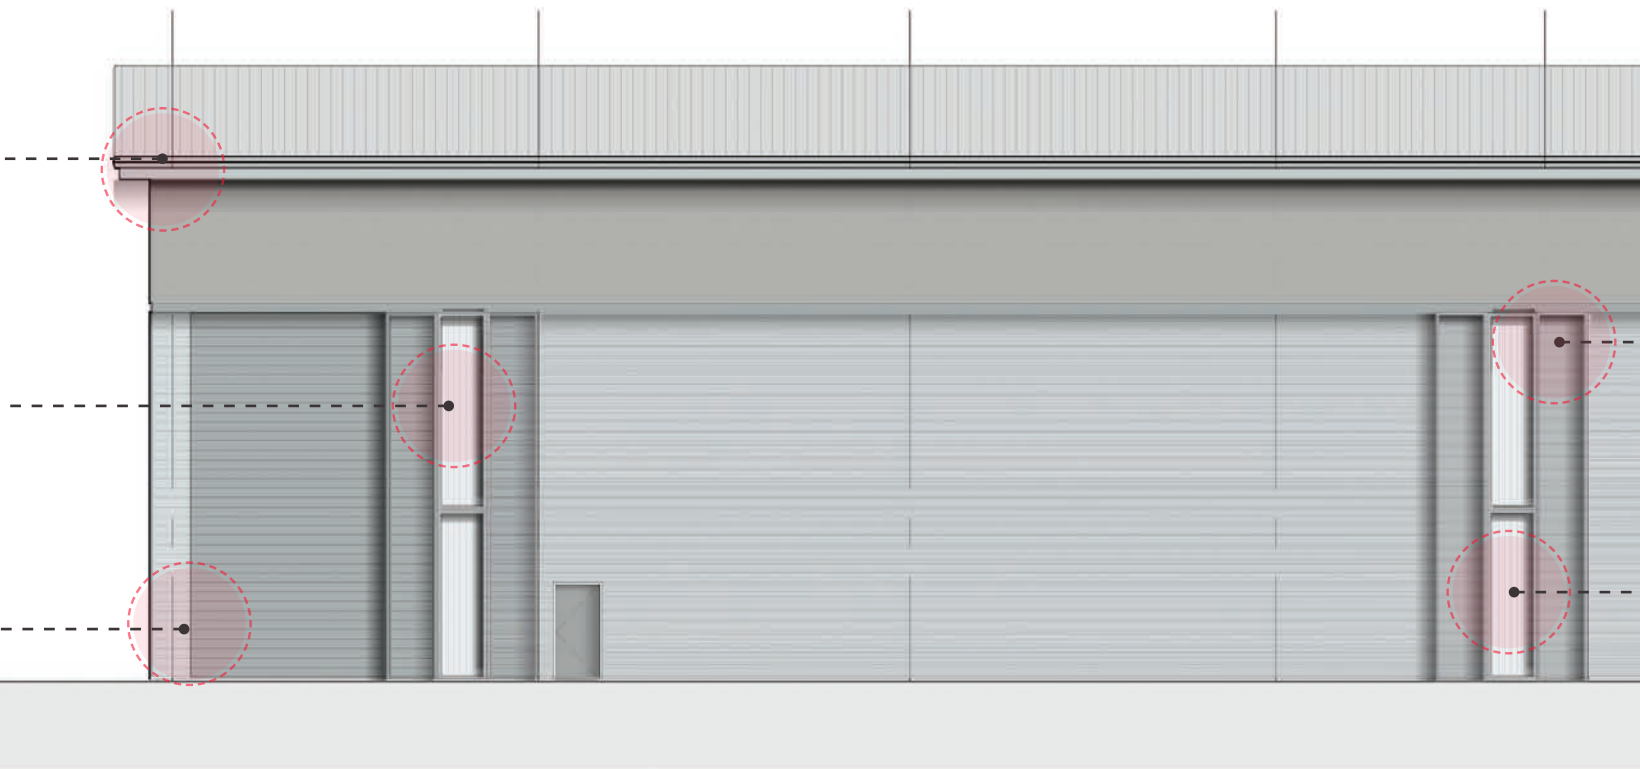

Typical Elevation with Zipper Details

03 & 04
Wall Cladding Office & Loading Areas:

Horizontal profiled built up steel
cladding (13.5/3 Sinusoidal Profile);
finished Tata Steel Colourcoat Prisma,
colour Zeus



21
Kingspan Day-Lite Klick Panel

