



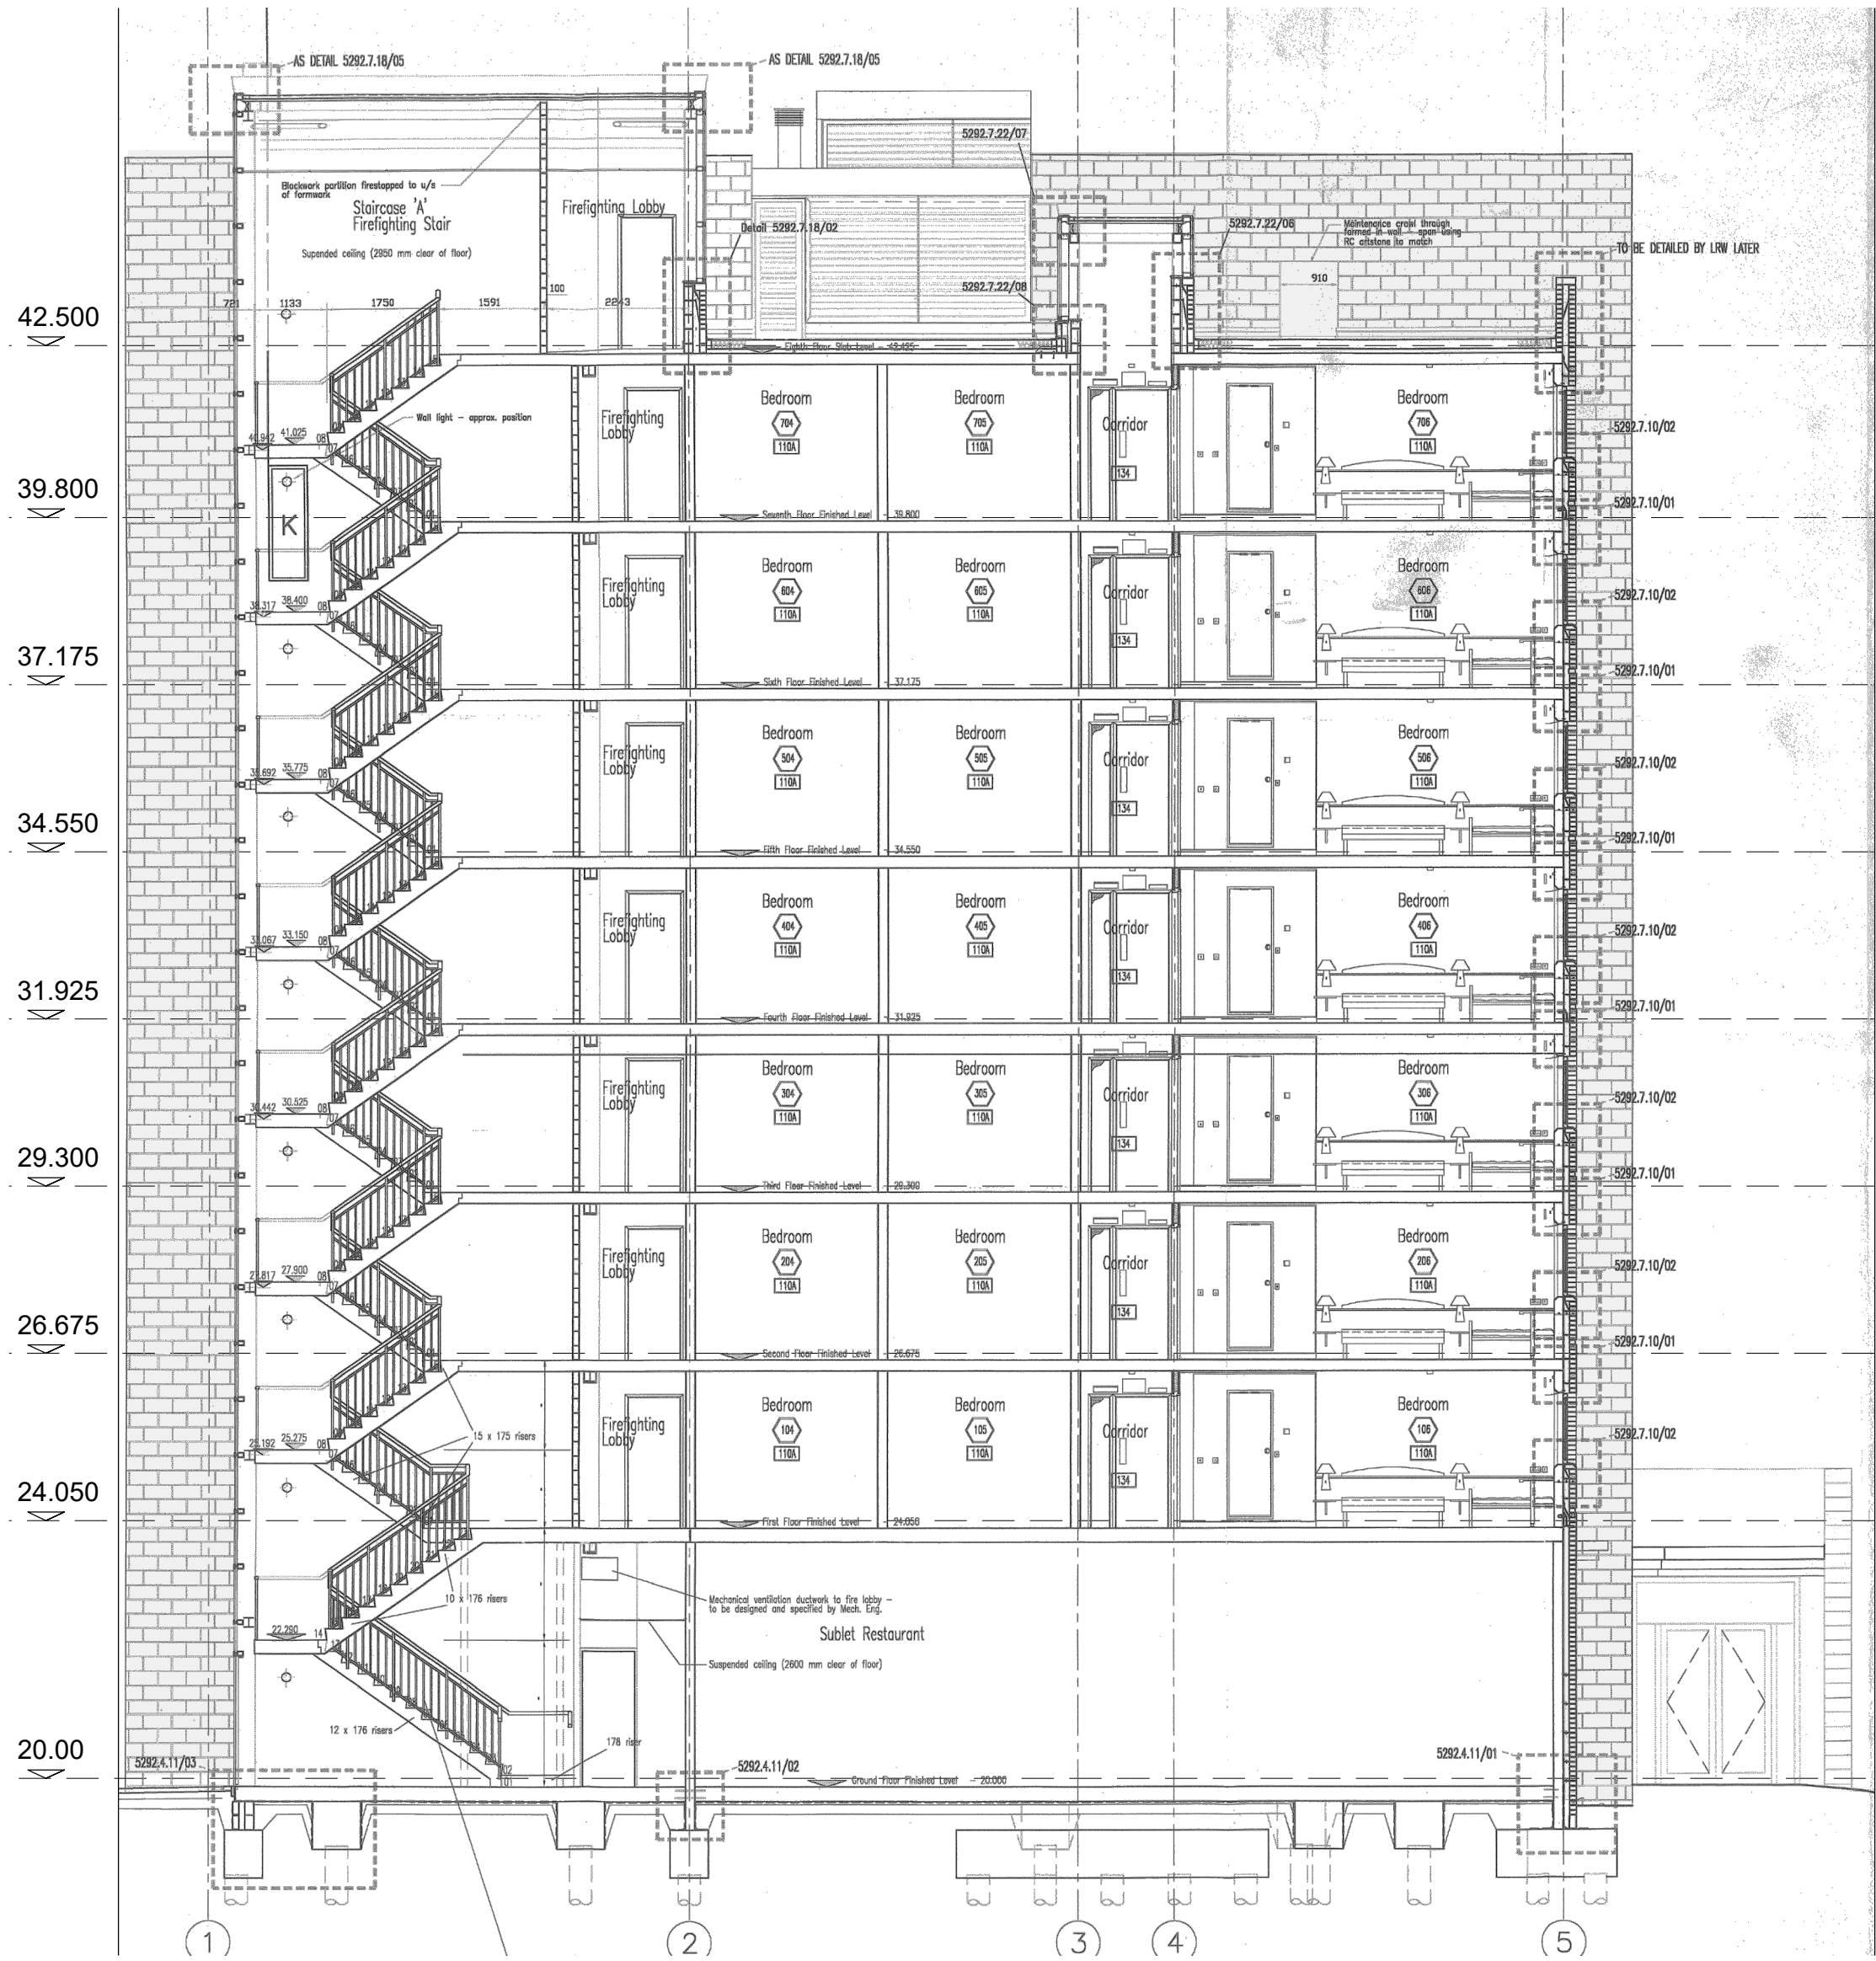

Section A-A

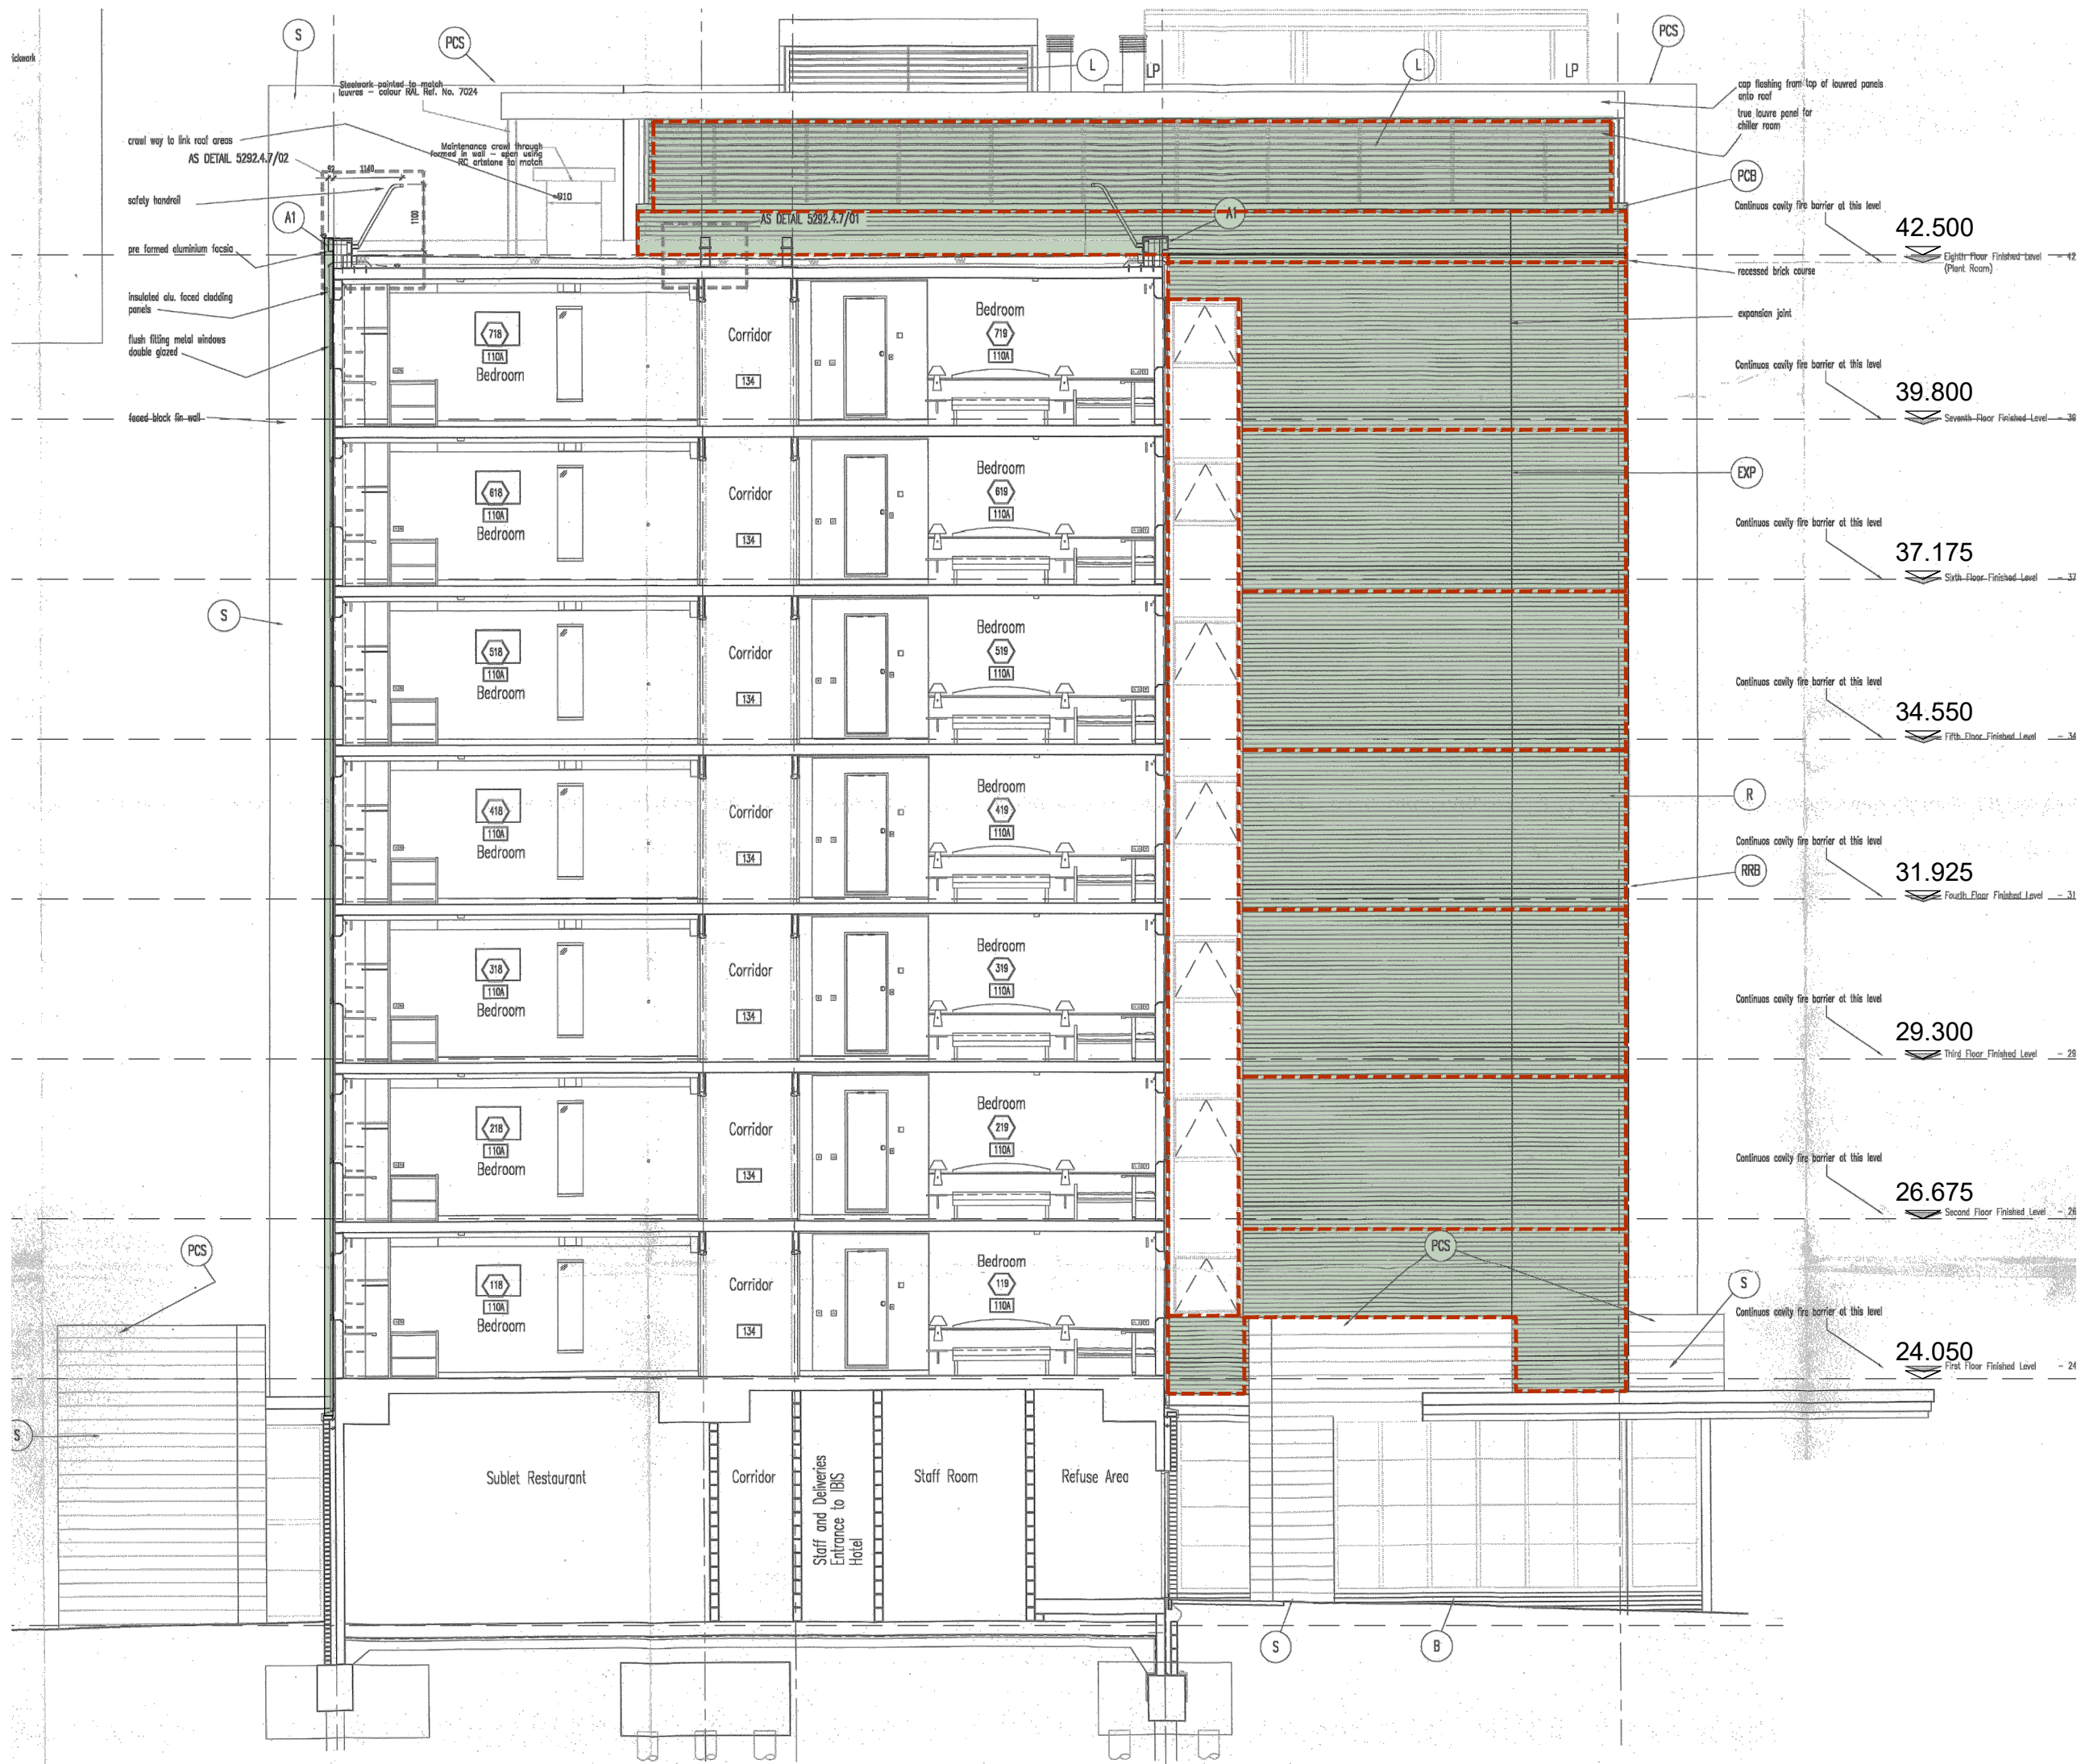

Section B-B


LEGEND TO FINISHES

- A1 Aluminium cladding, polyester powder coated, RAL ref. 9006
- B Painted concrete facing bricks
- EXP Expansion joint to struct. seg. details
- PCB Painted stone coping to match Manchester Red facing bricks
- PCS Arley Bathstone polished blackstone coping
- R Manchester Red facing bricks
- RFB Reconst Manchester Red brick course
- S Arley Bathstone polished blackstone masonry blocks
- L Aluminium beams, polyester powder coated, RAL ref. 7024

NOTES

Do not scale from this drawing. All dimensions to be checked by the contractor before construction and prior to the fabrication of any component. Discrepancies to be reported to LMA Architects

This drawing is copyright of LMA Architects. This drawing cannot be copied or reproduced in part or full without the written consent of LMA Architects.

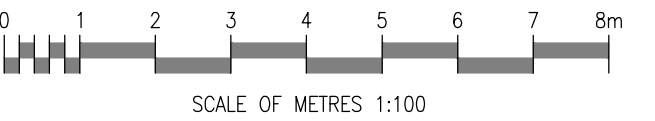

Key:

Proposed Aluminium Cladding Panels

Solid cavity barrier to provide 60 mins fire protection within cavity.

Existing Brick and Concrete Masonry to be retained

Indicative only.
Drawing has been prepared scaling existing printed pdf.
For all dimensions refer to elevation drawings.

Revision	Date	Description	By
----------	------	-------------	----



The Atrium | 6 New Road | Ay, KA8 8EX | 01292611727
100 West George Street | Glasgow, G2 1PP | 01412642991
studio@l-m-a.co.uk | www.l-m-a.co.uk

Client
Accor Investments

Project
**Recladding of IBIS Manchester
Charles Street / Princess Street
Manchester, M1 7DG**

Description
**Sections
As Proposed**

Status		
Tender		
Job Number	Drawing Number	Revision
2308	L(03)001	
Scale	Drawn / Checked By	Date
1:100 @ A1	AK/MMcH	Dec '21