
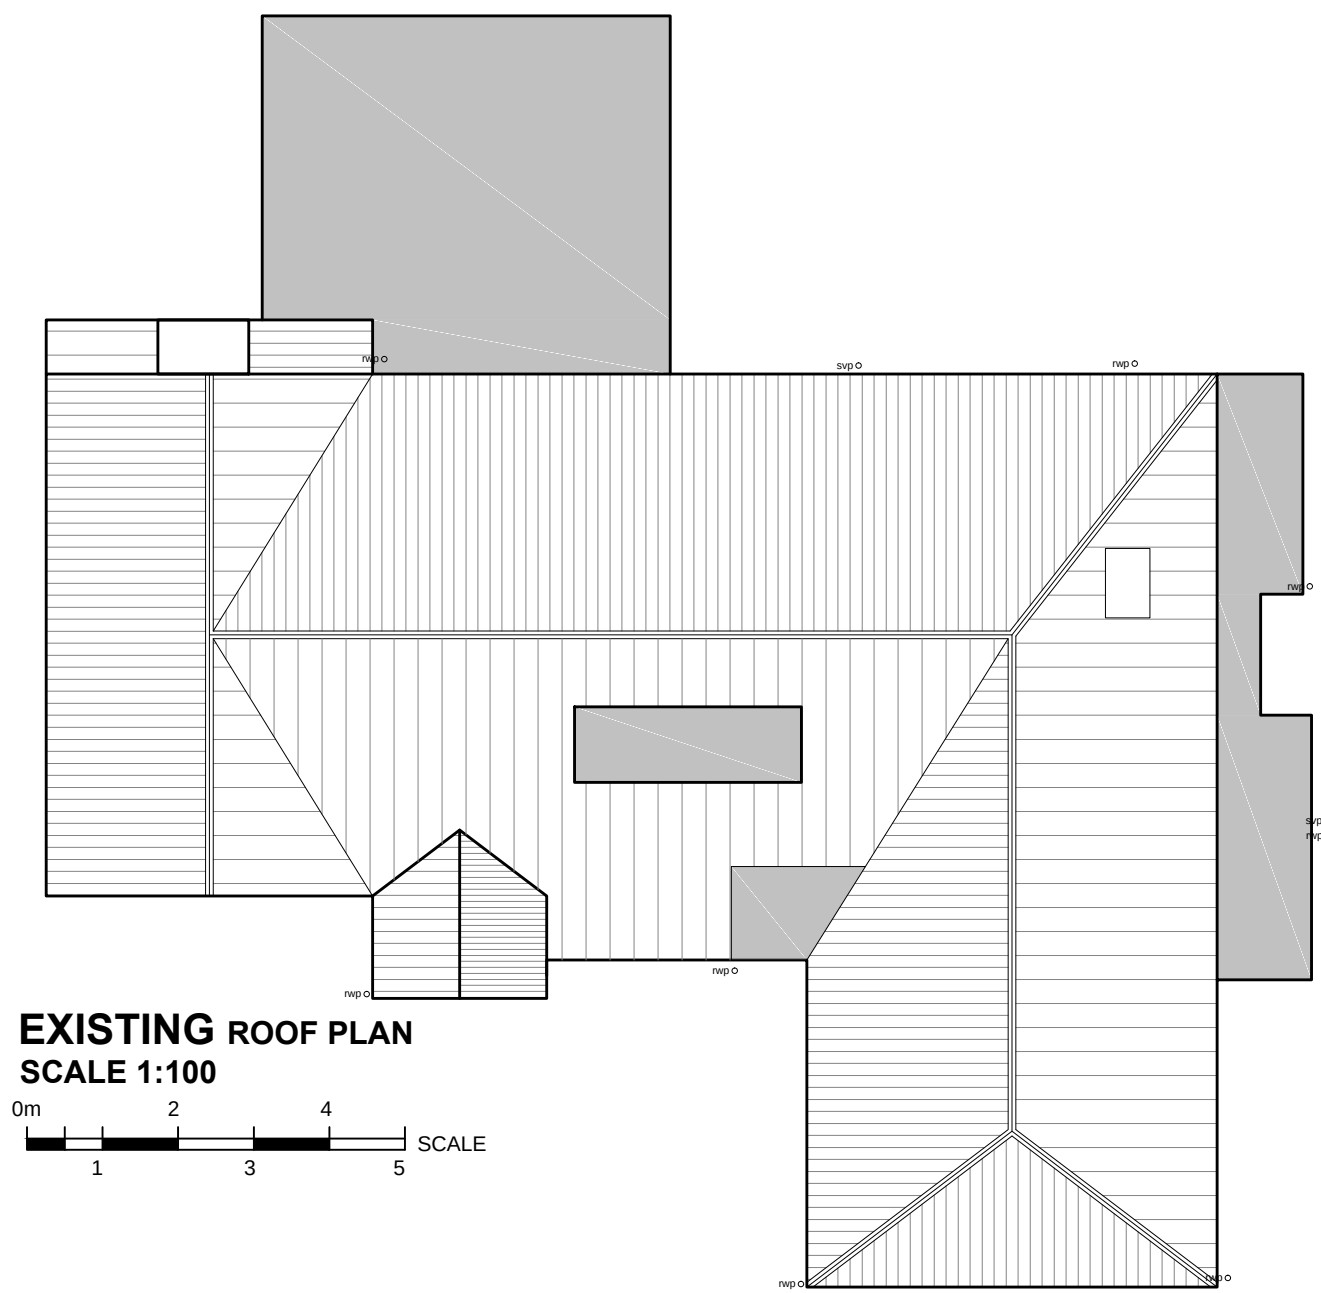
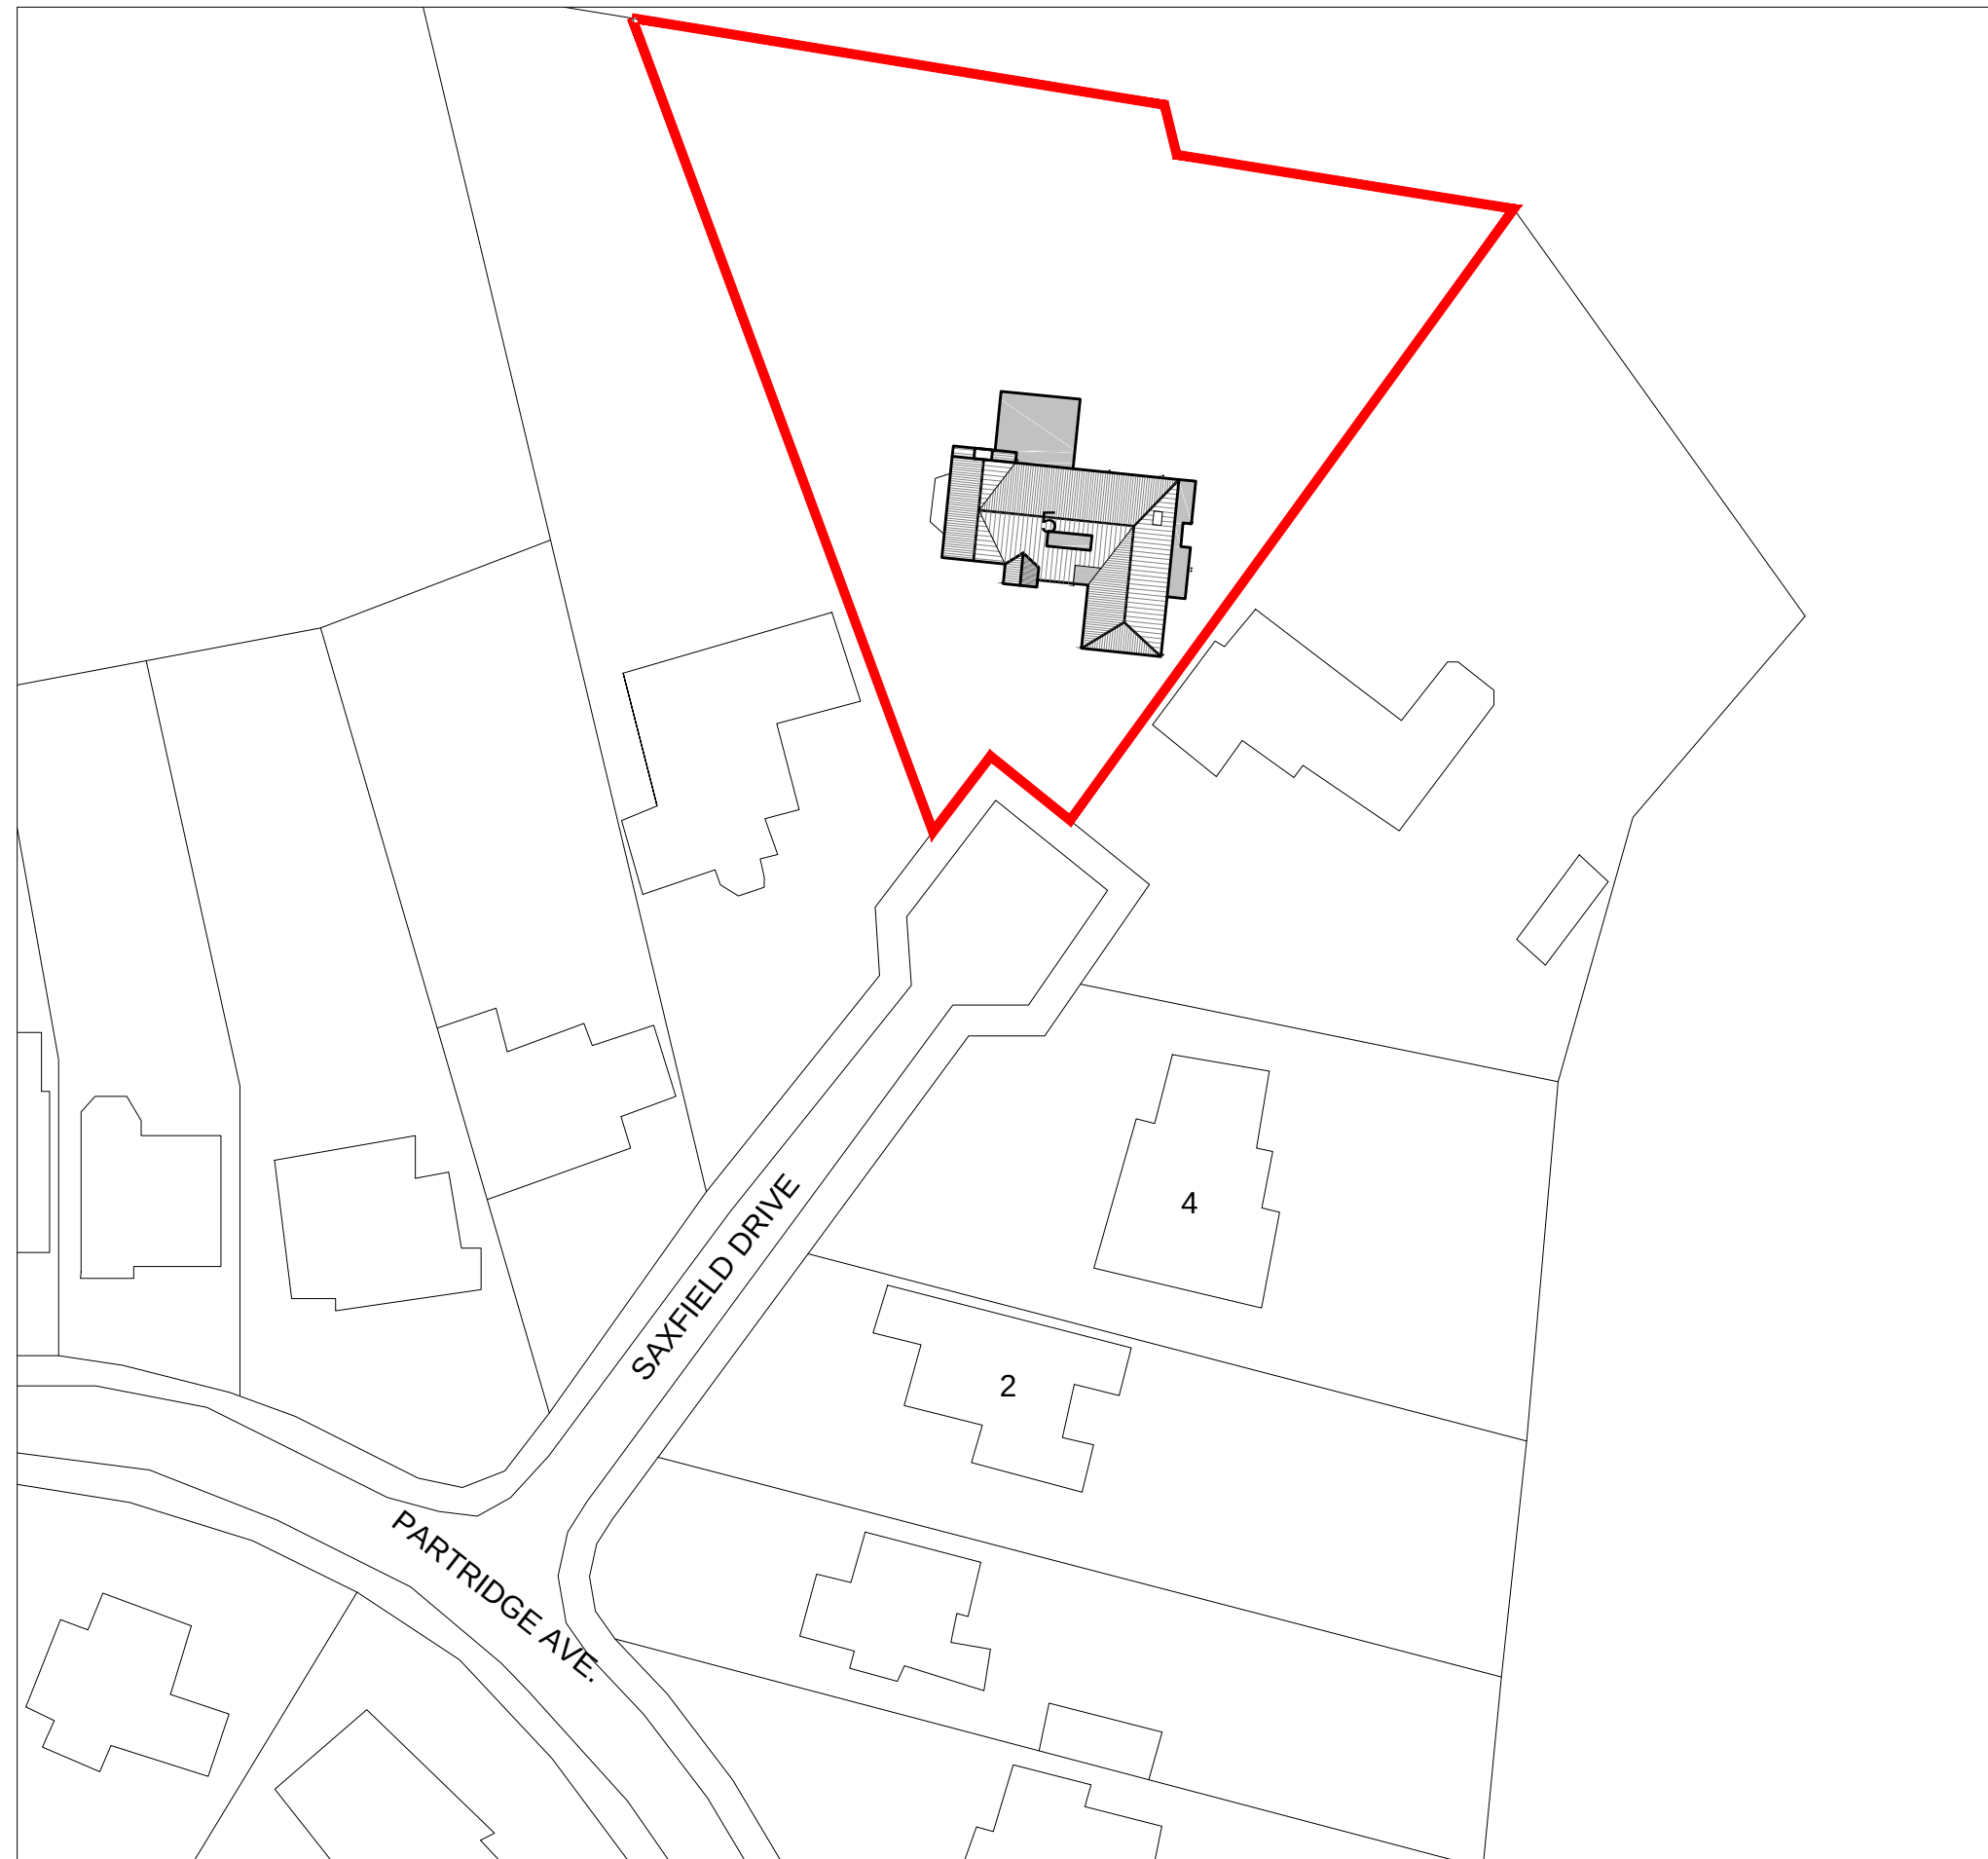
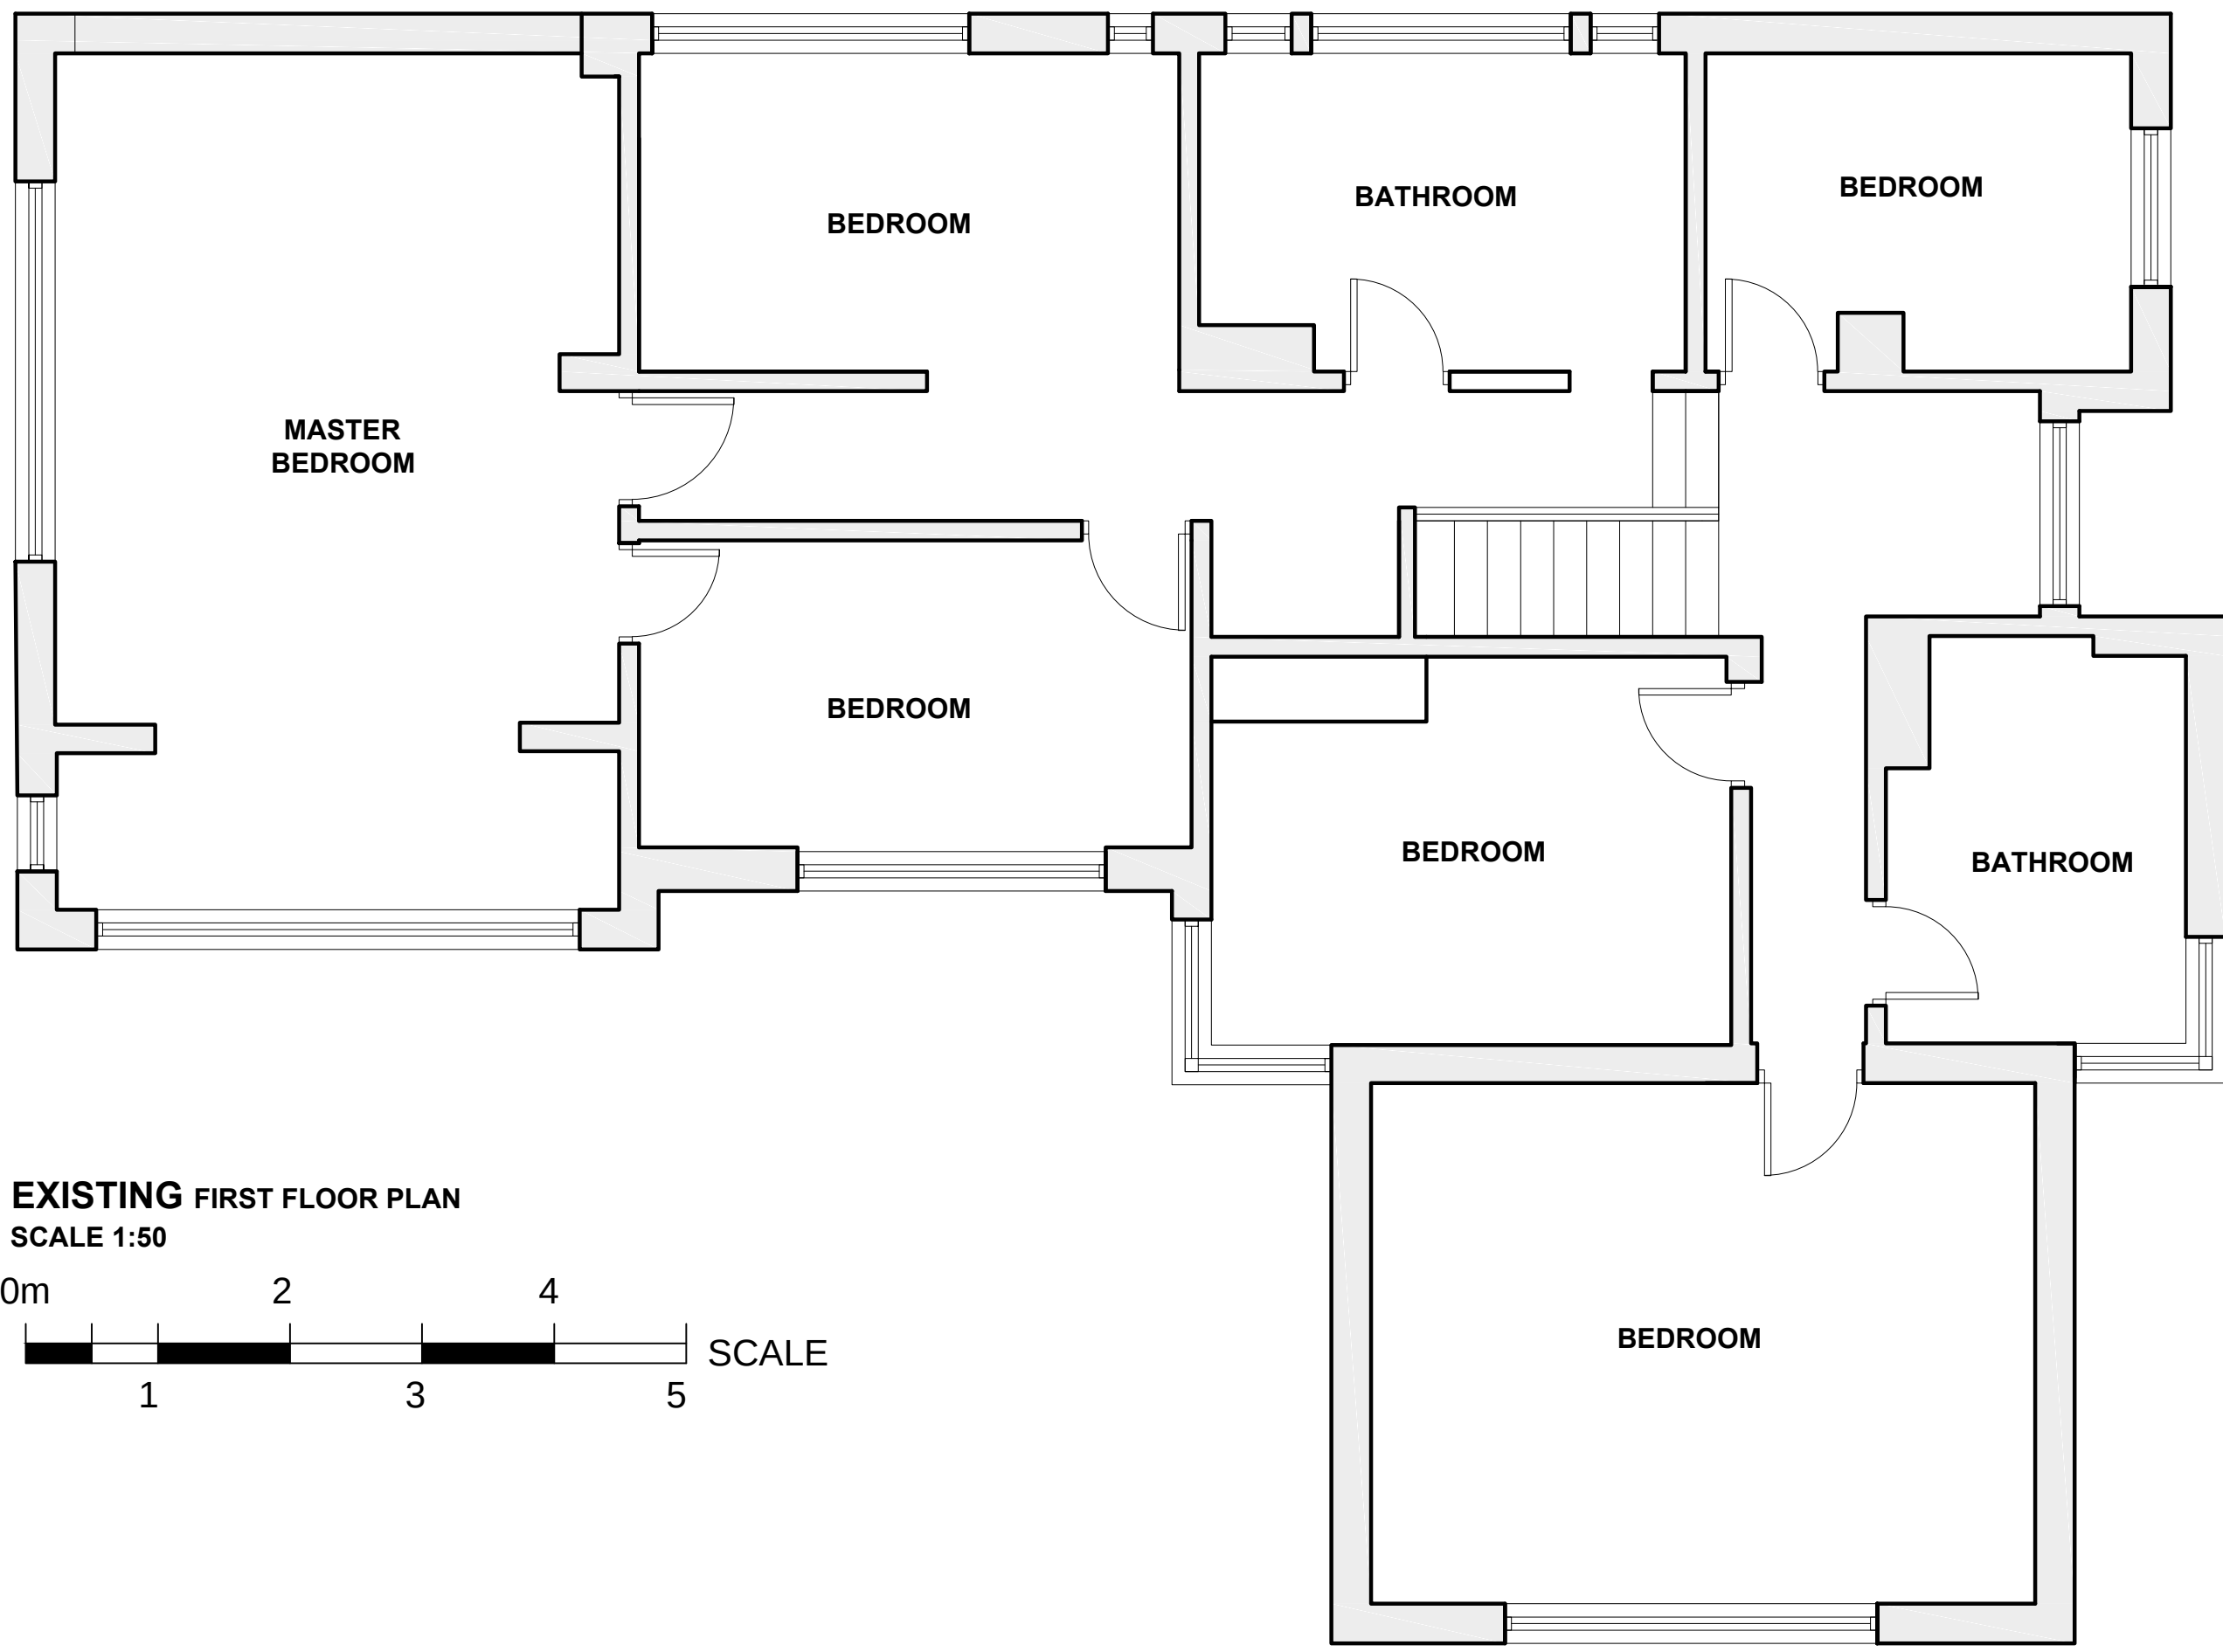
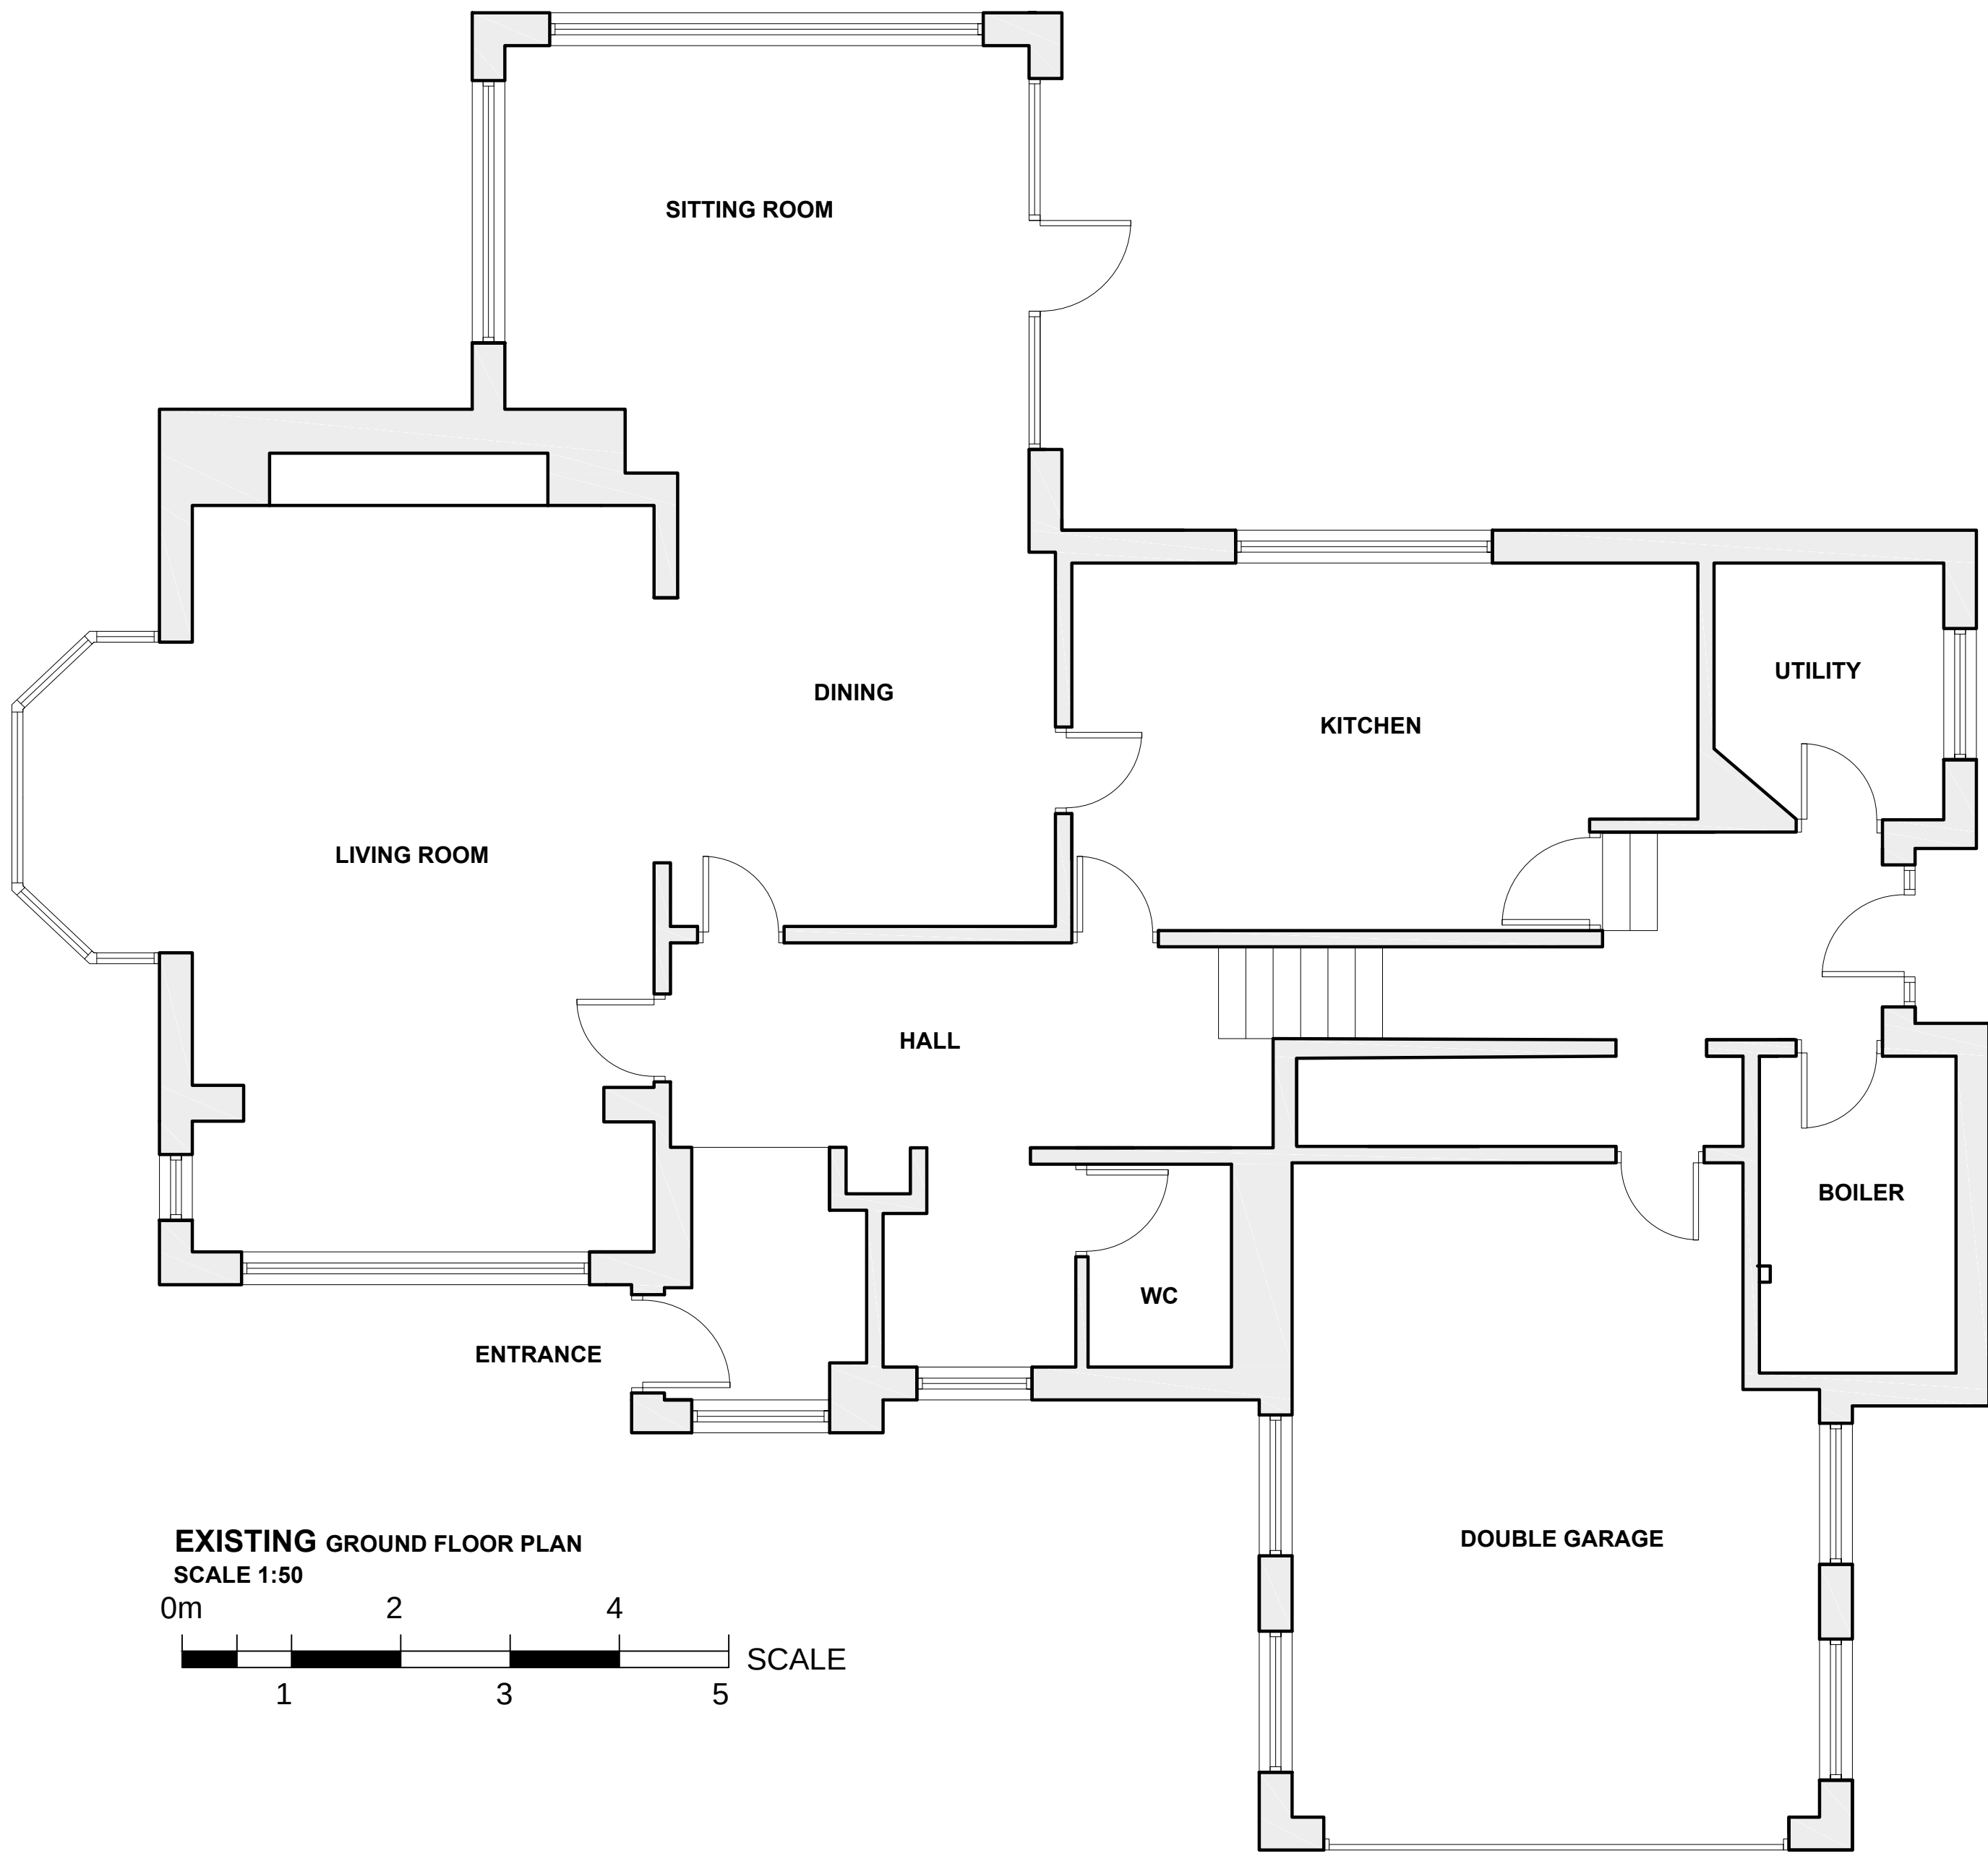


This drawing must be checked & approved by building control & structural engineer before any works on site commence. This is to ensure the building is in line with building regulations & other approved documents. This drawing has been prepared by a designer only & not a qualified structural engineer. Therefore, the designer cannot be held liable for the completion & specification of these works proposed.

D	
C	
B	
A	PLANNING SUBMISSION.

Revision

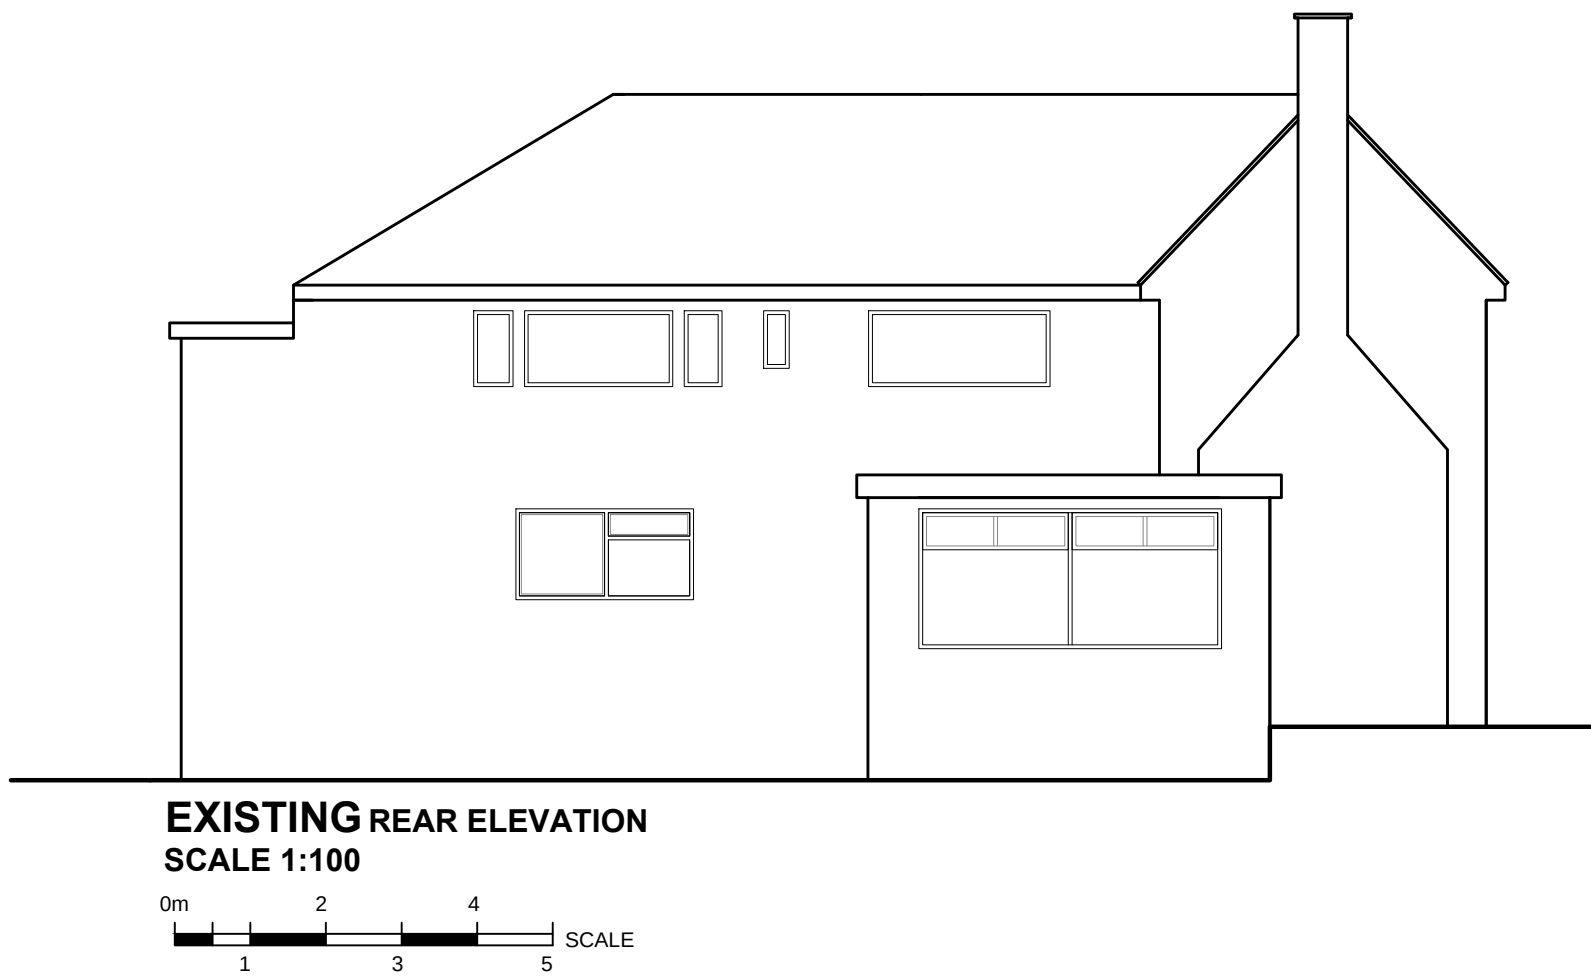

Client	HASSNAIN NAQVI		
Job	5 SAXFIELD DRIVE		
Address	5 SAXFIELD DRIVE, MANCHESTER, M23 1PY		
Title	EXISTING LAYOUTS		
Phase	PLANNING		
Drawn	KS	Scale	AS SHOWN @ A0
Date	AUG 21		
Job No	2022	Dwg No	01A