
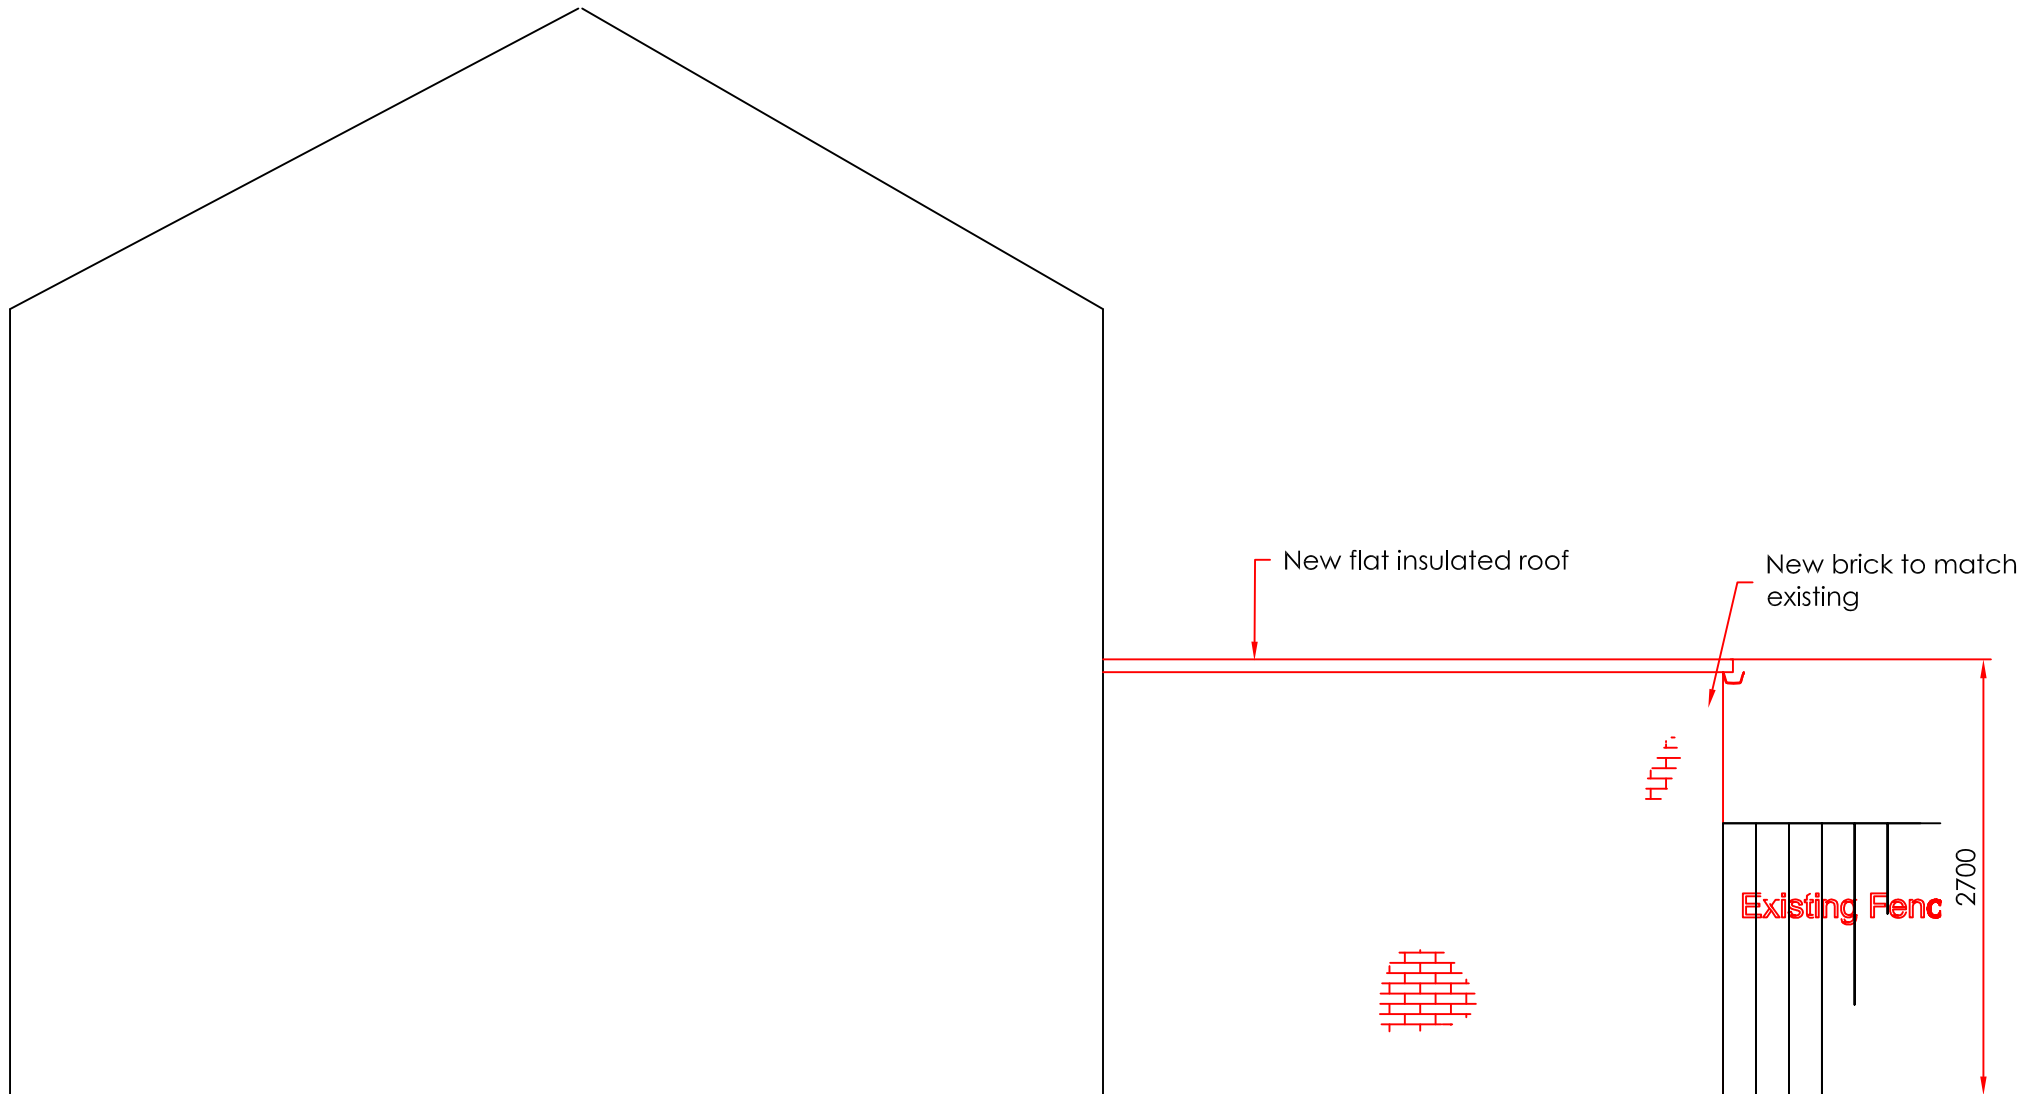


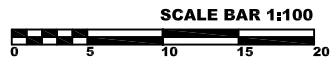

Proposed Side Elevation

24 Victory Street
Proposed Side Elevation
Scale: 1:100 @ A4