



DO NOT SCALE FROM THIS DRAWING. USE GIVEN DIMENSIONS ONLY.
ALL DIMENSIONS ARE TO BE CHECKED ON SITE BY THE CONTRACTOR.
ANY DIMENSIONAL DISCREPANCIES TO BE REPORTED BACK TO HEALEY CONSULTING PRIOR TO PROCEEDING WITH CONSTRUCTION

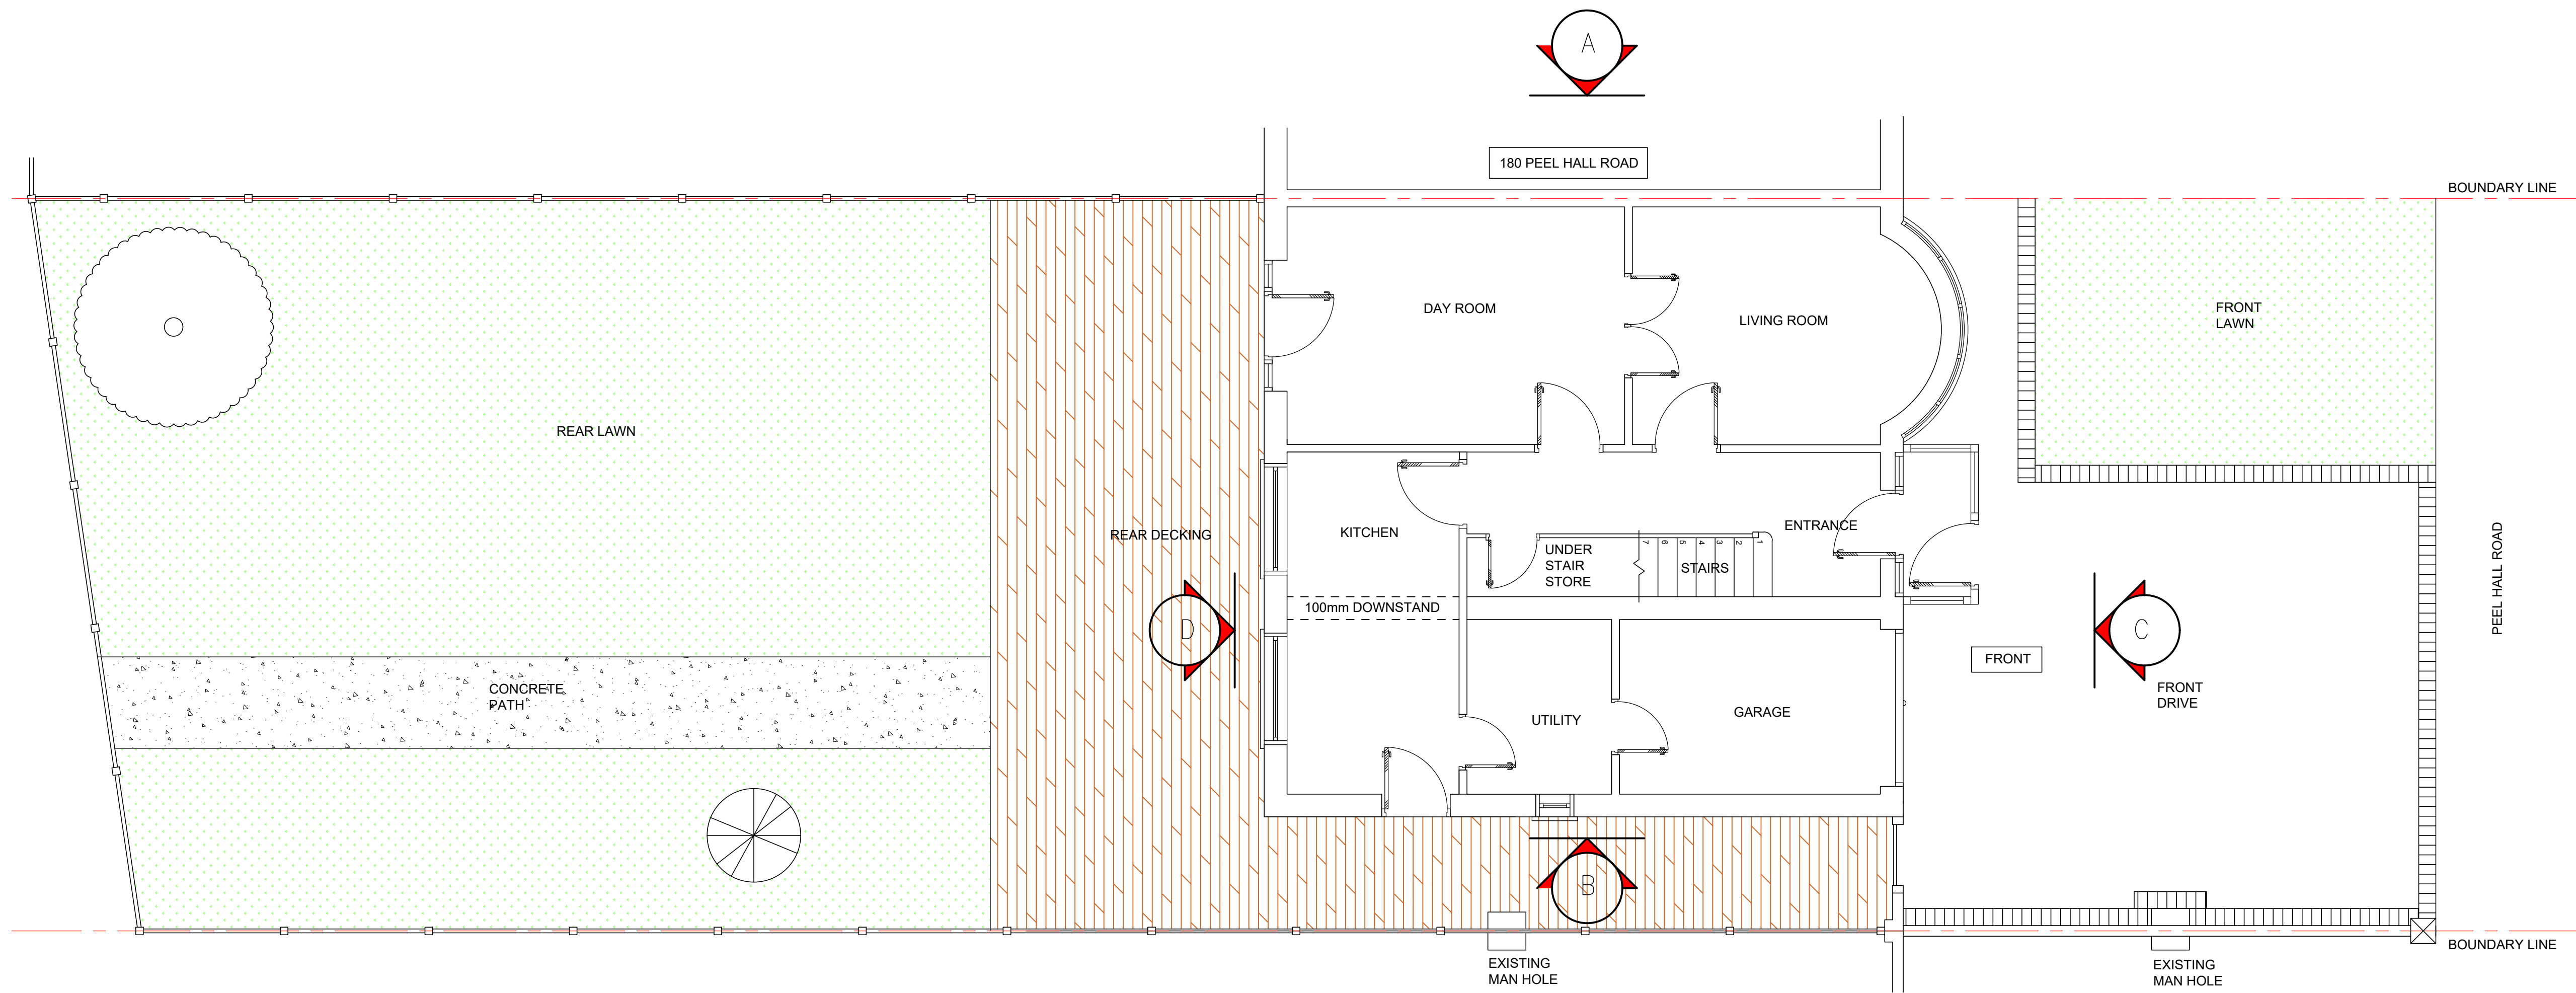


PLAN — EXISTING GROUND FLOOR

Scale 1:50 @ A1

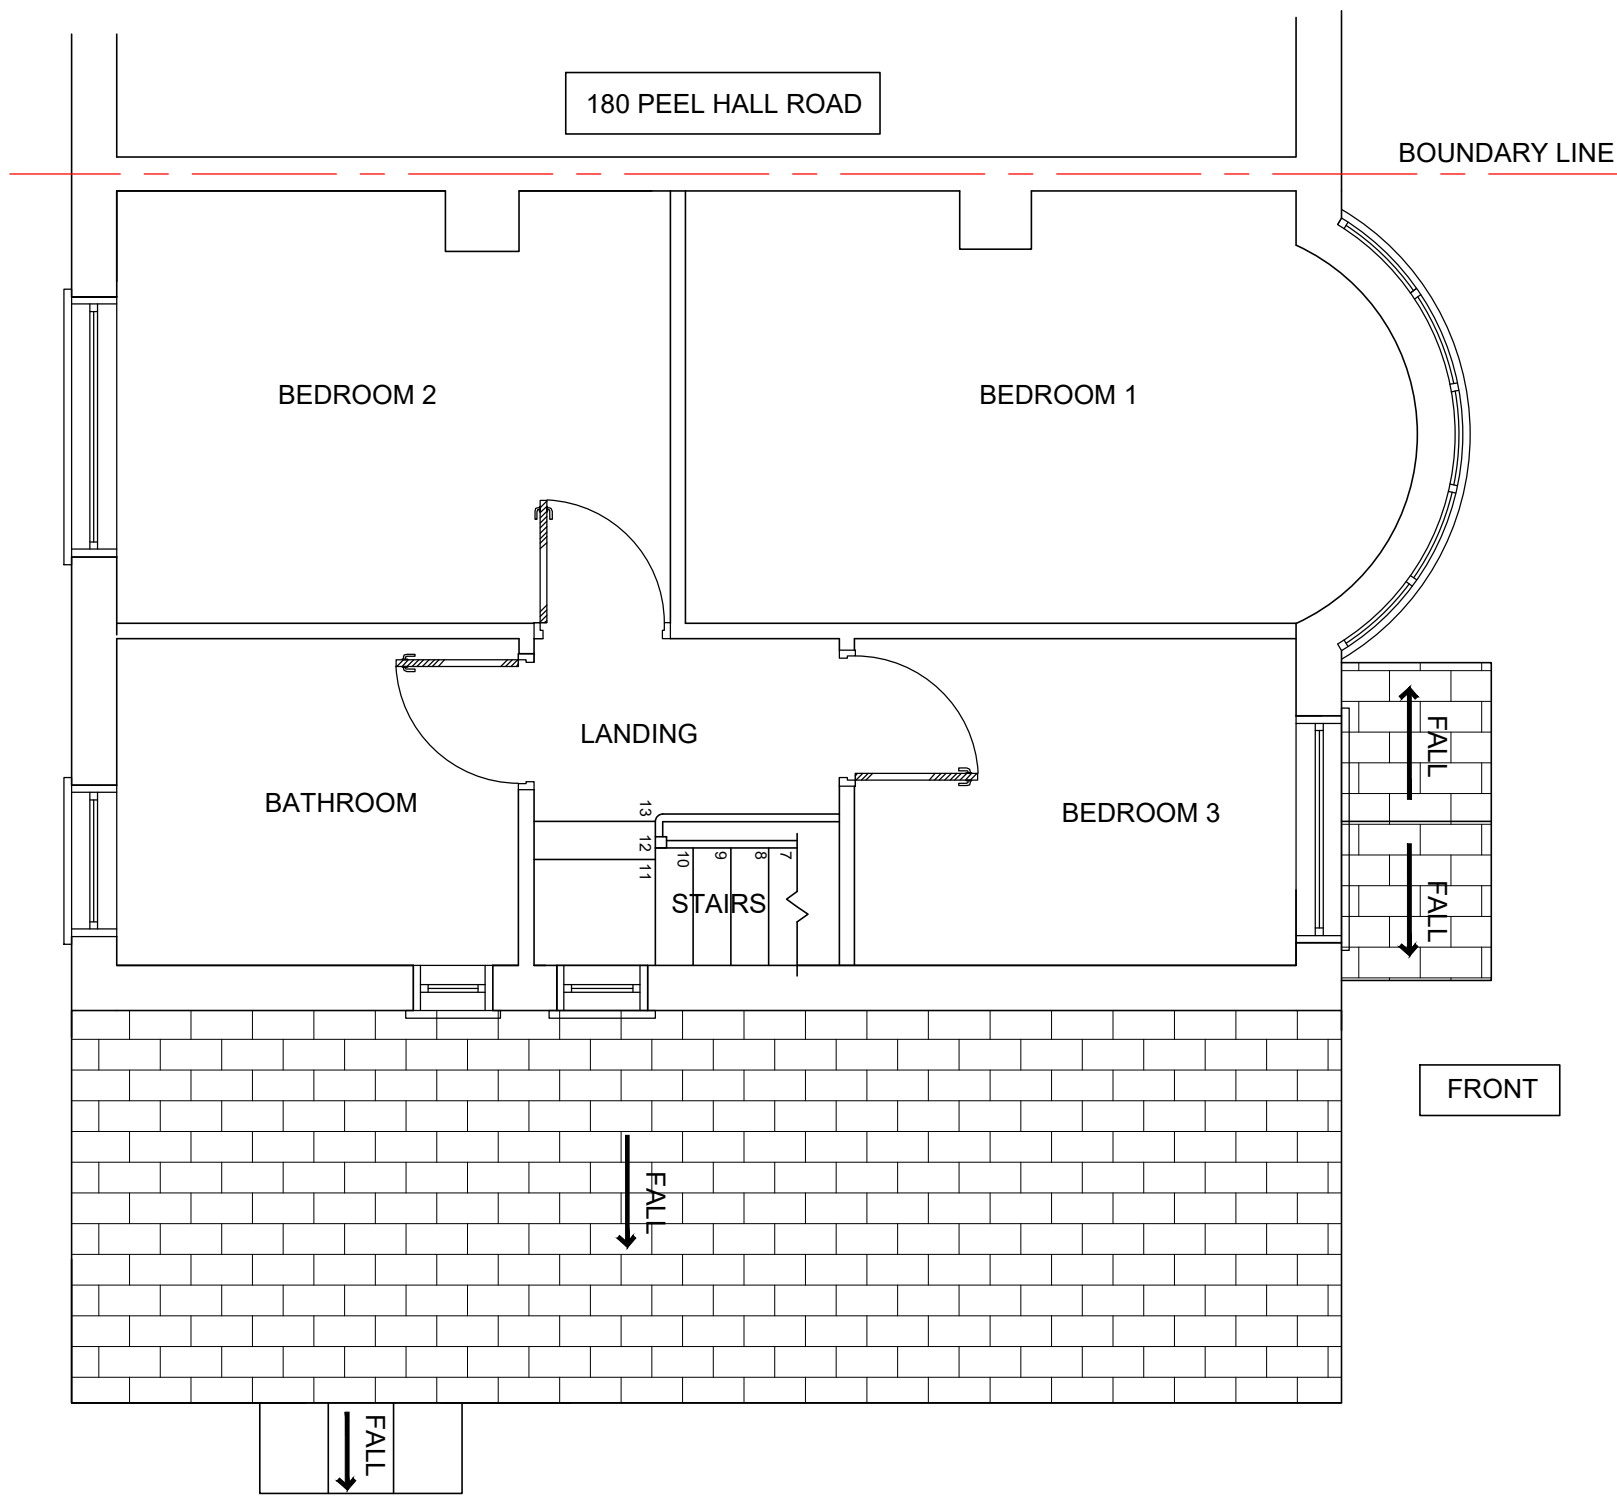

PLAN — EXISTING FIRST FLOOR



Scale 1:50 @ A1

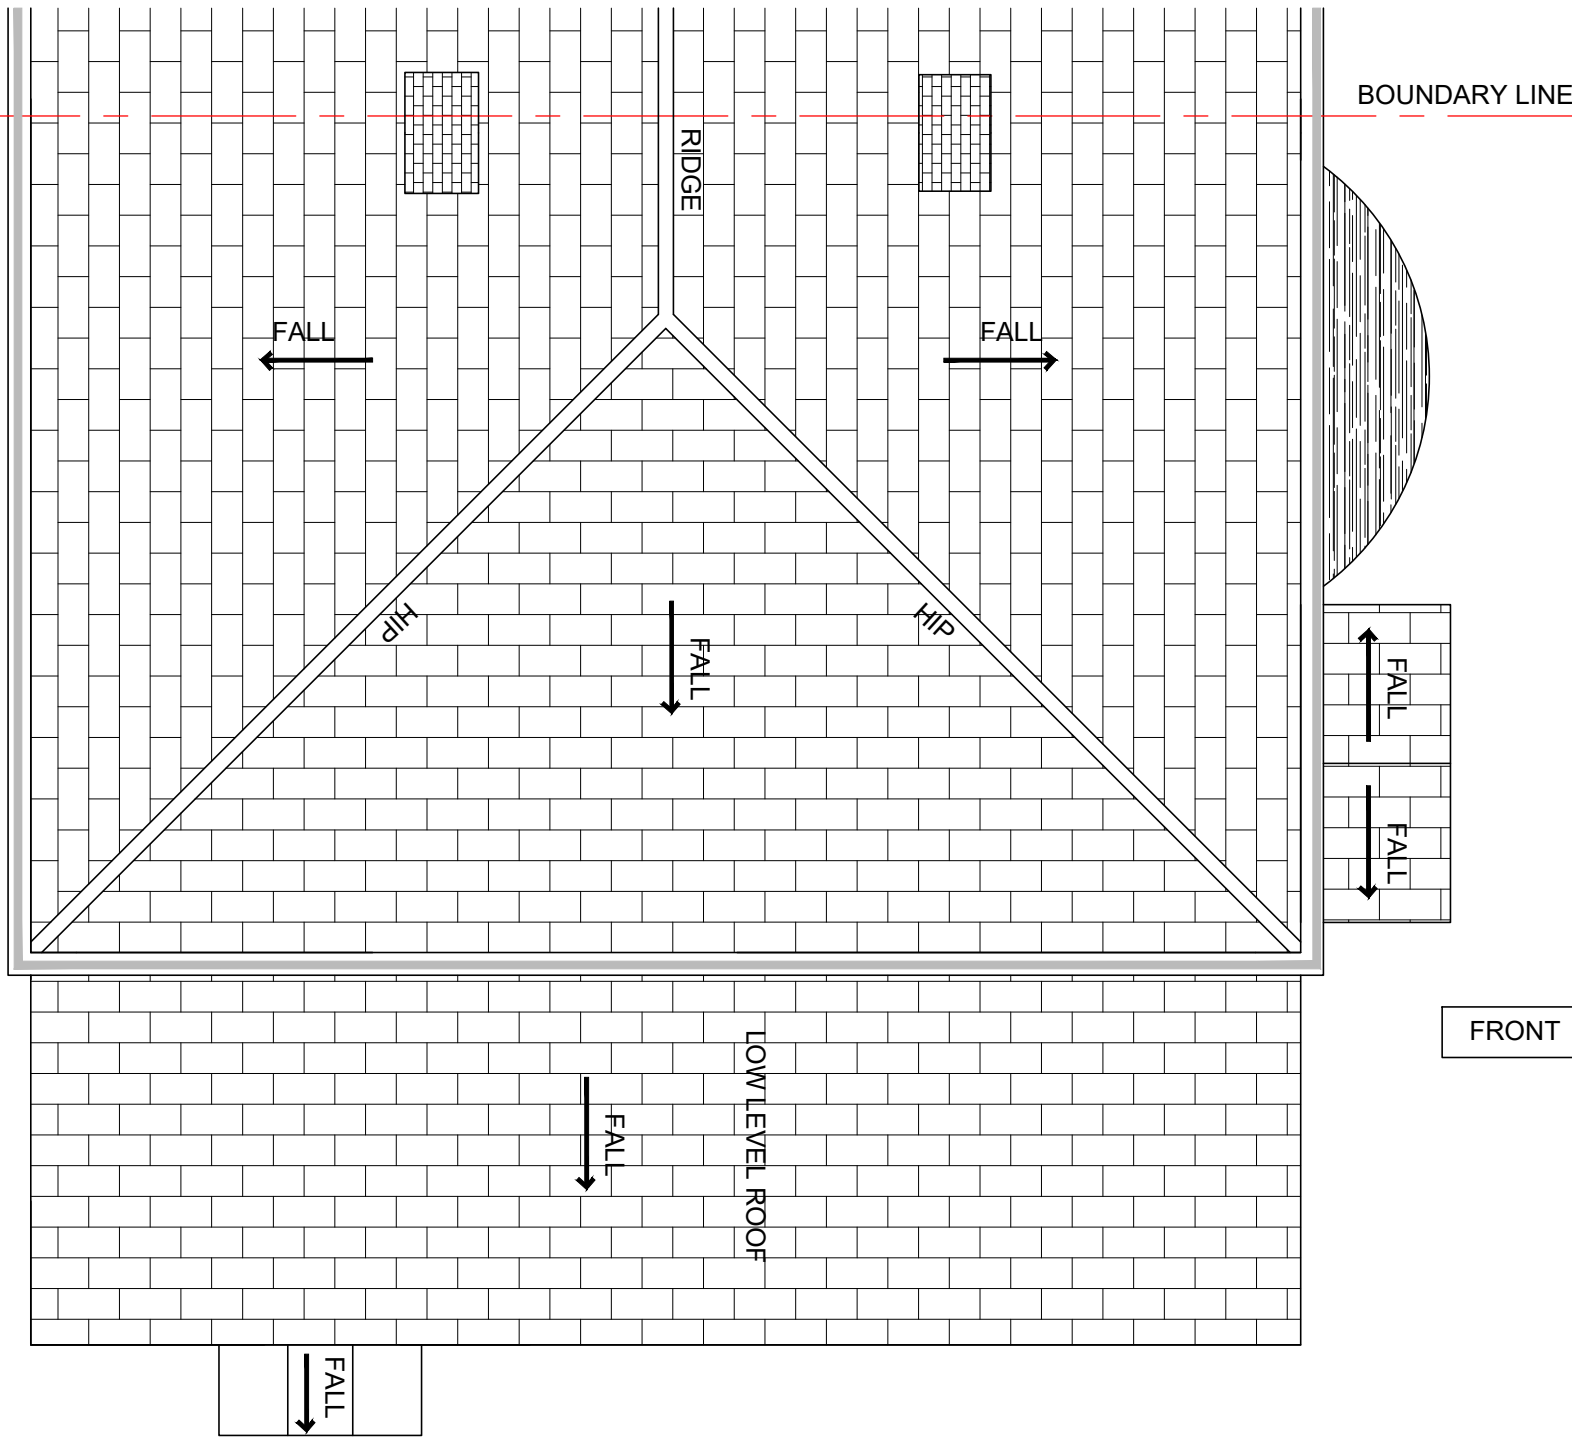

PLAN — EXISTING ROOF

Scale 1:50 @ A1

REFER TO DRAWING HC-22070-(20)-02
FOR SECTIONS A, B, C AND D

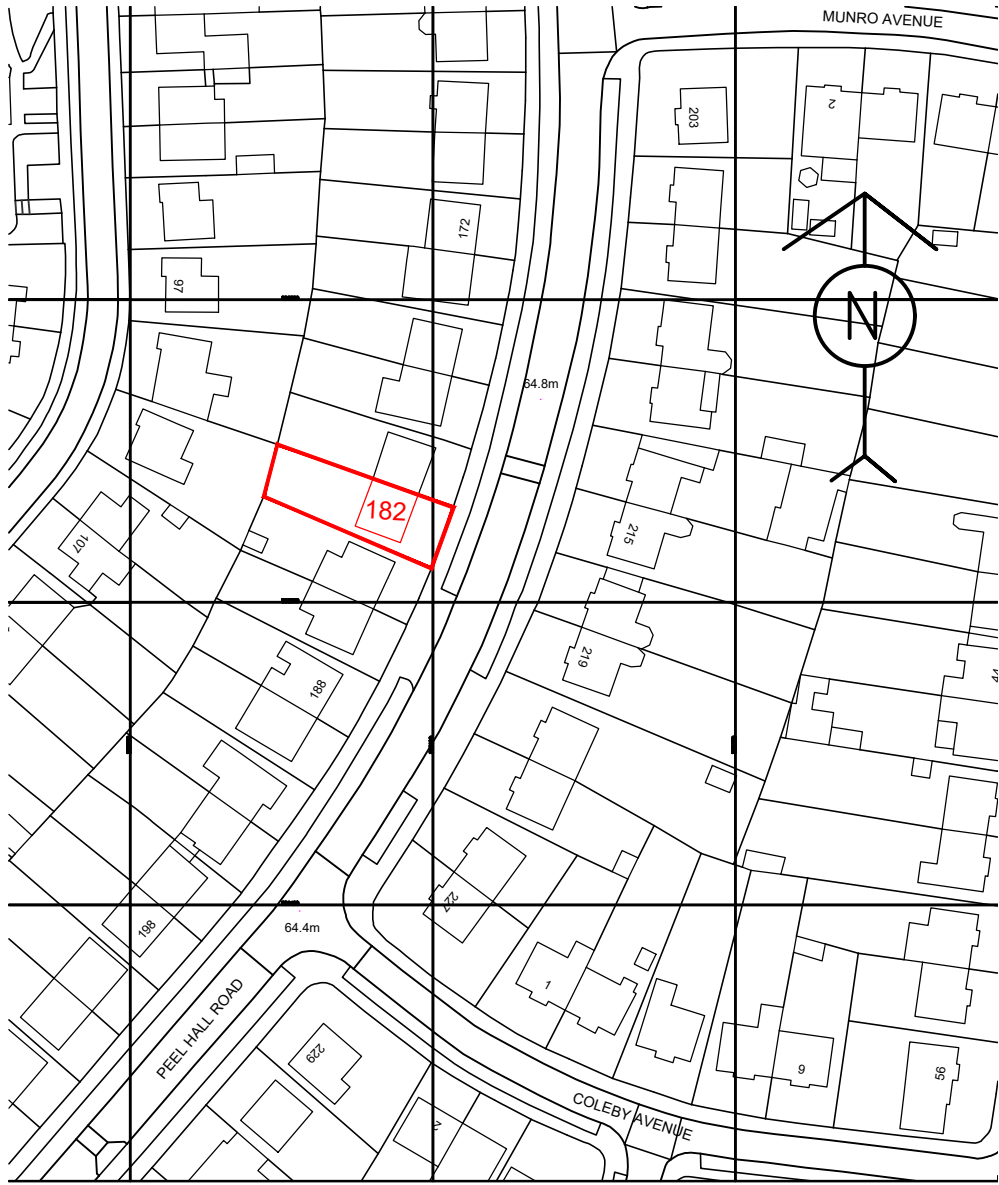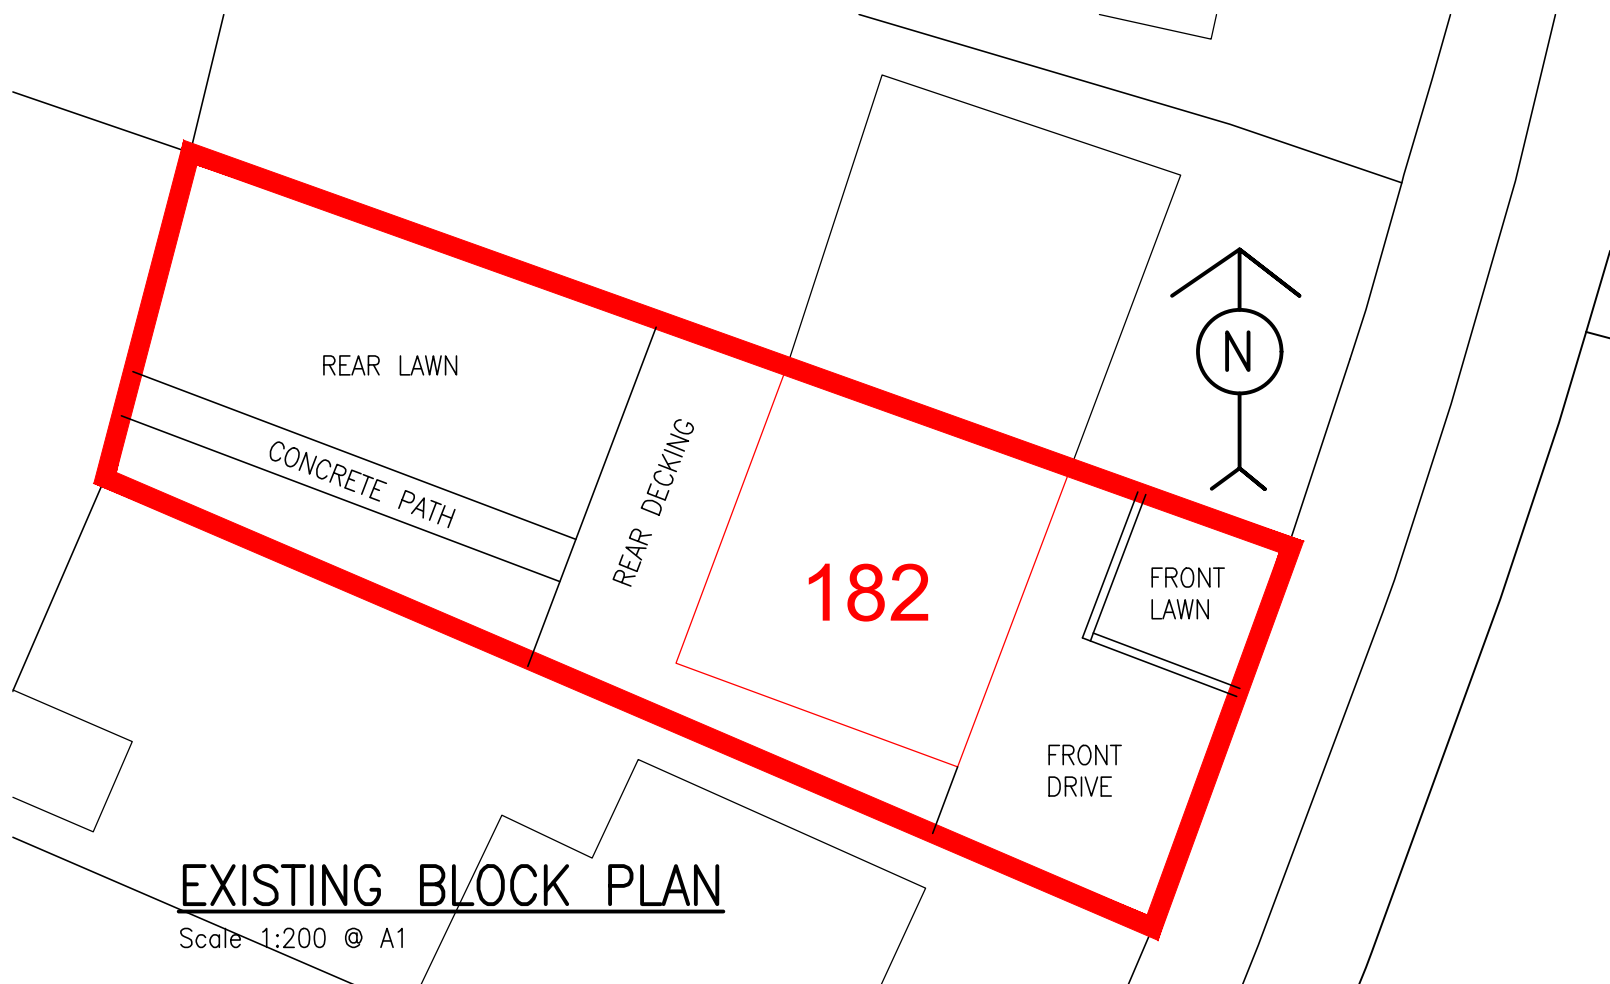

LOCATION PLAN

Scale 1:1250 @ A1

REV	DATE	BY	DETAILS OF REVISION
A	26.01.2022	CR	ISSUED FOR PLANNING
ARCHITECT / CLIENT			
MICHAEL FURNESS			
PROJECT			
182 PEEL HALL ROAD			
WYTHENSHAW			
M22 5HD			
TITLE			DRAWN BY
PLANNING APPLICATION			CR
REAR EXTENSION			DATE
EXISTING PLANS			25.01.2022
DRAWING NO.			SCALE
HC-22070-(20)-01			SHOWN@A1
			REVISION
			A

HEALEY CONSULTING
Brunel House
63 Dale Street
Minnow
Rochdale
OL16 3NJ
Tel: 01706 343961
Fax: 01706 343981
email: office@healeyconsulting.co.uk
copyright: Healey Consulting

