




Proposed Spring Bridge Road Street-Scene 1:100

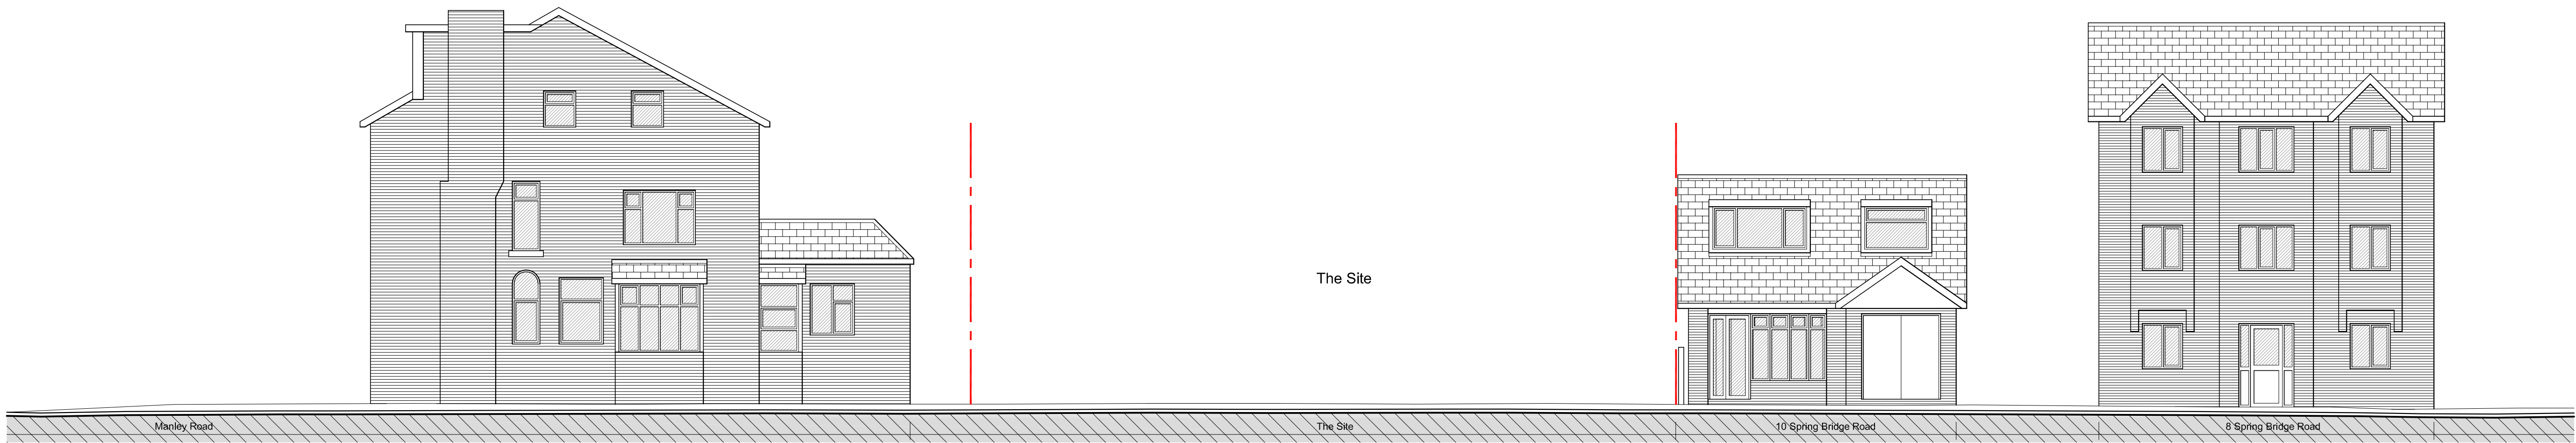

Existing Spring Bridge Road Street-Scene 1:100

Scale Bar 1:100

