


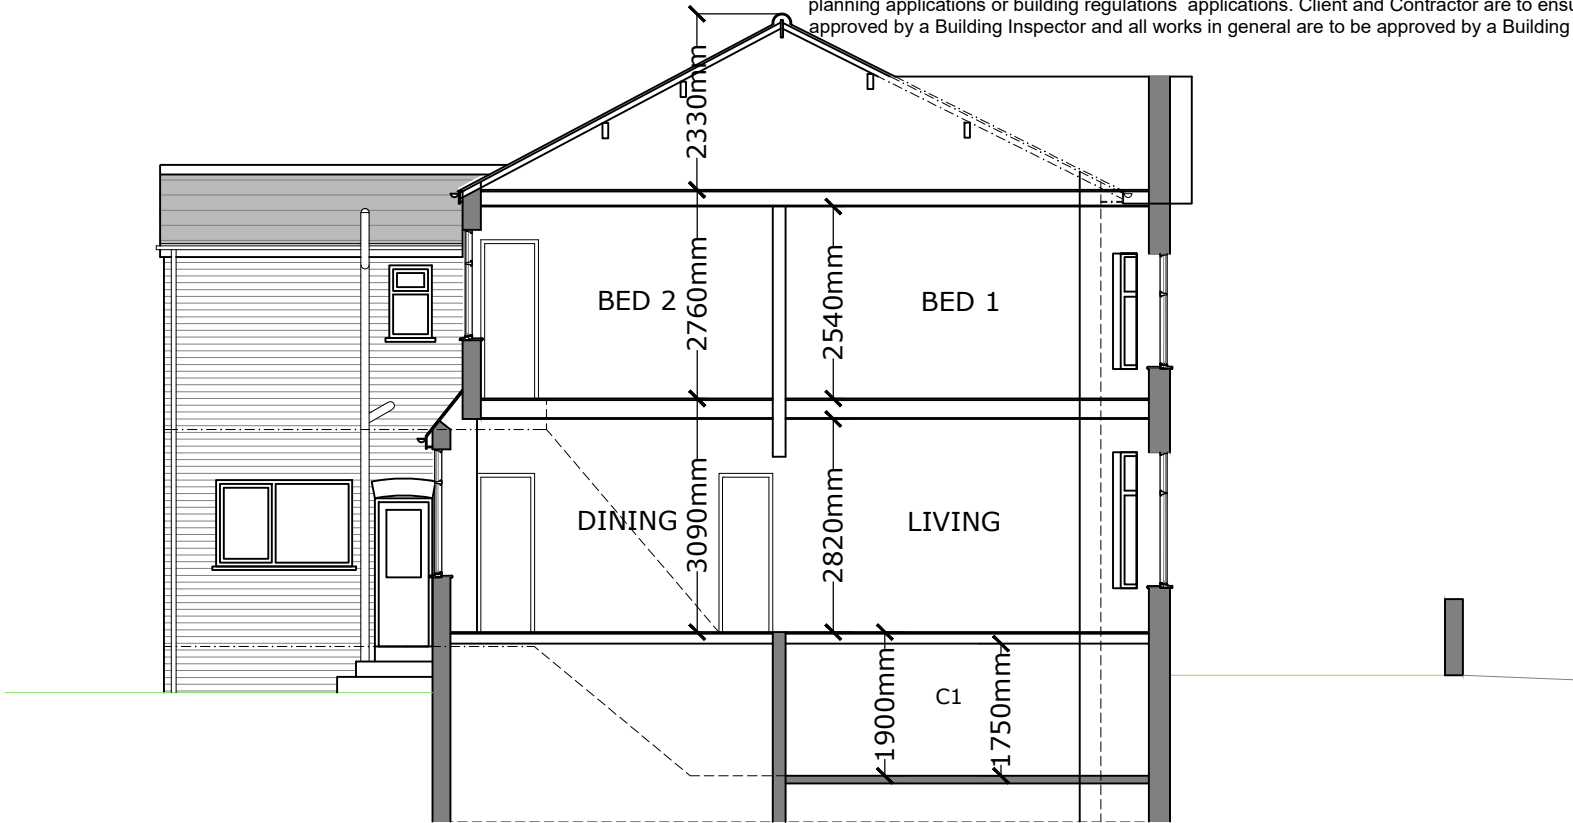


existing foundation arrangement unknown
CROSS SECTION



NORTH ELEVATION



EAST ELEVATION

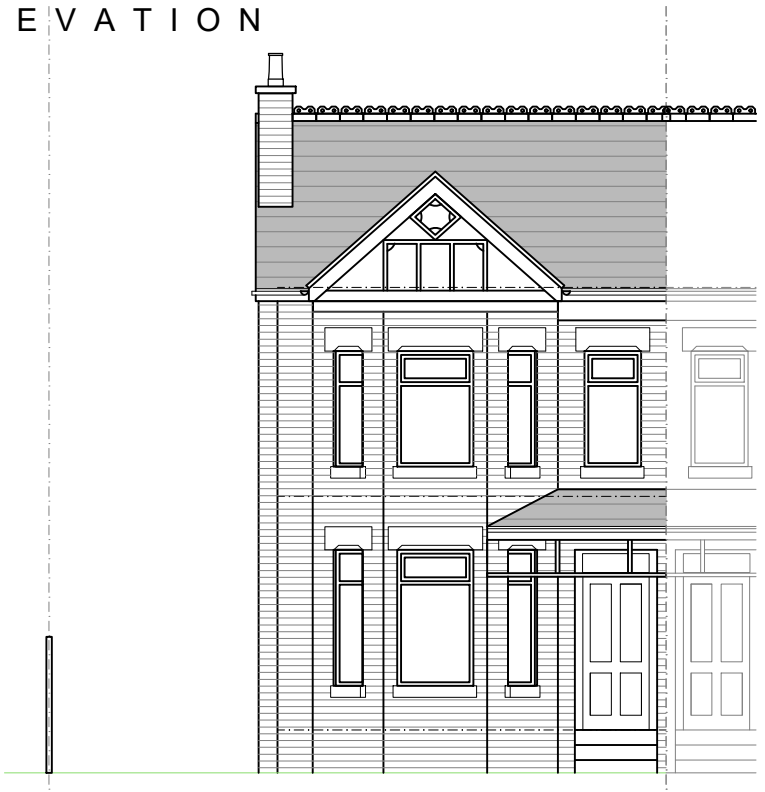

WEST ELEVATION