



Do not scale from this drawing. Work to figured dimensions only.
All information should be checked by the contractor site before work.
Any discrepancies should be reported to the architect or designer immediately.
All rights are reserved and are not transferable. Unauthorised reproduction of this drawing are not permitted.
Land registry title and ownership boundaries are produced by A+Z Studio using all reasonable endeavours. We cannot be held responsible for scale discrepancy of plans supplied to us.

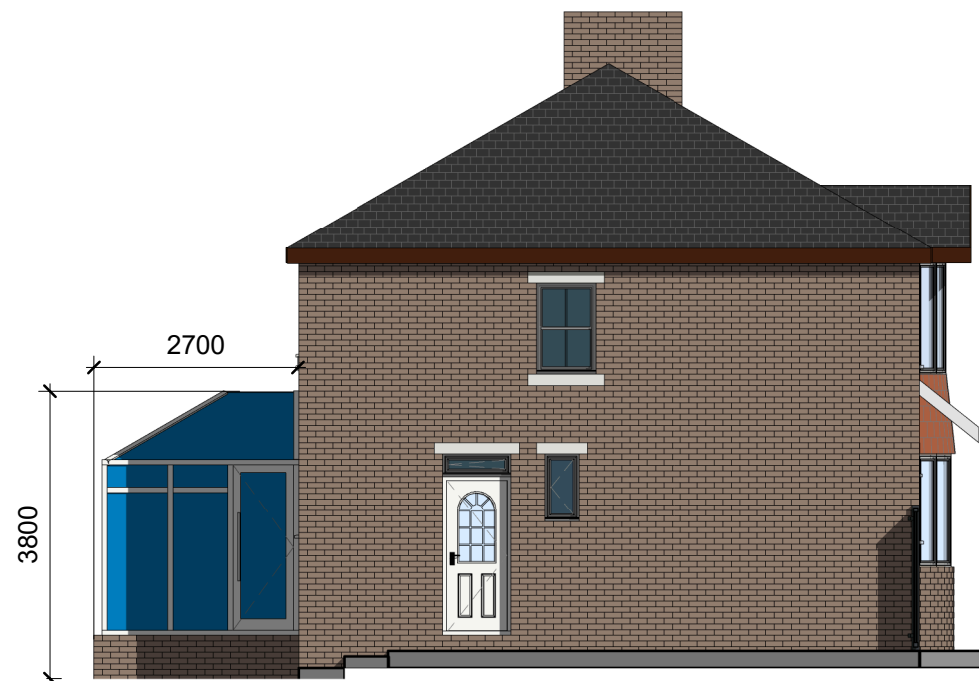

Side of the House - Existing
1 : 100



Back of House - Existing
1 : 100

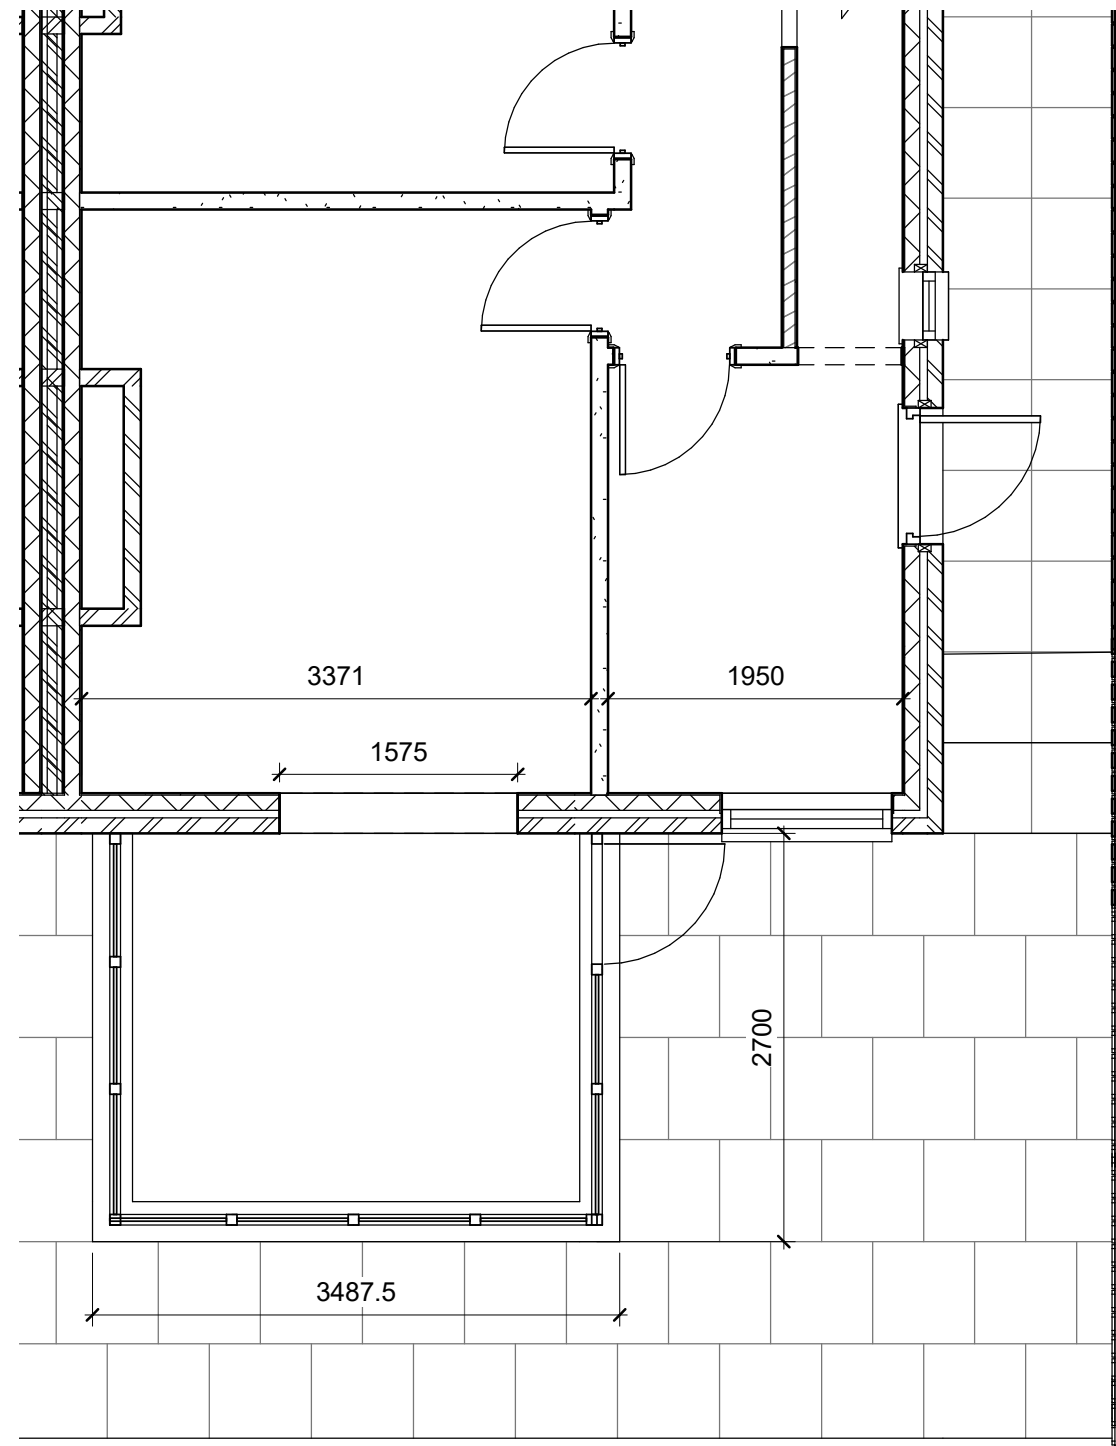

Ground - Existing
1 : 50

No.	Description	Date

IONIC
DESIGN

PROJECT	Single Storey Rear Extension to 36 Hillcrest Drive	CLIENT			Catherine Collinson	
		Date 24/01/2022	Project number P004	Scale (@ A3) As indicated		
SHEET	Existing Plans and Elevations	Drawn by Author	DRWAING NUMBER		REV	
		Checked by Checker	CAT-EB-03-DD-05			