
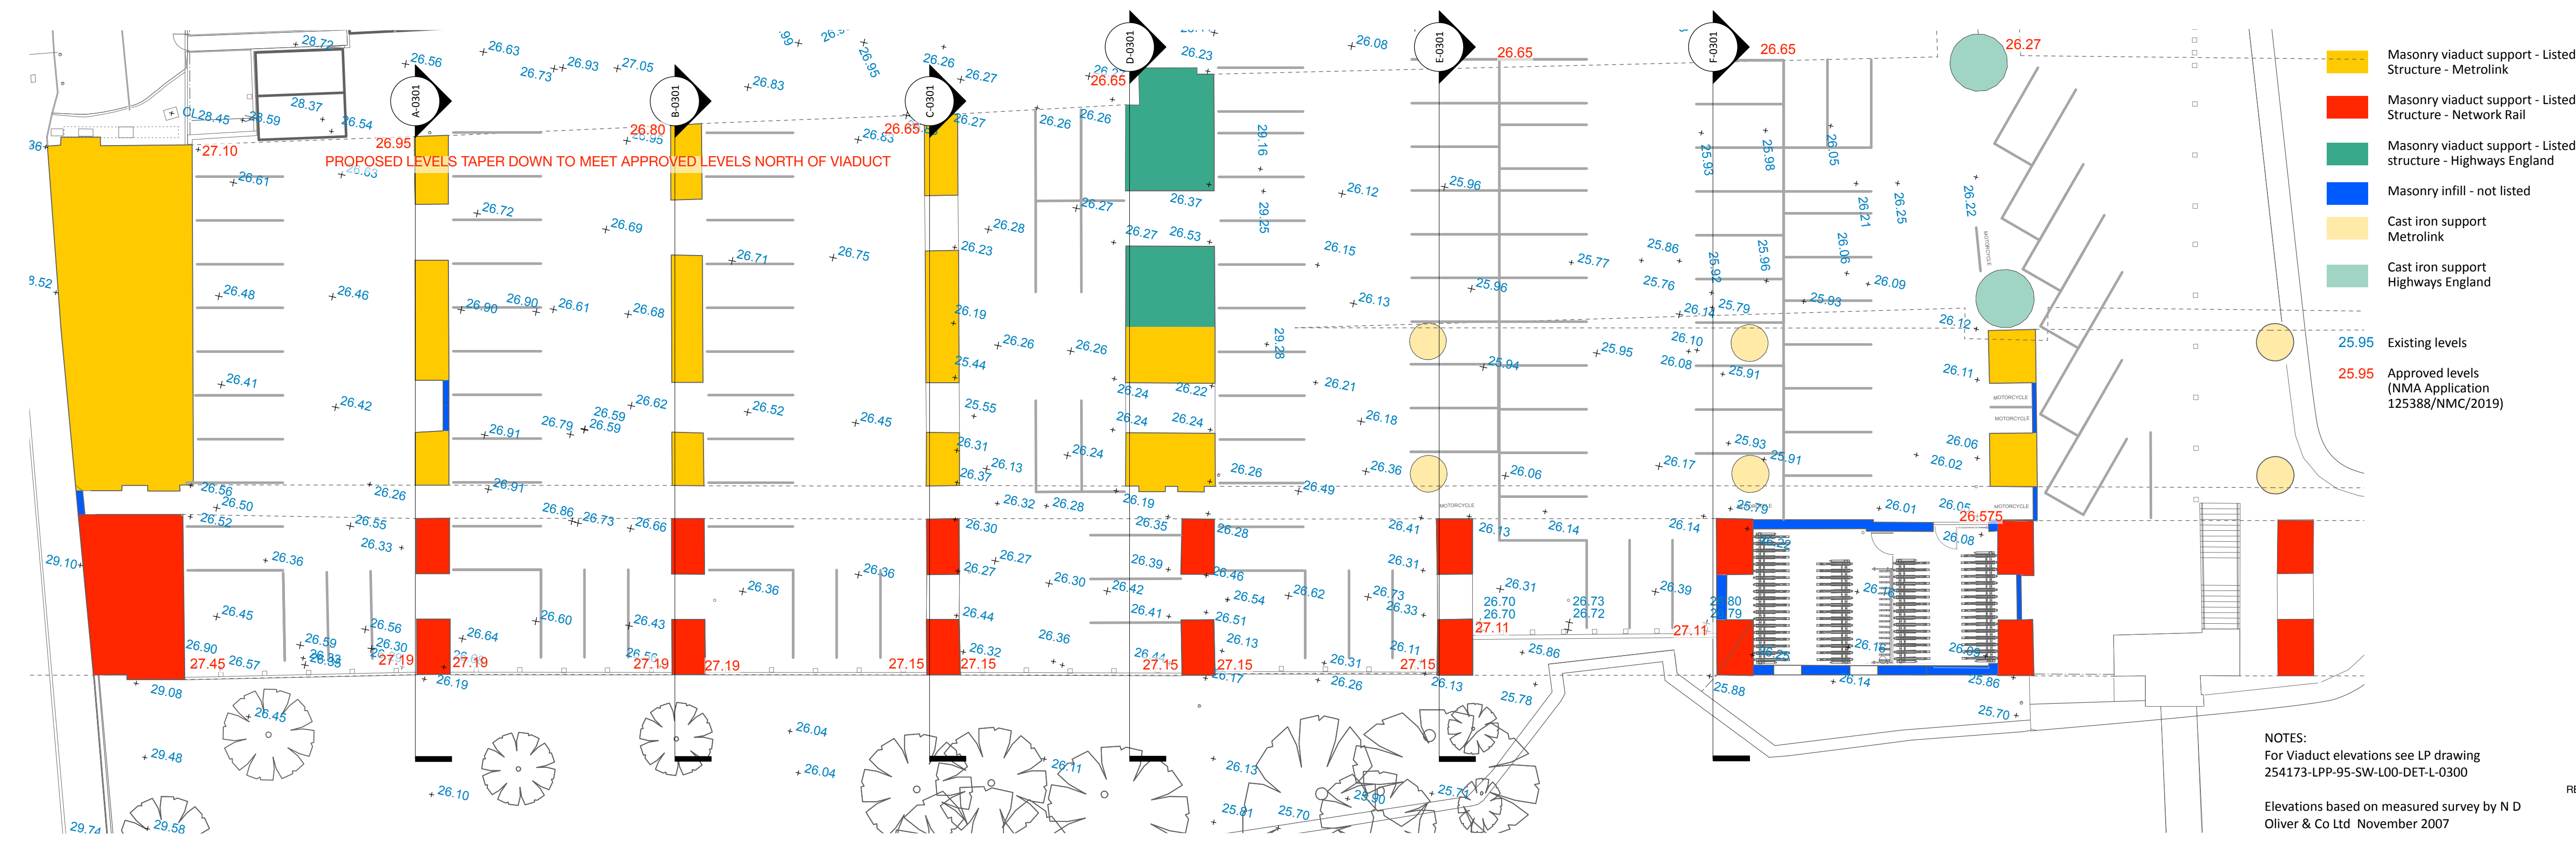
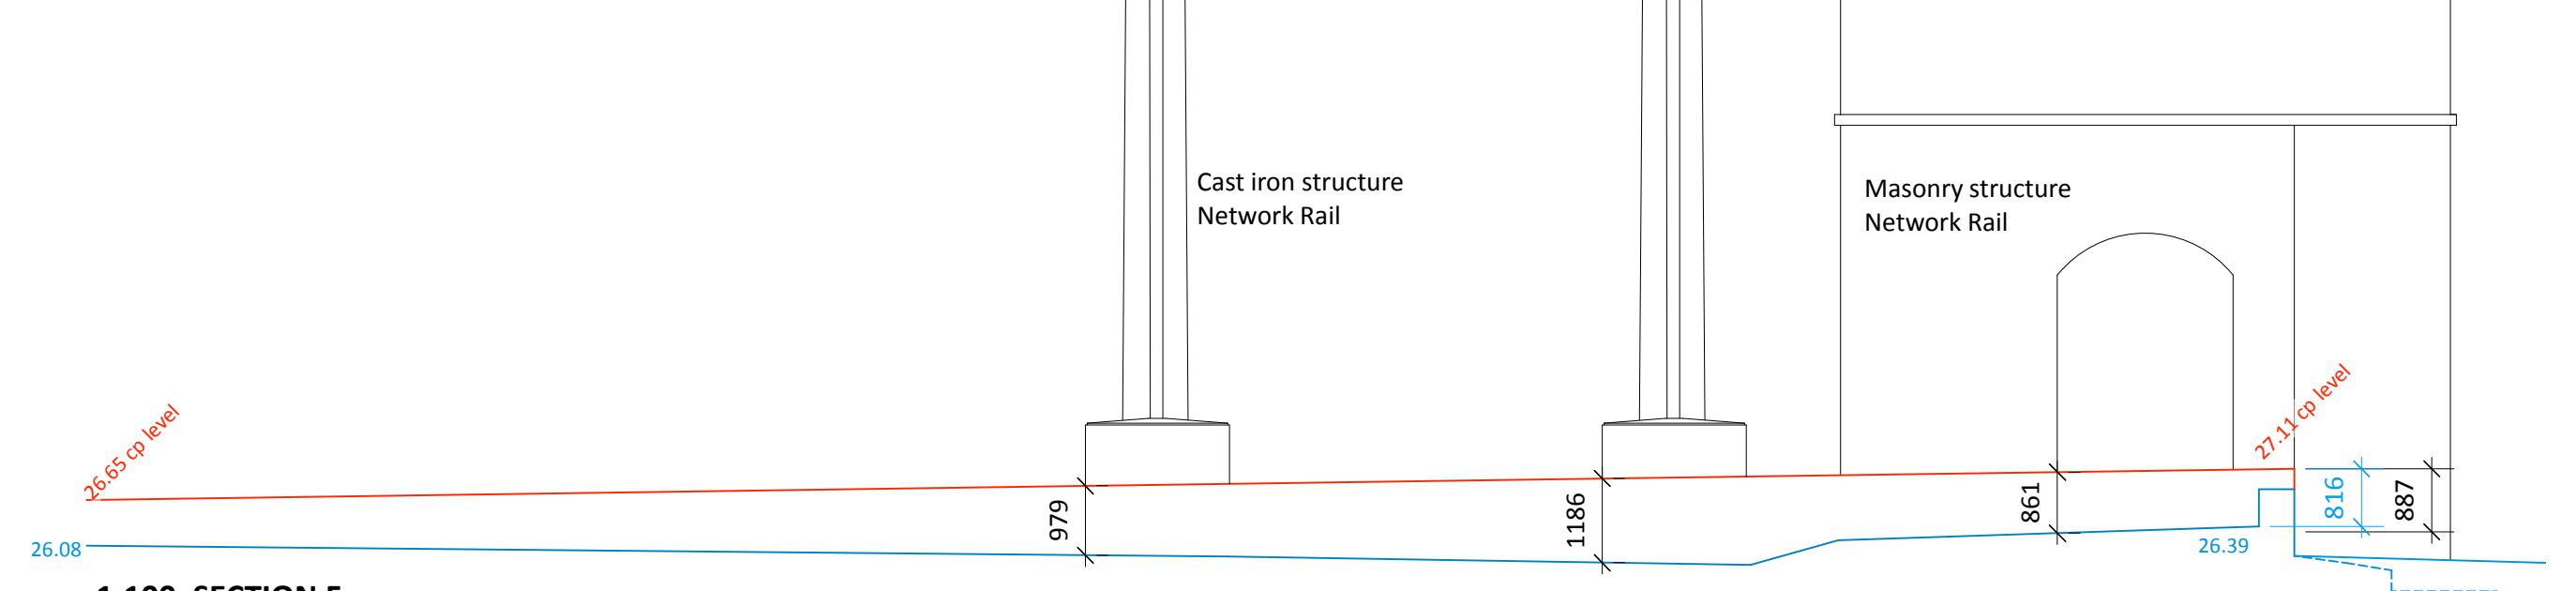
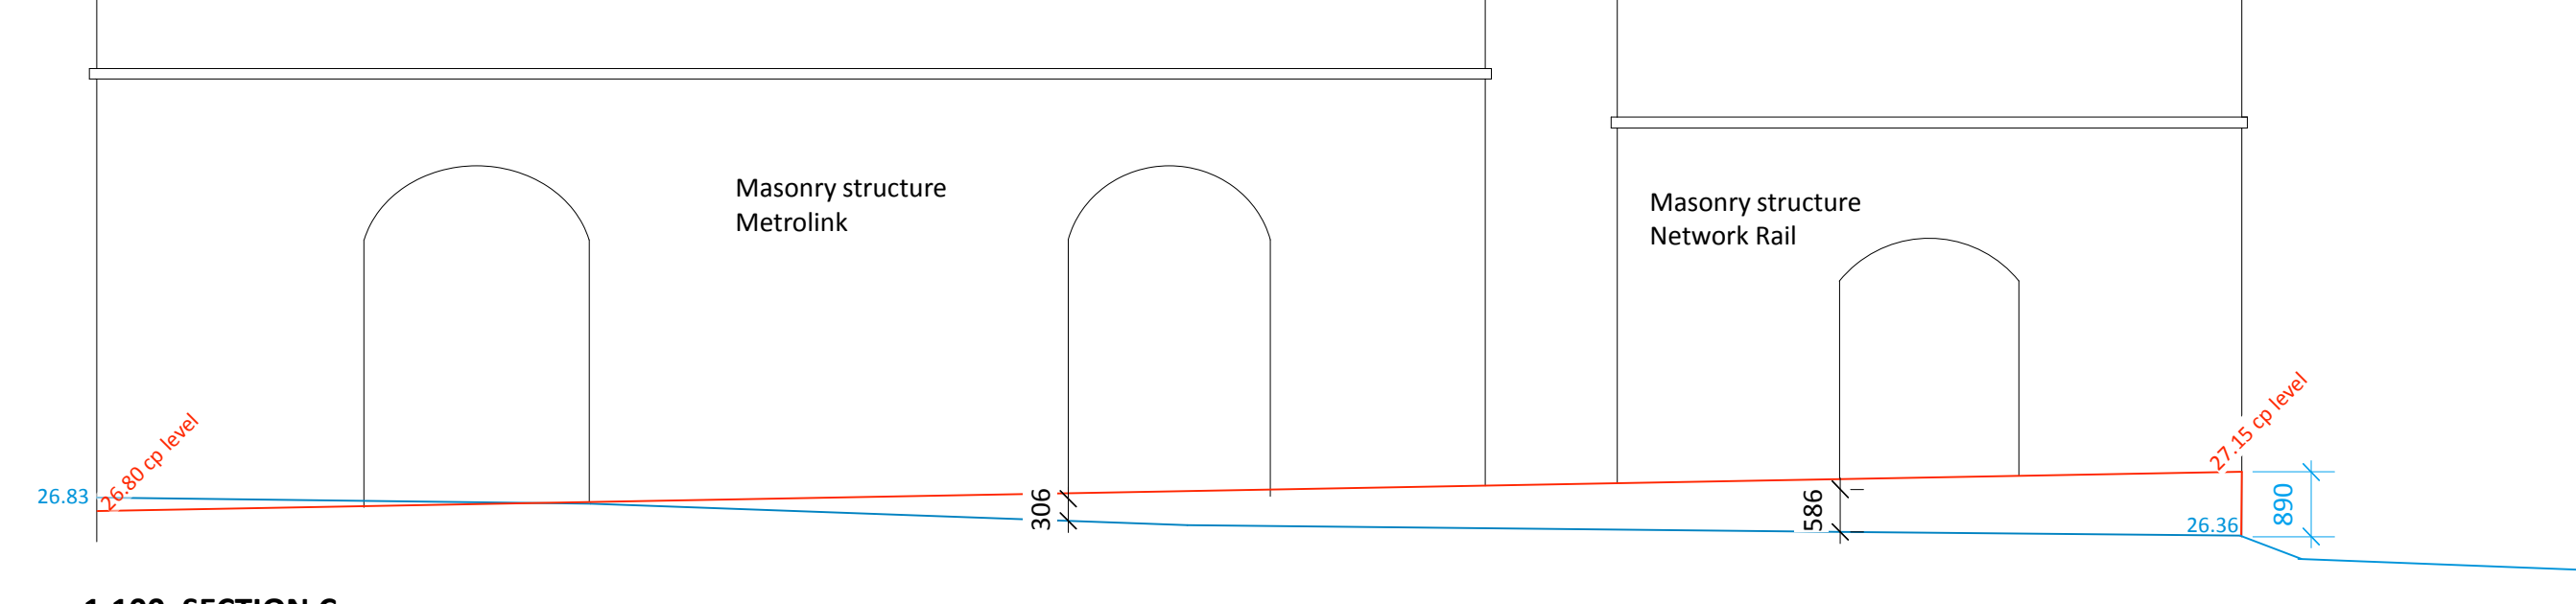
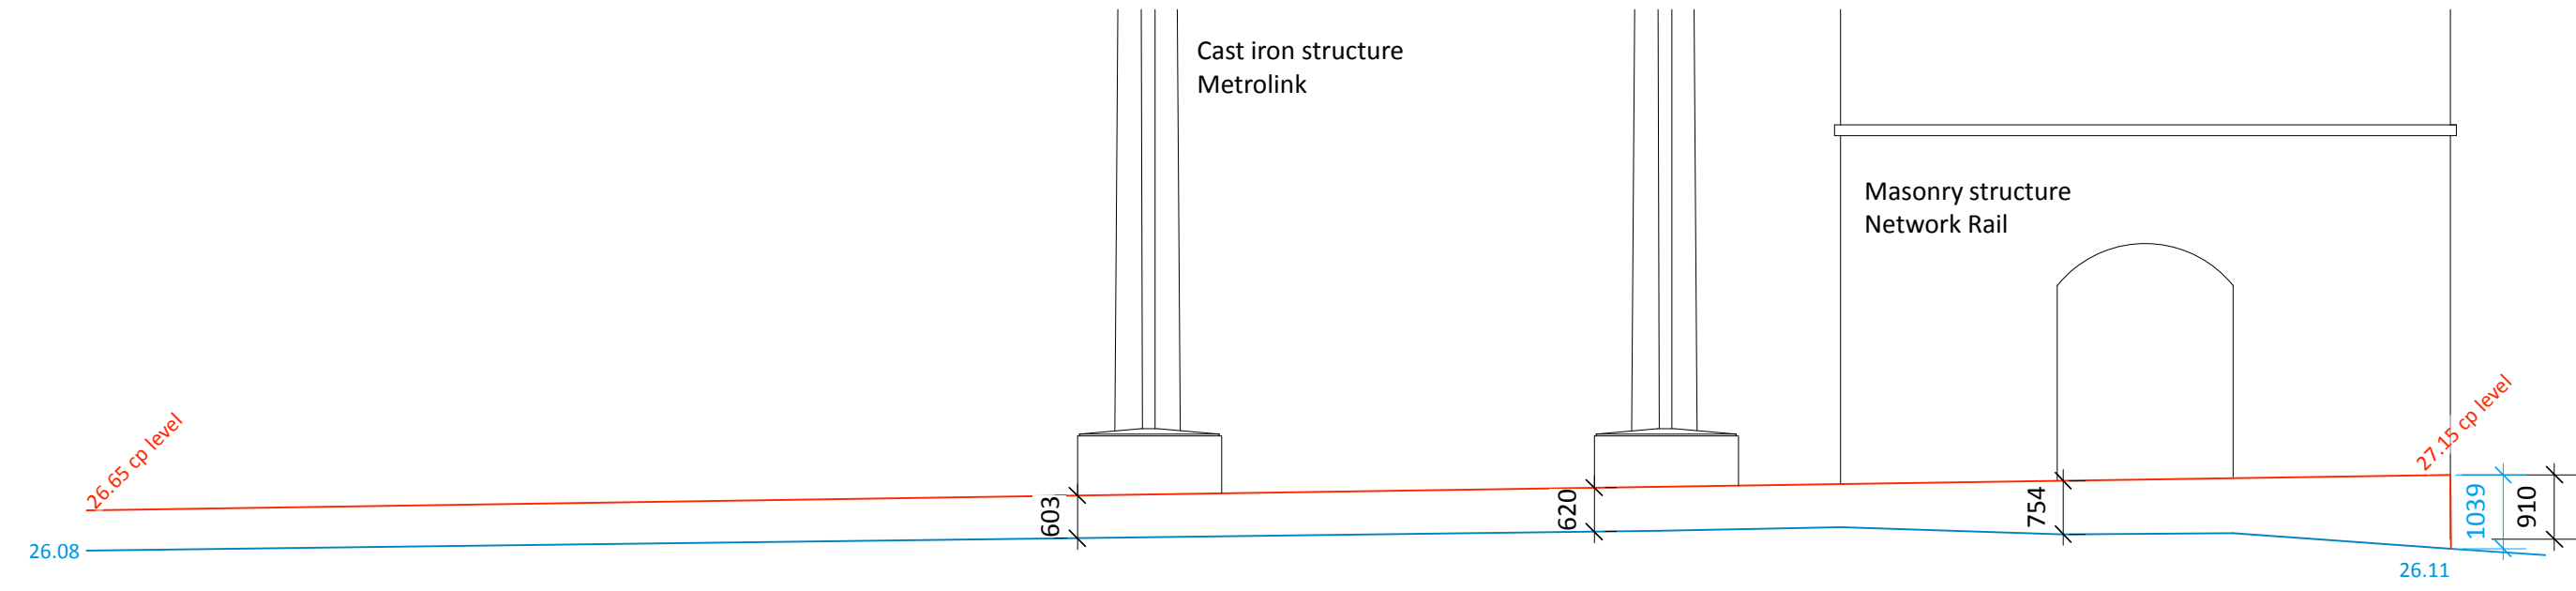
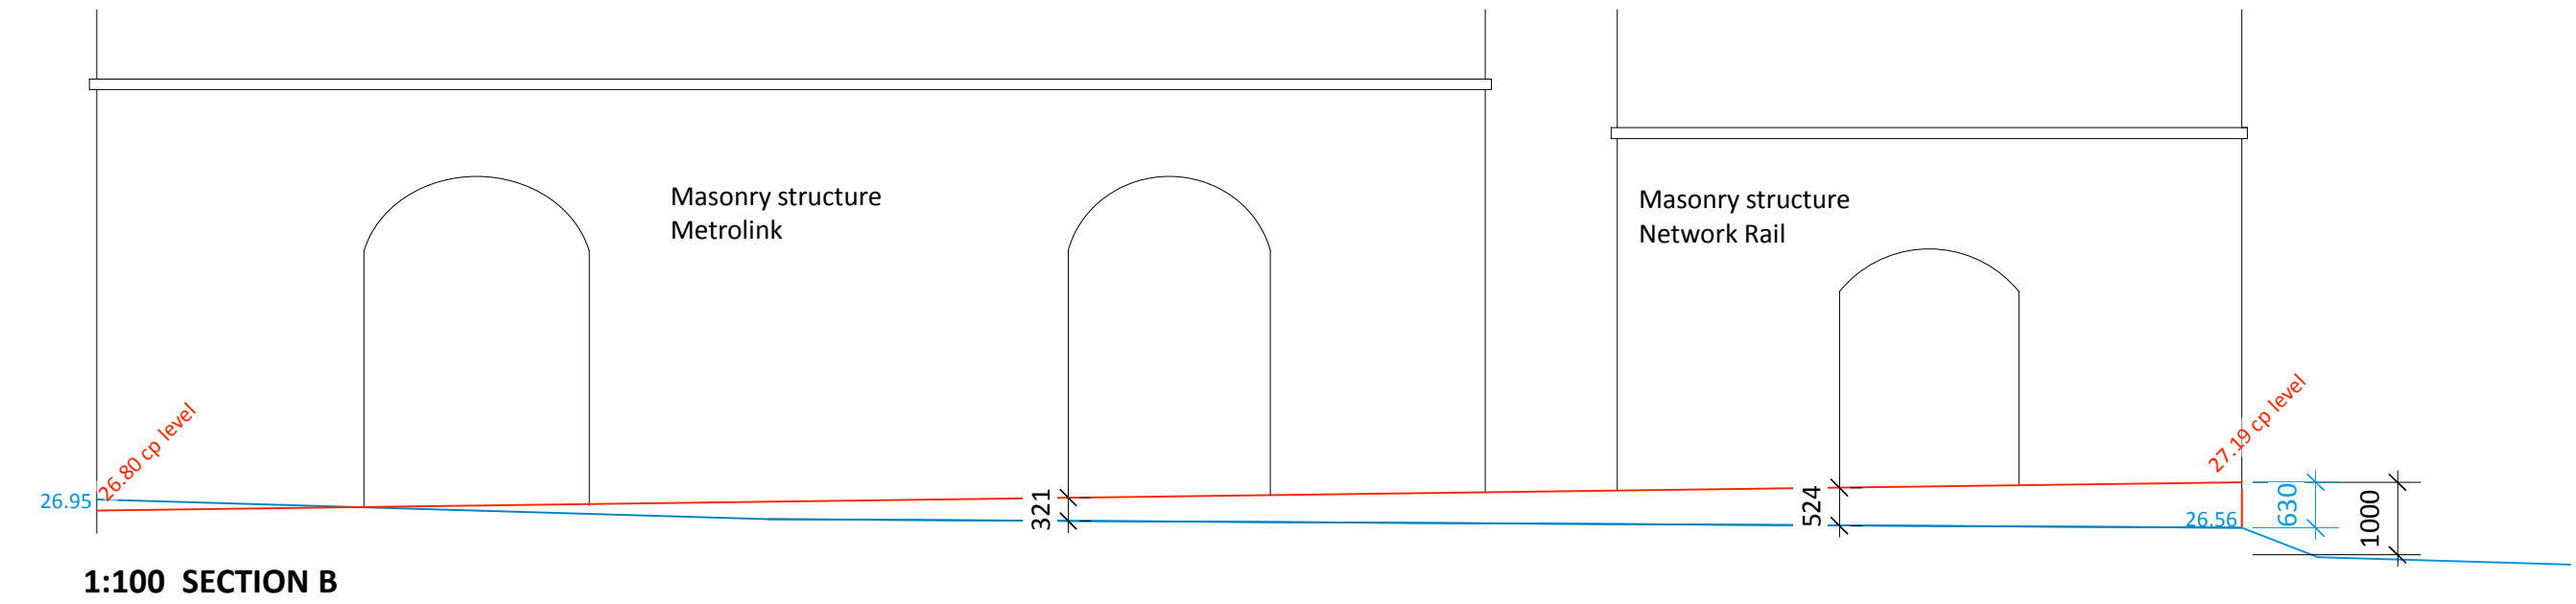
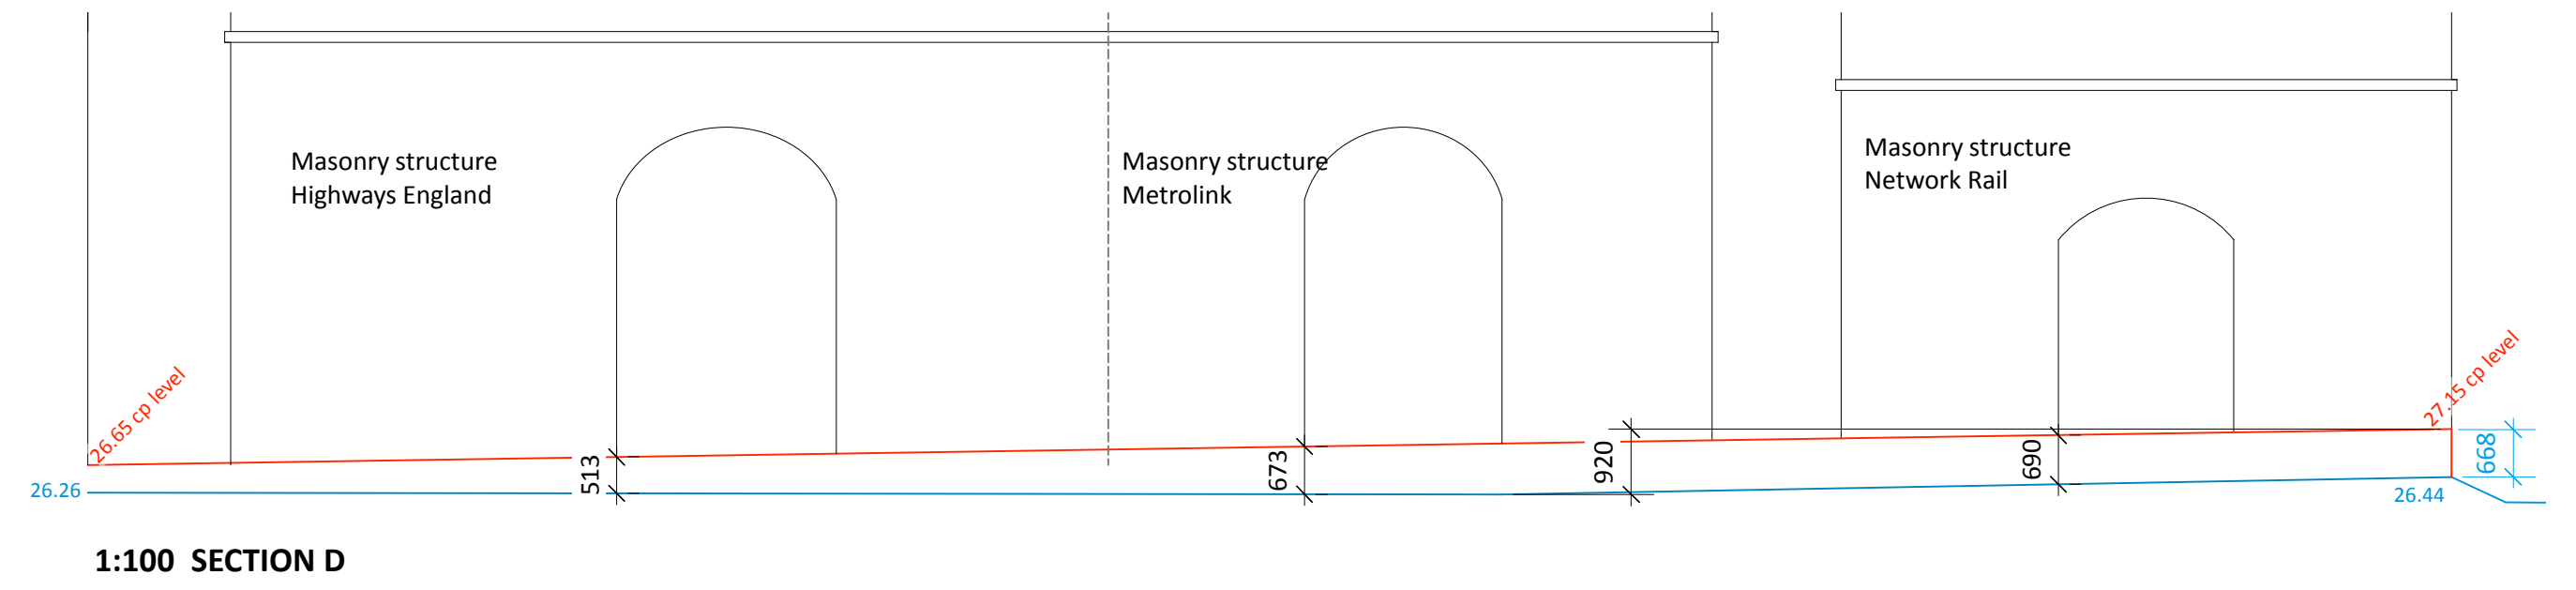


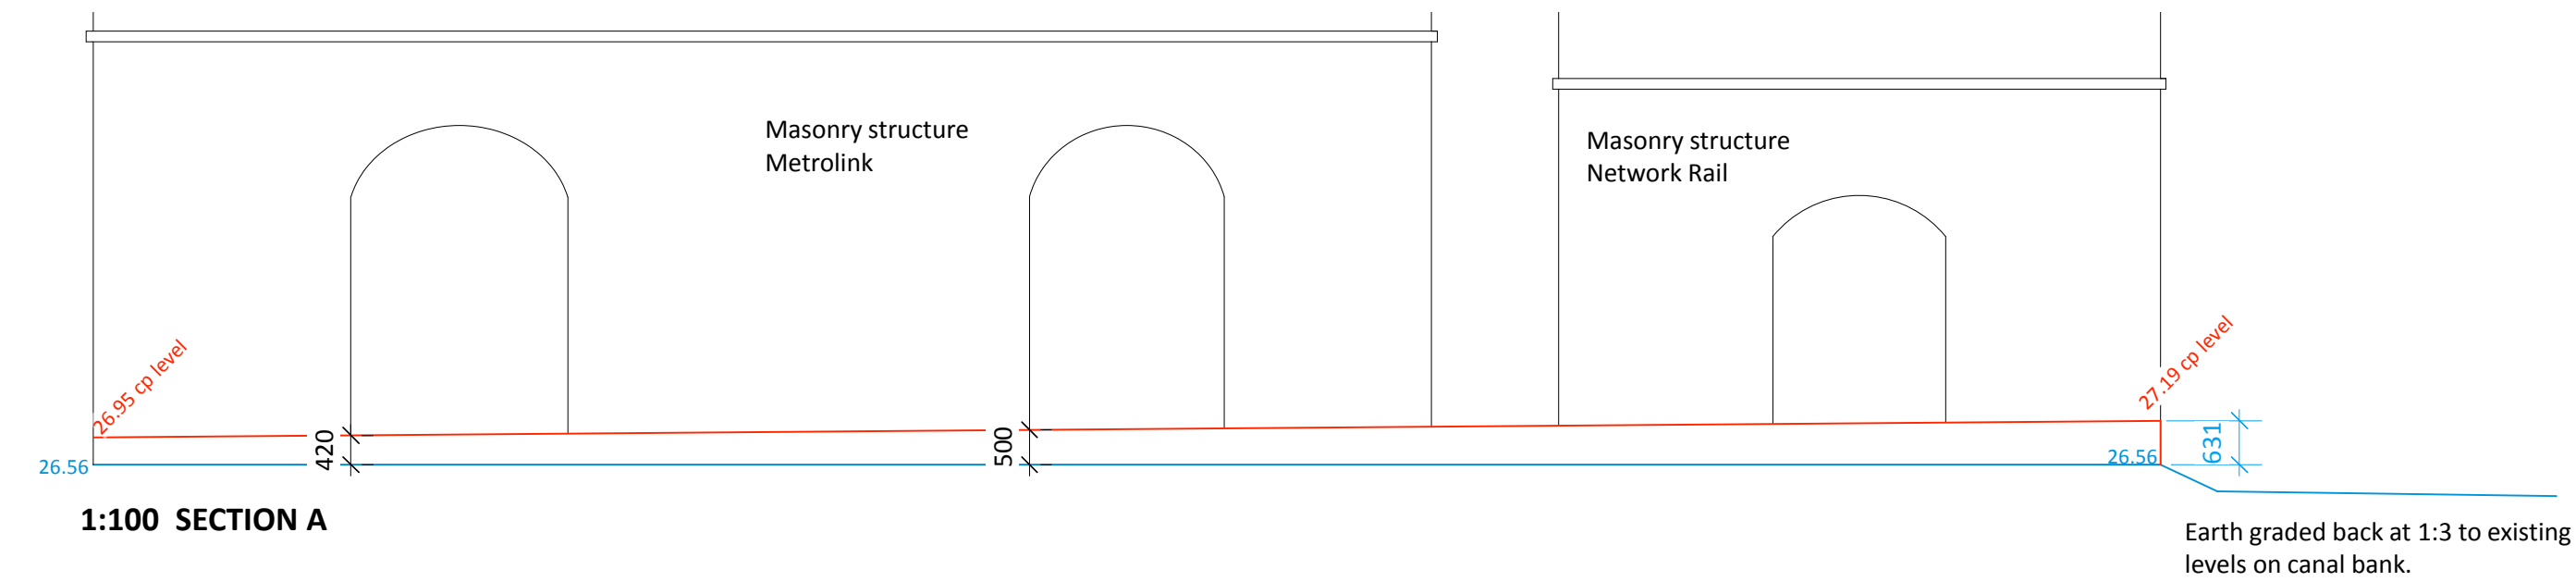

Existing ground level

Approved proposed ground level. (NMA application 125388/NMC/2019)

Approved ground level (Within cyclestore)

Approved proposed ground level application 109335/FO /2015/C1. (Originally intended to match existing but discrepancy between ground levels under viaduct and those within viaduct means that this wasn't the case.)

REV R1 RD 2021-08-20 Final Construction

Landscap projects

31 BLACKFRIARS ROAD
SALFORD
MANCHESTER
M3 7AQ
+44 (0) 161 839 8336
www.landscapprojects.co.uk
post@landscapprojects.co.uk

JOB TITLE **Potato Wharf 3&4**

LOCATION **Manchester**

CLIENT **Lendlease**

TITLE **Viaduct Sections Ex. & Proposed**

SCALE **1:200 @ A1**

STATUS **Final Construction**

DATE **2019-07-08**

DRAWN **RD**

CHECKED **NS**

REFERENCE **254173-LPP-90-SW-L00-SEC-L-0301 REV R1**

1:200 SECTIONS KEYPLAN



NOTES:
For Viaduct elevations see LP drawing 254173-LPP-95-SW-L00-DET-L-0300

Elevations based on measured survey by N D Oliver & Co Ltd November 2007

© All information contained within this document remains copyright of Landscape Projects Ltd. and shall not be reproduced without prior consent.

(1) Do not scale from this drawing - use written dimensions only. (2) All dimensions are in millimeters unless noted. (3) All dimensions shall be verified on site before proceeding with the work. (4) Contractor to report and discrepancies or errors before proceeding on site. (5) Landscape Projects shall be notified of any discrepancies. (6) Engineer to specify all sub-bases. Any below ground construction is indicative.