


Swan Street
Elevation A

Existing single storey toilet container to be double stacked with storage container above standing on steel supports. Access stairs to side for staff use only.

New gates to be installed to ensure security to site.

Existing fence to car park to be retained and made good. Existing trees and plants to be retained. Fence to be clad internally with reclaimed timber

Existing single storey toilet container to be double stacked with storage container above standing on steel supports. Access stairs to side for staff use only.

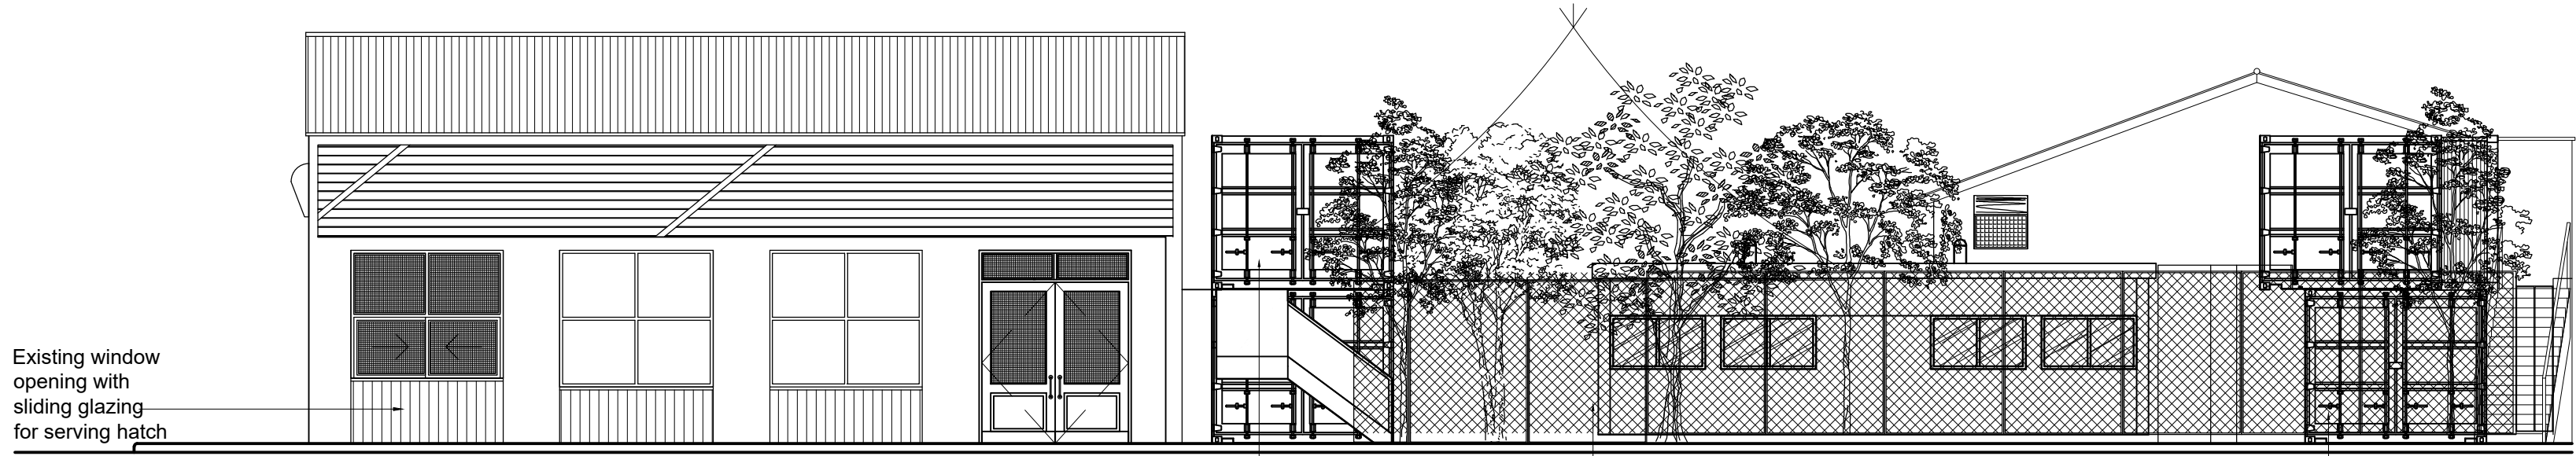


Swan Street Shop Front
Elevation B

Existing single storey toilet container to be double stacked with storage container above standing on steel supports. Access stairs to side for staff use only.

Existing fence to car park to be retained and made good. Existing trees and plants to be retained. Fence to be clad internally with reclaimed timber

Existing single storey toilet container to be double stacked with storage container above standing on steel supports. Access stairs to side for staff use only.

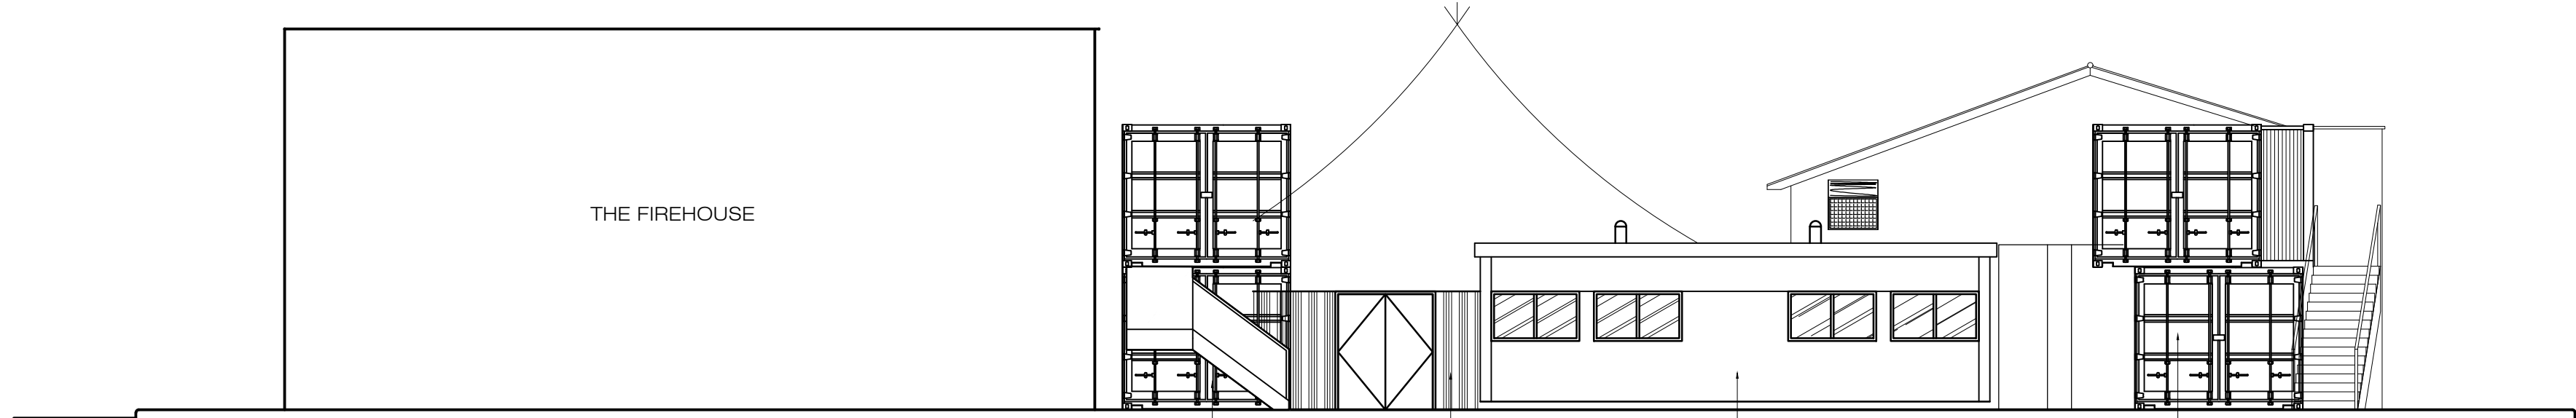

Courtyard
Section C-C

Existing single storey toilet container to be double stacked with storage container above on steel supports. Access stairs to side for staff use only.

New timber and glazed access doors to covered tipi area

New timber and glazed pergola structure with polycarbonate roof

Existing single storey toilet container to be double stacked with storage container above on steel supports. Access stairs to side for staff use only.

All levels and dimensions must be checked on site by contractor prior to commencement of works. Any variations must be reported to JSA Design. All information hereon is in the copyright of JSA Design. Copying in full or in part is forbidden without the written permission from JSA Design.

SCALE 0 1 2 3 4 5 6 7 8 9 10
1:100

 Client SWAN STREET FIREHOUSE LTD			
Date	FEB 2022	Status	STAT
Drawn	RR	Checked	-
Scale	1:100	Size	A1
Rev.	Drawing No. 320-403		
Drawing Title Proposed Elevations (1 of 3)			
Project Title 40 Swan Street Manchester			
 JSA DESIGN			