


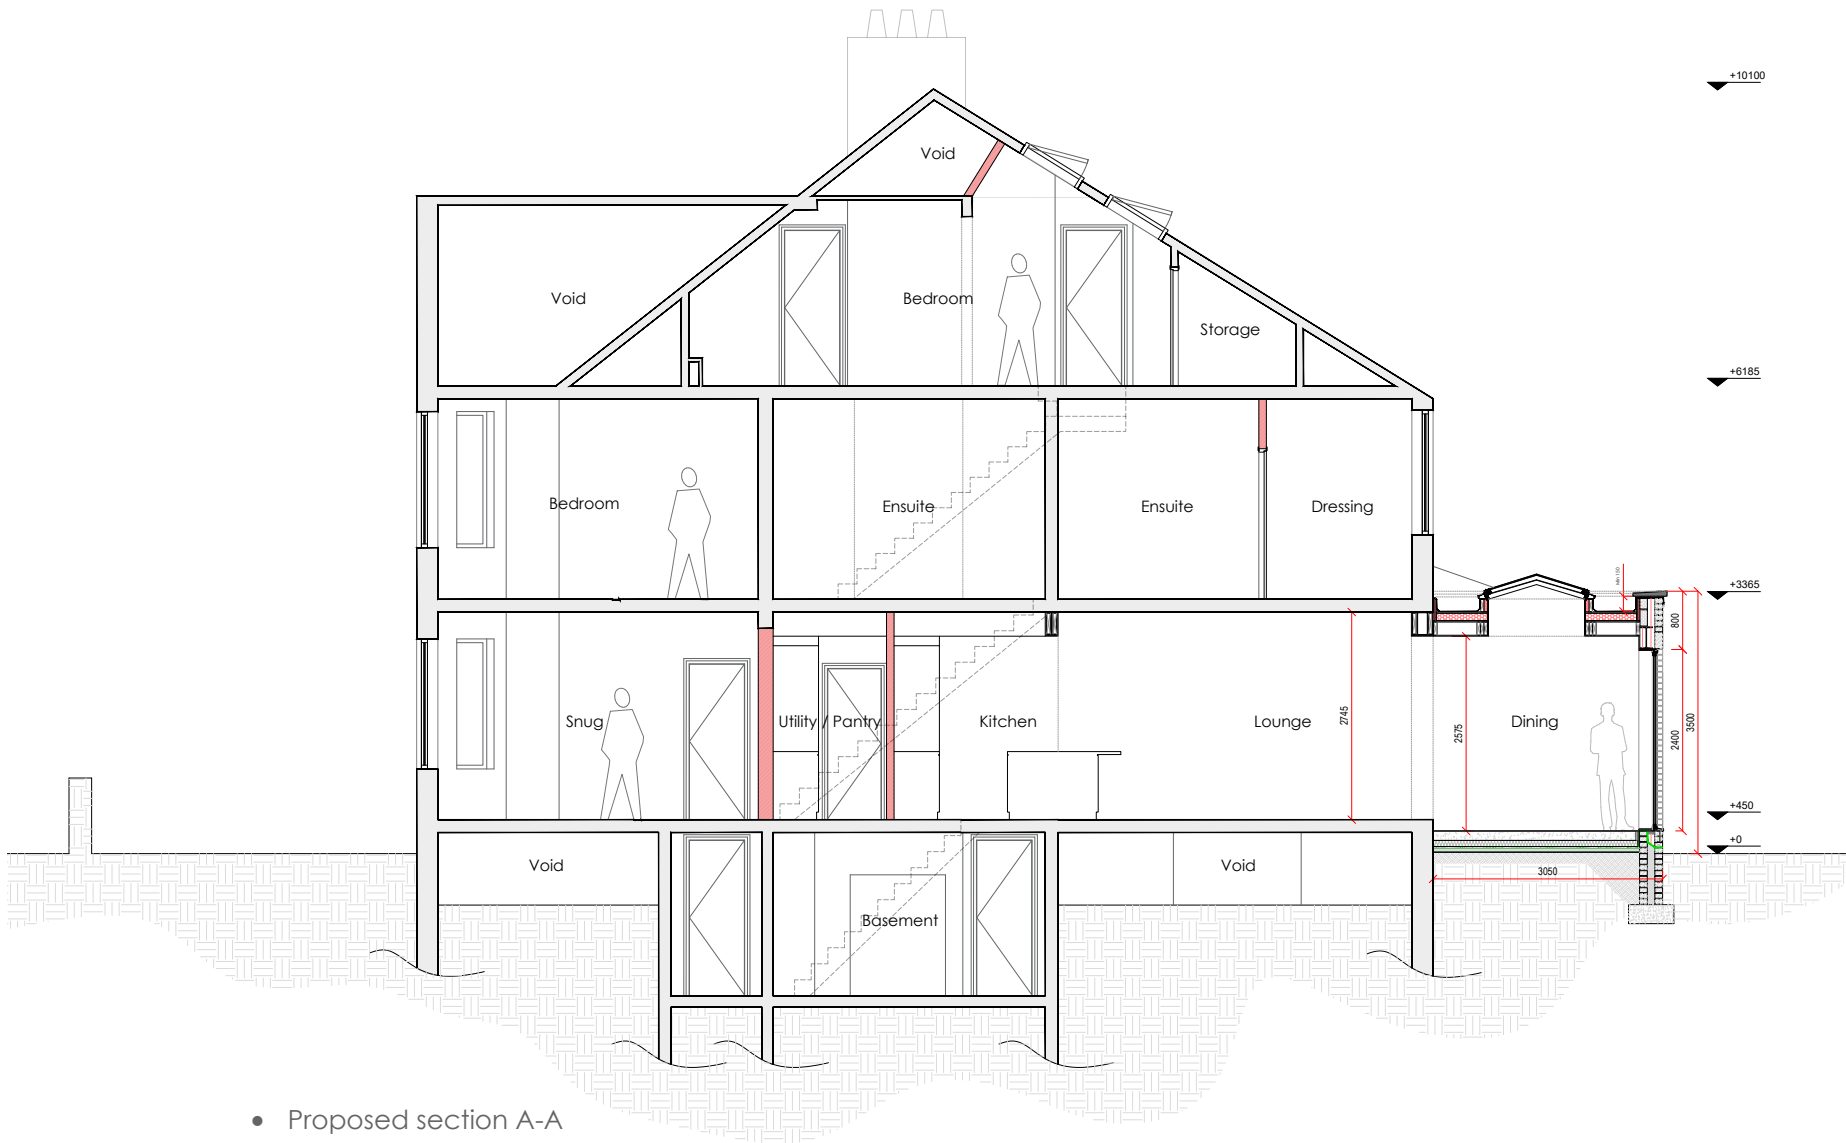

• Proposed section A-A

Project.

31 Victoria Avenue,
Didsbury, M20 2QX

Scale.

1:100 @ A3

Title.

Proposed
section A-A

Drwg No.

009