




1 EXISTING ELEVATION
1:100




Existing window to be removed - to form new doorway.
All as Planning Permission gained under separate application
and amendments. Ref: 124456/JO/2019 and variation -
130016/JO/2021.

Existing railings to be removed - to form new
approach to entrance.
All as Planning Permission gained under separate
application and amendments. Ref:
124456/JO/2019 and variation - 130016/JO/2021.

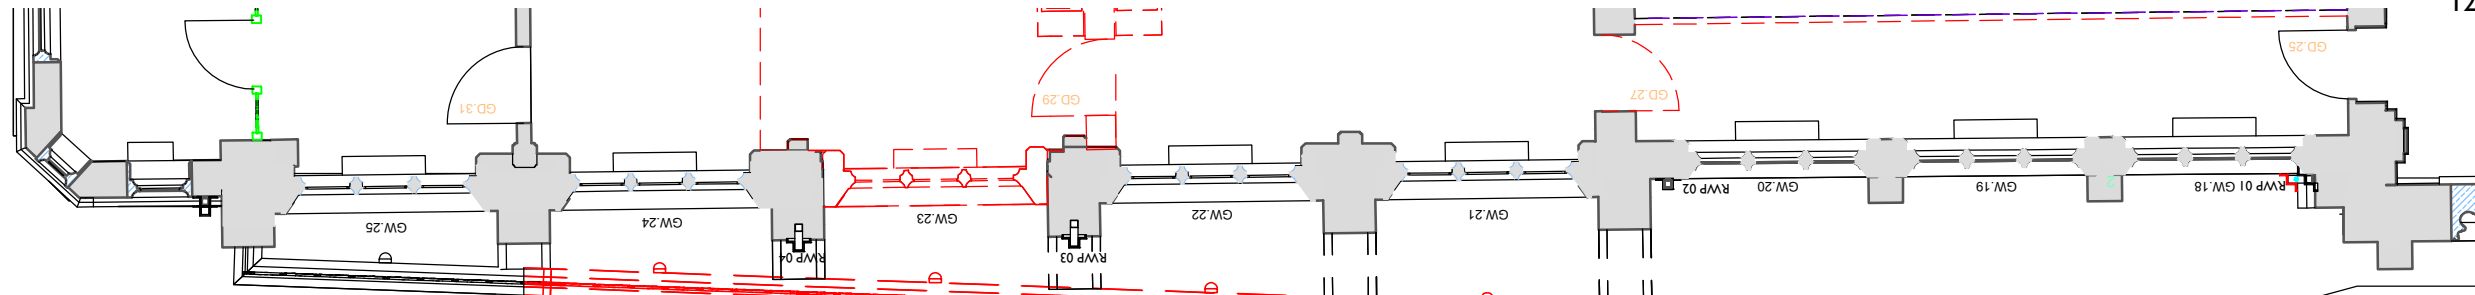

2 EXISTING PLAN
1:100

Existing flood lights to be removed to
allow for formation of new approach to
entrance. All as Planning Permission
gained under separate application
and amendments. Ref: 124456/JO/2019
and variation - 130016/JO/2021.

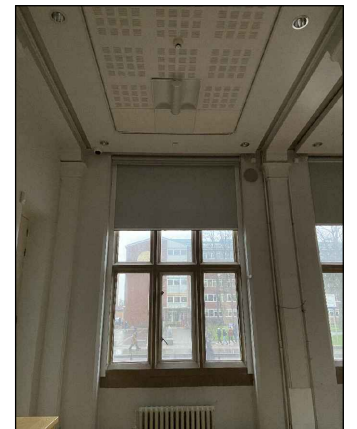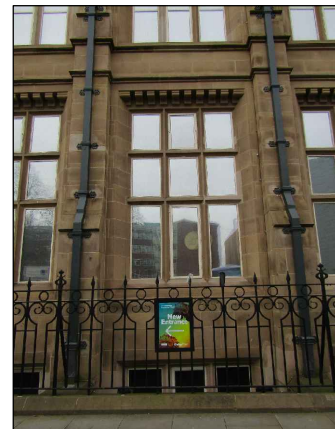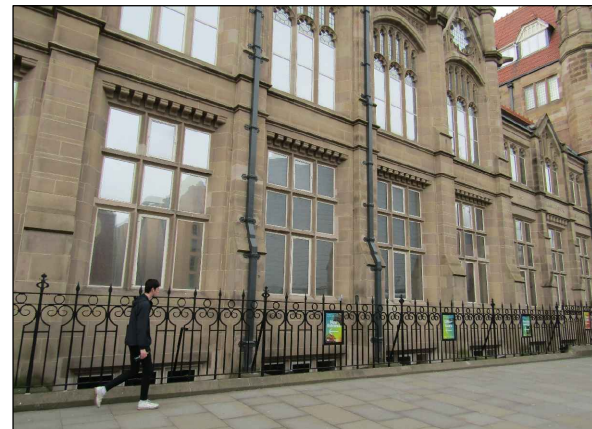

3 EXISTING PHOTOGRAPHS
1:100

Notes: 03/02/2022 16:46:52
Drawings are based on survey data and may not accurately represent what
is physically present.
Do not scale from this drawing. All dimensions are to be verified on site
before proceeding with the work.
All dimensions are in millimeters unless noted otherwise.
Purcell shall be notified in writing of any discrepancies.



REV	DATE	BY	CHK	DESCRIPTION
-	15/12/2021	JB	JB	.
A	03/02/2022	JB	JB	.

CUSTOMER	University of Manchester
JOB NUMBER	237010
PROJECT	Manchester Museum Courtyard
TITLE	Planning
	Existing Elevation & Plan

SIZE	SCALE	LAST REVISED	DRAWN	CHECKED
A3L	1:100	03/02/2022	JB	JB
REV	SUITABILITY/REASON FOR ISSUE			
A	S4 - Planning			
DRAWING NUMBER	8100			

St James', 79 Oxford Street, Manchester, M1 6FQ
© PURCELL 2019. PURCELL IS THE TRADING NAME OF PURCELL ARCHITECTURE LTD.

