


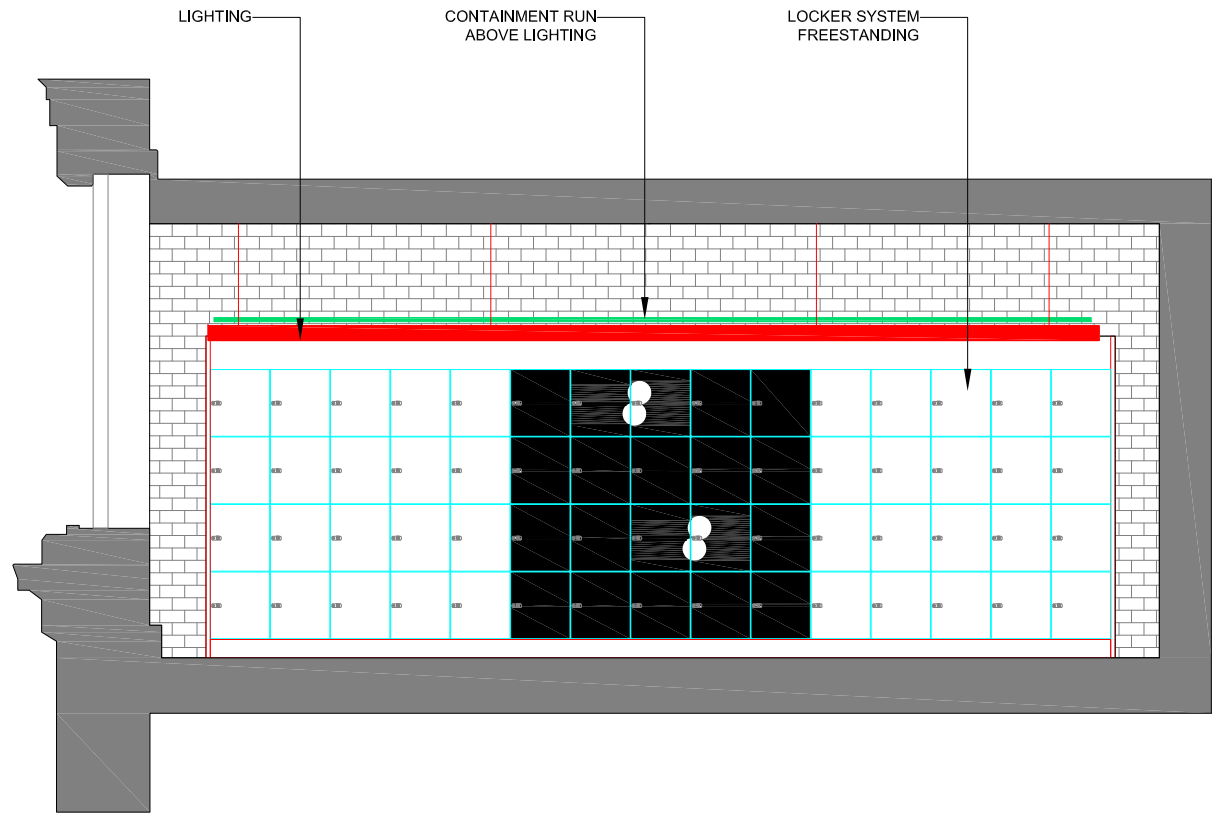


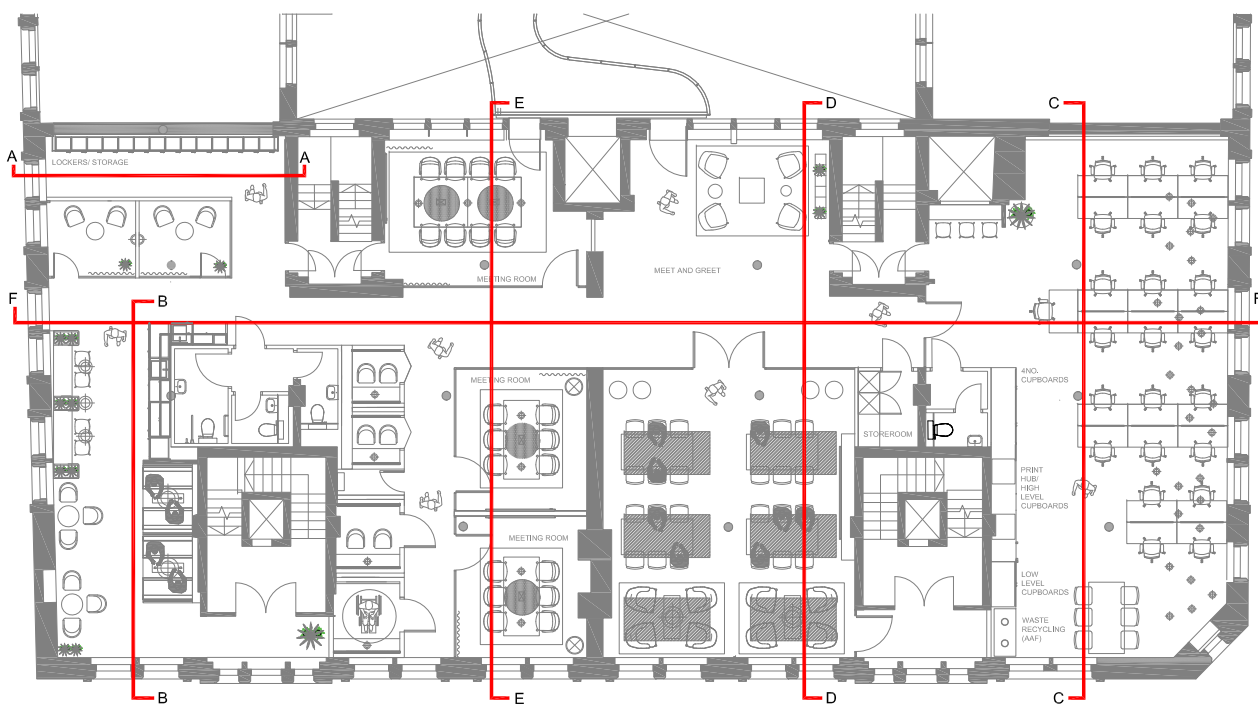


01 ELEVATION A
Scale 1:50

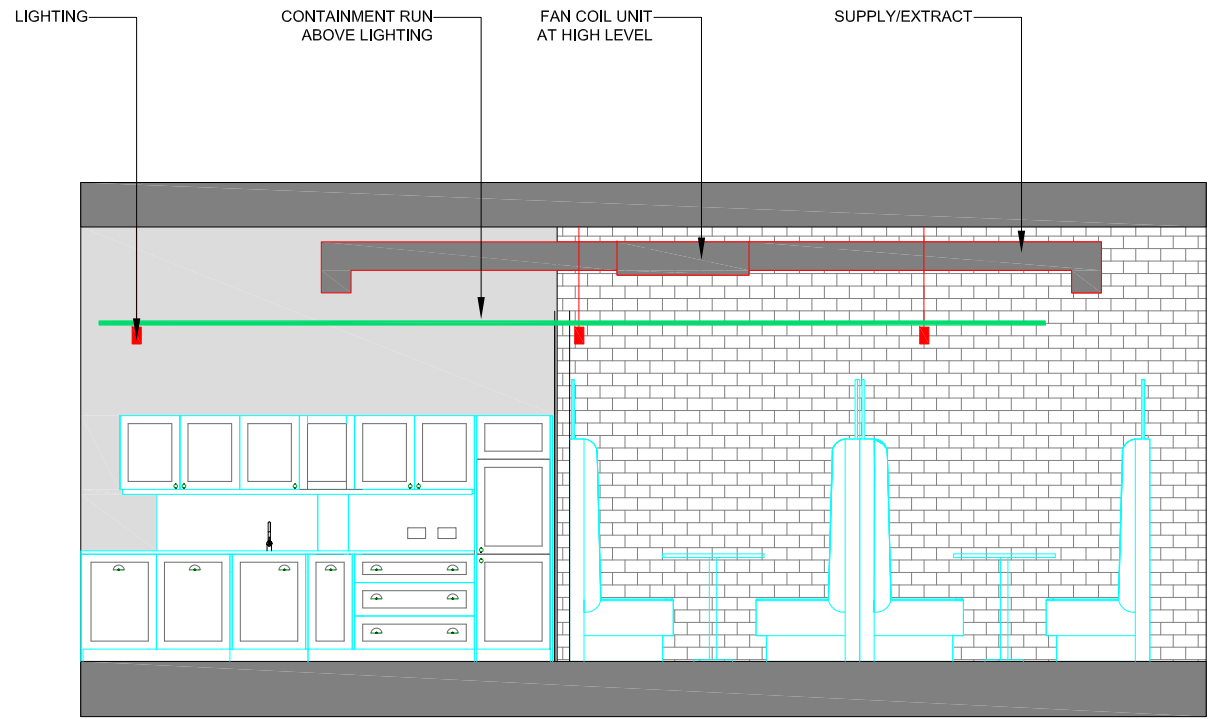

01 ELEVATION B
Scale 1:50

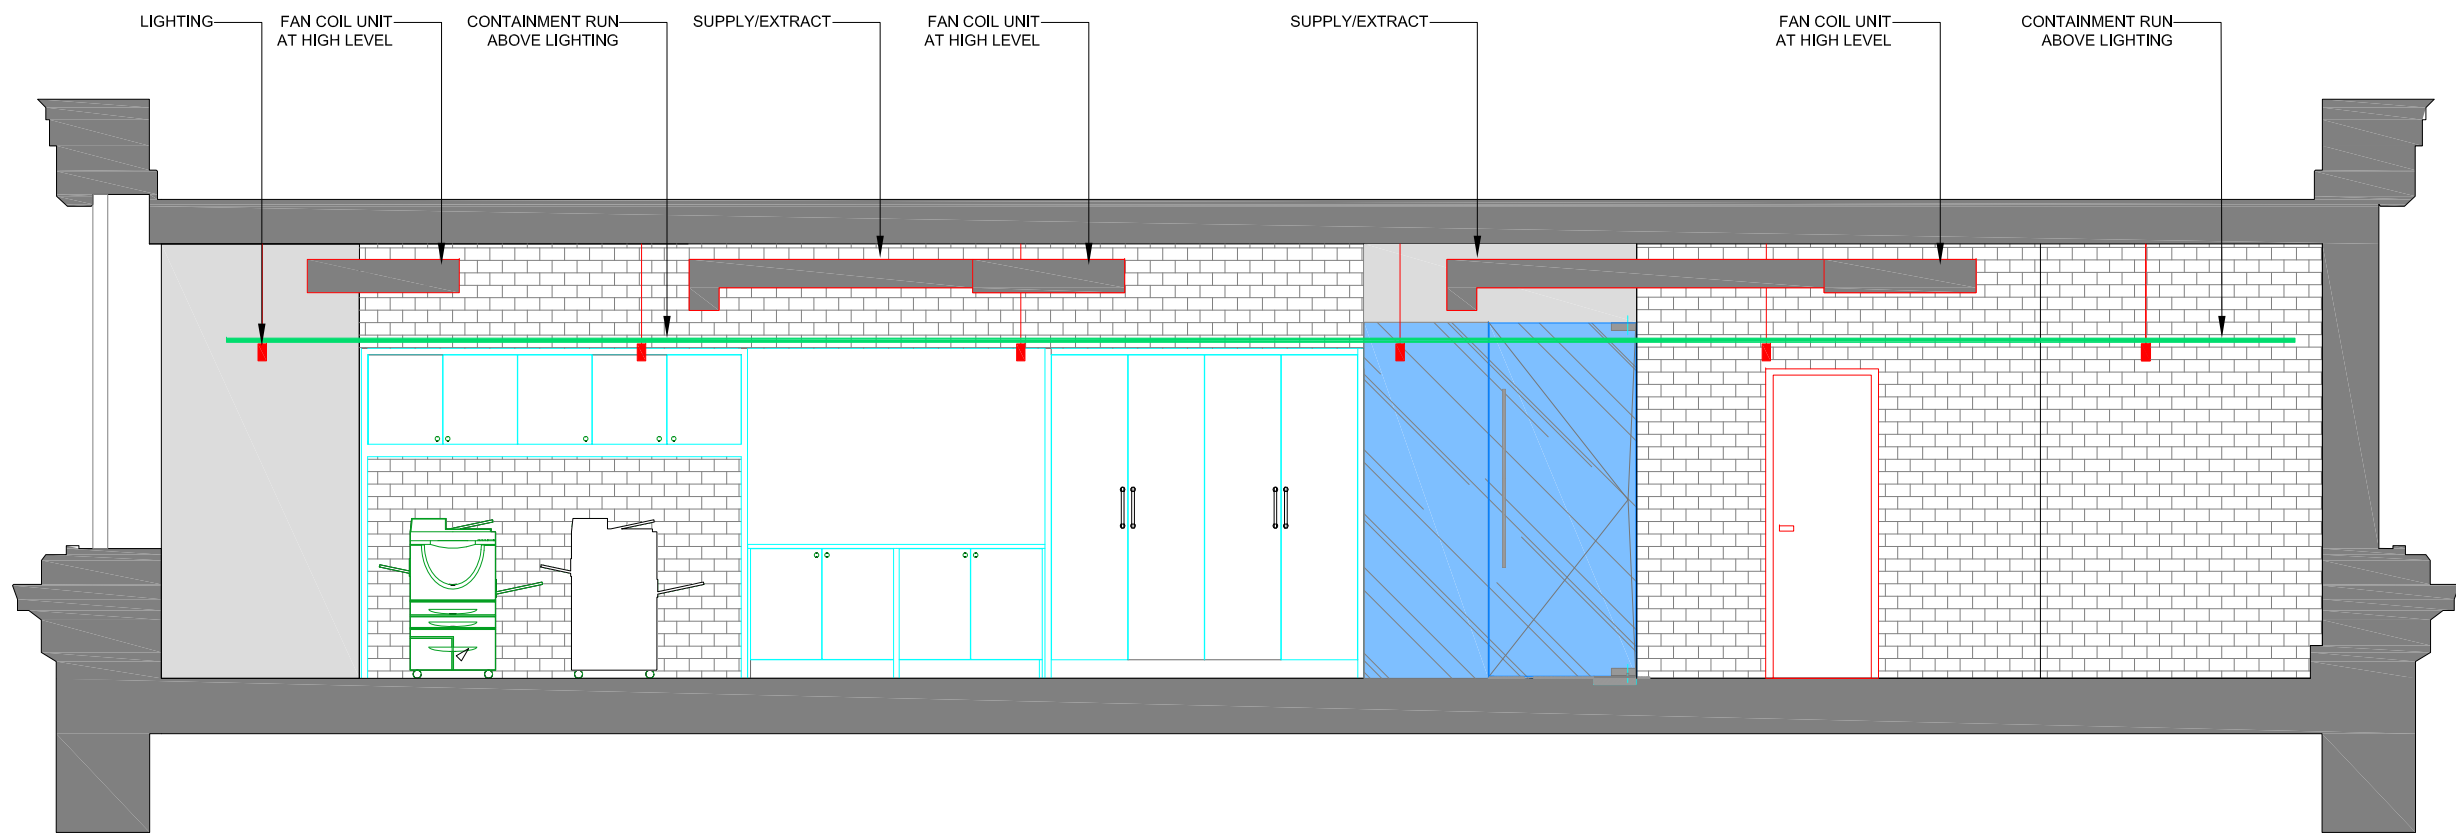

01 ELEVATION C
Scale 1:50

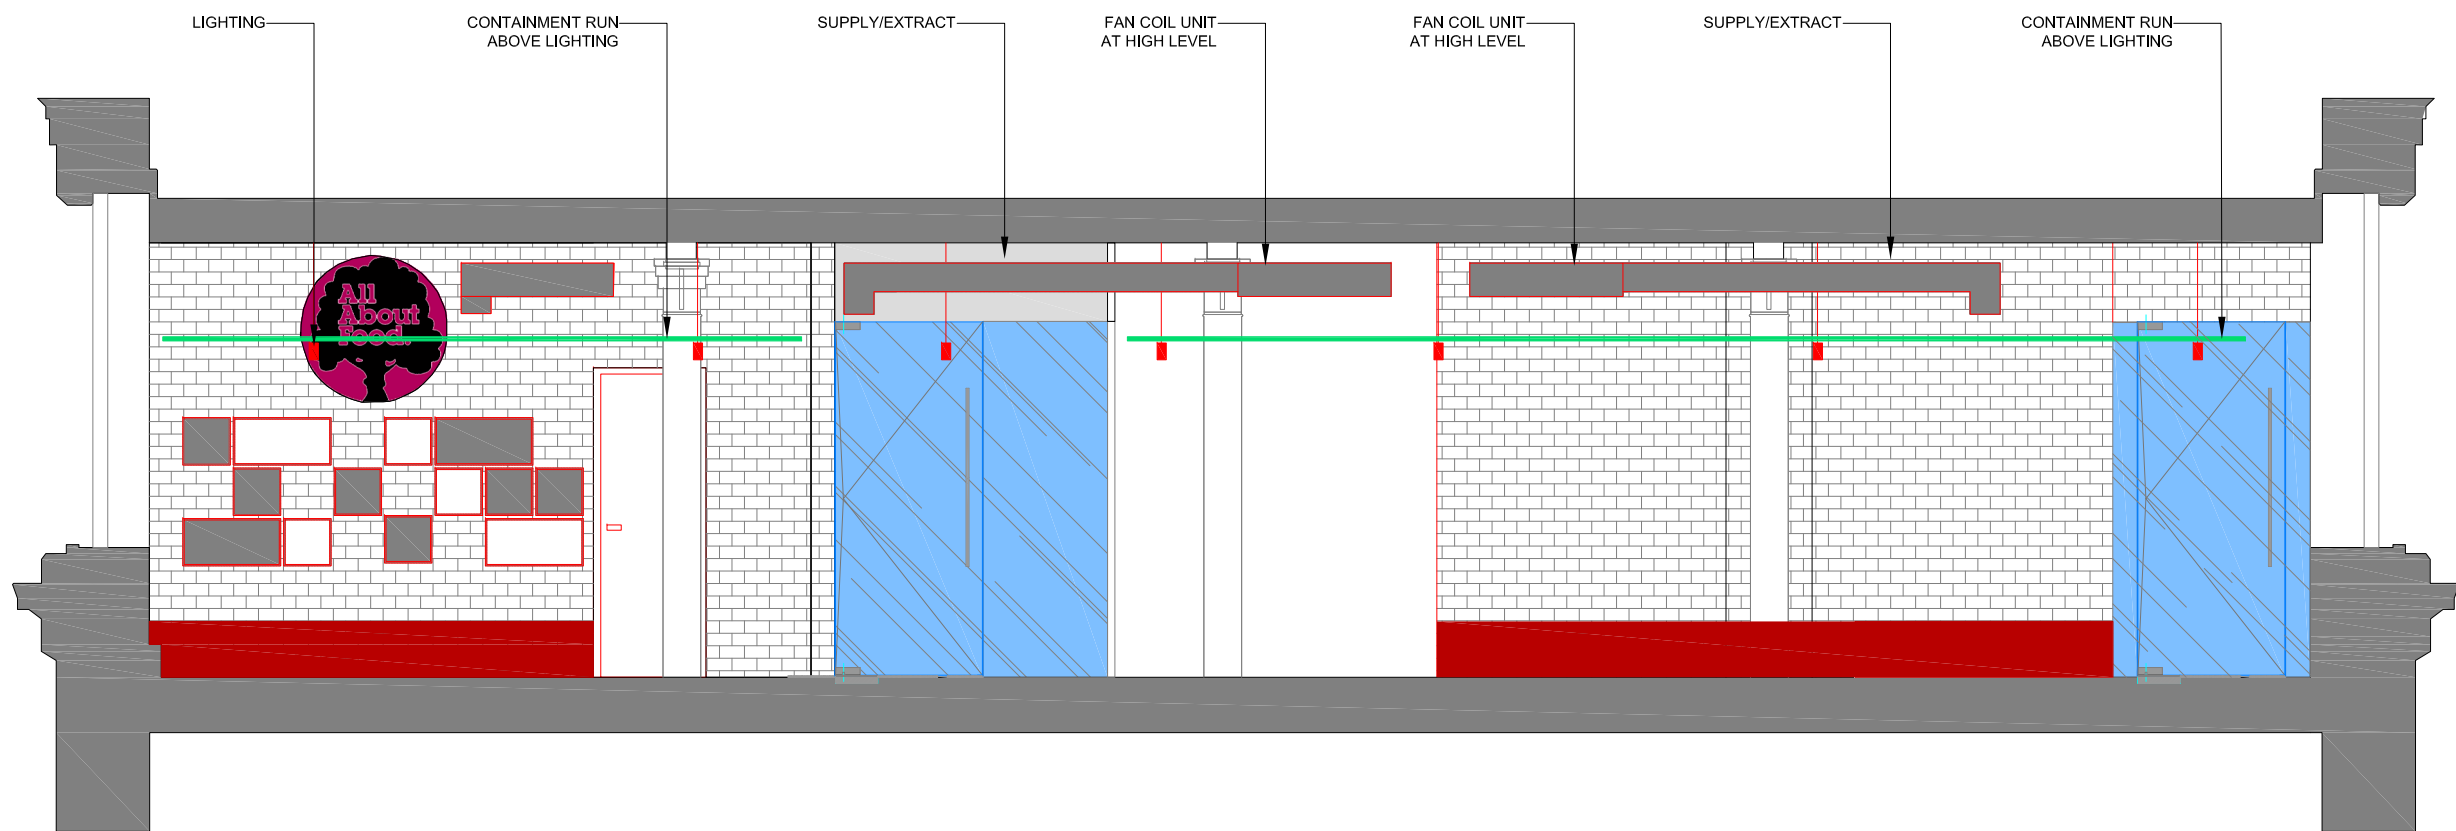

01 ELEVATION D
Scale 1:50

SUBJECT TO BE CONFIRMED BY BUILDING CONTROL

-	28/01/2022	first issue
rev	date	comment

client **ALL ABOUT FOOD**
project name **FOURWAYS HOUSE**
drawing title **PROPOSED ELEVATIONS**
project number **W1743**

scale **1:50** format **A1**
date first drawn **25/10/2021** drawn **NP** checked **NP**
drawing number **105** drawing status **Stage 5 - Construction**

Workspace Design & Build Ltd
t0161 710 3700
web www.workspacedesign.co.uk
Manchester:
Northspring, Suite 1C, 70 Spring Gardens, Manchester, M2 2BQ
Midlands:
Cornwall Buildings, 45-51 Newhall Street, Birmingham, B3 3QR