





Diameter 800mm
Projection 100mm
Internally Illuminated to 250cd/m
Red perspex
Set internally 50mm off line of glazing

sign type 1






Size 380mm high x 1400mm width
Projection 80mm
Internally illuminated to 250cd/m
Red perspex on aluminium backplate PCC in grey to match existing fascia

sign type 2

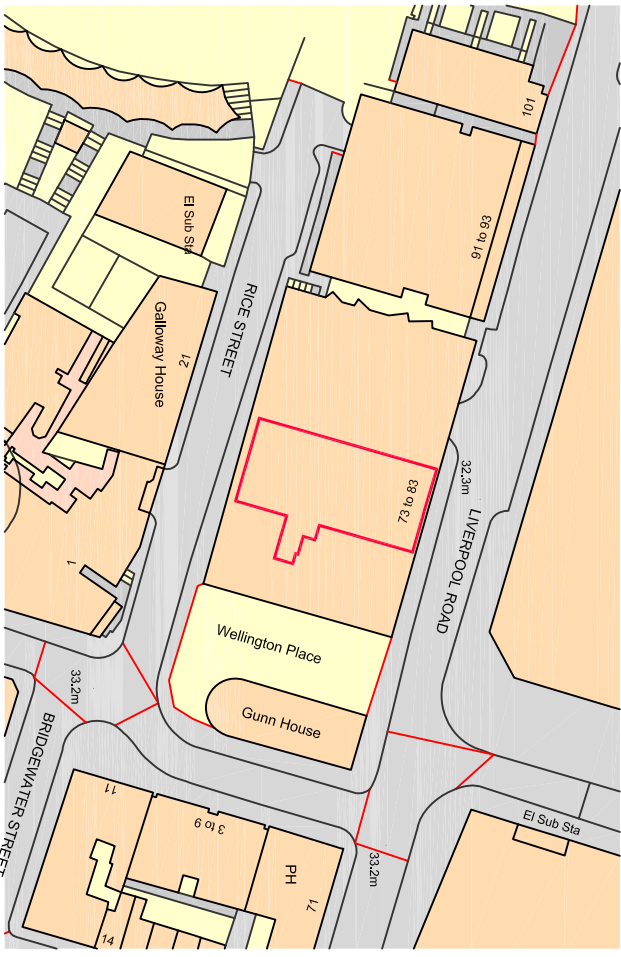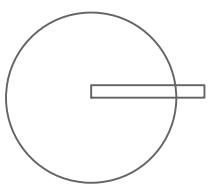

Ordnance Survey, (c) Crown Copyright 2022. All rights reserved. Licence number 100022432

location plan 1 / 1250

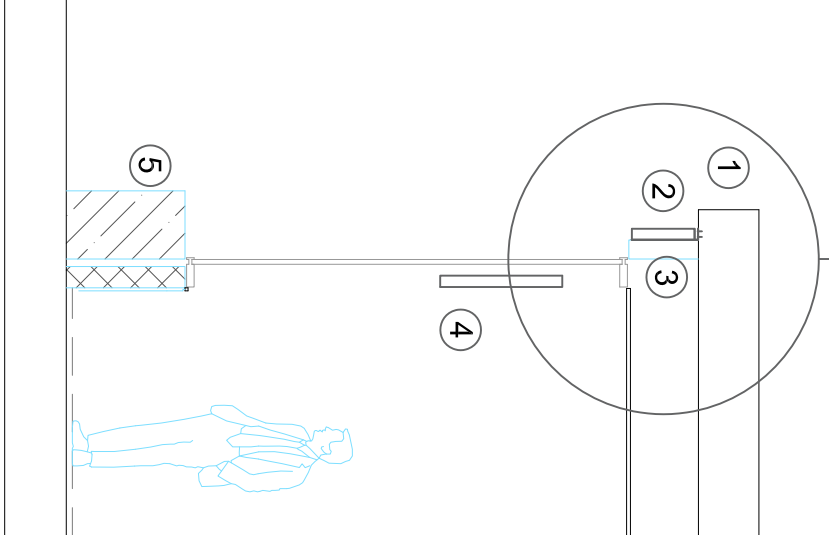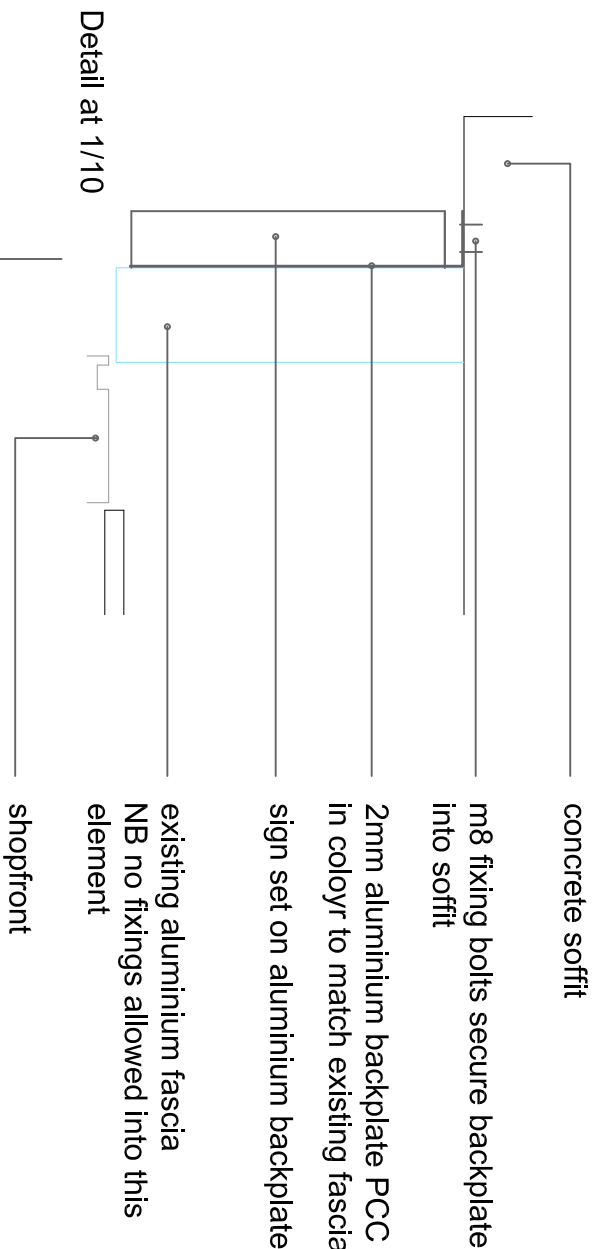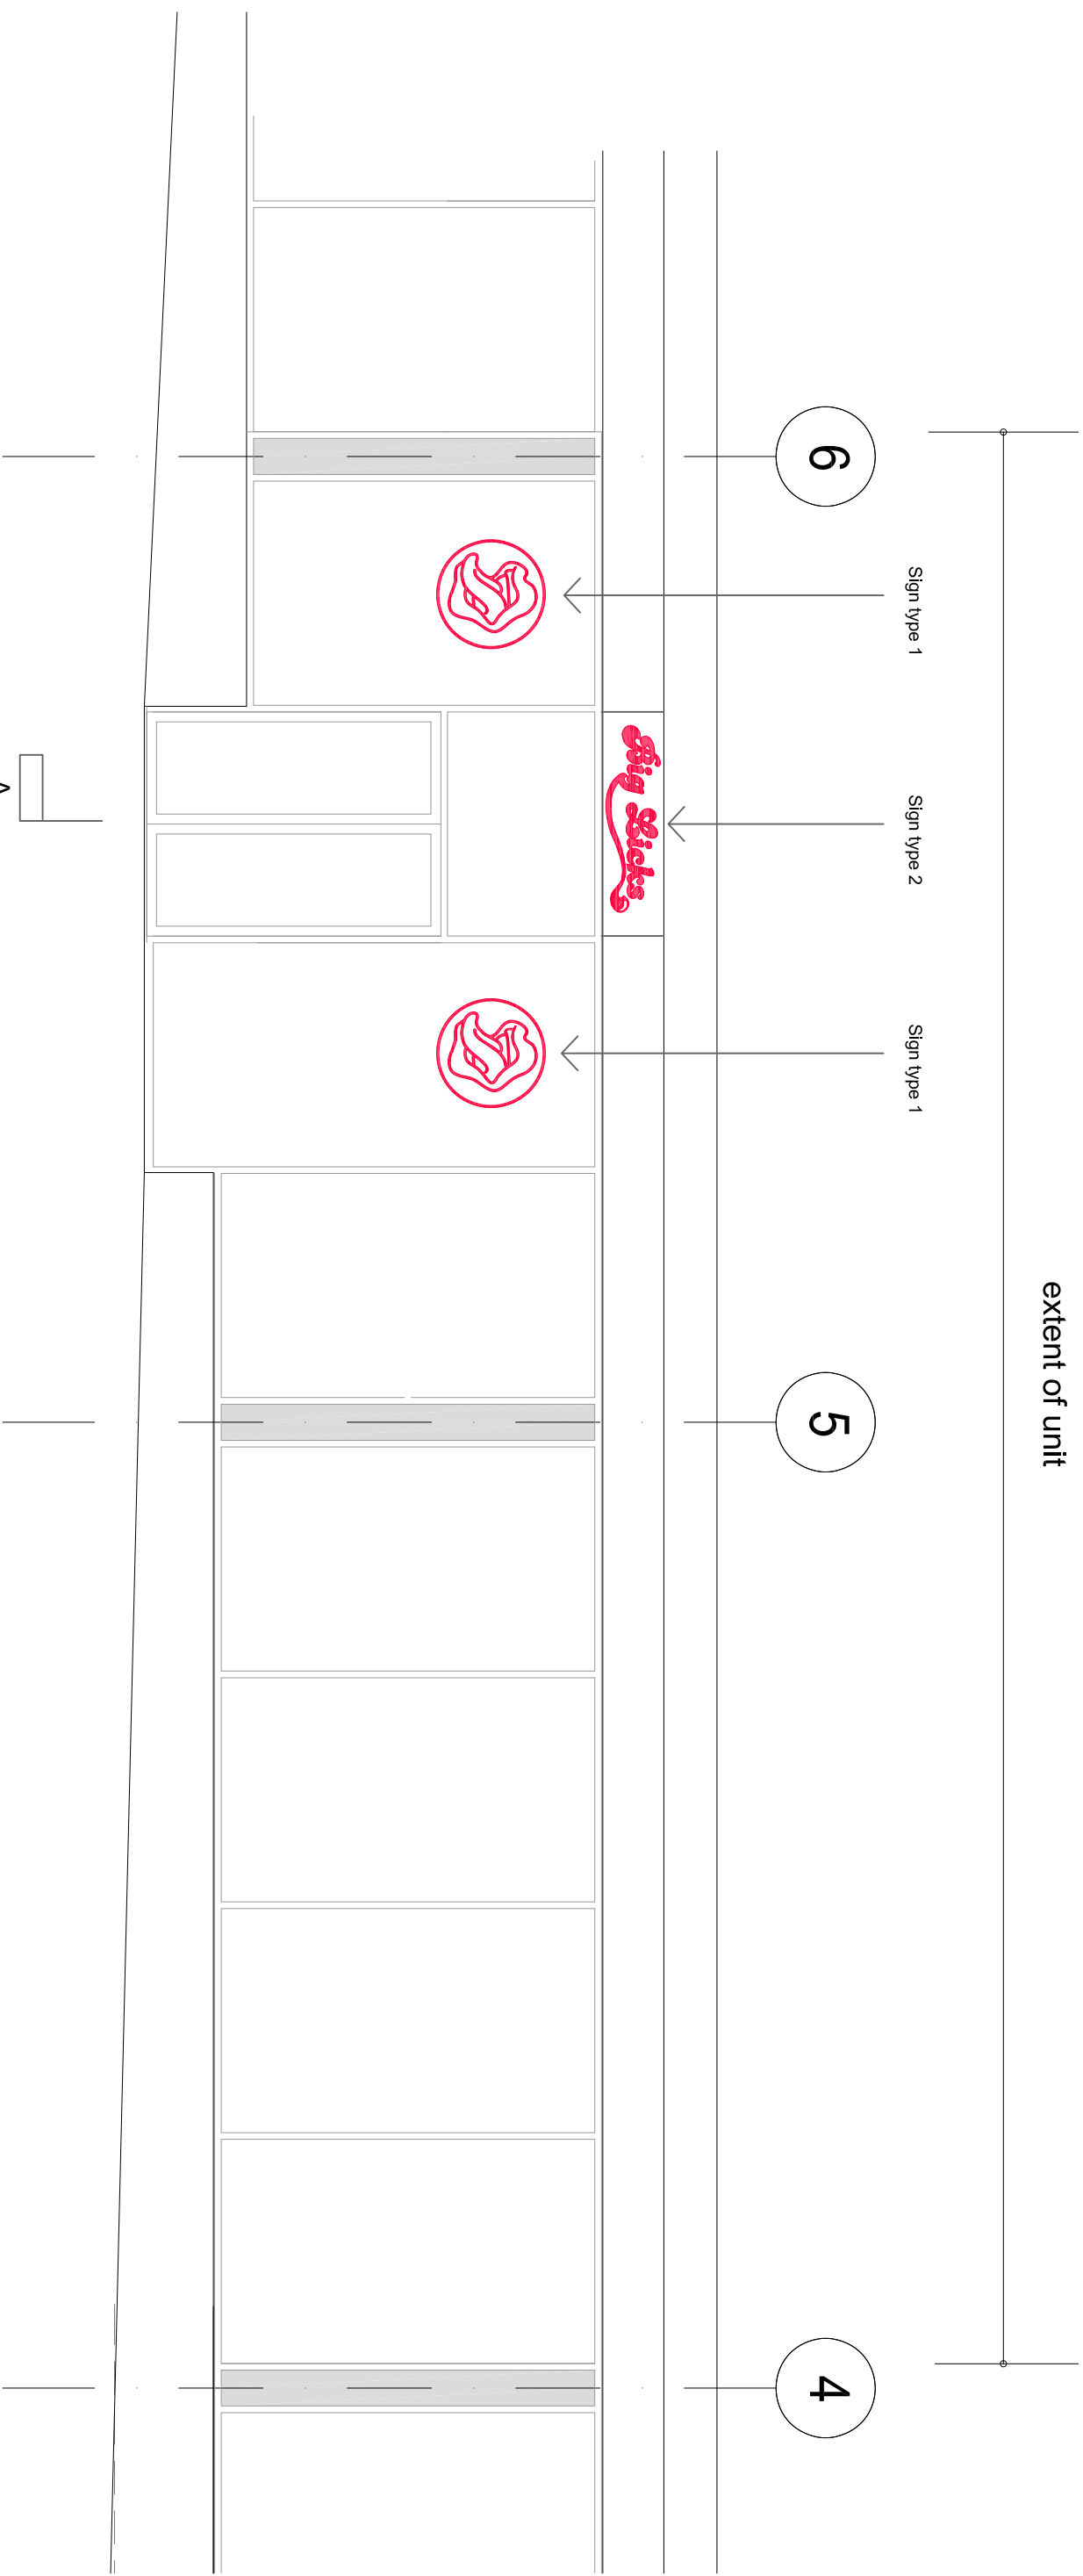

elevation to liverpool road 1 / 50

Section A 1/50

- 1 concrete frame
- 2 signage
- 3 existing aluminium fascia
- 4 signage behind glazing
- 5 stone wall

[illegible]

Cheshire House Mews,
8 Church Hill,
Knutsford
Cheshire
WA16 6DH

t 01565 754 500

e studio@whiteboxarchitecture.com

project name

Unit 3, 73-83 Liverpool Road

drawing

Signage Proposals

scale as stated @ A2	date 06.01.22	drawn MJ	checked PA
job number 2658	drawing number 101	revision B	