



URBANPLAYGROUND

Revisions:




Arndale Centre

Urban Playground
Arndale Centre
Manchester

Issue 07 (EXT) -16/02/2022

SIGN 01 - BUILT-UP EXTERNAL LETTERS (Qty 01)
Set of internally illuminated built-up 'UP' letters with 80mm returns.
Manufactured 3mm acrylic finished black with 050 opal acrylic faces.
Letters secured to curved fixing rails secured to glazing mullions.
Cleats secured with m8 'Hollo-bolt' fixings to suit.
Approx Size: 1994 x 2800mm (UP), 6463 x 429mm O/A (URBANPLAYGROUND)
Scale: 1:50

9000mm to underside

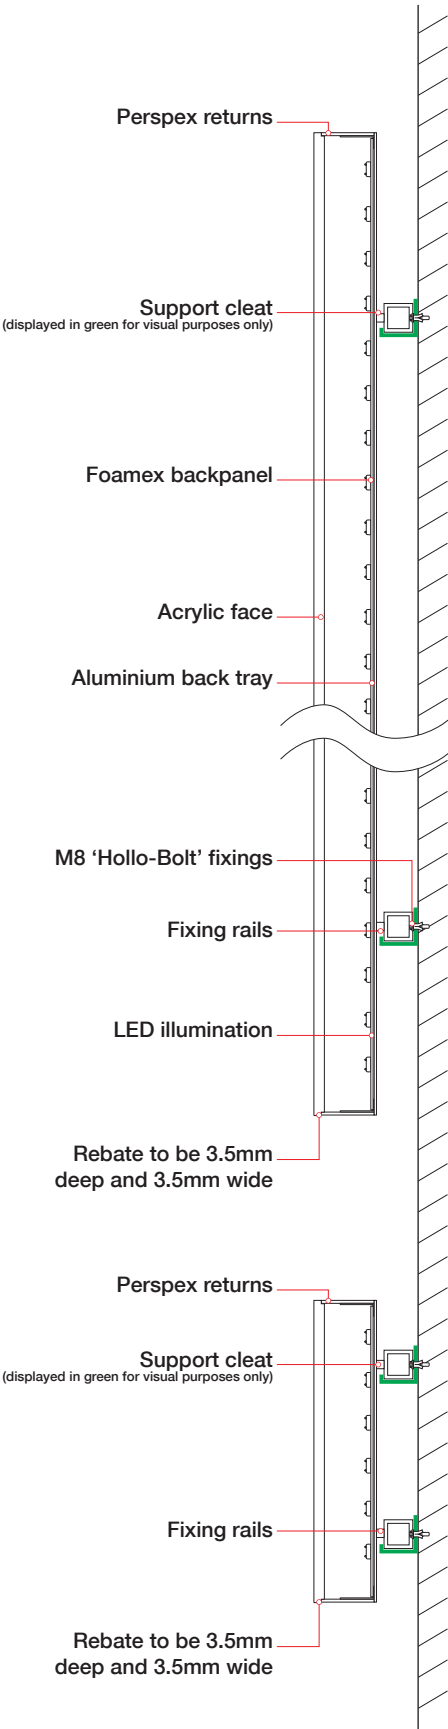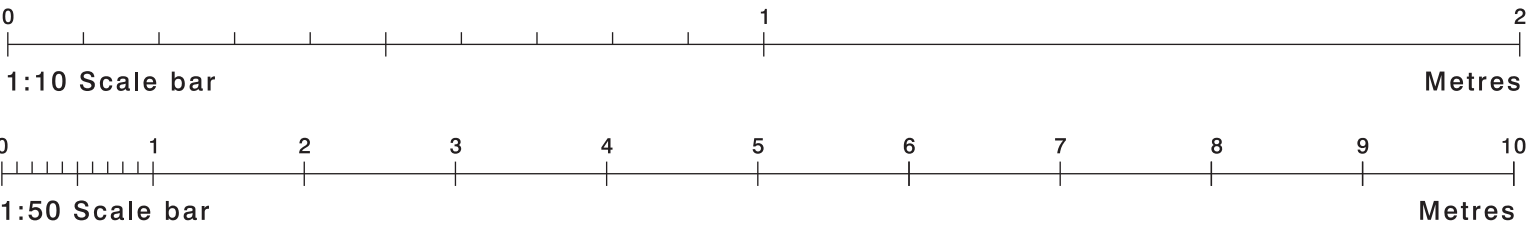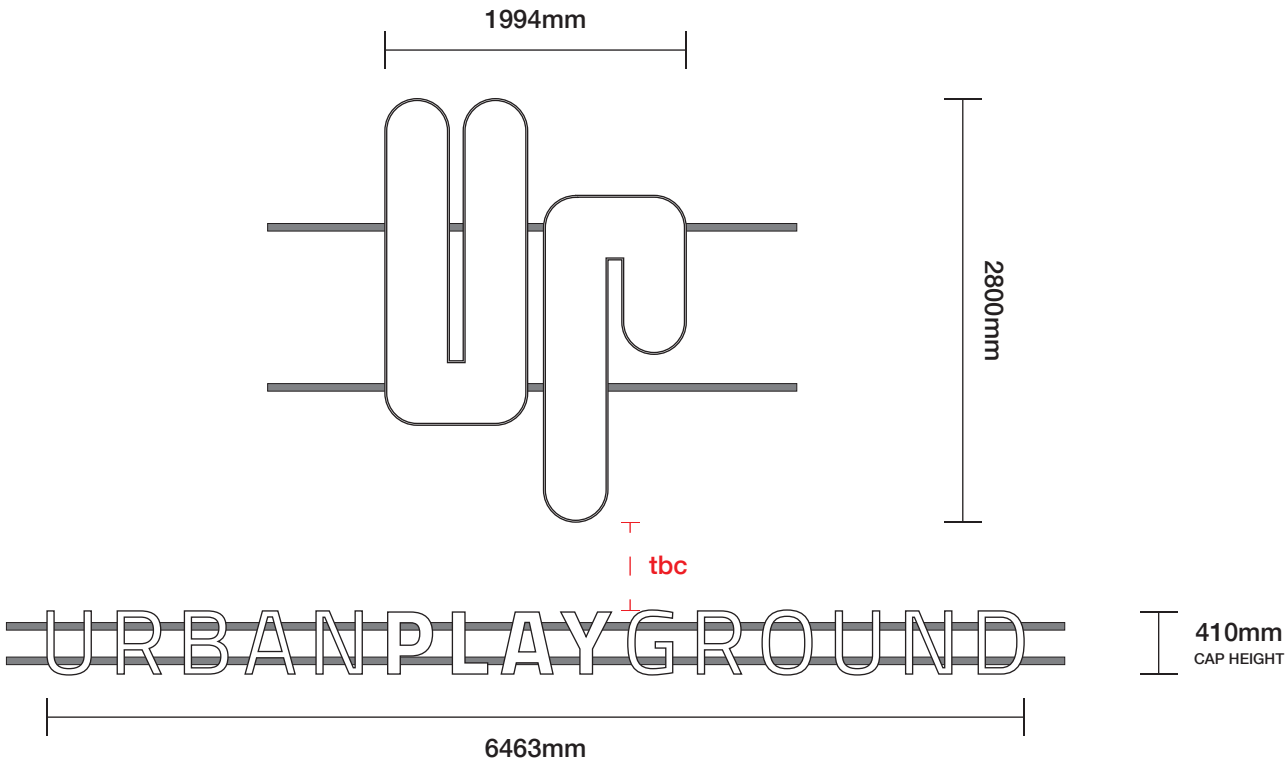

Site
Rue Amusement
Arndale Centre


Job Number
115230
Page
2 of 3
Drawing Location
U:\2021\2021 Drawings\Rue Amusement\

Scale
as shown @ A3
Issue / Rev
Issue 07 (EXT) -16/02/2022

Drawn by
LH
Checked by
PM

Sales Rep
TD
Date
05/10/2021



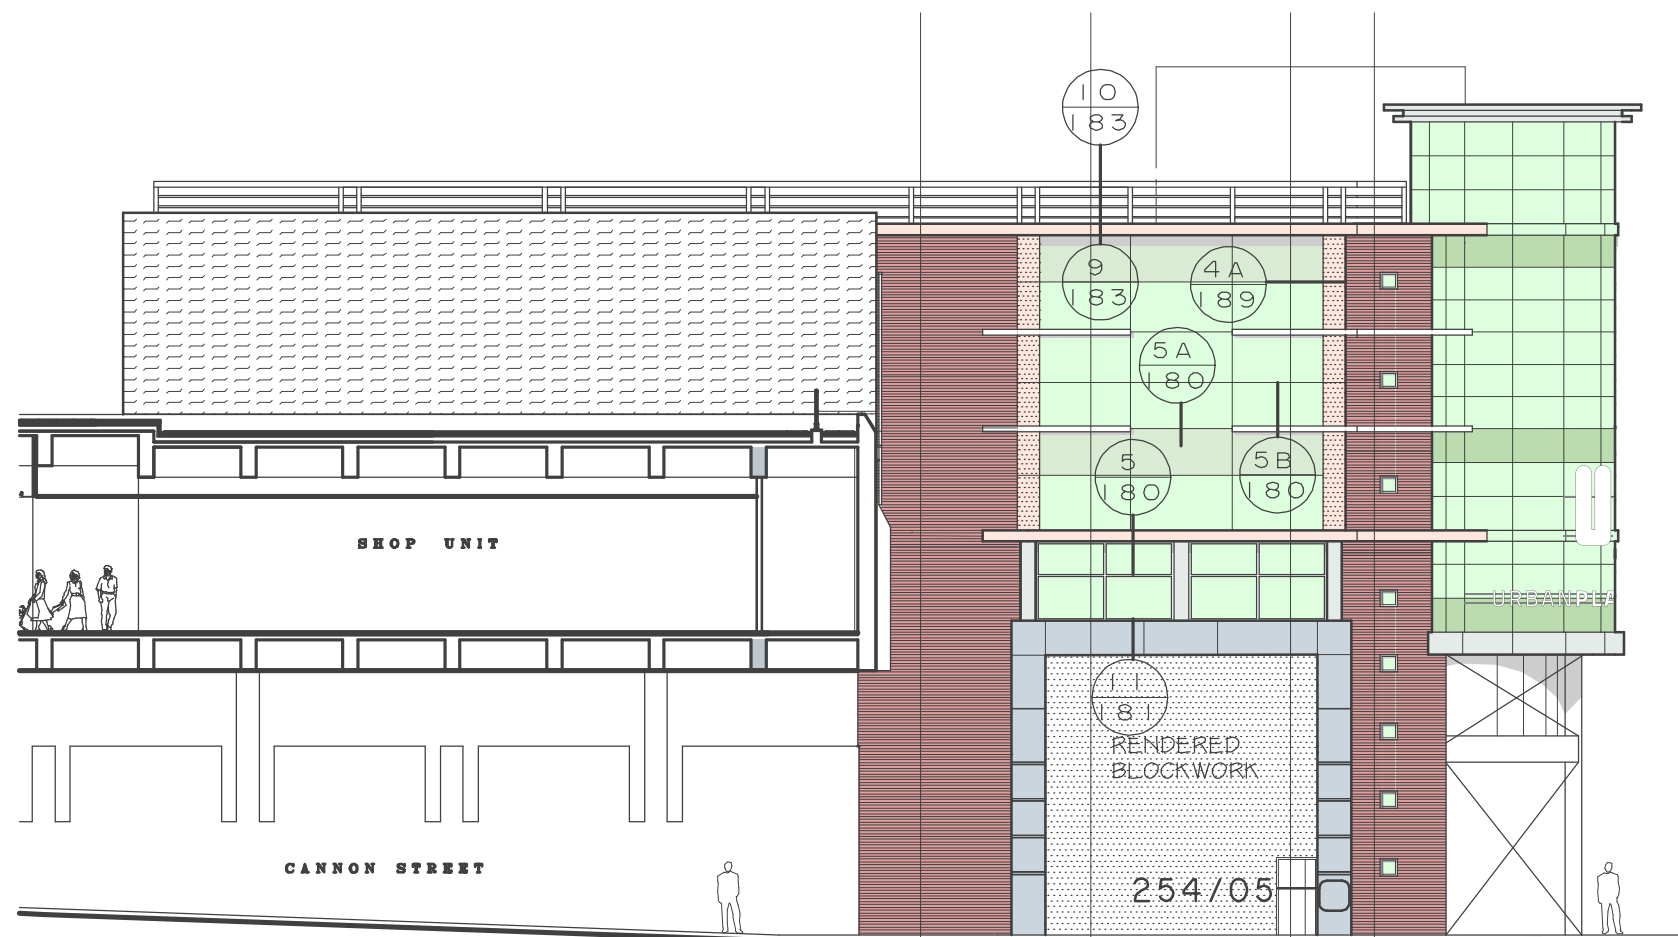


ELEVATION TO CANNON STREET

A5 A4 A3 A2

8 7 6 5 4 3 2 1 00

NORTH END ELEVATION

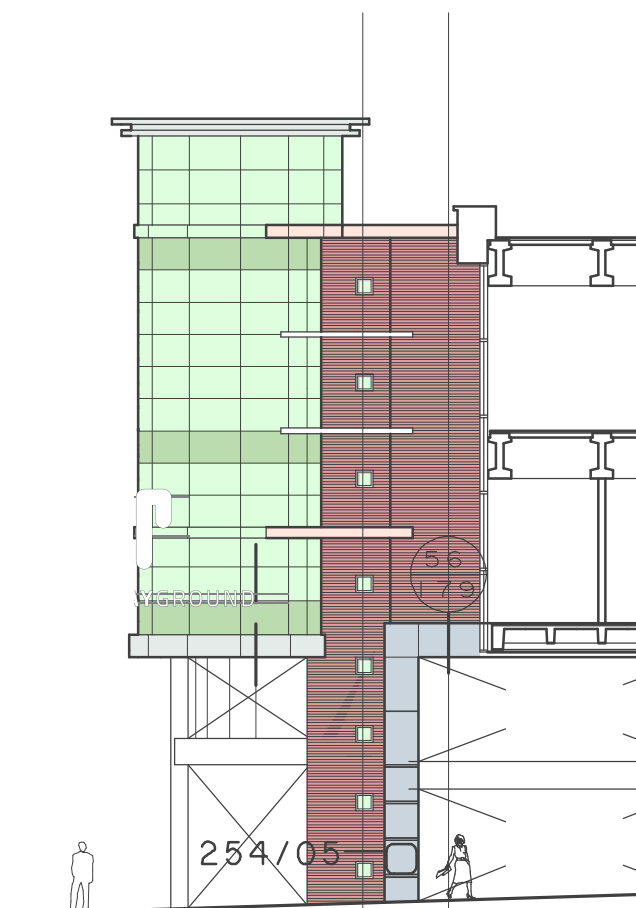

L2 L3

1

SOUTH END ELEVATION

0 1 2 3 4 5 6 7 8 9 10
1:200 Scale bar Metres

Site
Rue Amusement
Arndale Centre

Job Number
115230
Page
3 of 3
Drawing Location
U:\2021\2021 Drawings\Rue Amusement\

Scale
as shown @ A3
Issue / Rev
Issue 07 (EXT) -16/02/2022

Drawn by
LH
Checked by
PM

Sales Rep
TD
Date
05/10/2021

