




1 North Elevation
1 : 50

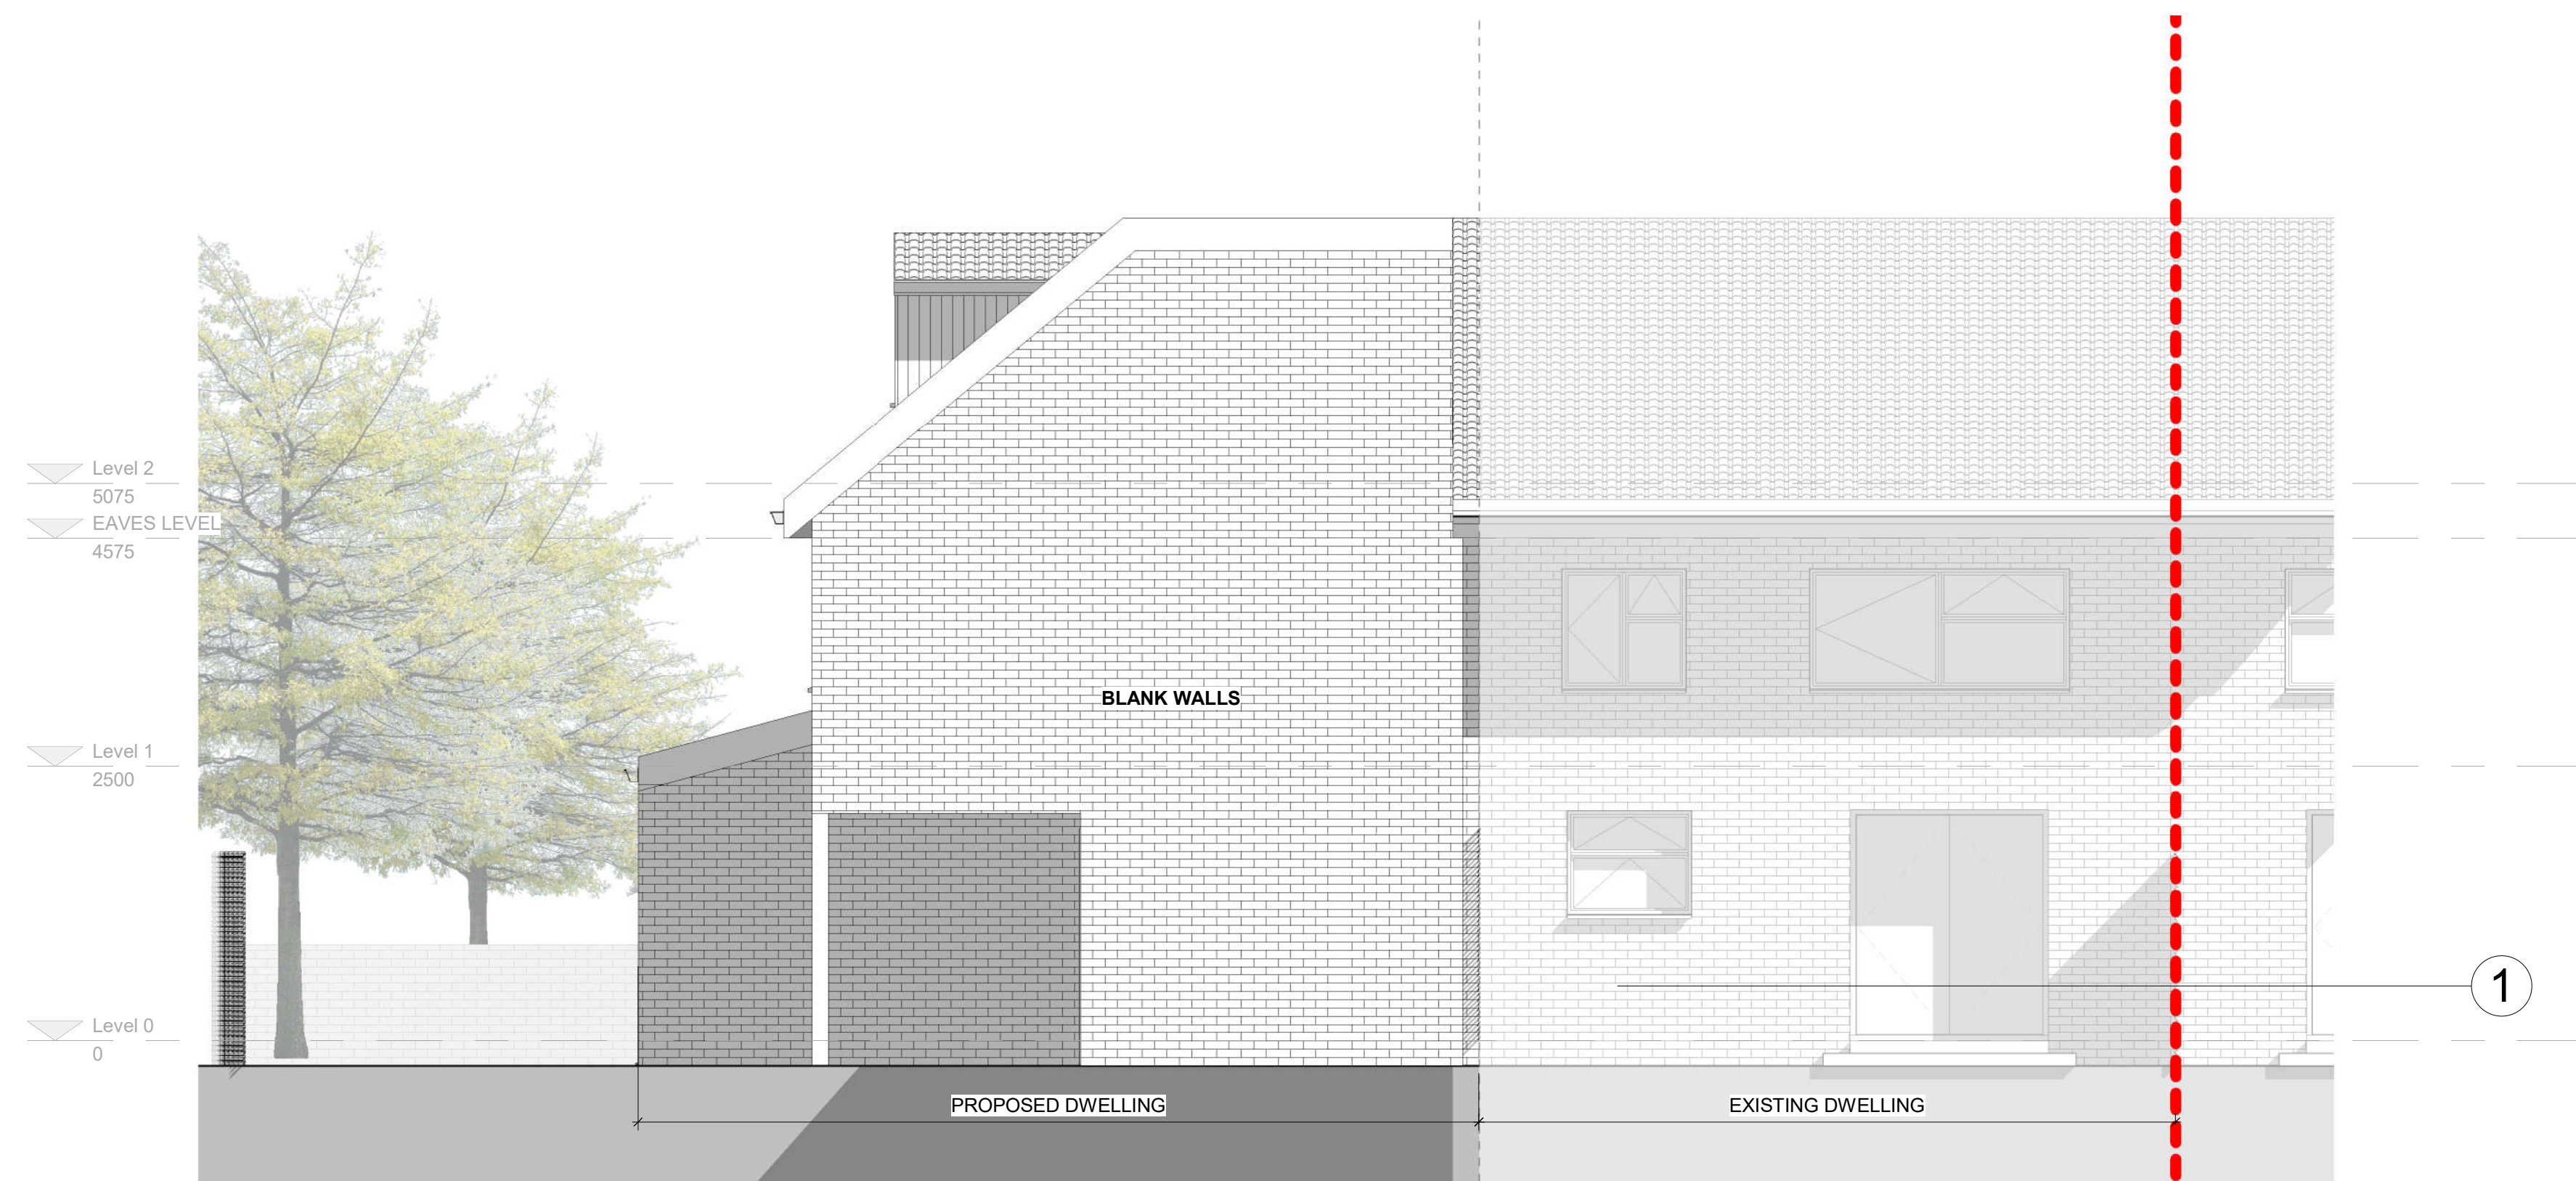

3 West elevation
1 : 50



2 South Elevation
1 : 50

Material Key

ID	Description
1	Proposed Brickwork to match existing
2	Proposed roof tiles to match existing
3	Proposed Dormer. Timber wall cladding

revision	date	drawn	description
-	10.08.20	TH3M	ISSUED FOR PLANNING
A	Date 2	KH	REAR ELEVATION AMENDED

Do not scale from drawings unless by agreement with architect. Use figured dimensions only. Check all dimensions on site prior to commencing the works. Drawing to be read in conjunction with other relevant consultant information.

This drawing is the copyright of TH3M Architects Ltd and must not be copied or reproduced in part, or in whole, without the express permission of the architect. Drawing to be read in conjunction with specification.

Elevations
PROPOSED

Mr Bilbas
48 Overlea Drive

T-0123-1-0210-Elevations
number

1:100 @ A1
scale

0123
job reference

A
revision

MGS
drawn

T H 3 M

0m 2m 4m 6m 8m 10m

FOR PLANNING