




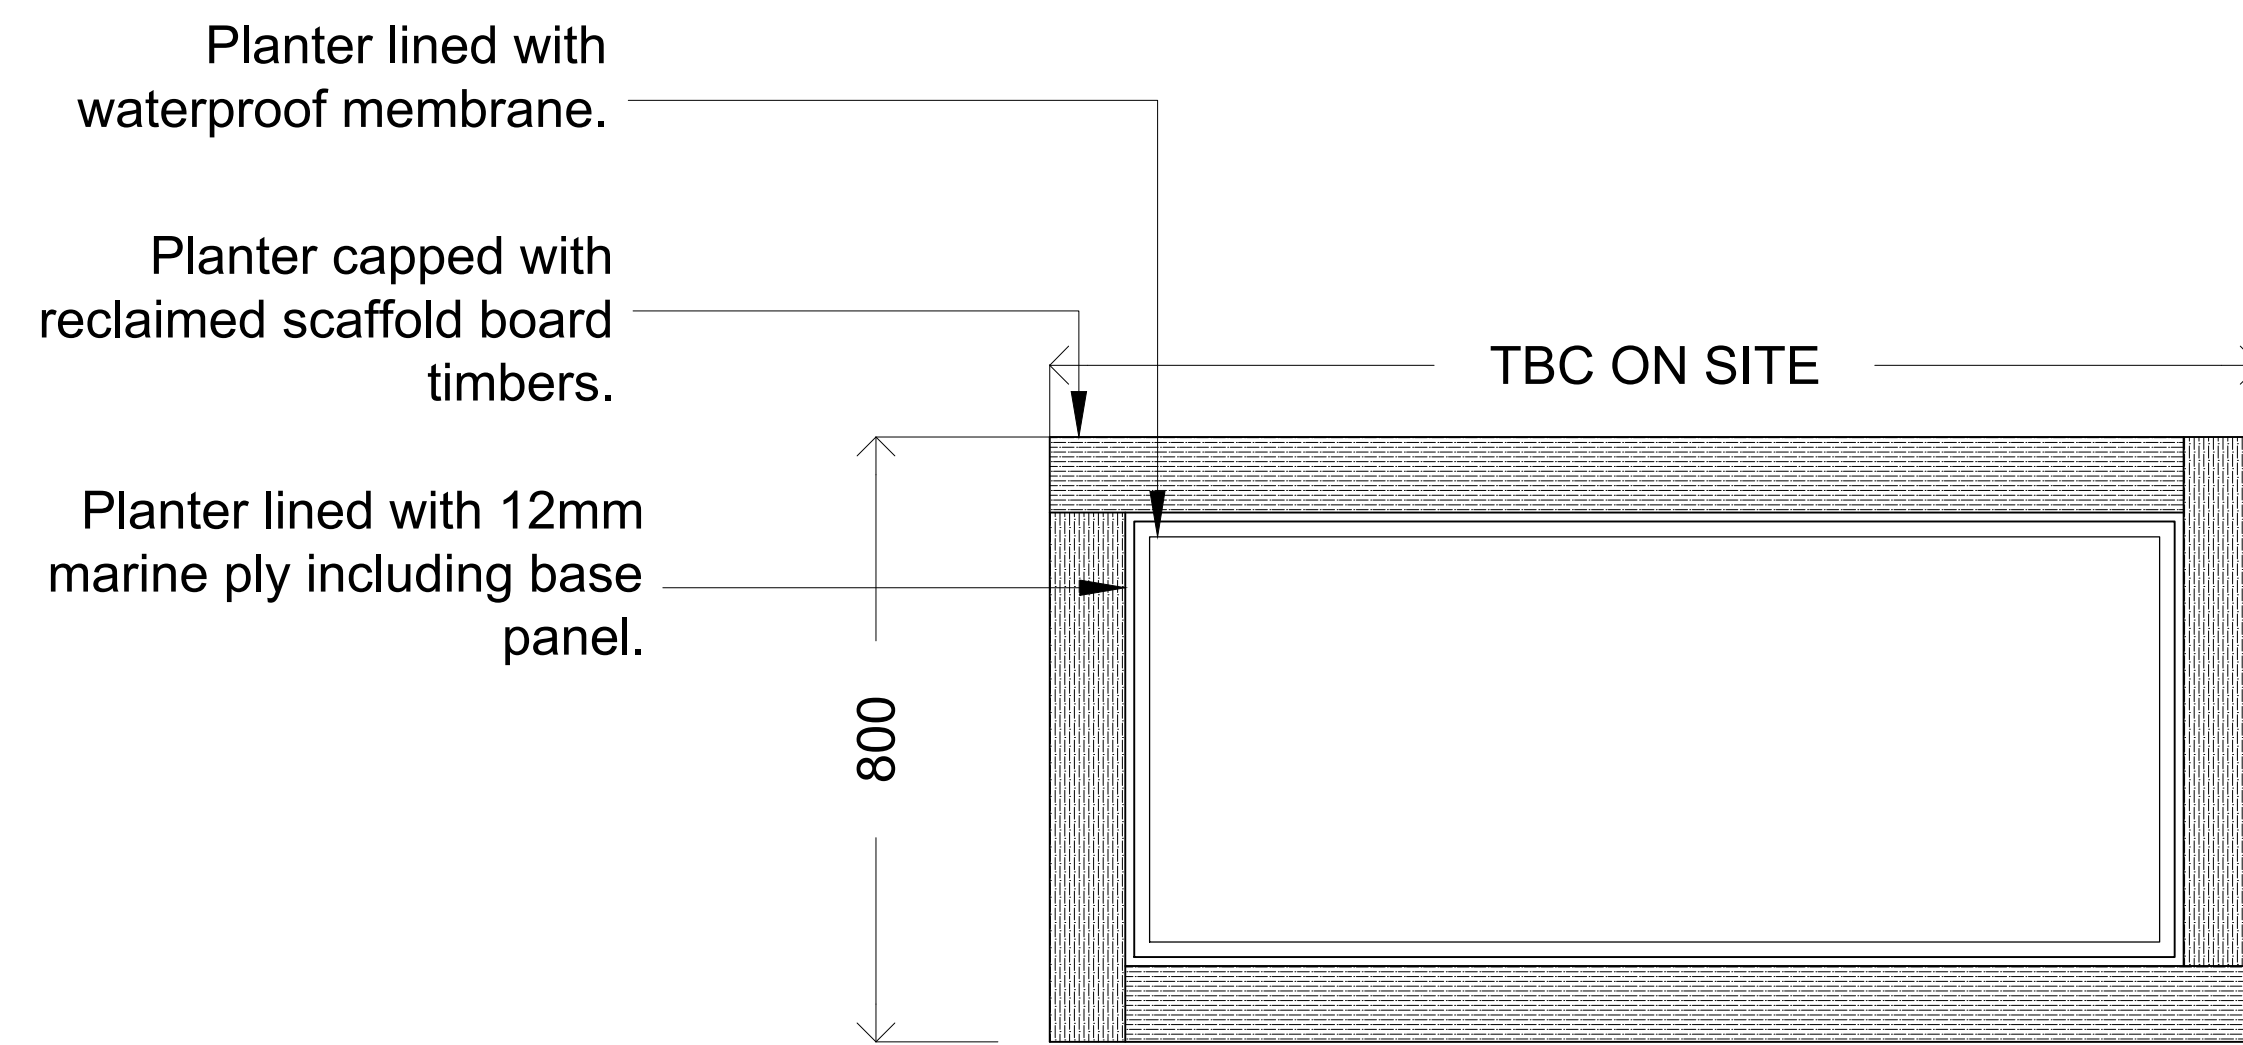

Raised Planter Plan
Scale 1:10 @ A1

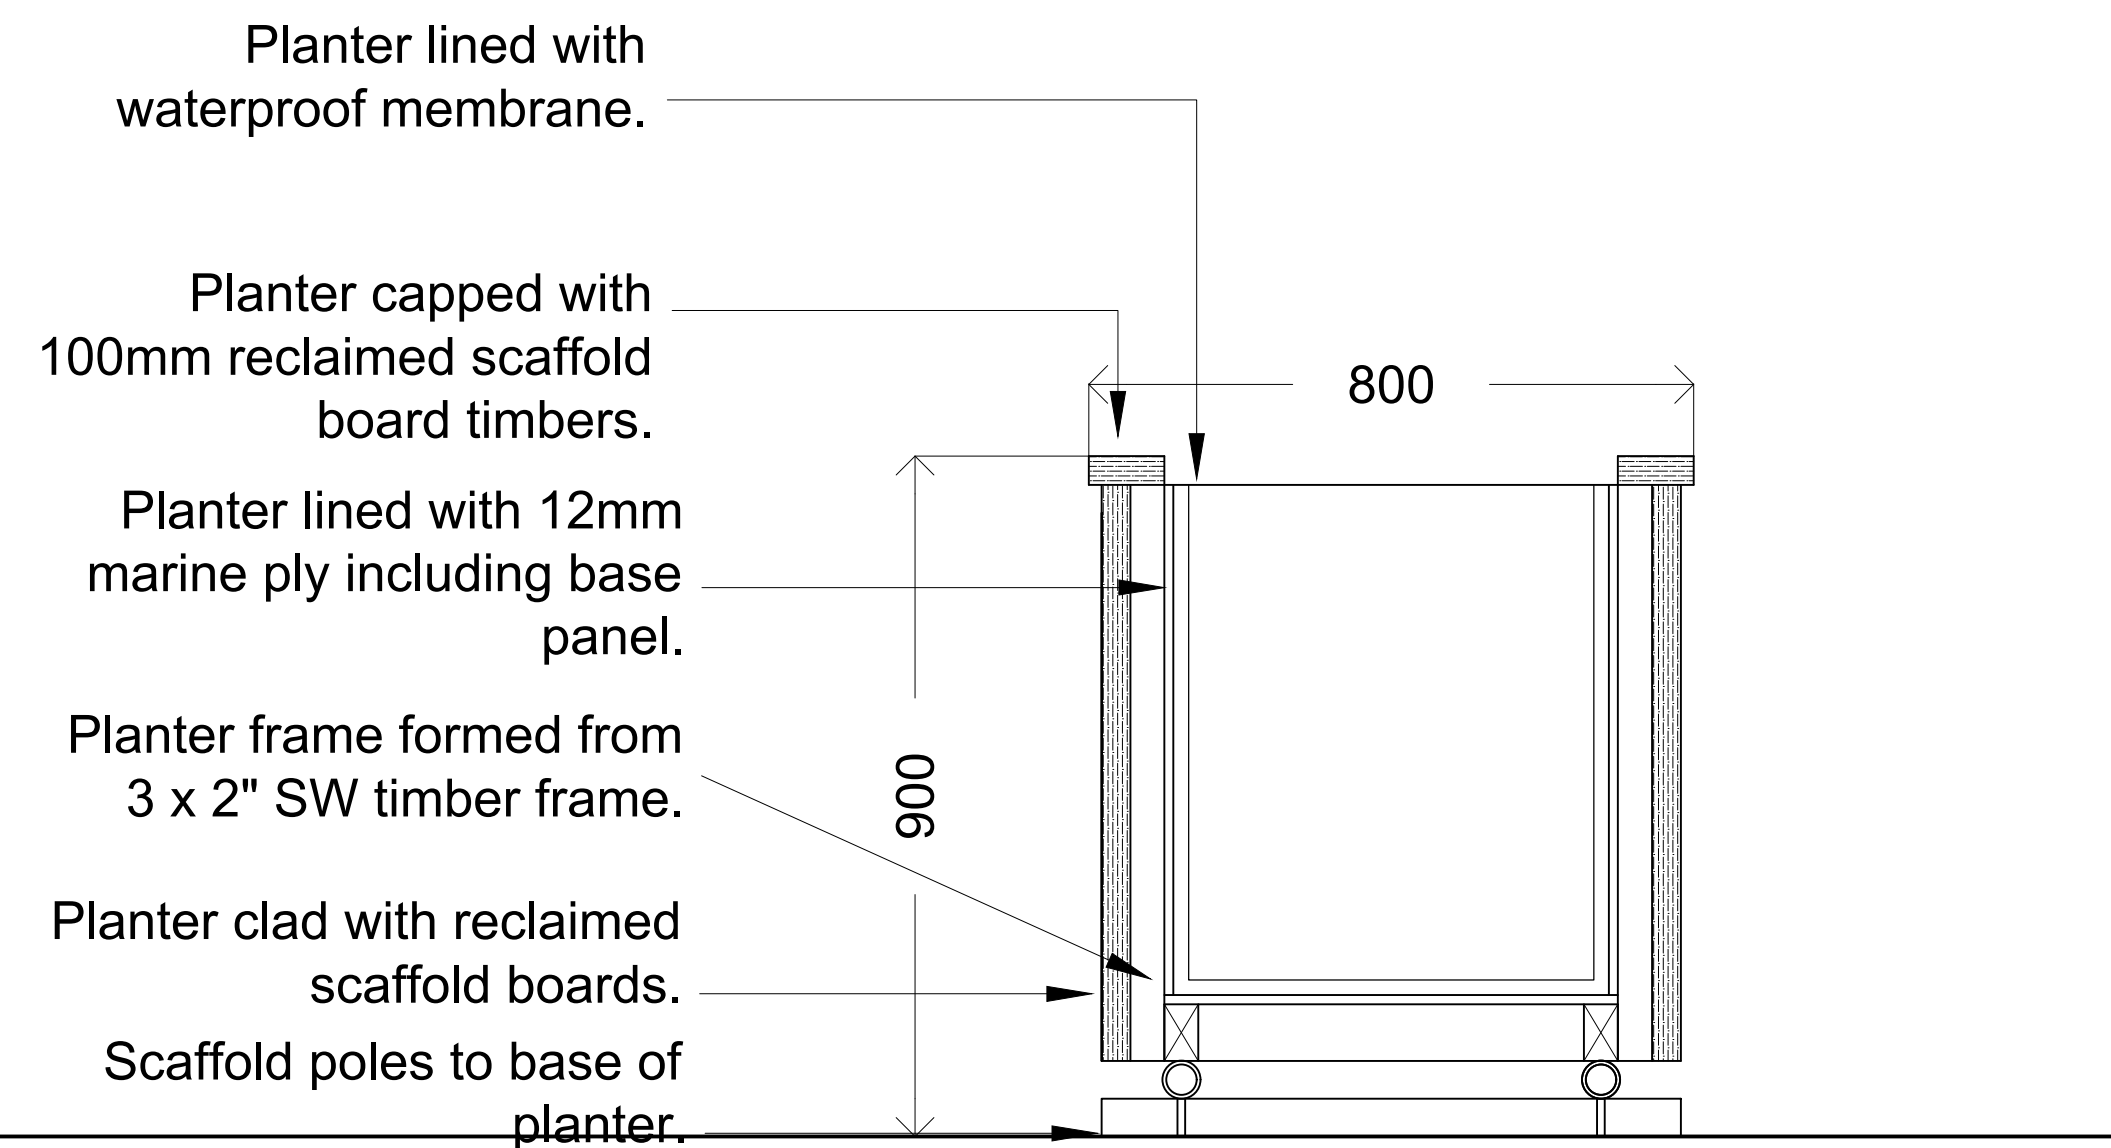

Raised Planter Section
Scale 1:10 @ A1

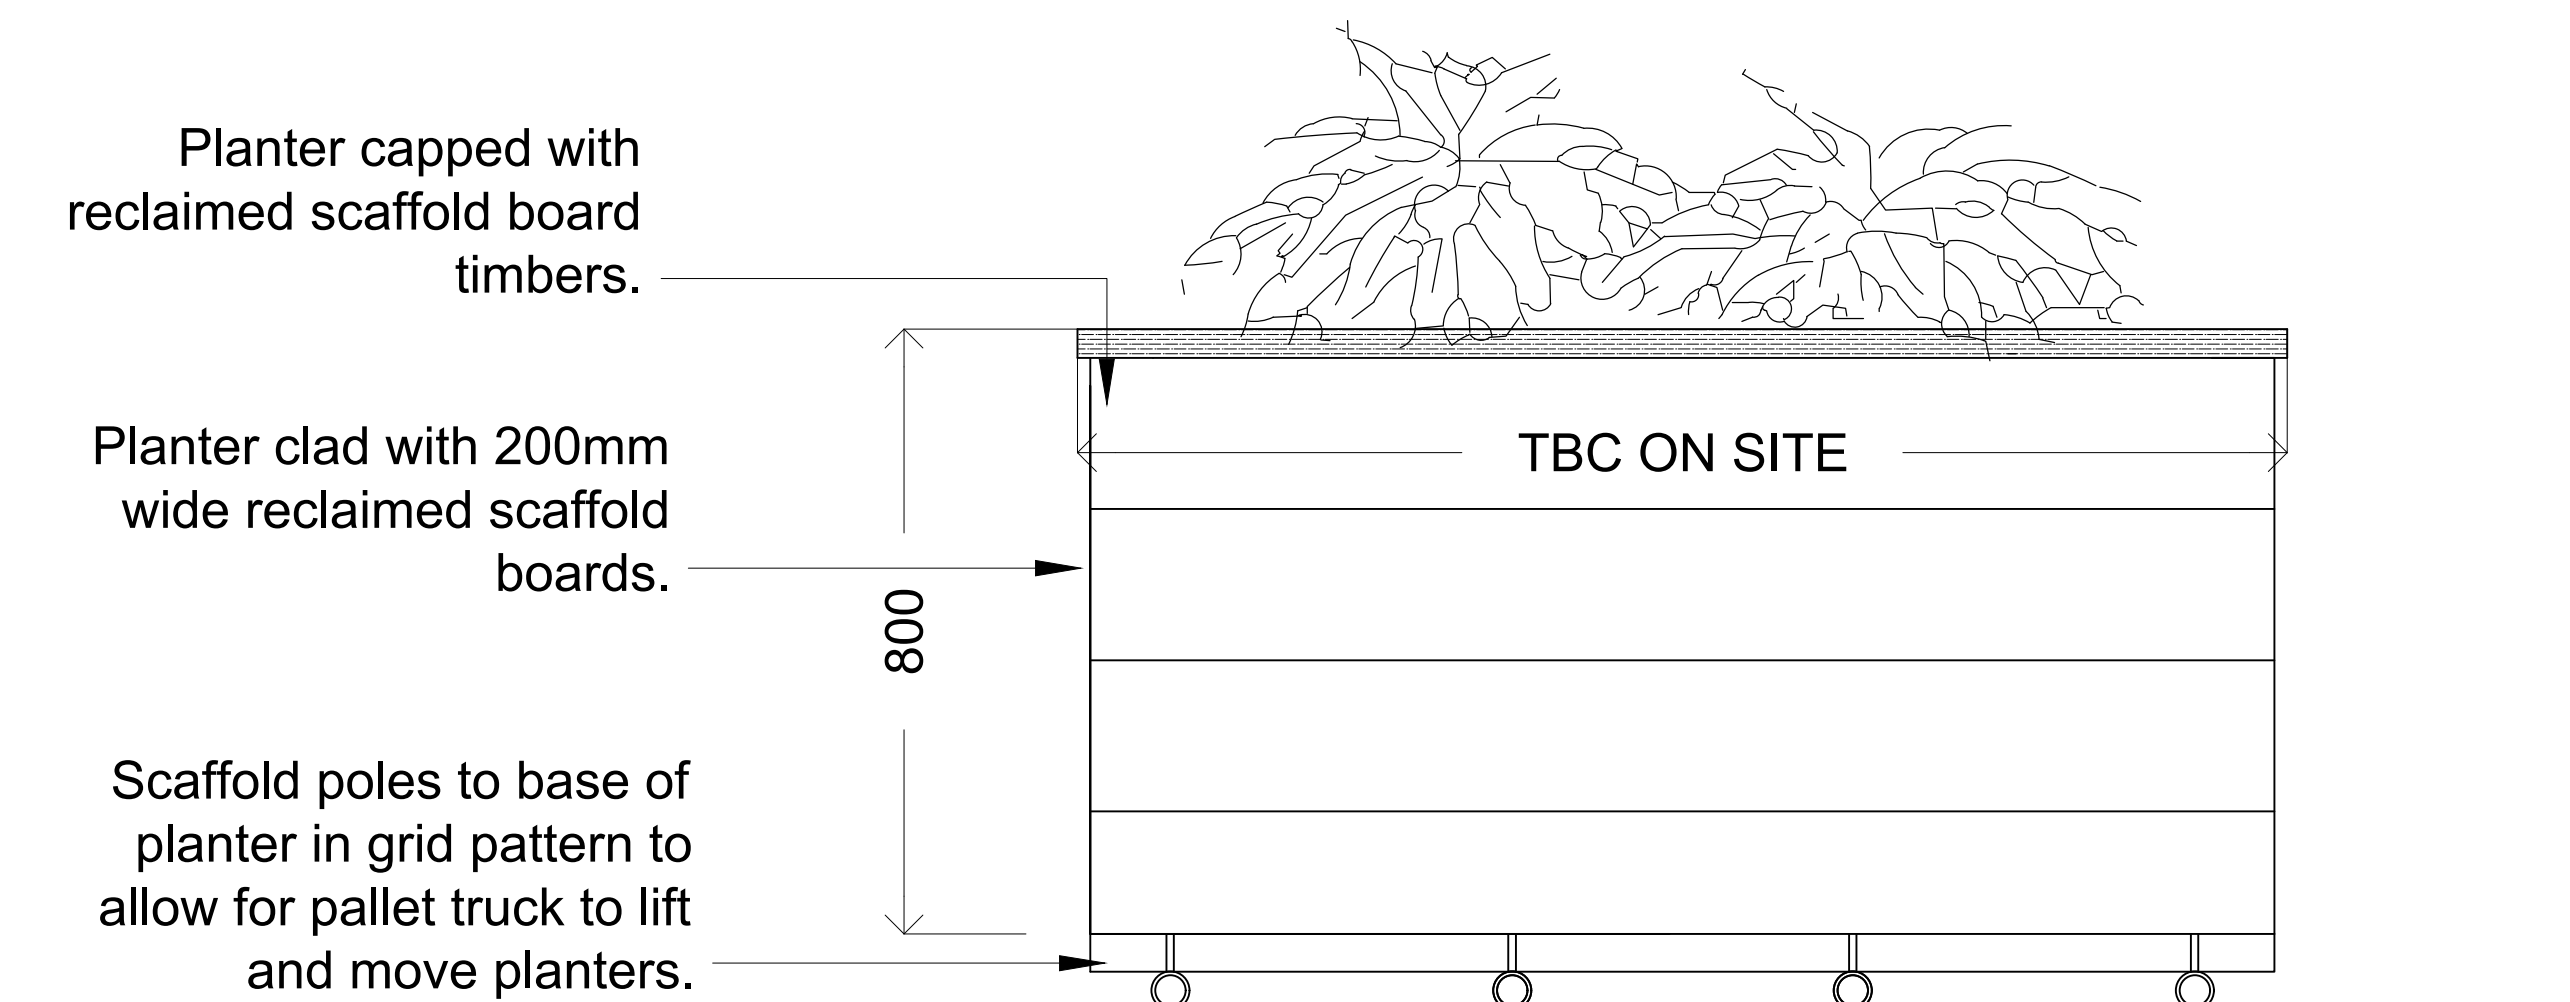

Raised Planter Elevation
Scale 1:10 @ A1