


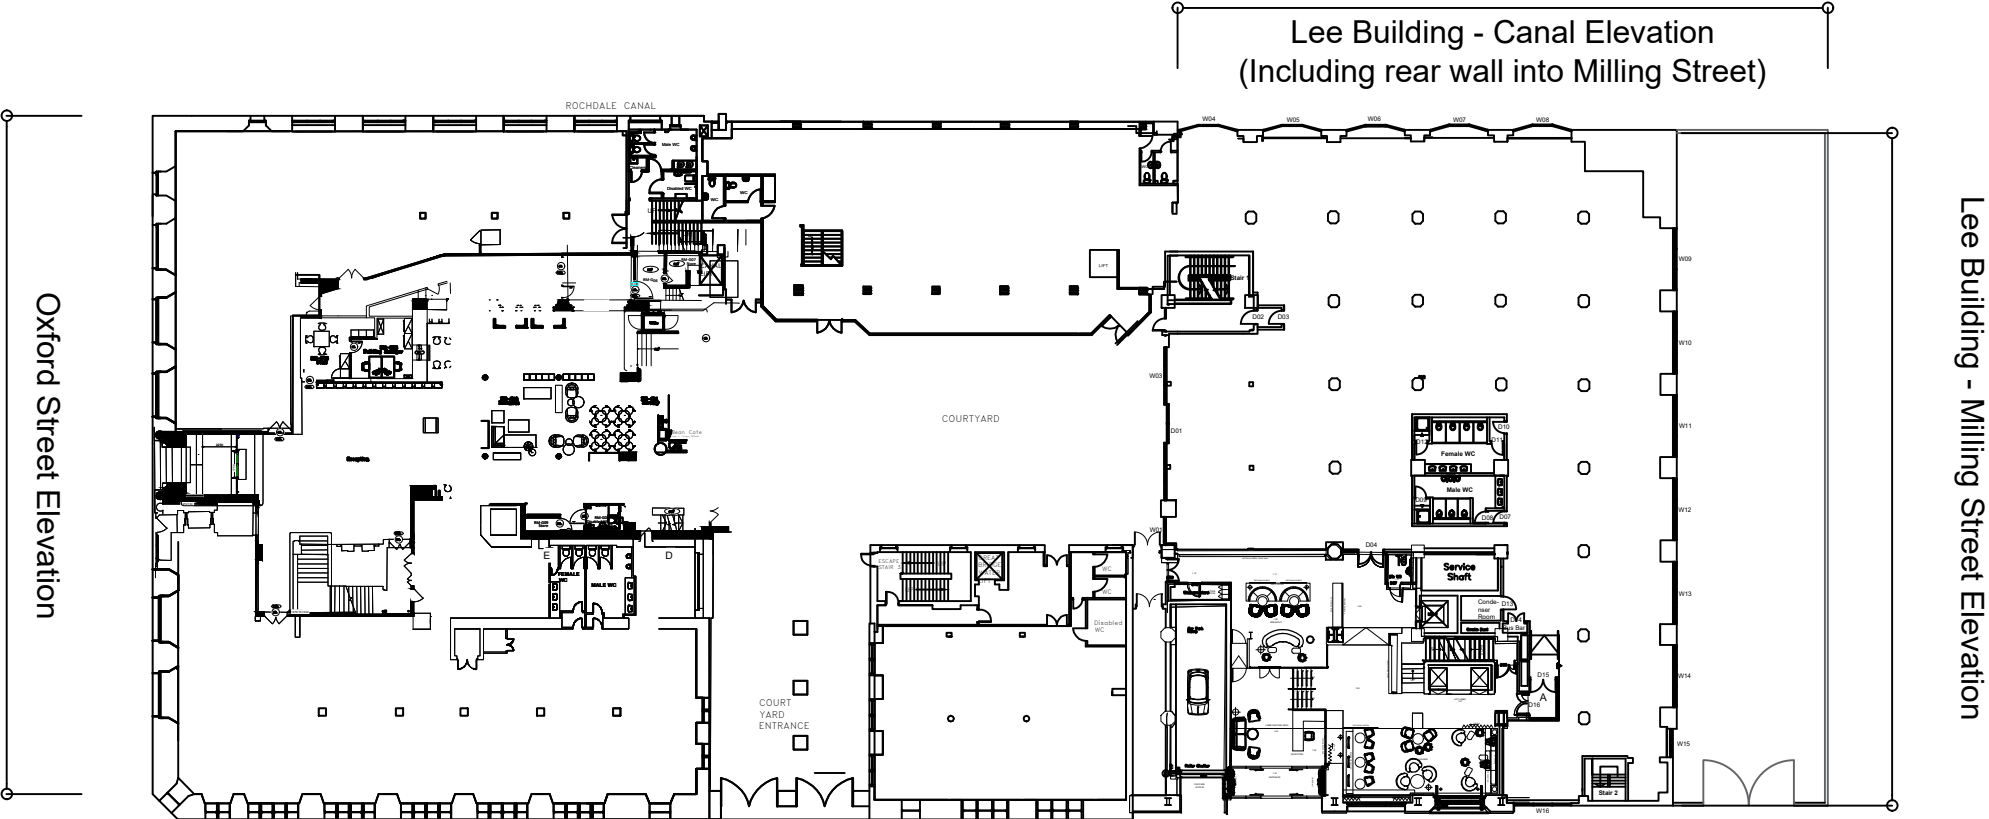

Lee Building - Canal Elevation
(Including rear wall into Milling Street)

Oxford Street Elevation

Lee Building - Milling Street Elevation

NOTES

1. No dimensions are to be scaled from this drawing except for planning purposes.
2. All dimensions are in millimeters unless stated otherwise.
3. All dimensions must be checked onsite by the Contractor prior to the commencement of any fabrication or building works.
4. This drawing is copyright protected and remains the property of Savills (UK) Limited. It may not be copied or disclosed to any third party for any purpose except as authorised in writing by Savills (UK) Limited.
5. Any error or omission is to be reported to Savills (UK) Limited. If in doubt ask. This drawing is to be read in conjunction with all the relevant Architects and/or specialist drawings or documents and any discrepancy or variation is to be notified to Savills (UK) Limited before any works commence.

-	-	-	-
Rev	Description	By	Date
Drawing Status TENDER			
 Savills 33 Margaret Street London W1G 0JD Tel: 020 7409 8644 www.savills.com 			
Client PREC ManOff 1 SARL c/o Ashdown Phillips			
Project Tootal Elevations 2022			
Address Tootal (Formerly Churchgate & Lee) 56 Oxford Street Manchester M1 6EU			
Drawing Title Identification Plan			
Scale 1:500 @ A3	Date June 2020	Drawn CK	Checked -
Drawing Number TTL.E.2022.01	Rev -	Project Number -	