

NOTES


Copyright: All rights reserved.
This drawing must not be reproduced without permission.
This drawing must not be scaled. Dimensions are in millimetres unless specified.

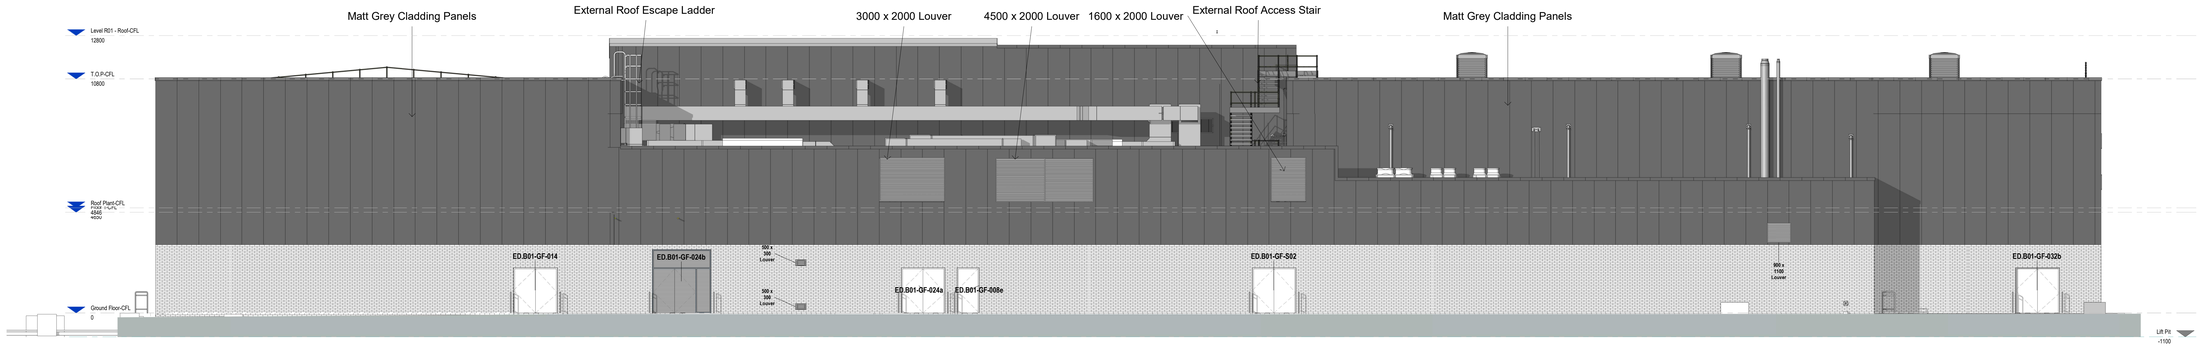

3 Elevation - North
1 : 100

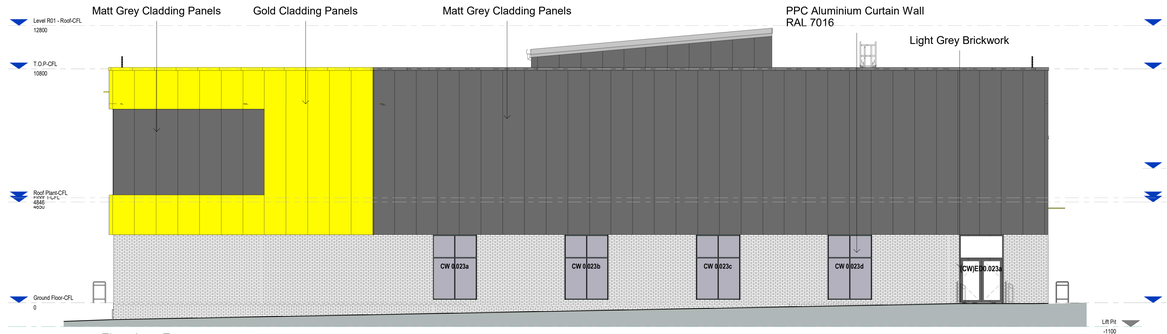

1 Elevation - East
1 : 100

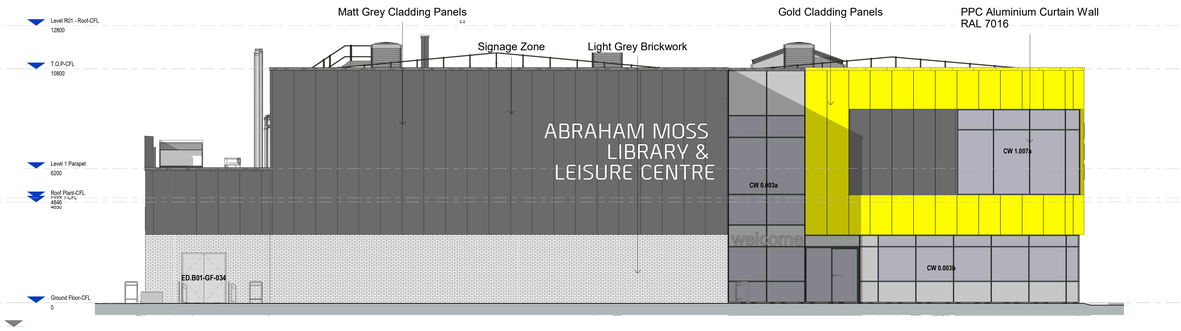

2 Elevation - West
1 : 100



4 Elevation - South
1 : 100

REV	DATE	REVISION NOTE	BY	CHECK
C02	22.01.12	GA's update A1	JC	MPK
C01	31.08.19	Stage 5 Construction Issue	JC	MPK
P08	21.05.10	Stage 3 PR2 Issue	JC	MPK
P07	20.12.04	Stage 4 Update	JC	MPK
P06	19.11.29	PR2 CHECK ISSUE	JC	MPK
P05	19.10.31	PR1 CHECK ISSUE	JC	MPK
P04	19.10.11	PR1 CHECK ISSUE	JC	MPK
P03	19.10.01	PLANNING ISSUE	NA	MPK
P02	19.07.02	Updated inline with client comments	JC	MPK
P01	19.05.24	Client Issue	MPK	NA

ellis williams ARCHITECTS
Wellfield Chester Road Preston Brook WA7 3BA
T: +44 1928 752 200 E:info@ewa.co.uk

Abraham Moss Library and Leisure Centre
Proposed Elevations - 1-100
2434_ 05000 REV C02
STATUS | Stage 5 SCALE | 1 : 100 @ A0
DRAWN BY | MPK DATE | 15.03.19
LP44107- EWA- B01- ZZ- DR- A- 05000