




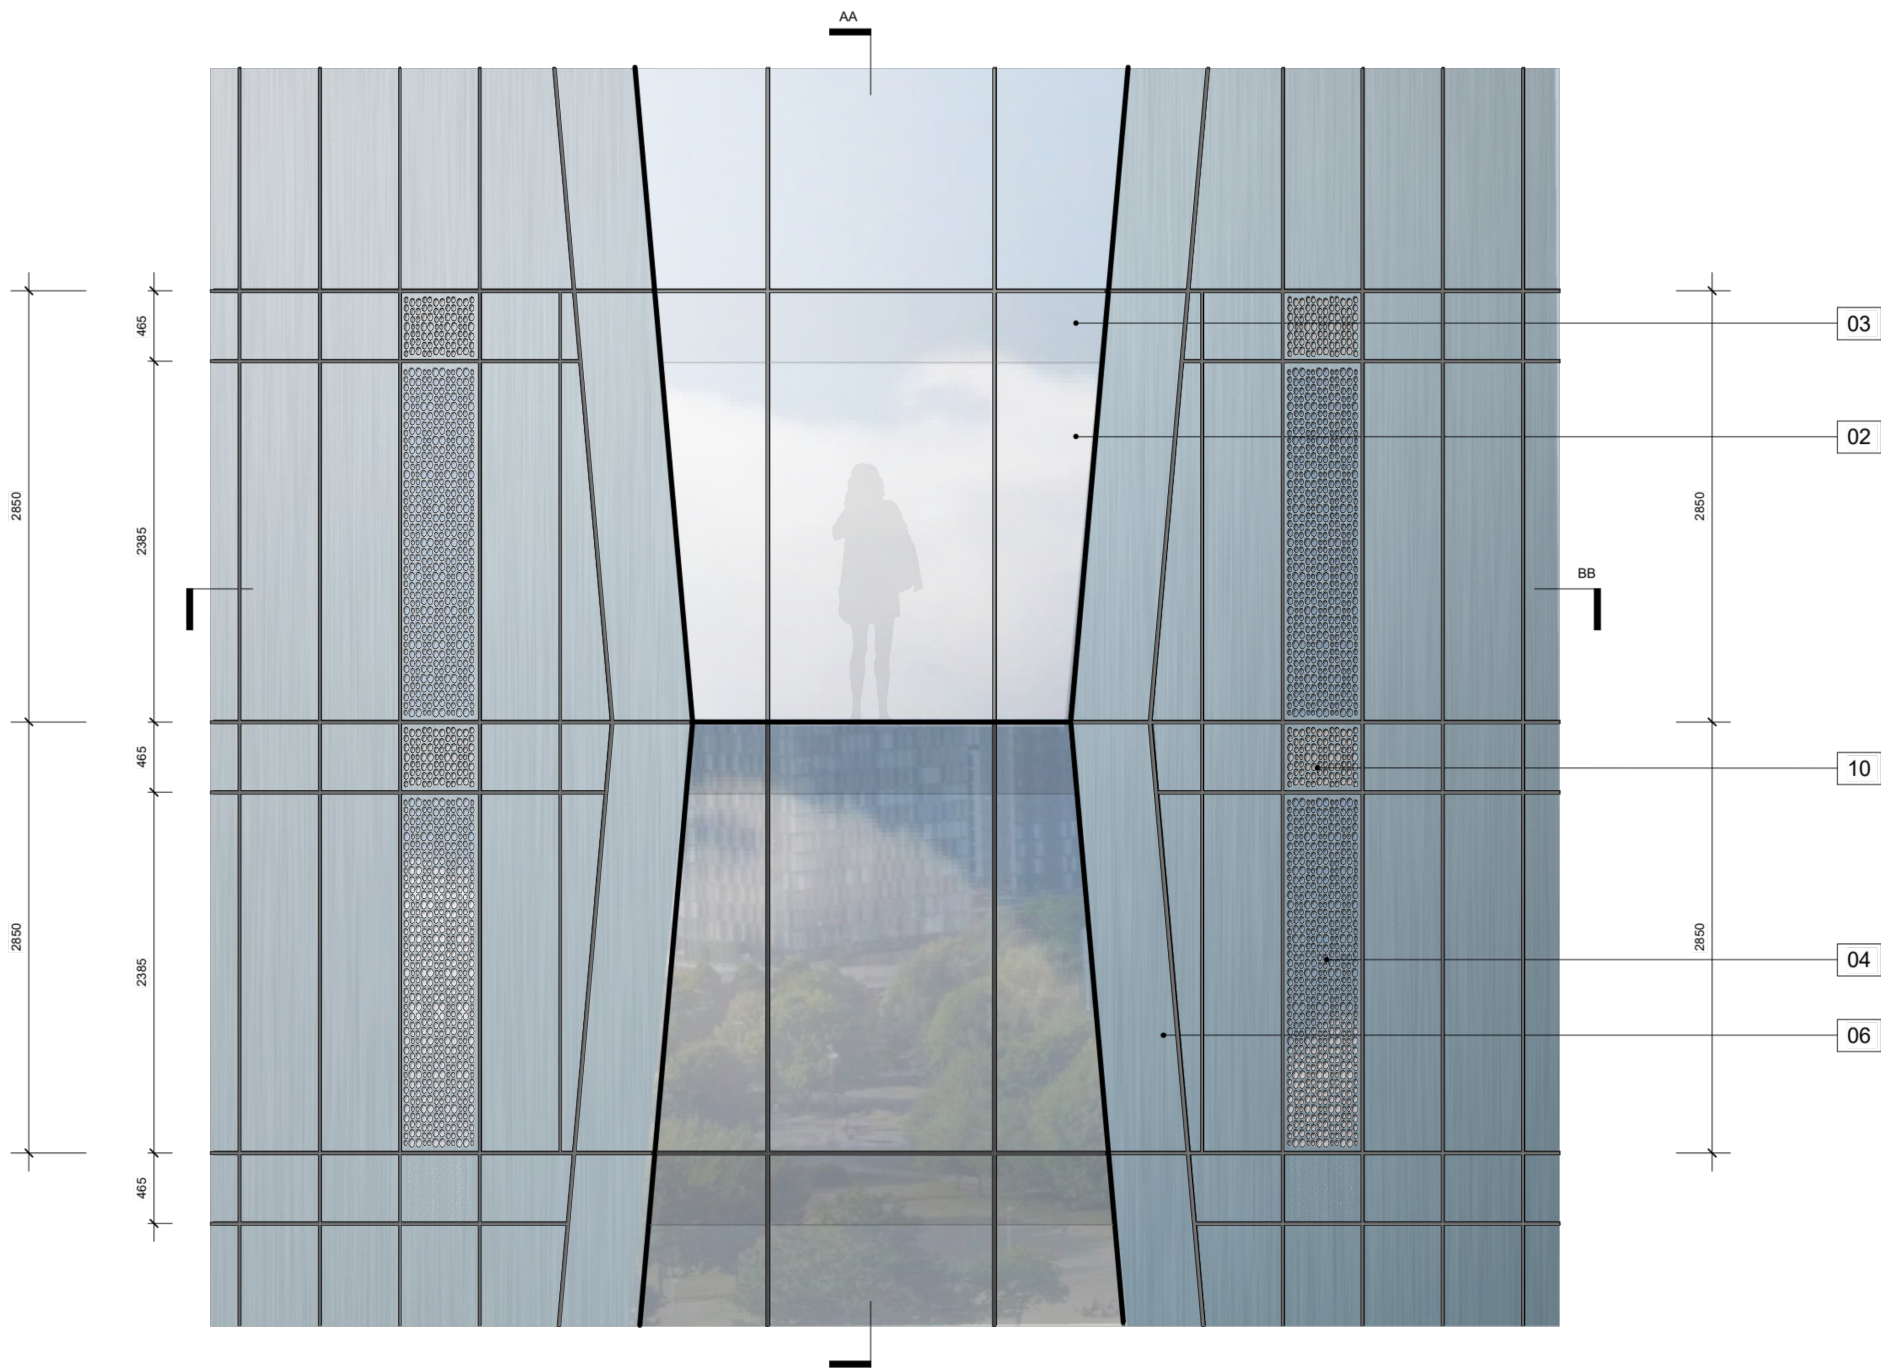

DETAIL ELEVATION

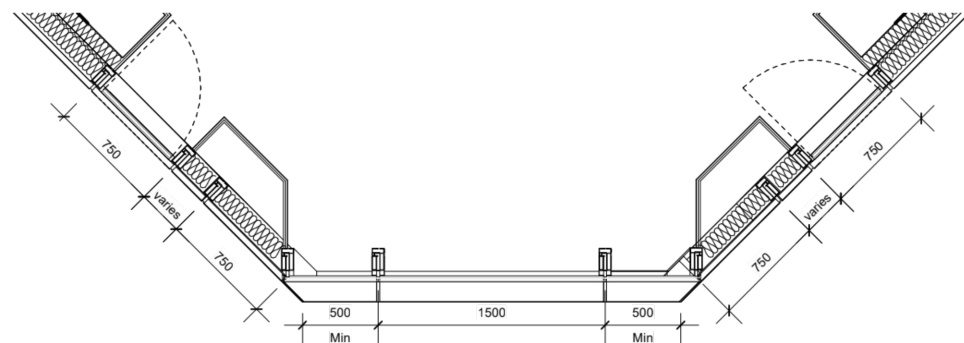

DETAIL SECTION BB

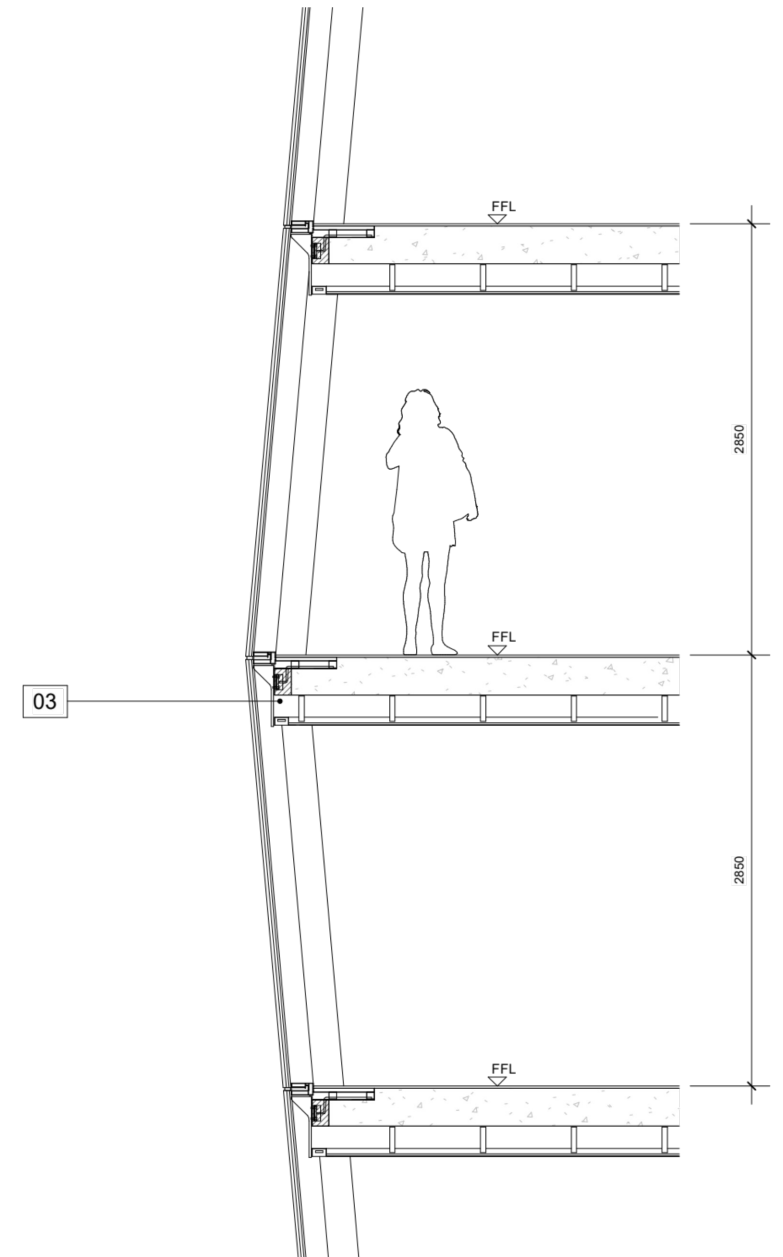

DETAIL SECTION AA

MATERIAL KEY

- 01 Vision Unit – TYPE 1: Full height clear vision unit (unitised)
- 02 Vision Unit – TYPE 2: Full height clear vision unit (unitised)
- 03 Floor Edge cover: Dark Grey, concealing floor slab edge
- 04 Purge Vent - TYPE 1 (Light Blue): Light blue anodised aluminium perforated sheet in plane of façade, concealing glazed door behind
- 05 Purge Vent - TYPE 2 (Light Green): Light green anodised aluminium perforated sheet in plane of façade, concealing glazed door behind
- 06 Opaque Unit - TYPE 1 (Light Blue): Light blue anodised aluminium sheet (unitised)
- 07 Opaque Unit - TYPE 2 (Light Green): Light green anodised aluminium sheet (unitised)
- 08 Opaque Spandrel – TYPE 1 (Light Blue): Light blue anodised aluminium sheet (unitised)
- 09 Opaque Spandrel – TYPE 2 (Light Green): Light green anodised aluminium sheet (unitised)
- 10 Perforated Spandrel – TYPE 1 (Light Blue): Light blue anodised aluminium perforated sheet, concealing floor slab edge and ventilation behind
- 11 Perforated Spandrel – TYPE 2 (Light Green): Light green anodised aluminium perforated sheet, concealing floor slab edge and ventilation behind
- 12 Glazed Unit - TYPE 3: Uncapped glass curtain wall with up to 50% opaque units with enamelled frit coating
- 13 Feature facing brickwork: Dark Grey with colour matched mortar
- 14 Aluminium louvre system: Dark Grey
- 15 Aluminium flashing: Dark Grey
- 16 Fair Faced Feature Concrete Columns: Light Concrete
- 17 Brick or PPC Kicker Plate