


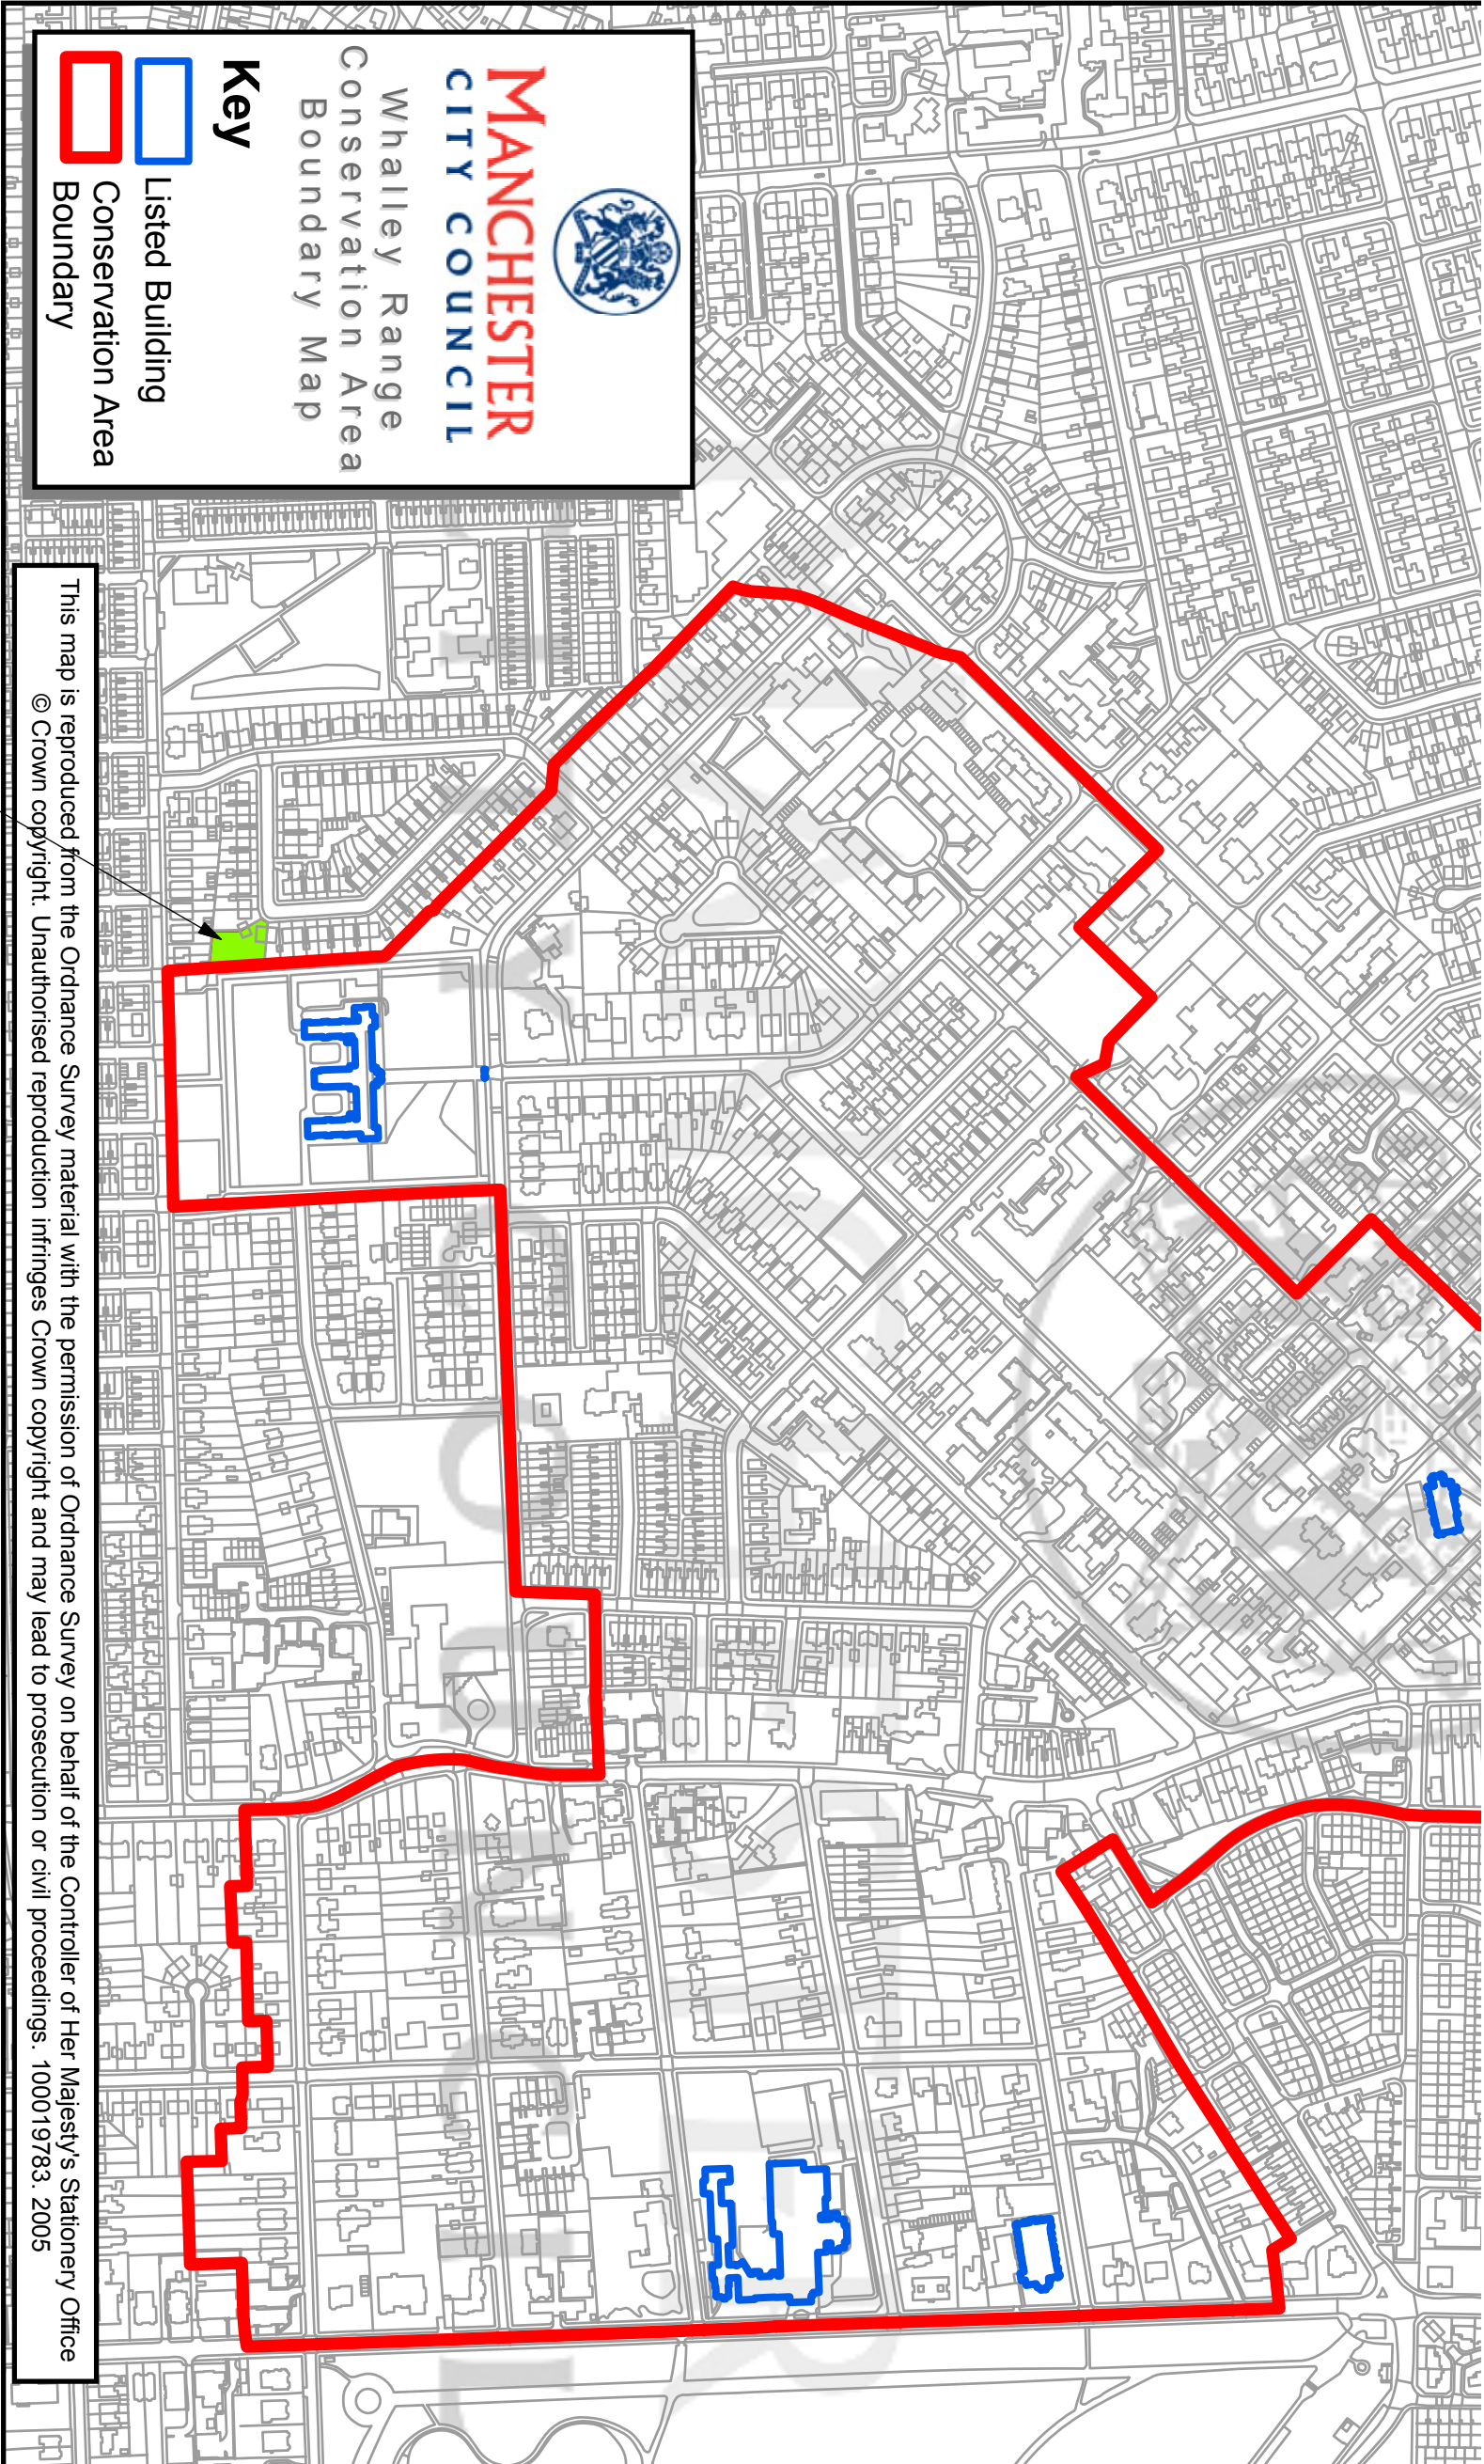



**MANCHESTER**  
CITY COUNCIL

Whalley Range  
Conservation Area  
Boundary Map

**Key**

 Listed Building

 Conservation Area Boundary

This map is reproduced from the Ordnance Survey material with the permission of Ordnance Survey on behalf of the Controller of Her Majesty's Stationery Office  
© Crown copyright. Unauthorised reproduction infringes Crown copyright and may lead to prosecution or civil proceedings. 100019783. 2005

53 College Drive

| rev | description | Date | By | Date:    |
|-----|-------------|------|----|----------|
|     |             |      |    | Nov 2021 |

Drawing No:  
**21129/E/03**

Project:  
**53 College Drive**  
Drawing:  
**Manchester M16 0AD**  
Conservation Area

SCALE NTS

**leighton**  
**architects**  
21 chandos Road  
Manchester M21 0ss  
Tel/ 07747111159  
www.leightonarchitects.com