




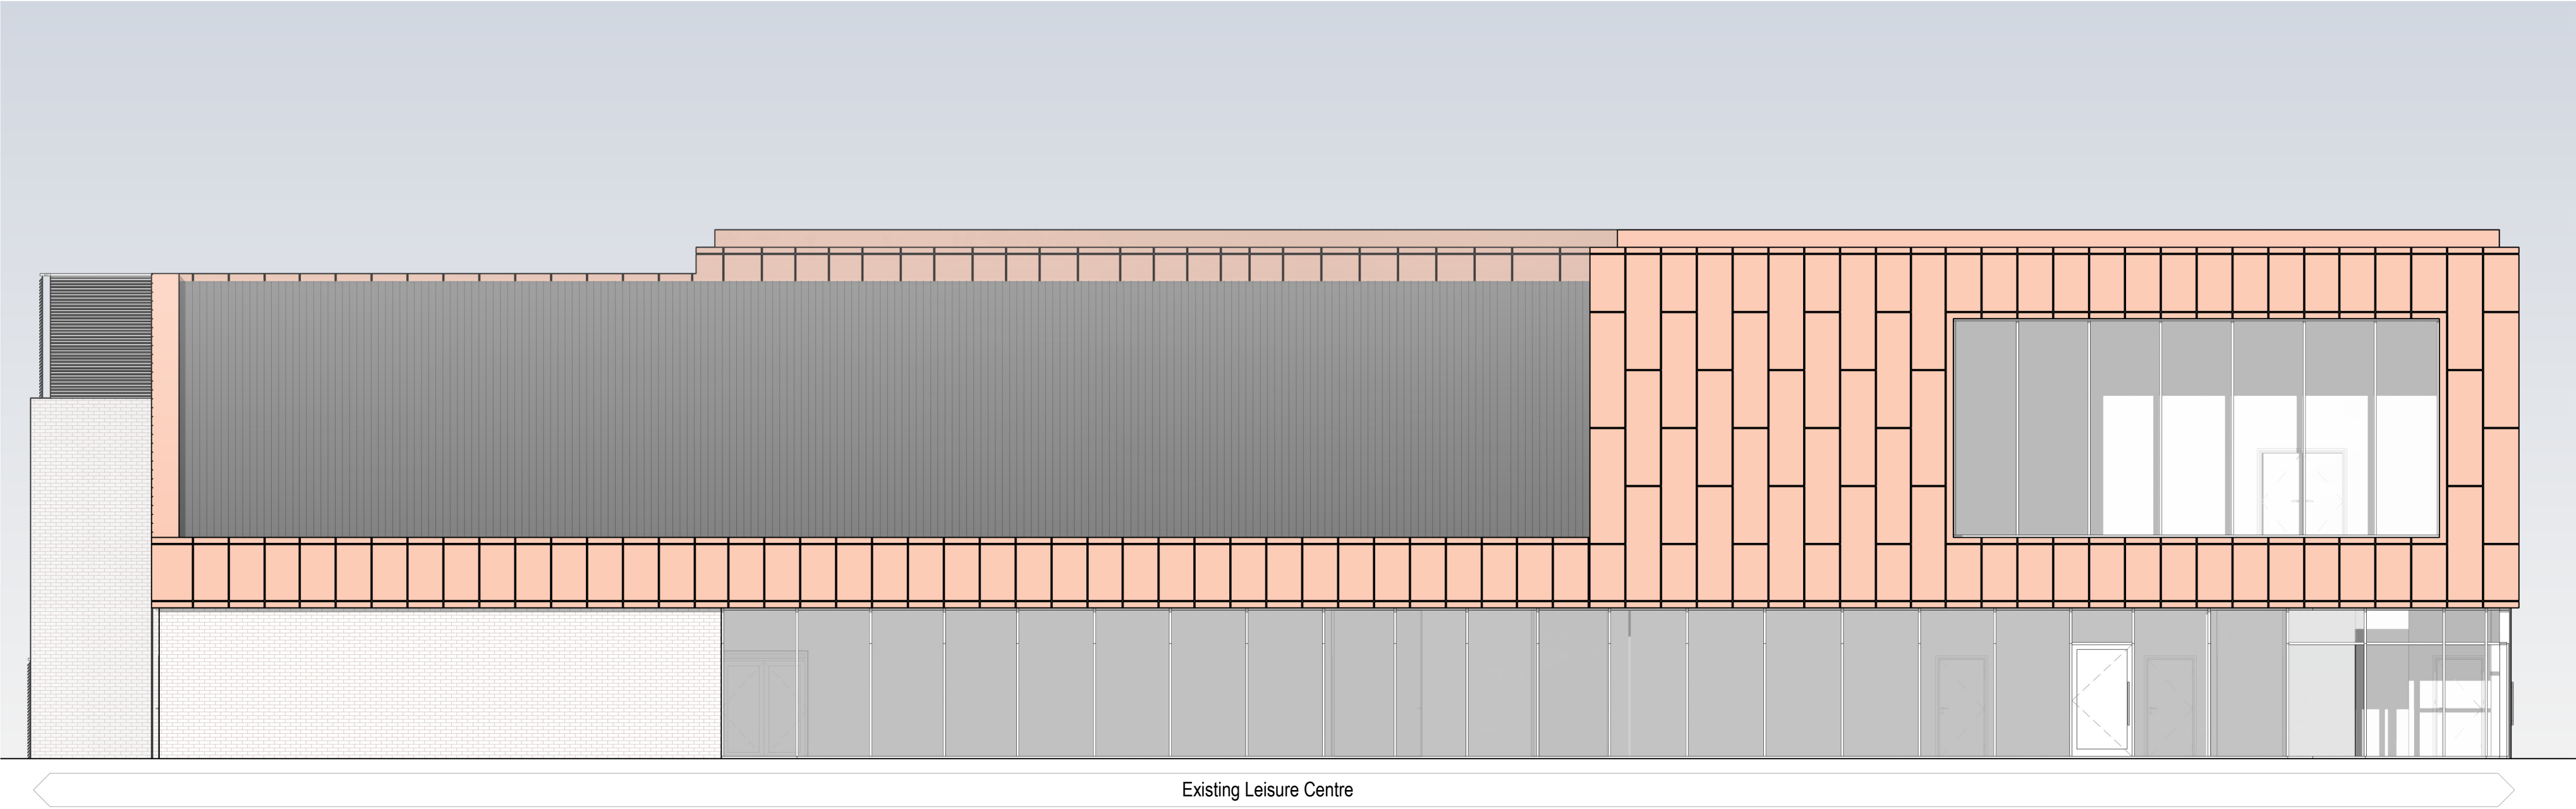


1 | Elevation 01 - West

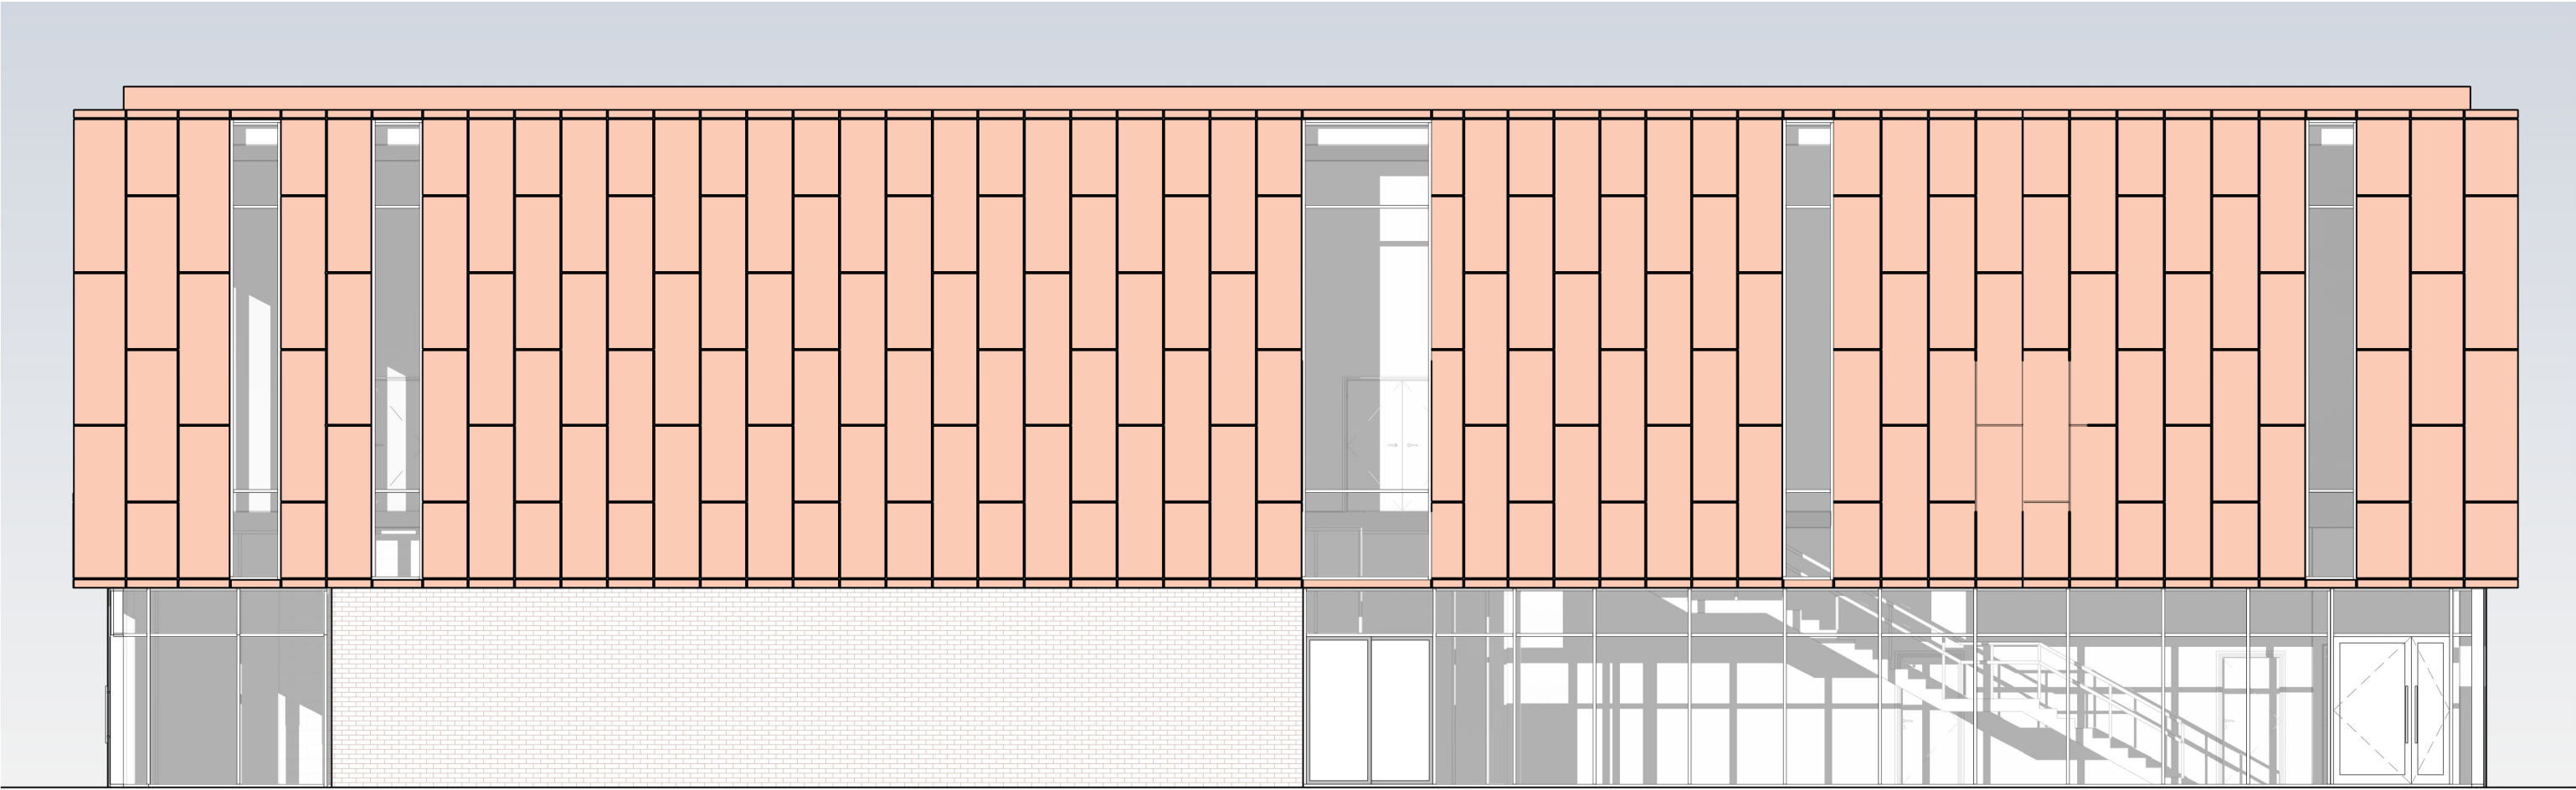



2 | Elevation 03 - South

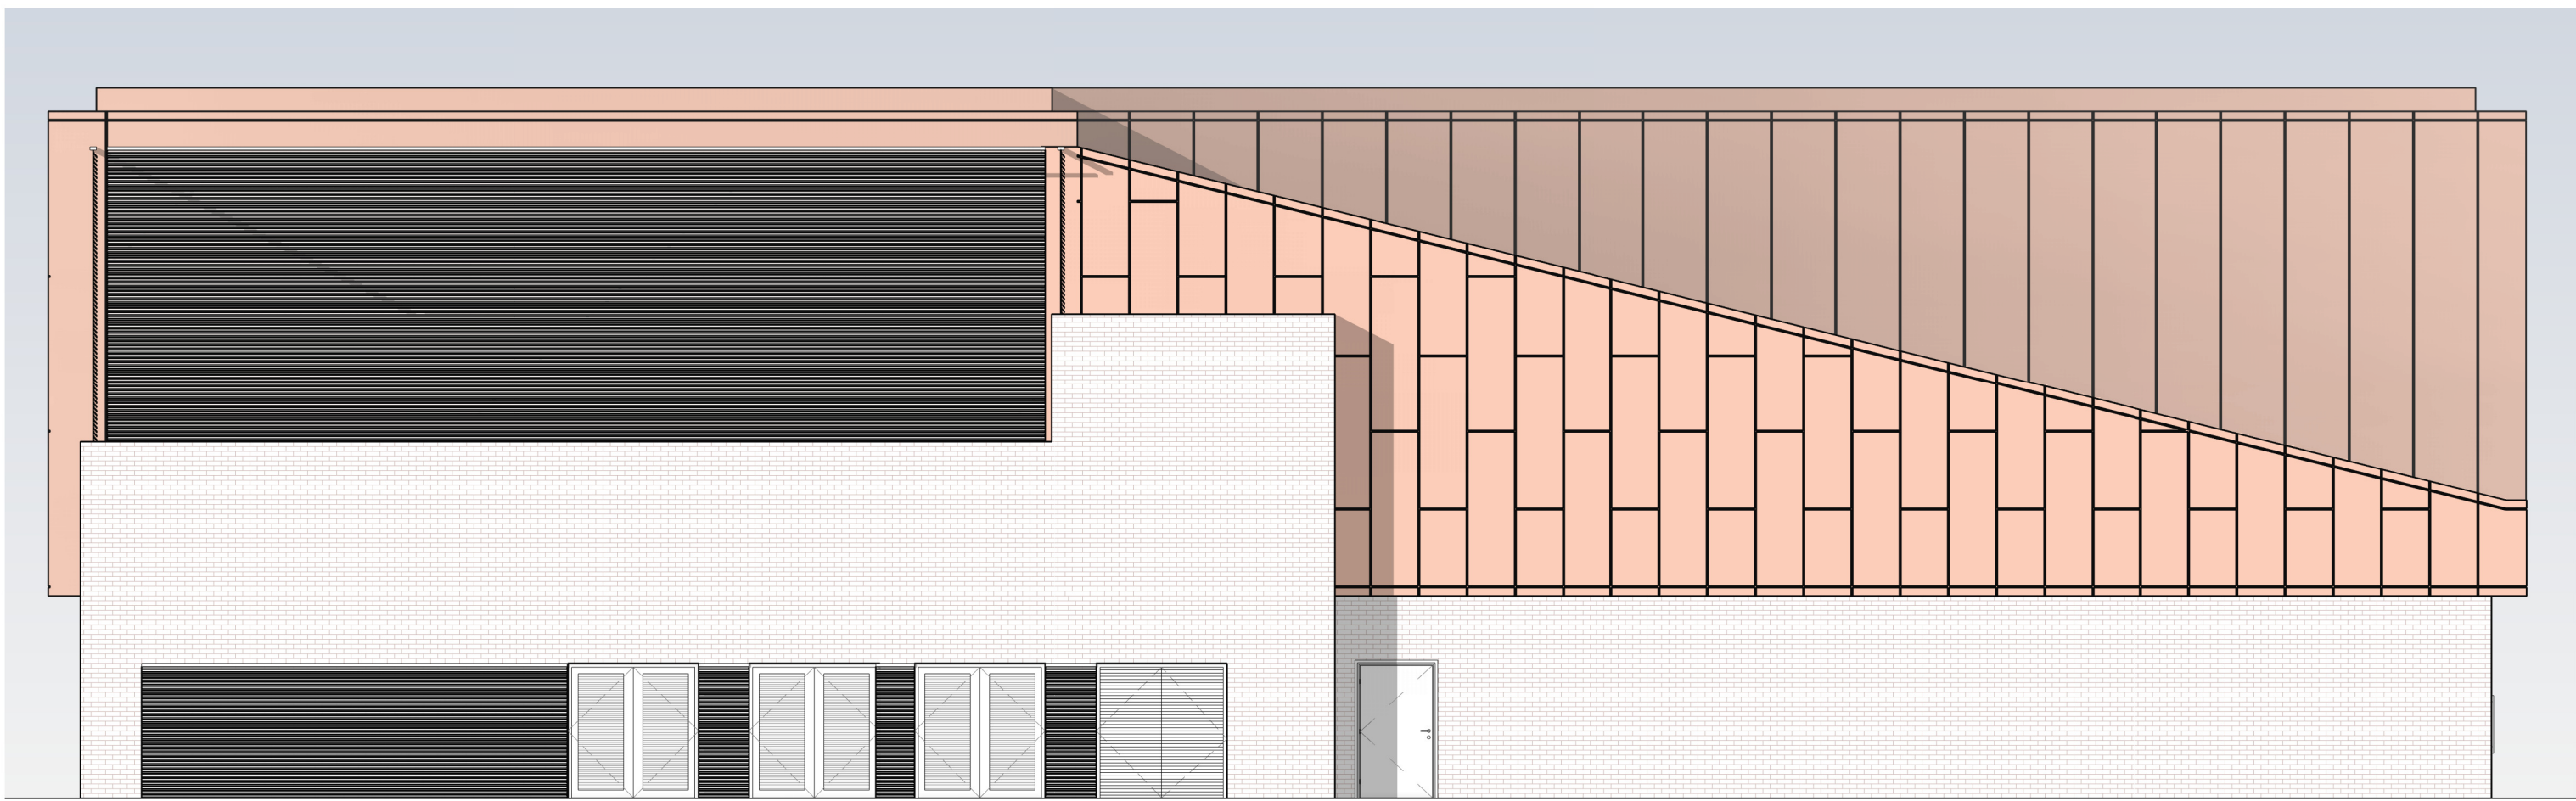

3 | Elevation 03 - North

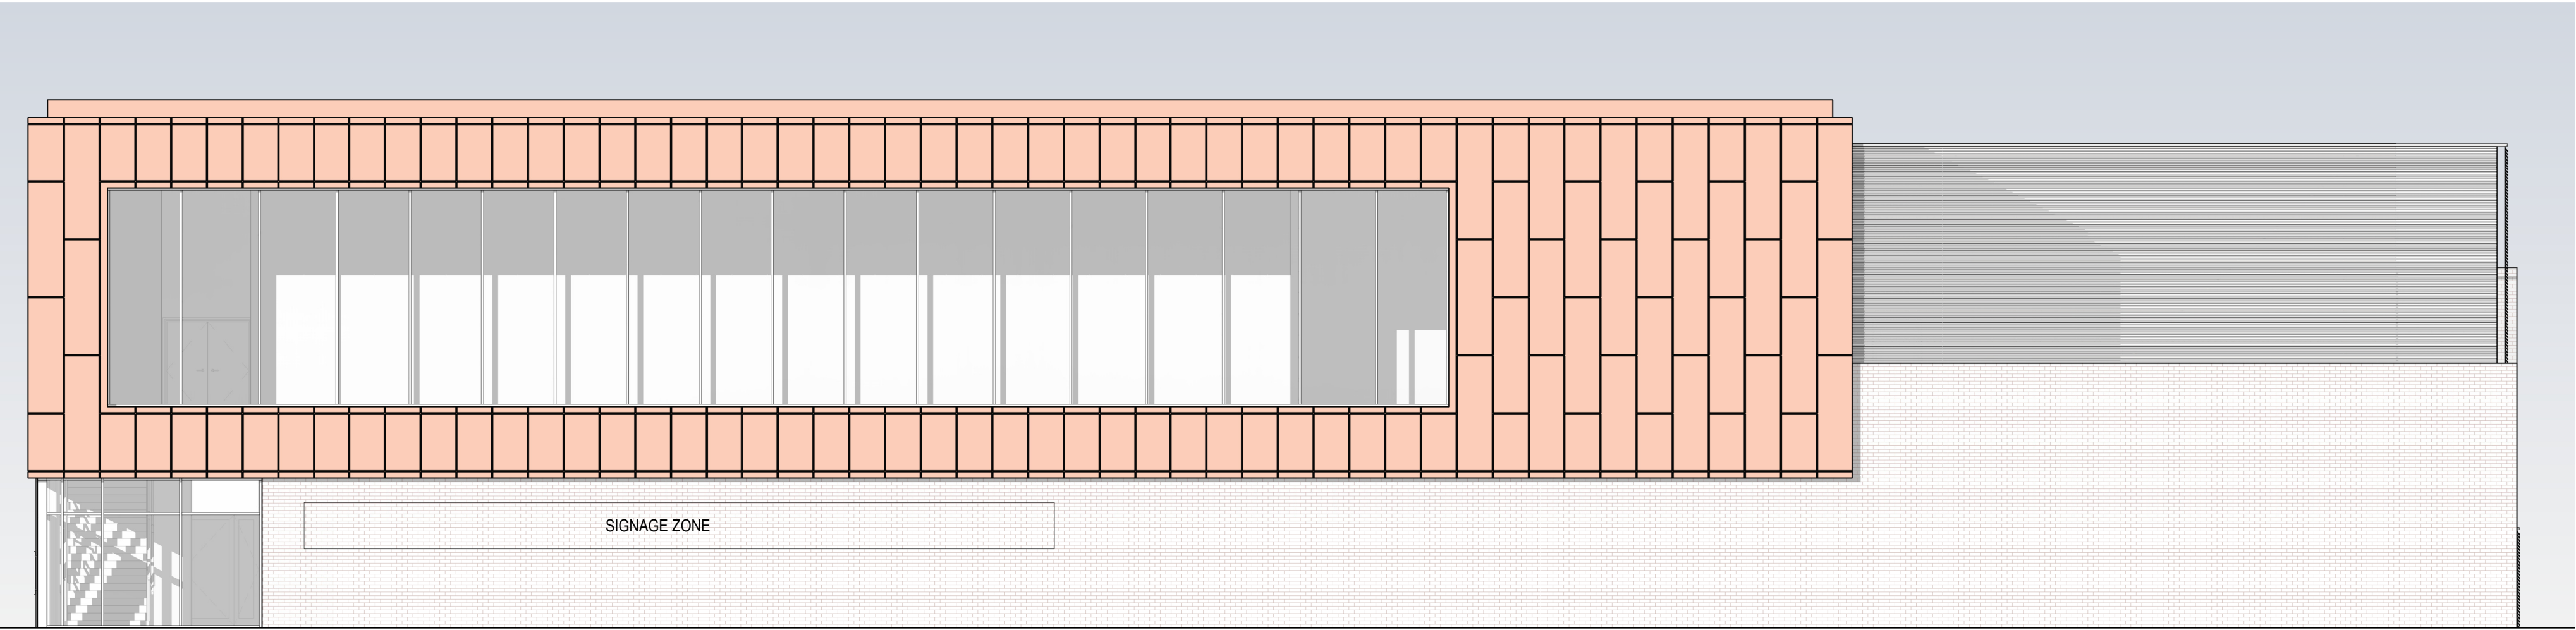

4 | Elevation 04 - East

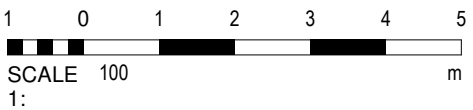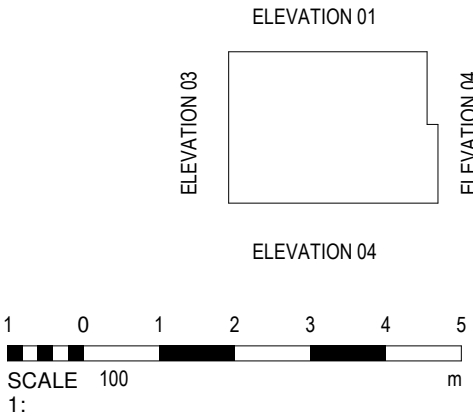

elliswilliams

Project Number: 2638
Project Name: Hough End Leisure Centre Extension

Drawing Status: Planning
Drawing Number: **HEV- EWA- 02- ZZ- DR- A- 09017**
Drawing Name: Existing Leisure Centre - Elevations
Date: 31.03.21
Drawn By: LA

Rev: P0
Scale: As indicated

Wellfield Chester Road Preston Brook WA7 3BA
T: 01928 752200 E: info@ewa.co.uk W: ewa.co.uk