


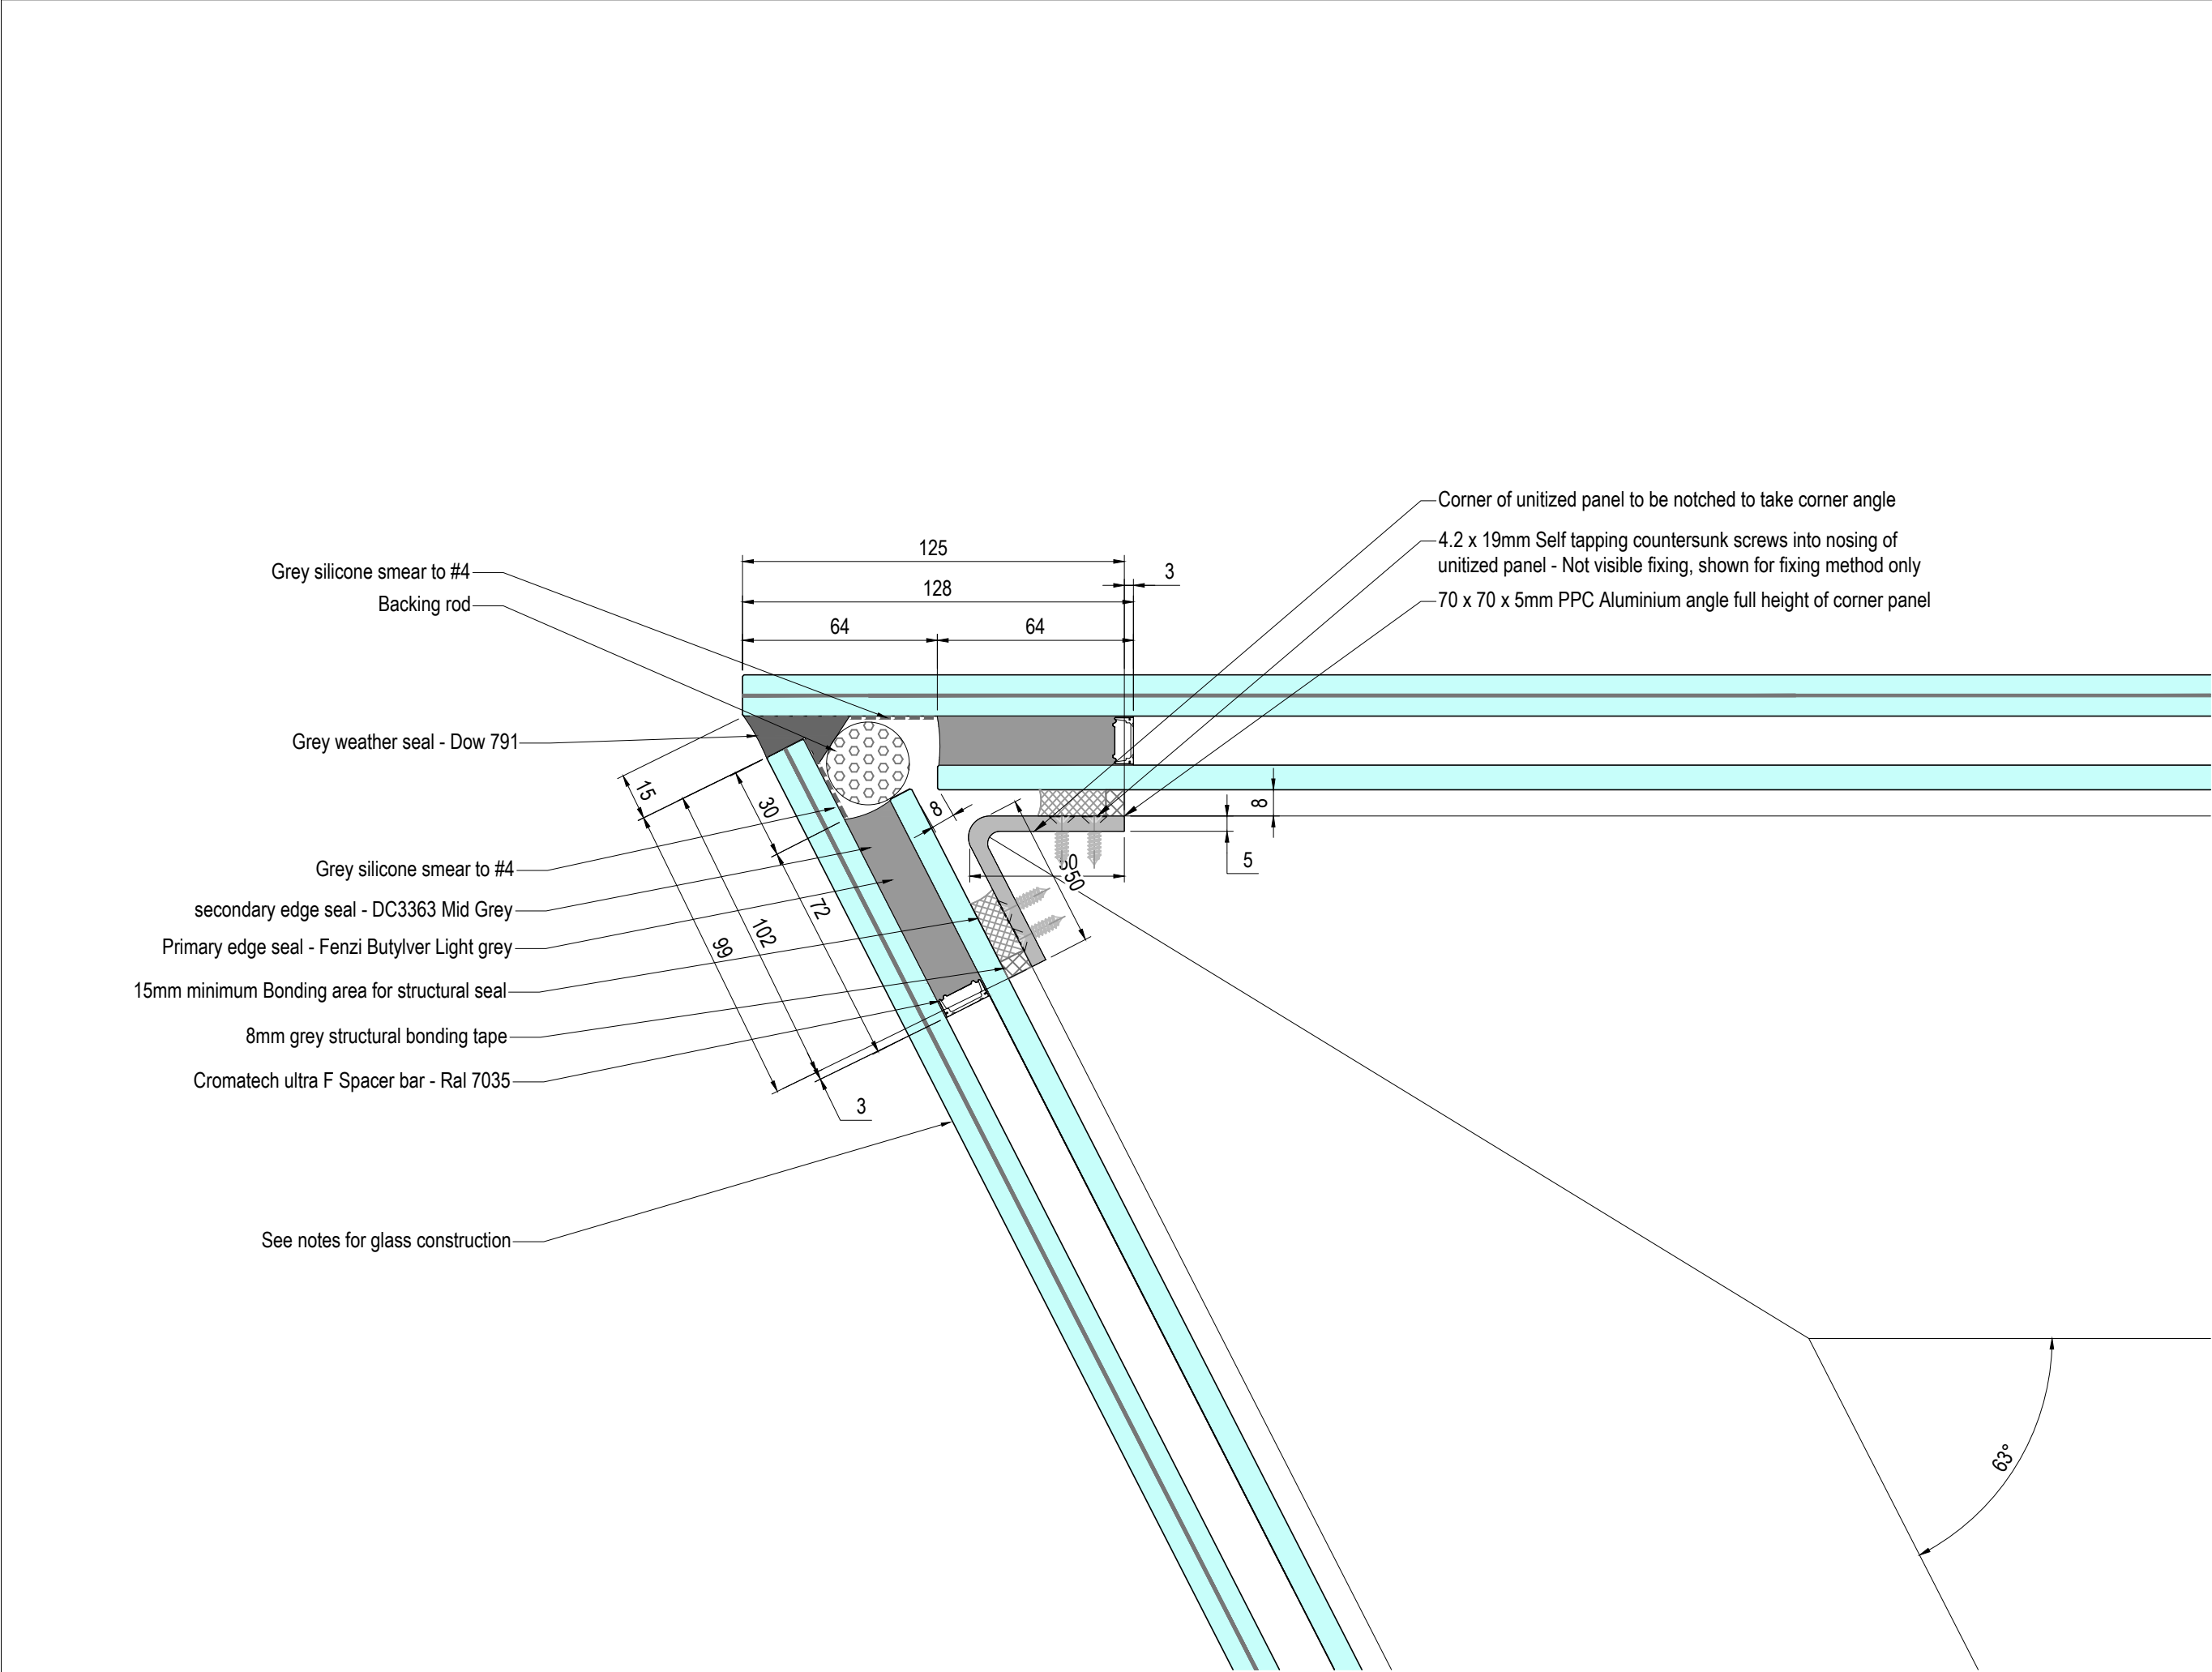

General Notes

Do not scale from this drawing. All information contained in this drawing is the sole copyright of CSI Ltd and must not be copied or reproduced without written consent.

IF IN DOUBT ASK

System:-
Wicona EL Evo unitized system

PPC:-
Unitized curtain walling profiles - 9006 matt
Stick Curtain walling - 9006 matt
Bulk head flashing - 9016 matt

Glass Specification:-
Vision Glass - Spec A:-
Outer - 13.5mm Heat Strengthened Laminate - Planitherm 1 #4
Cavity - 16mm argon filled grey thermal spacer with grey seals
Inner - 8mm Toughened
See BTS-CSI-SPD-XX-XX-TS-119 for full specification on Block A facade

Glazing perimeter and structural seals:-
See BTS-CSI-SPD-XX-XX-TS-125 for full specification on Block A facade

Detail Drawn in Nominal position at 20°C

See DRG - CSI series 009 plan drawings for additional GL's to help with install. New GL's taken from JMA Slab drawings in nominal position. Also referring back to original architect GL's

C01	Construction issue	11.01.22	PR
P01	FIRST ISSUE	16.09.21	PR

Rev	Description	Date	By
-----	-------------	------	----



133 Marfleet Avenue

Hull - HU9 5SA

T: 01482 788355

E: office@csi-hull.com

Project :
BACK TURNER STREET
MANCHESTER

Title :

TYPICAL CORNER JOINT
DETAIL

Status :

Construction

Drawn :	Checked :	Date:
P.R	-	Apr 2021

Drg No :
BTS-CSI-SPD-010-XX-DR-080

Rev :
C01