




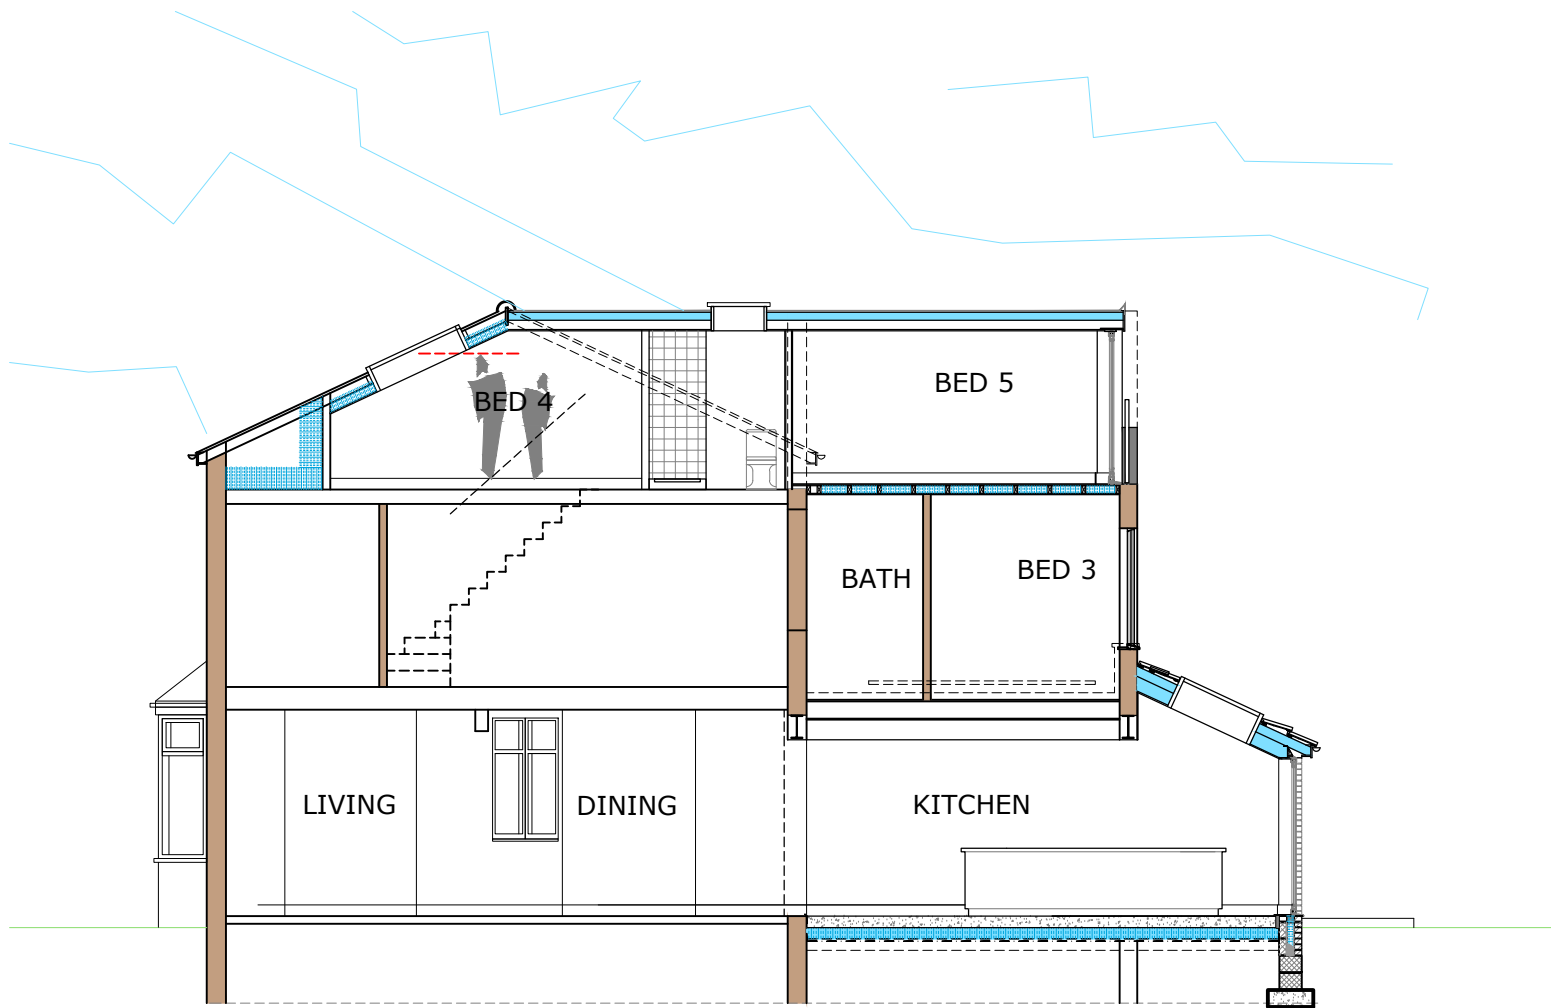

SECTION B - B

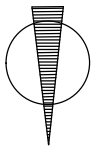

SECTION A - A

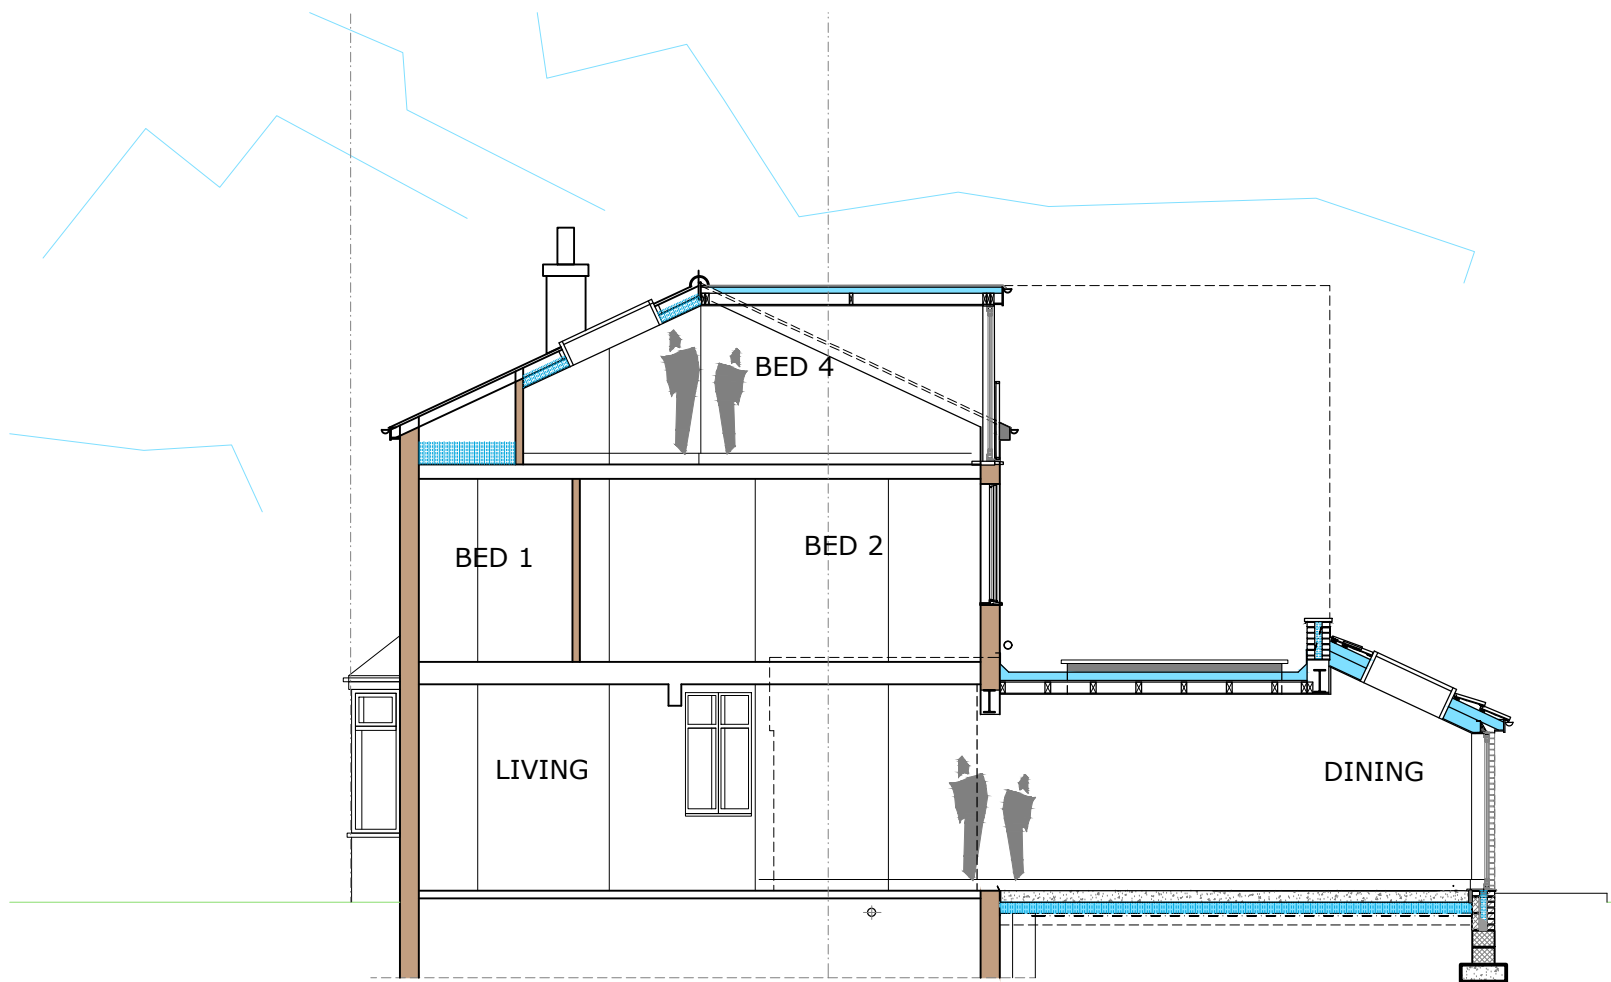

The architect your home deserves

www.prideroad.co.uk

Tel: 0151 665 0103 Email: magda@prideroad.co.uk @architectMagda |Liverpool

©Pride Rd. Ltd. 2016. All rights reserved. This drawing must not be reproduced without permission. Do not scale from this drawing. All dimension are in millimeters unless otherwise stated. Any discrepancies should be reported to the Architect. NB. Contractor must check and confirm all dimensions on site prior to manufacture. Concept design drawings are not suitable for planning applications or Building Regulations applications. Client and Contractor to ensure that structural design has been approved by a Building inspector and works in general to be approved by a Building Inspector.

Stage: Scheme		Client: Baljinder Brennan				
Title: Proposed Ground and First Floors and Sections		Project:104 Longford Rd, Chorlton CH Manchester N21 9NP				
	Scale@A3 1:100	Date: 15/09/21	Drawn: BR	Job no: M177	No. 11	Rev: -

0 1 2 3
scale in M @A3