
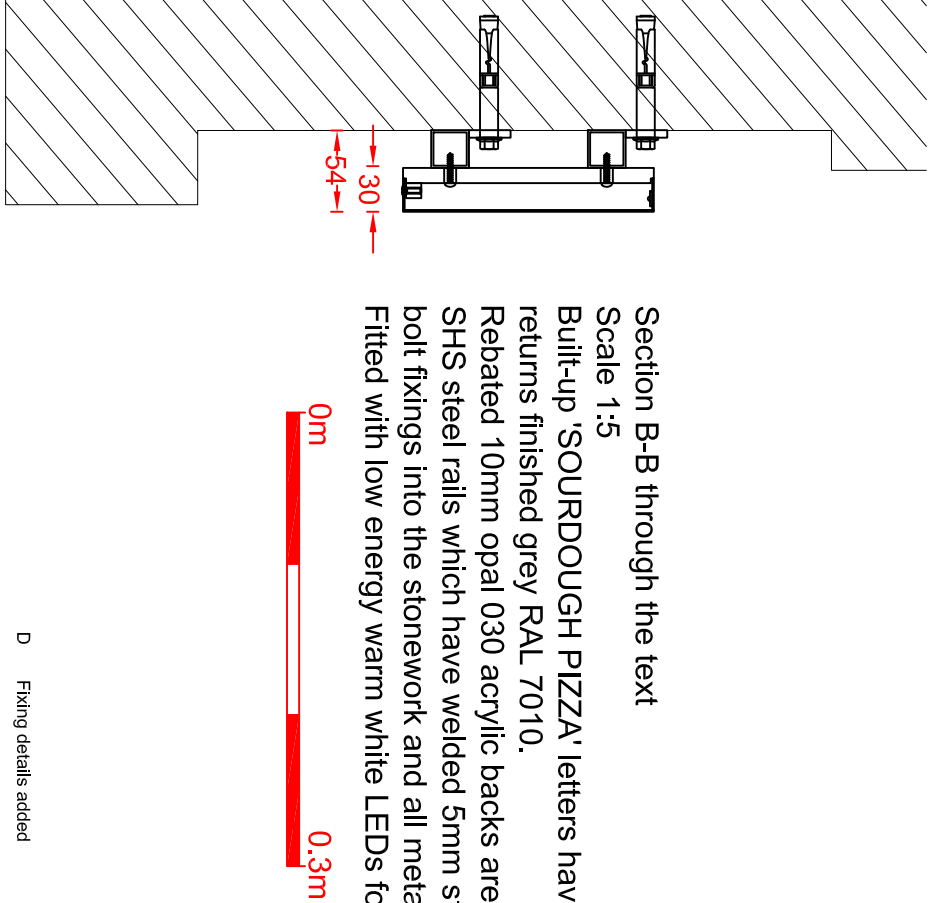
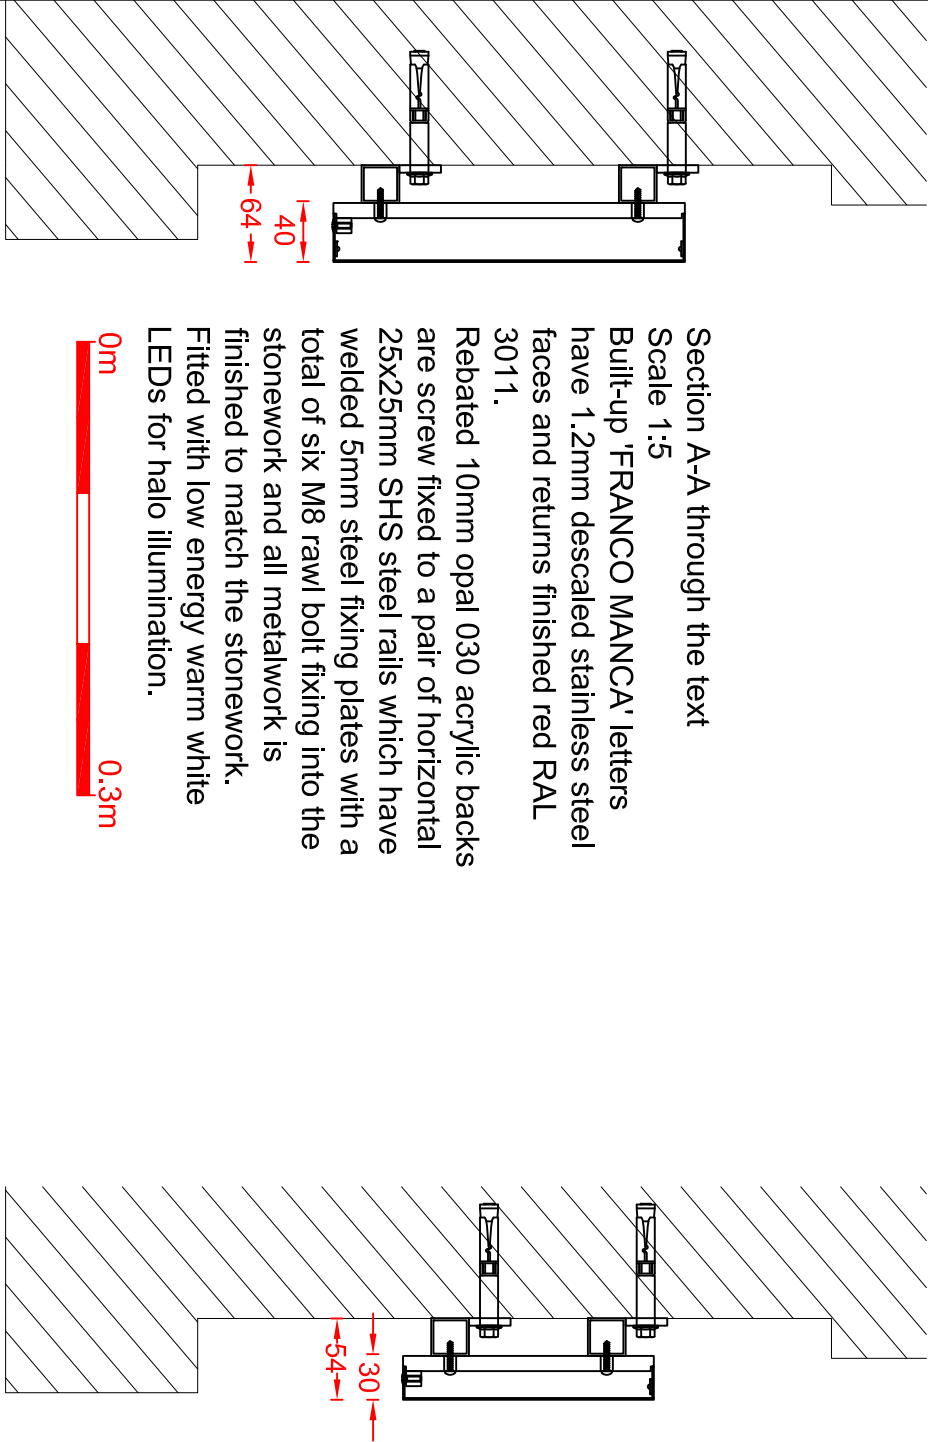


Proposed

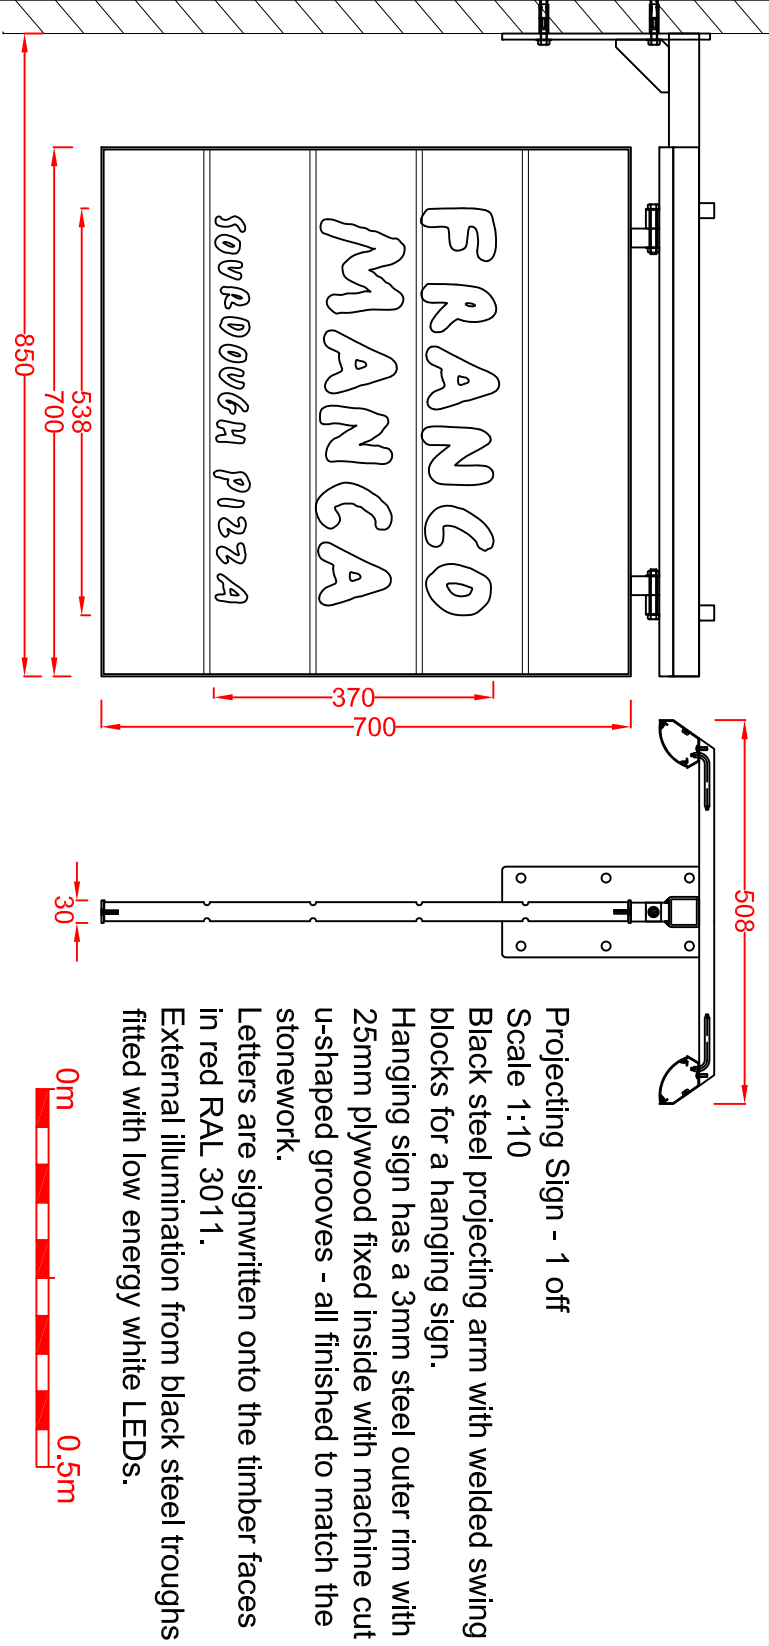

Client: Franco Manca		Technical Signs	
Address/Job details		Floor 1 - Unit 3	
37-43 King St		Hille Business Centre	
Manchester		132 St Albans Road	
M2 7AT		Watford, Herts, WD24 4AE	
Proposed Signage		Tel: 01923 811999	
Job No -		Fax: 01923 811998	
Drawn by		E-mail: info@technicalsigns.co.uk	
DN		Date	
Scale		05/08/21	
As specified (A3)		Drawing No	
		596423-3	
		Rev	
		D	