


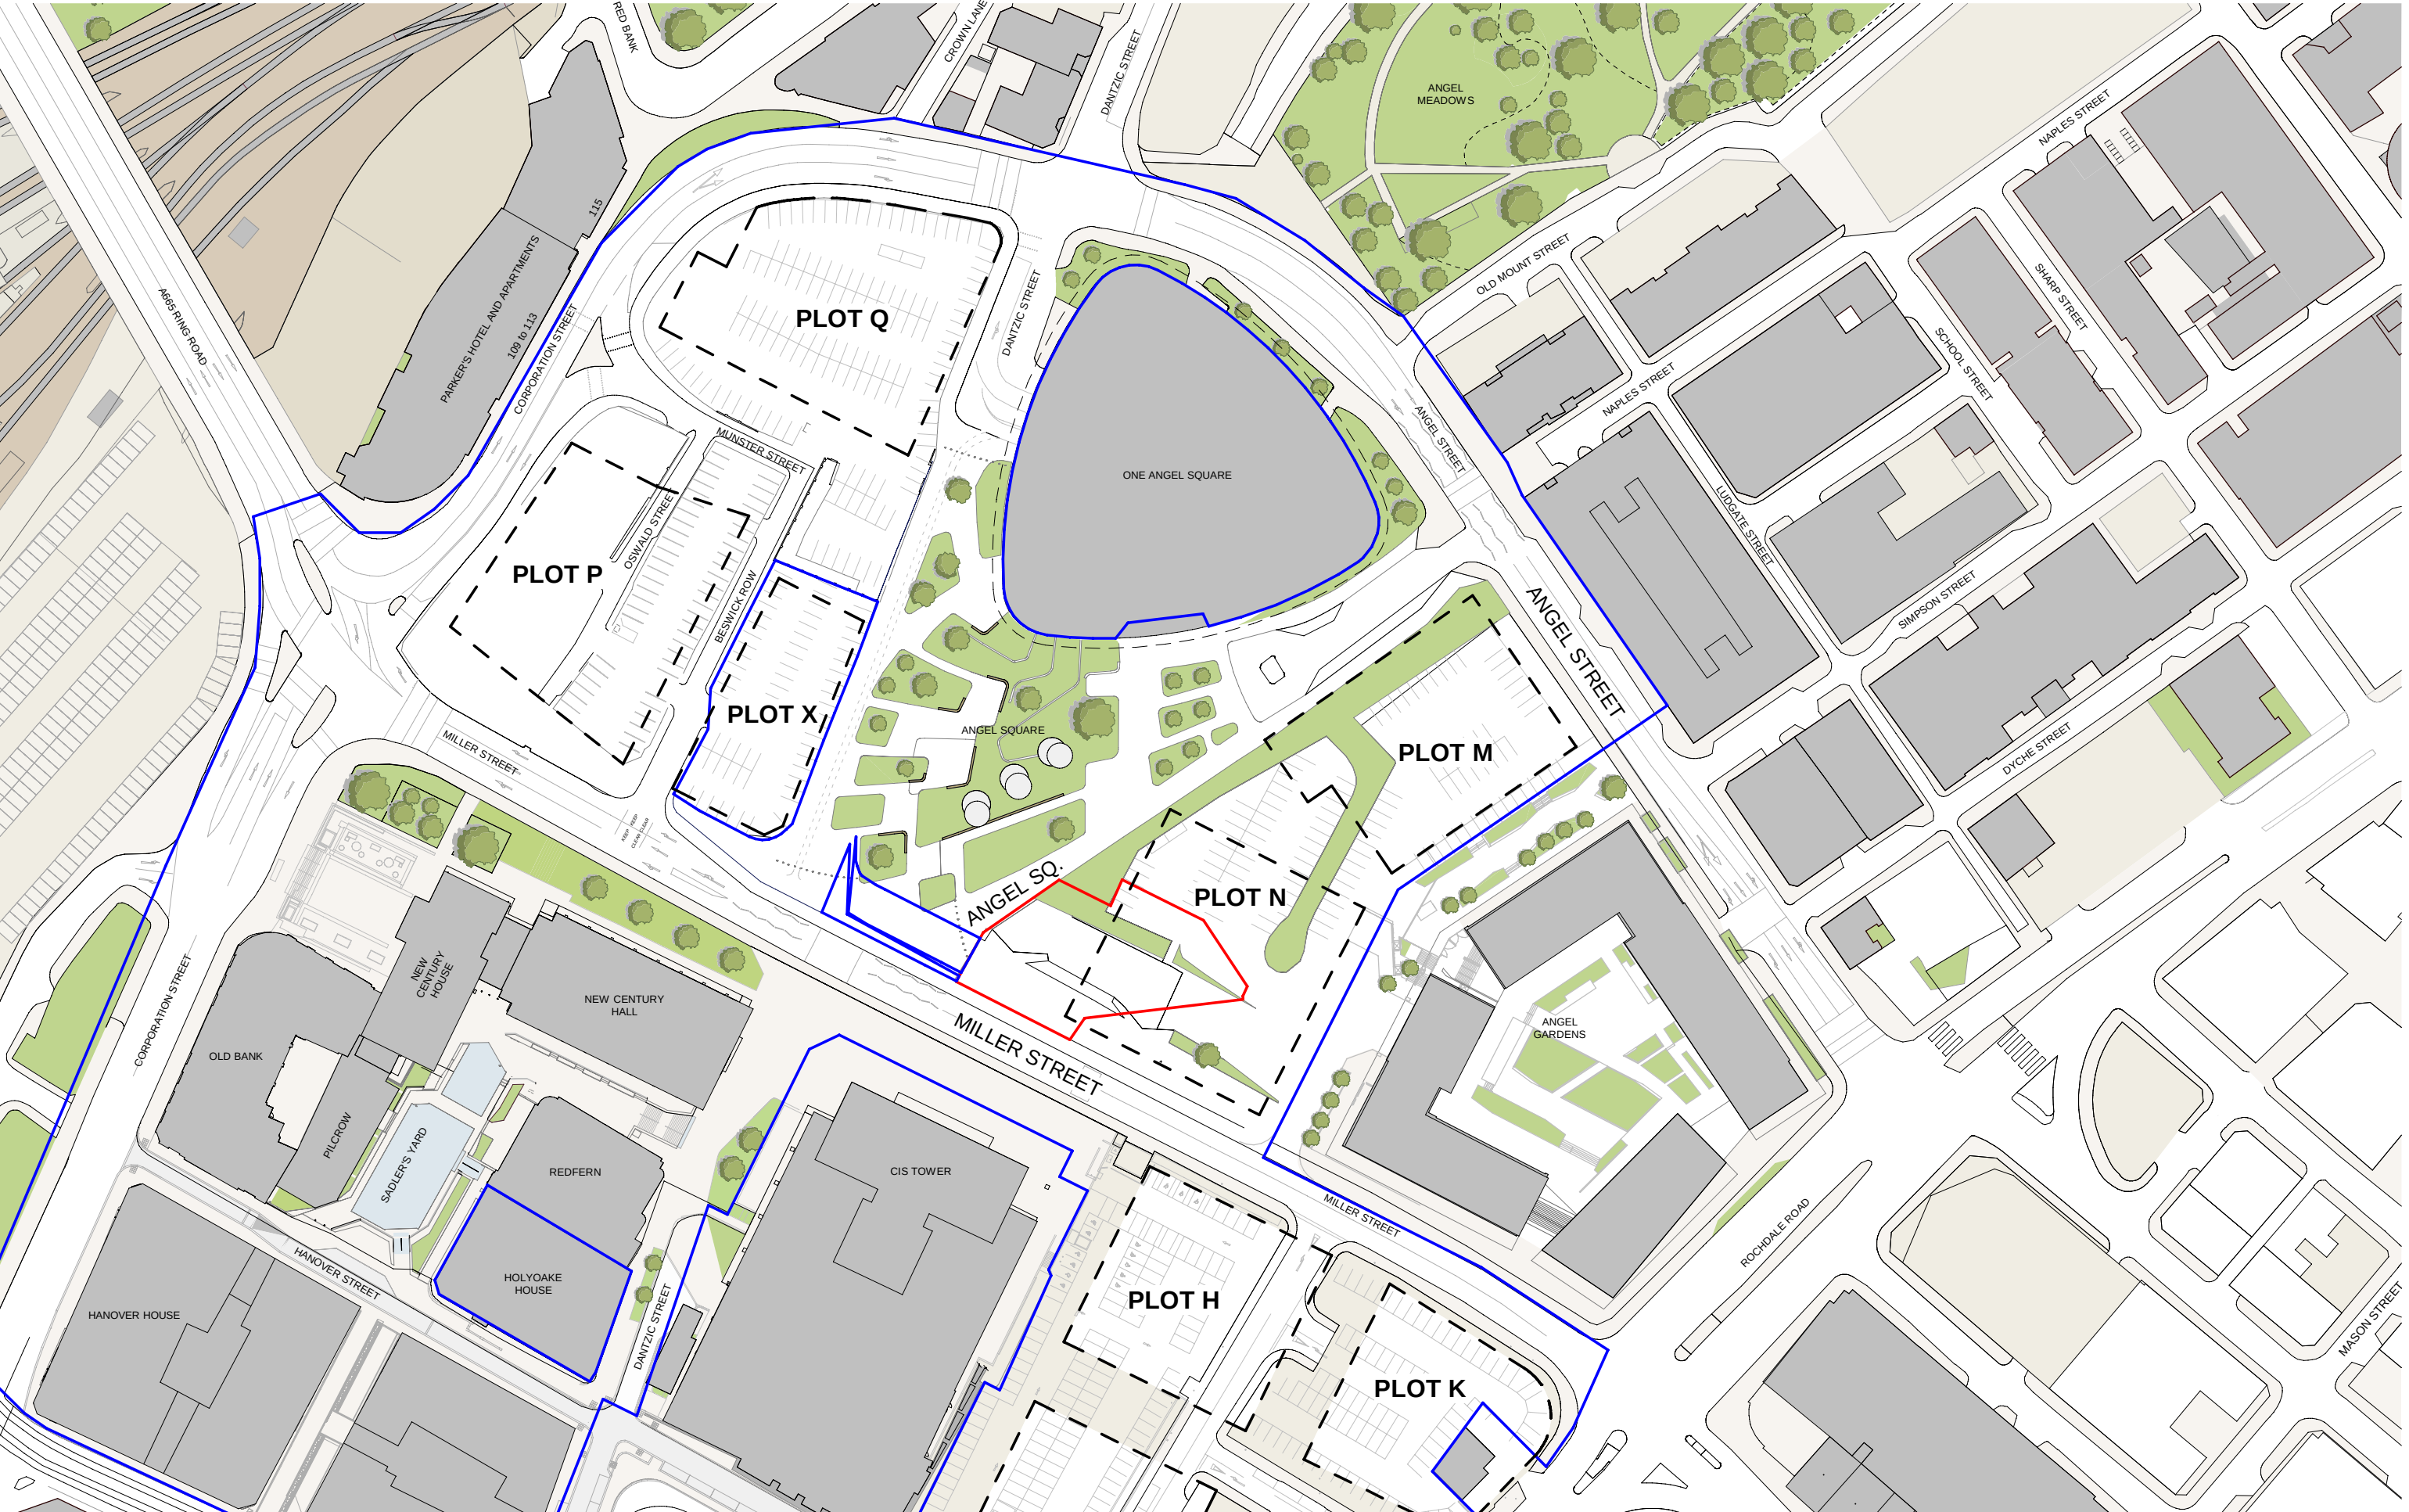

This drawing is copyright
Do not scale off dimensions.
All dimensions to be checked on
site by contractor.
Contractor to report any
dimensional discrepancies,
errors or omissions prior to
commencing on site.

NOTE:

Key

- Planning Application Boundary
- Land outside of the Planning Application Boundary also within the applicant's ownership

NORTH

Rev	Date	Description
P01	2021-02-03	Planning Application Issue
P02	2021-02-17	Red Line Boundary Update

Project Title
NOMA Marketing Suite
Manchester

Status
FOR PLANNING APPROVAL

Drawing Title
Planning Application - Application Site
Boundary and Location Plan

Project No 10341	Scale 1 : 1250 @ A3
SHP Drawing Code 10341-Z1-A-B5D8-G100-XP-XX-002	Revision P02

simpsonhaugh

Manchester
+44 (0)161 835 2345

London
+44 (0)20 7549 4000

© SimpsonHaugh and Partners 2020