


[illegible]

SCALE BAR 1:100

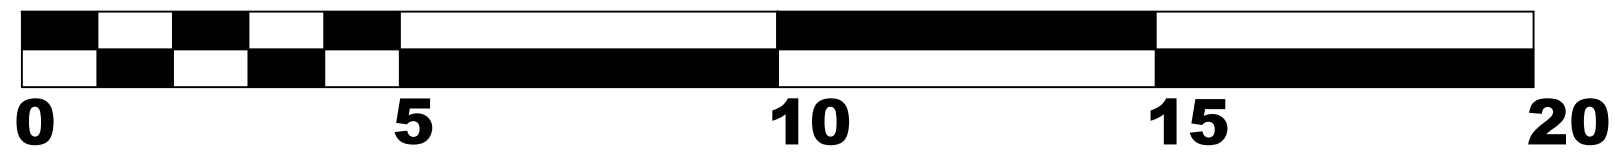

H S H



Engineering Design Services

428 Cheetham Hill Road Cheetham Manchester
M8 9LE. UK 01617956385,07940197-333

project title	Proposed change of use from a retail outlet to a Restaurant / Cafe and the installation of external flue pipe.		
client	Mr Aram Karim		
dwg. title	Proposed Plan		
dwg.no.	sheet no.	scale.	job no.
04		1:100 @ A3	
493 Cheetham Hill Road M8 9HJ			
drawn by.	checked by.	approved by.	date
TZ	.	.	Oct 2021