
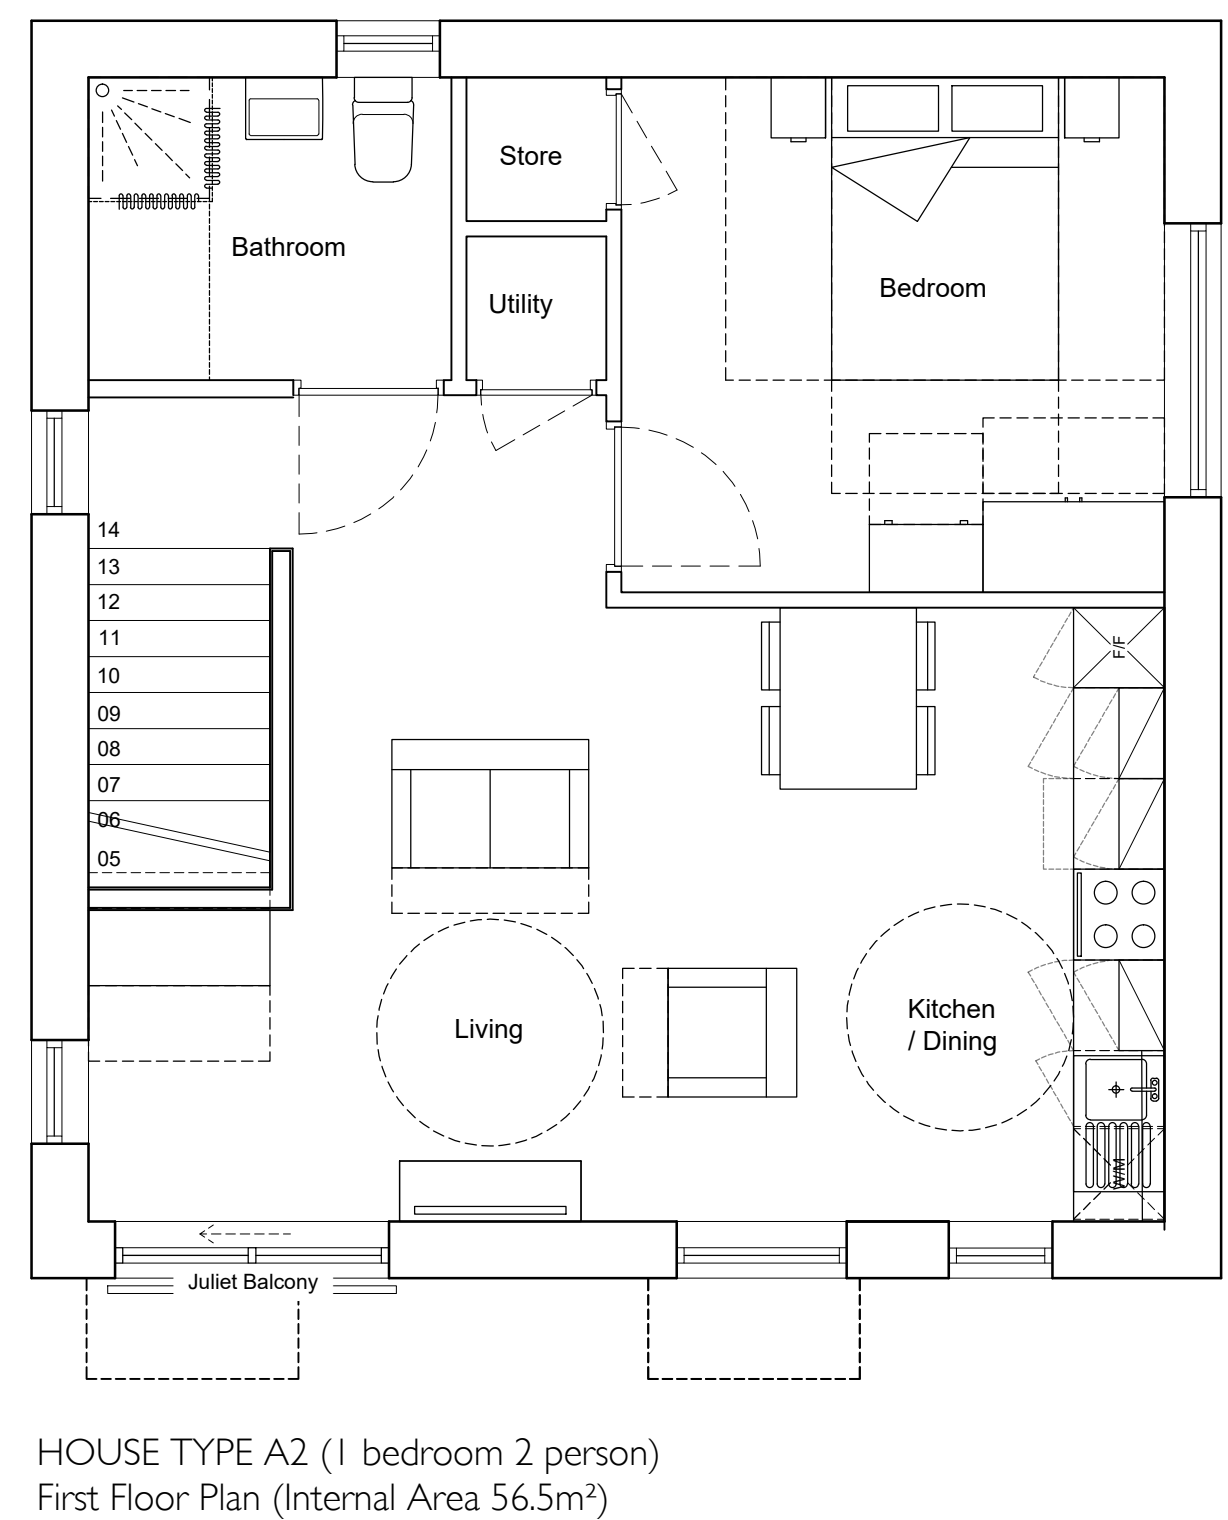


- NOTES:
- THE CONTRACTOR IS RESPONSIBLE FOR CHECKING DIMENSIONS, TOLERANCES & REFERENCES. ANY DISCREPANCY TO BE VERIFIED WITH THE ARCHITECT BEFORE PROCEEDING WITH THE WORKS.
 - WHERE AN ITEM IS COVERED BY DRAWINGS OF DIFFERENT SCALES, THE LARGER SCALE DRAWING TO BE WORKED TO.
 - DO NOT SCALE FROM THE DRAWING. FIGURED DIMENSIONS TO BE WORKED TO IN ALL CASES.
 - THIS DRAWING TO BE READ IN CONJUNCTION WITH:

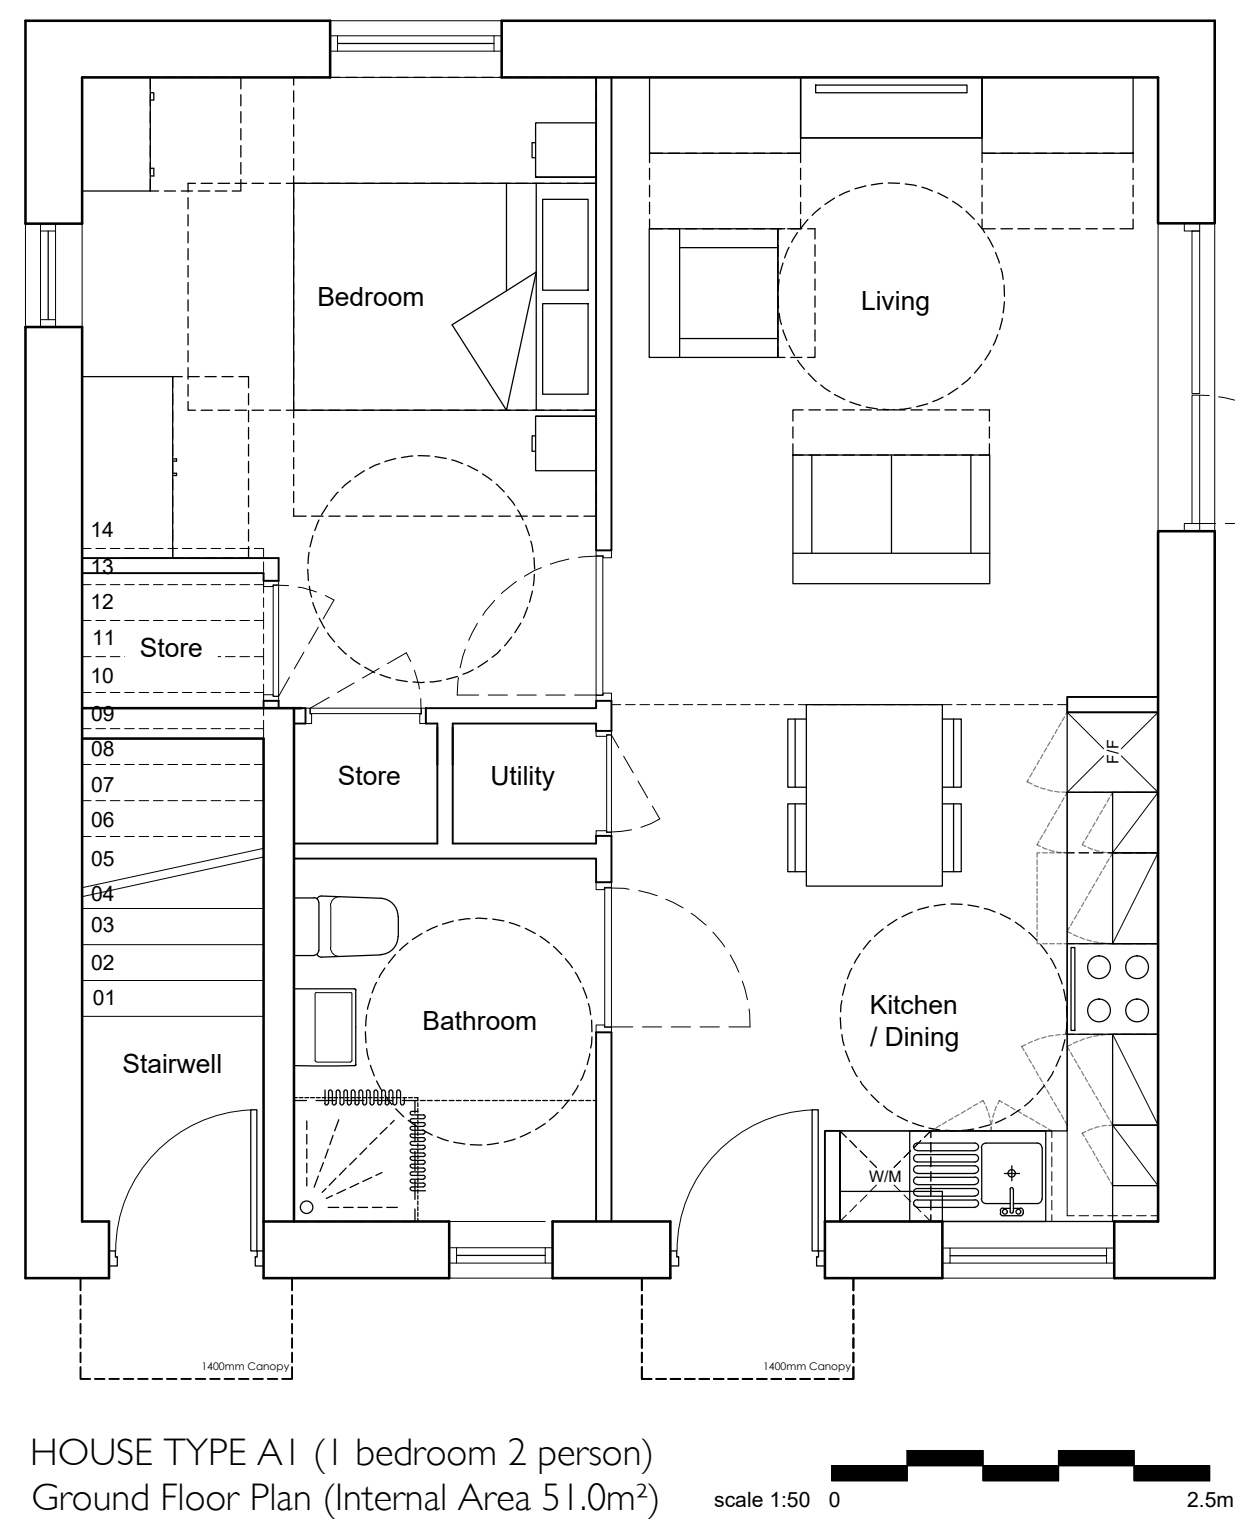

B	Balcony changed to Juliet. Bin store amended. Indicative landscaping added.	31.01.22	JS
A	Parking arrangement amended to reflect highways comments. Windows obscured with 1m removed to reduce overlooking.	08.08.19	HR

Rev _____ Date _____ By _____

Client: **Edward Mayes Trust**

Project: **Mayes Gardens Apartments**

Description: **Cottage Apartments Proposal**

Purpose of issue: **PLANNING**

Drawn by:	Checked by:	Scale:
HR		1:50/250
Date:	Project No:	Drawing No: Rev:
Mar 19	18-019	02 B