


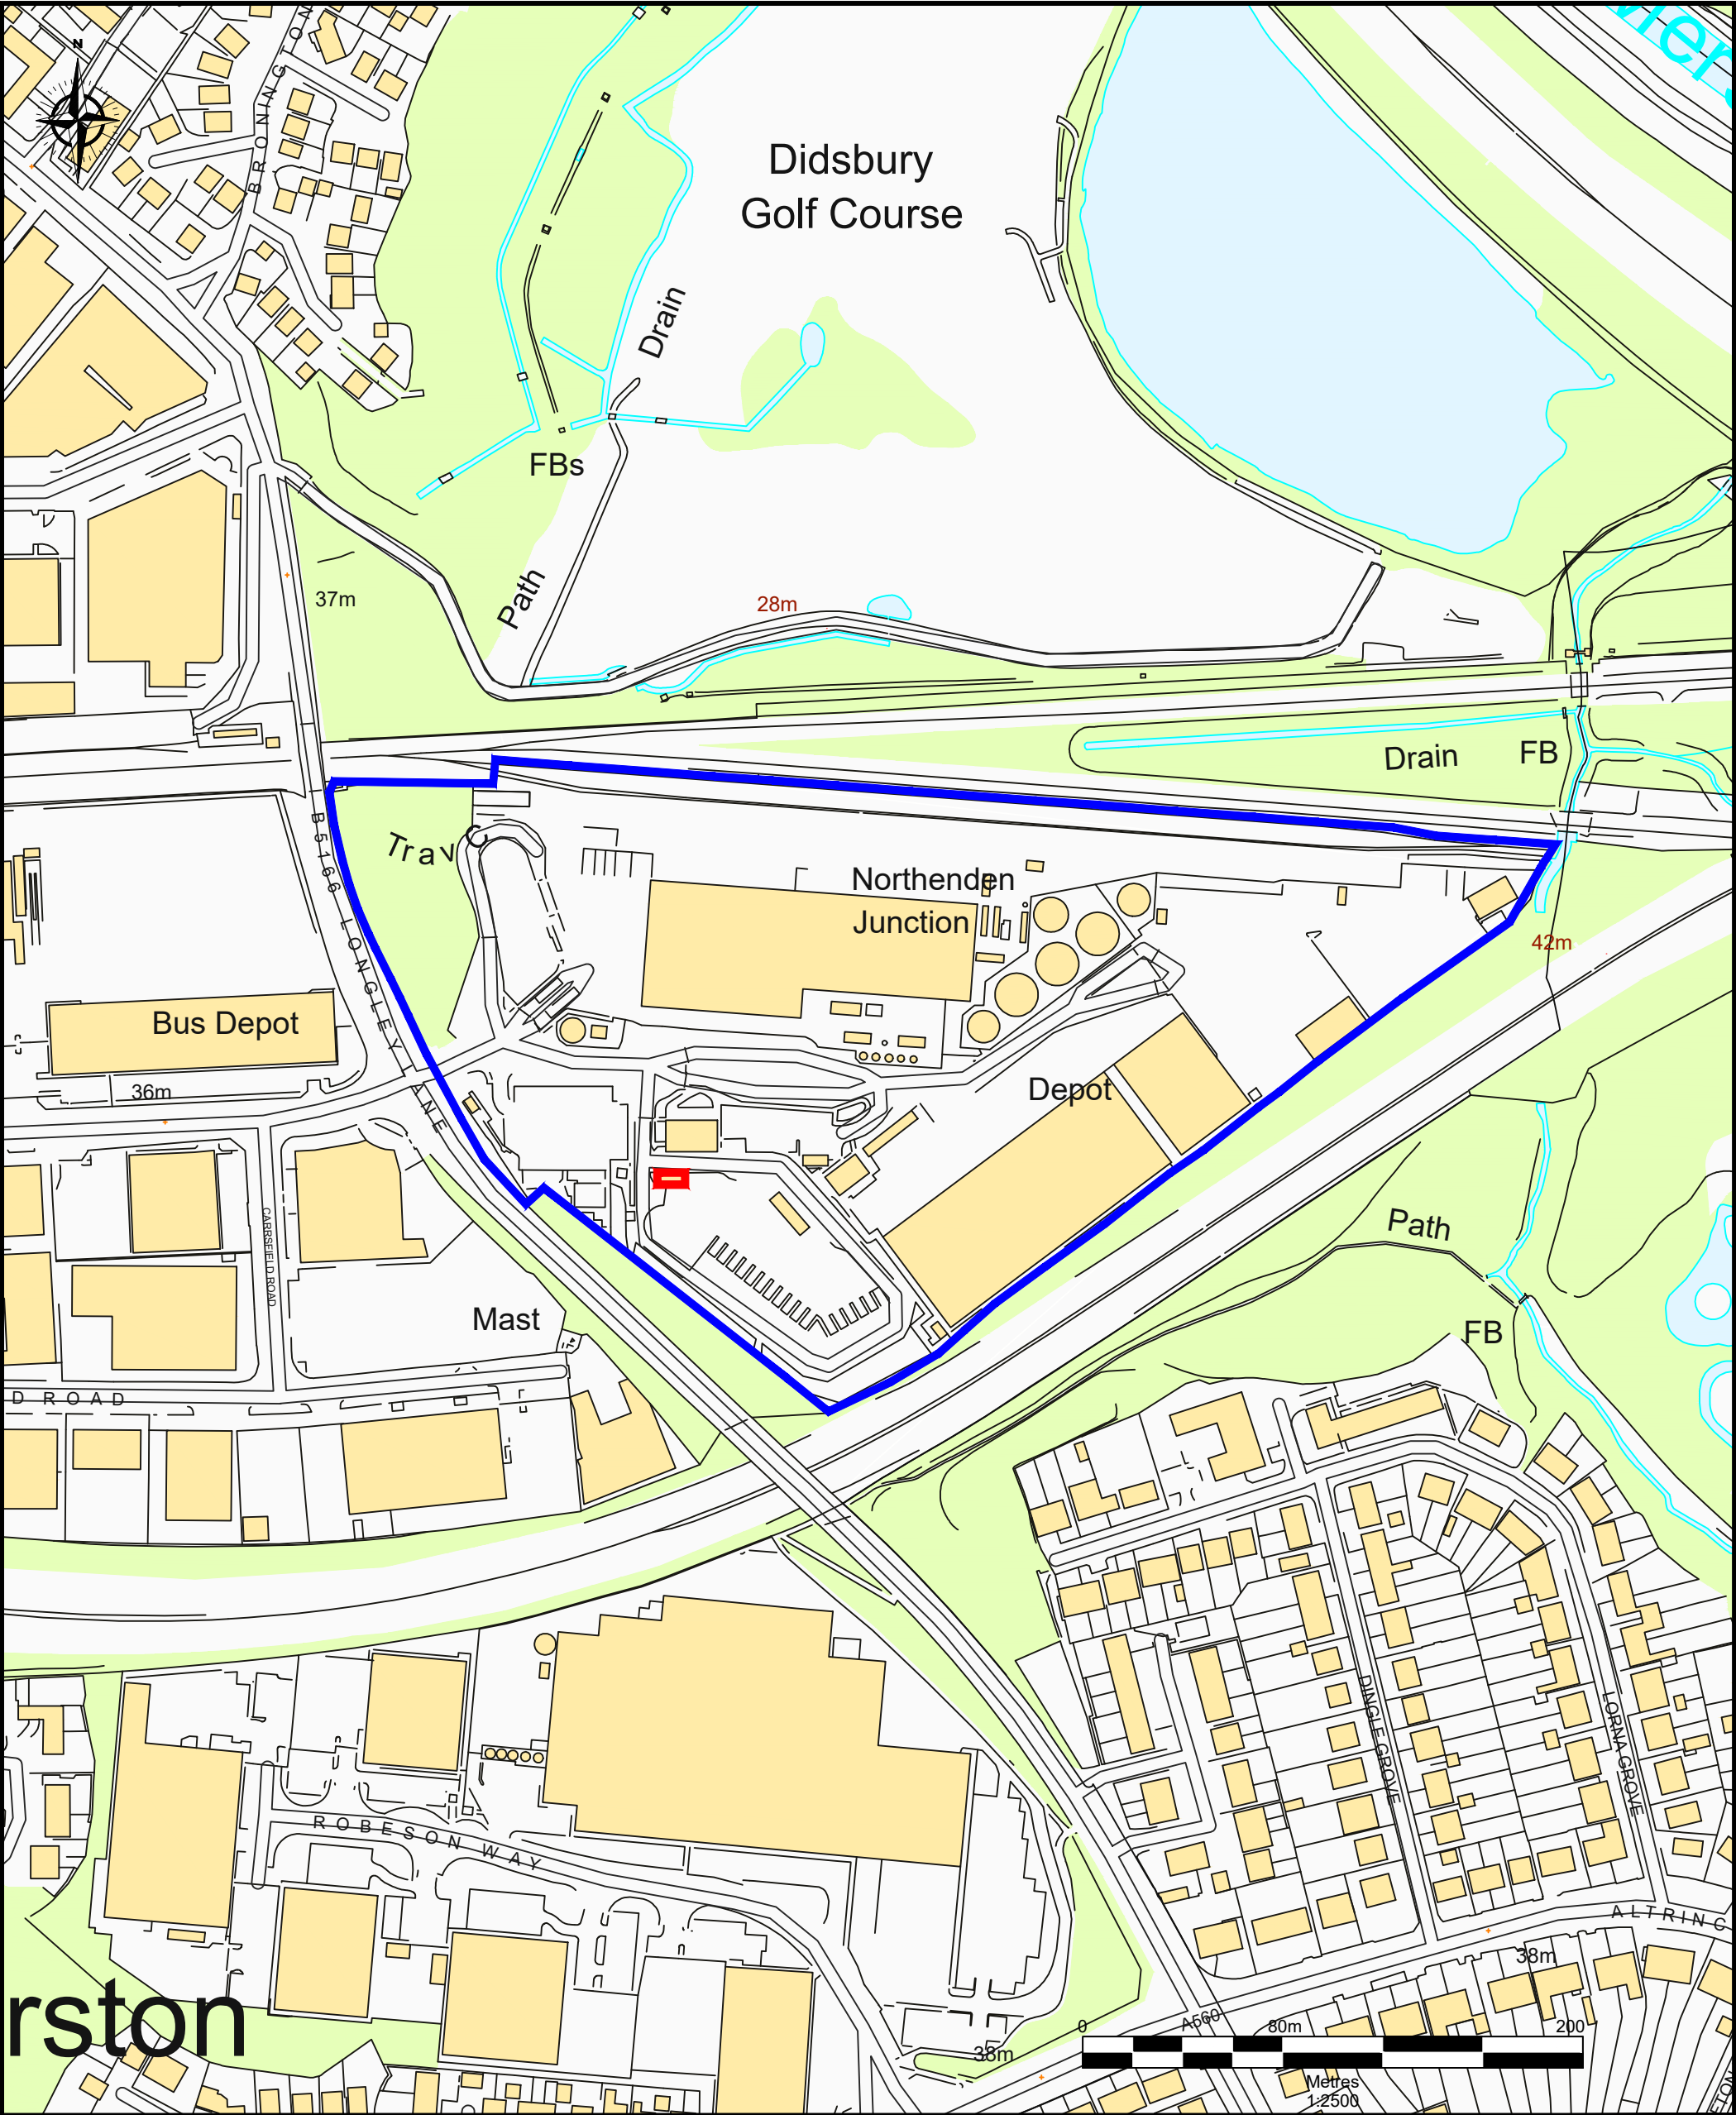

Notes

1. Reproduced from the Ordnance Survey Map with the permission of the Controller of Her Majesty's Stationary Office, Crown Copyright, Licence Number 100004910.

Site Location

Application Boundary

SUEZ Darwen Resource Recovery Park, Lower Eccleshill Road, Darwen, BB3 0RP Tel: 01254 819700, Fax: 01254 819749, Email: richard.bisset@sita.co.uk	Site	Scale	1:2500 @ A3	Drawn by RB	Rev	subject	date
	Longley Lane HWRC	Date			March 2021		
	Title	Drawing Ref	Lgy-PLN-0321-01		Checked by	JW	
	Site Location Plan						