
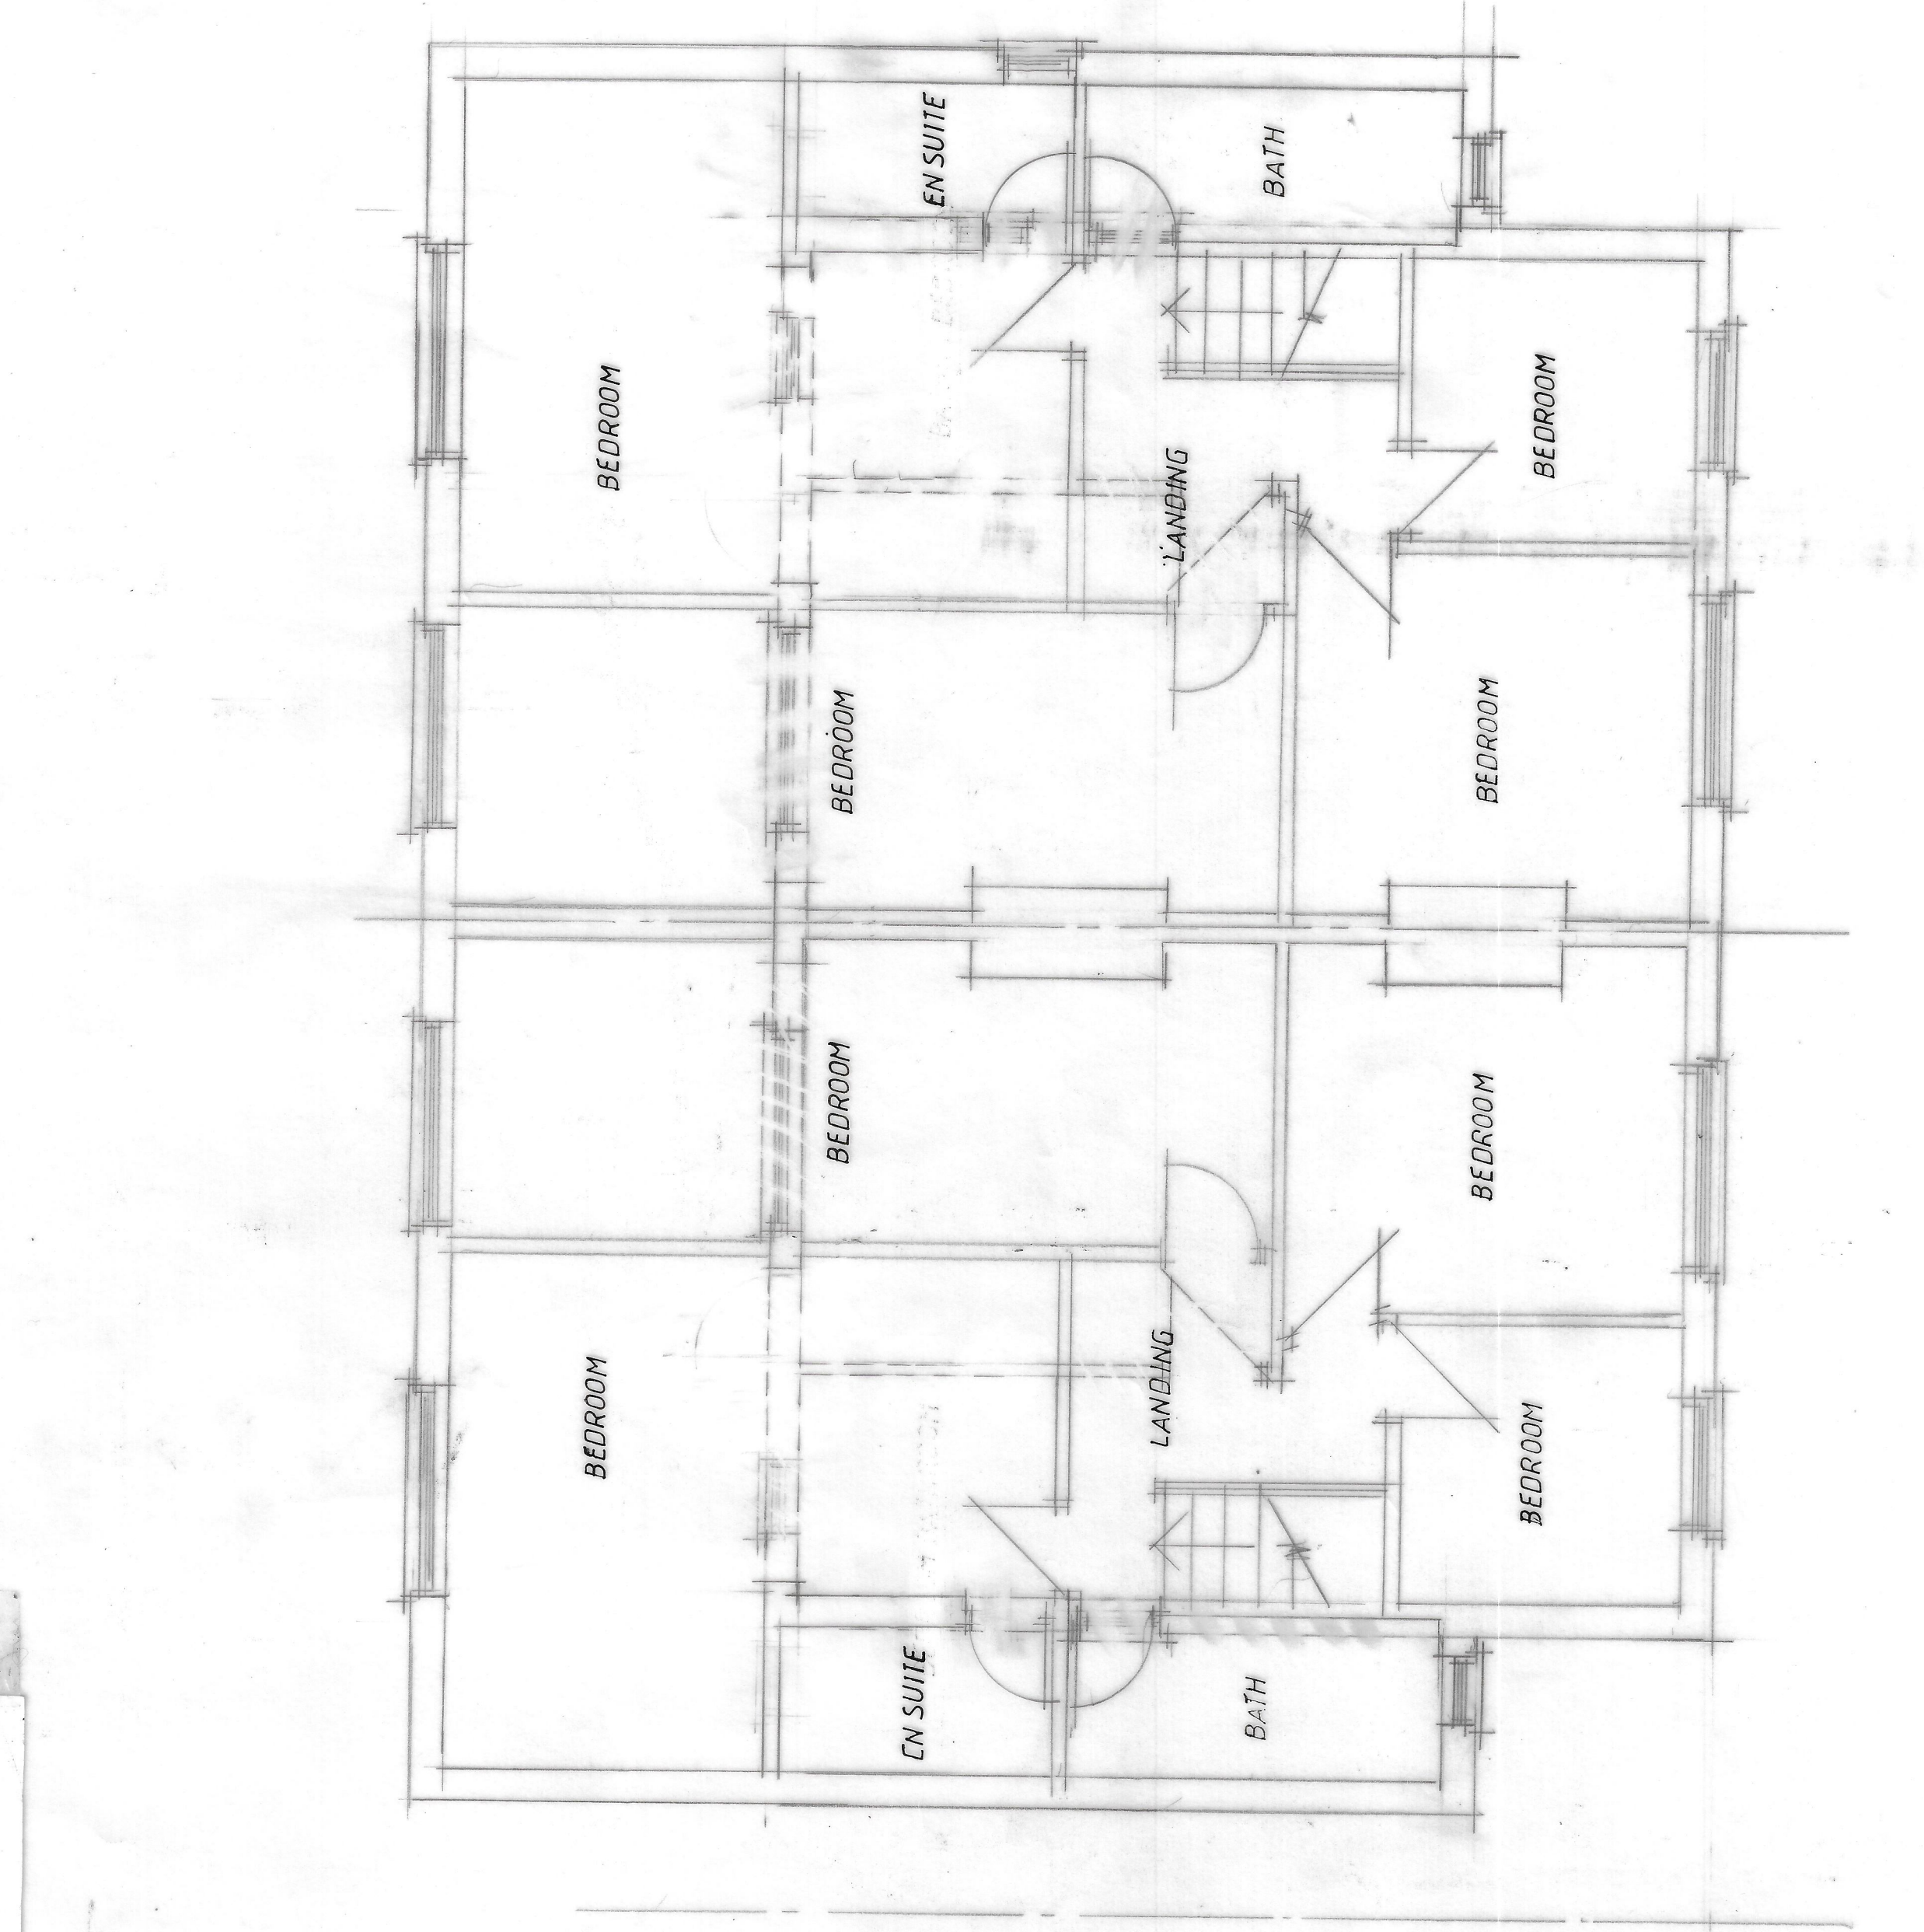


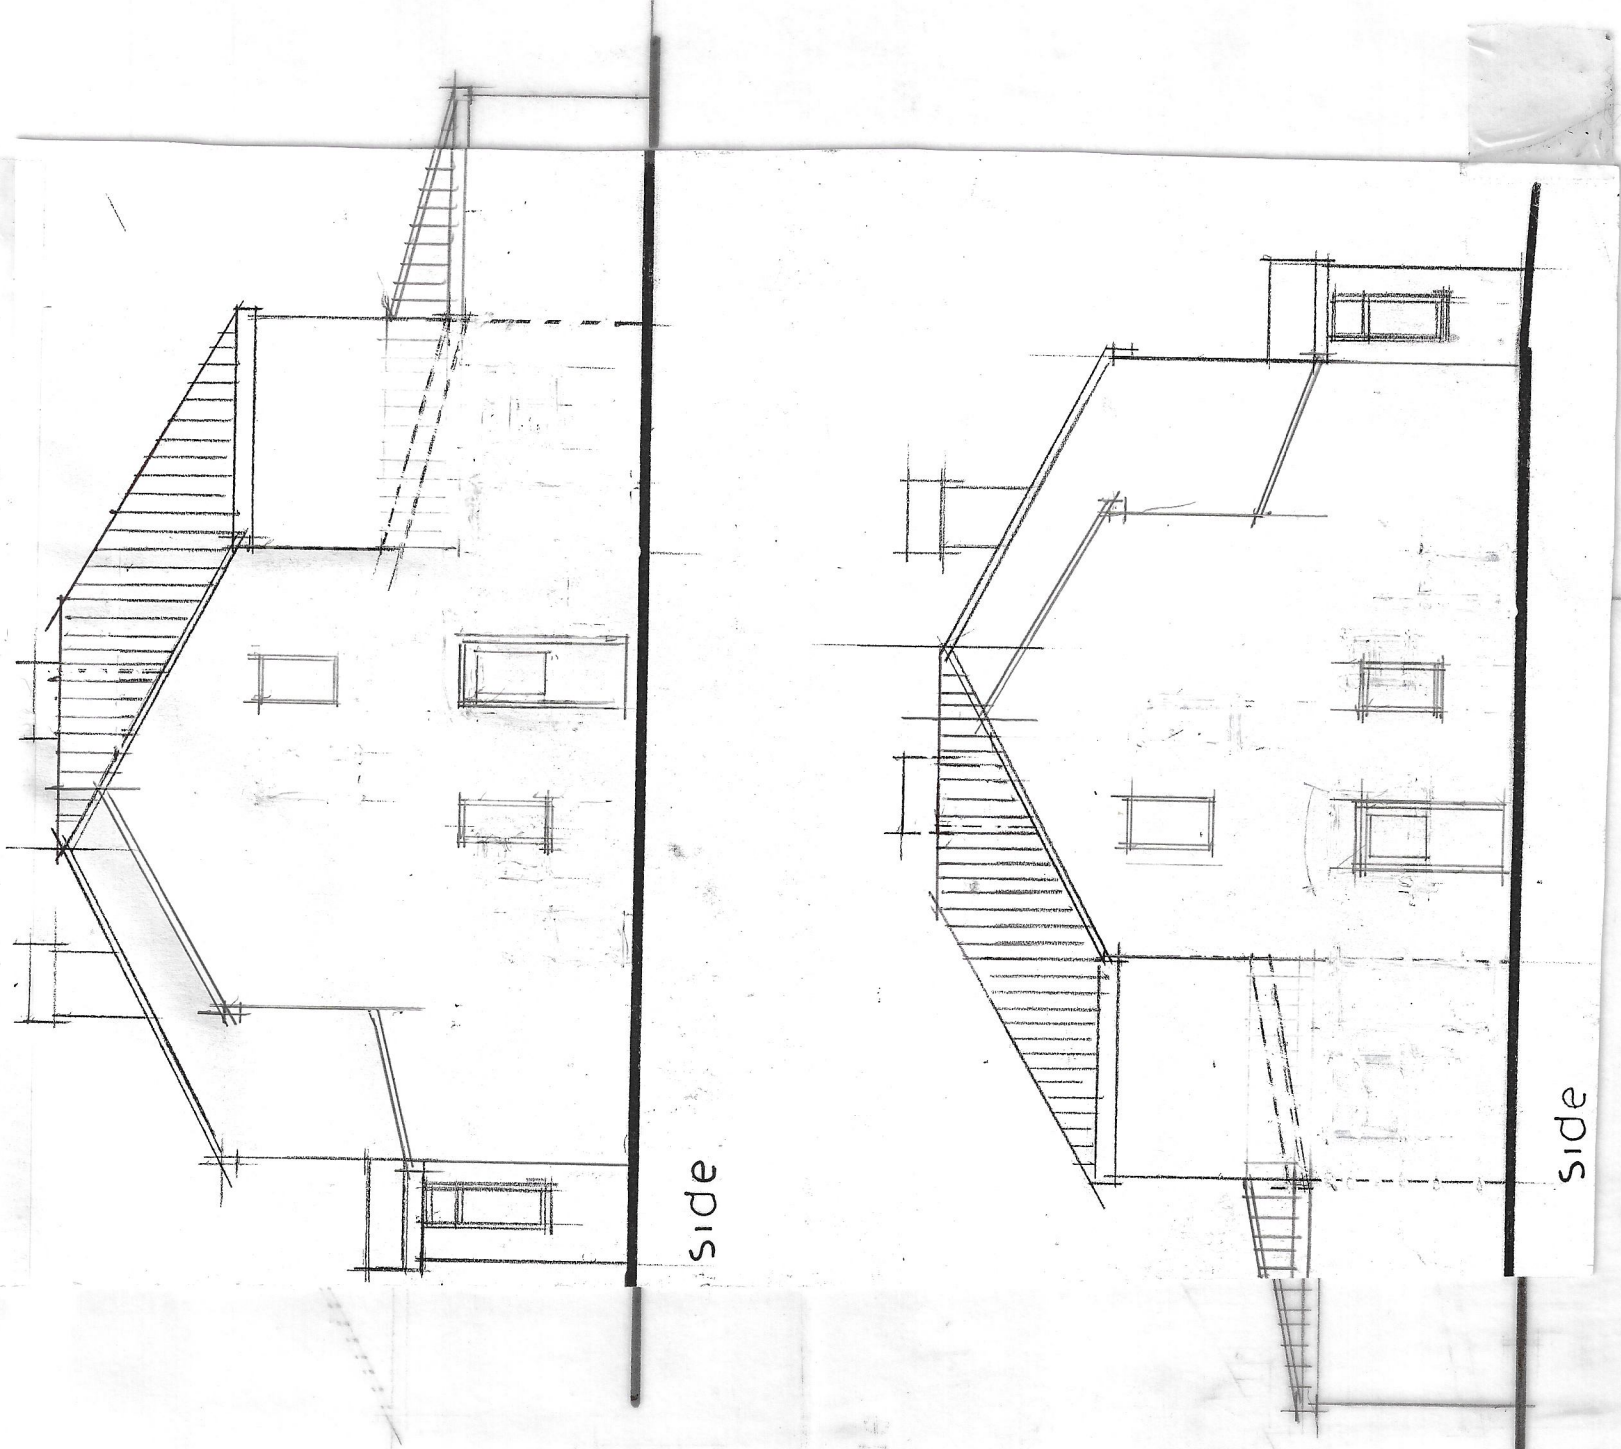

FIRST

CLIENT MR F KHAN 42 VAUGHAN RD 44 VAUGHAN RD CHARLTON M21 0YL	MR R KHAN
JOB TITLE PROPOSED ONE AND TWO STOREY SIDE AND FIRST FLOOR REAR, JOLLY EXTENSION APPLICATIONS	
DWG TITLE PLANS AND ELEVATIONS AS PROPOSED	
HOLBOROW + ORMESHER <i>Limited</i>	
architectural & interior design	
Station House Adams Hill Knutsford Cheshire WA16 6DN telephone : 01565 652275 fax : 01565 750601	
ISSUE	1 2 3 4 5 6 7
REVISION	A B
DATE	1994.04.04
DRAWN	BO DO
CHECKED	
APPROVED	
SCALE	1:50 & 1:100 at A1
DRAWING	#3
NUMBER	216 4 / 21 / 02